


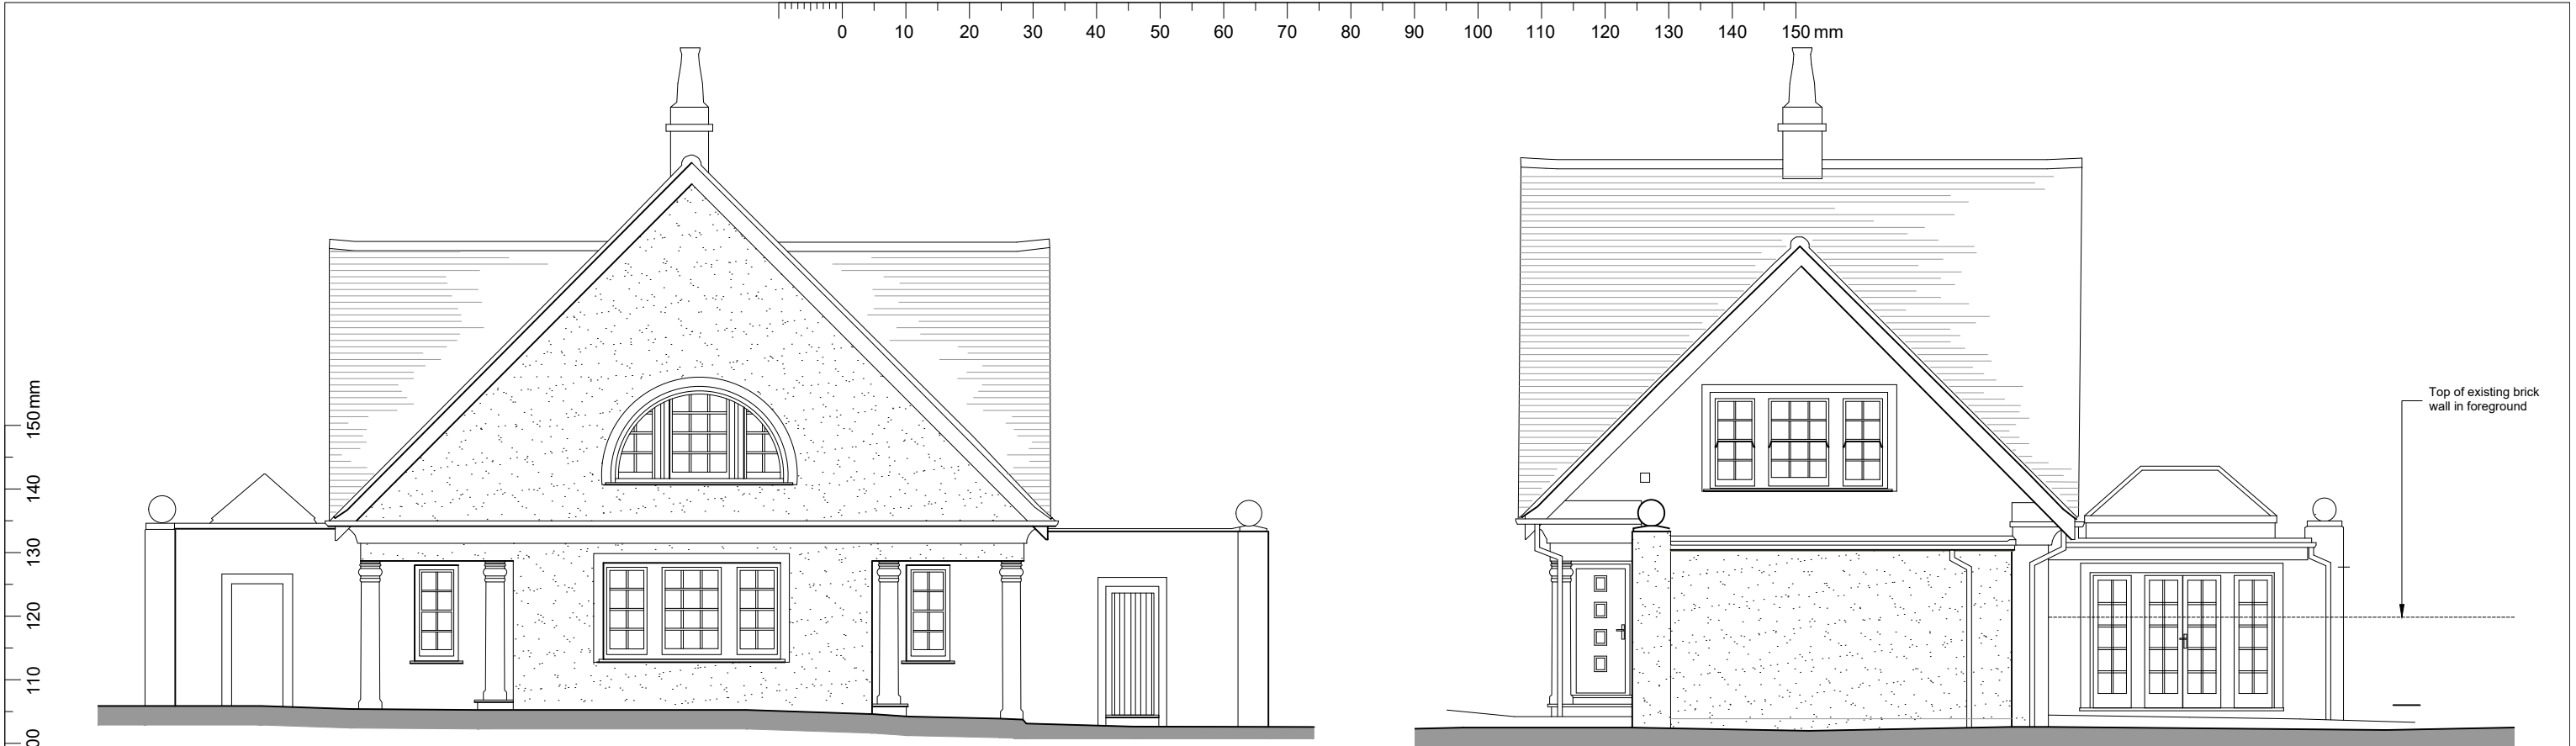

Front North Elevation 1:100


Side West Elevation 1:100



Rear South Elevation 1:100



Side East Elevation 1:100

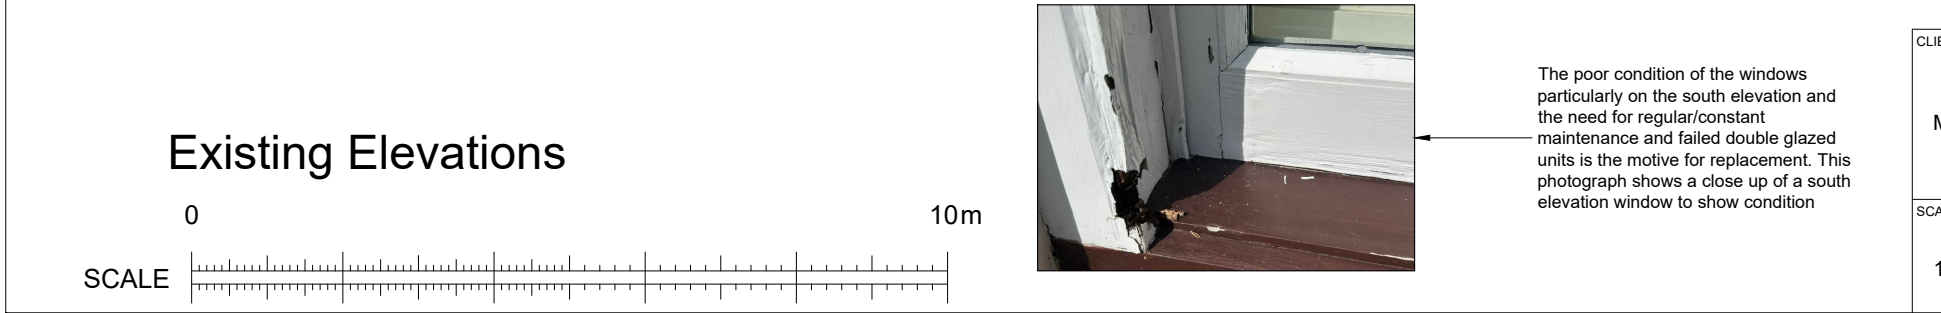

Existing Elevations

			CHECK ALL DIMENSIONS ON SITE DO NOT SCALE OFF DRAWING NOT FOR CONSTRUCTION DRAWING FOR PLANNING PURPOSES ONLY	
REV	DATE	DESCRIPTION	INITIAL	
REVISION:			NOTES:	
DESCRIPTION:			RATHBONE • MILLER architecture & project management First Floor, 39 High Street, Steyning, West Sussex, BN44 3YE Telephone: 0 1 9 0 3 8 7 9 8 7 3	
Existing Elevations				
PROJECT:			DRAWING NUMBER:	REVISION:
The Gatehouse, 25 Warnham Road Goring-by-Sea, BN12 4LL			23007 - 103	
© Copyright RATHBONE MILLER LIMITED				

CLIENT:		REVISION:	
Mr Axon		Existing Elevations	
SCALE:		PROJECT:	
1:100 @ A3		The Gatehouse, 25 Warnham Road Goring-by-Sea, BN12 4LL	
DATE:		DRAWN:	
Sept 2026		PF	