


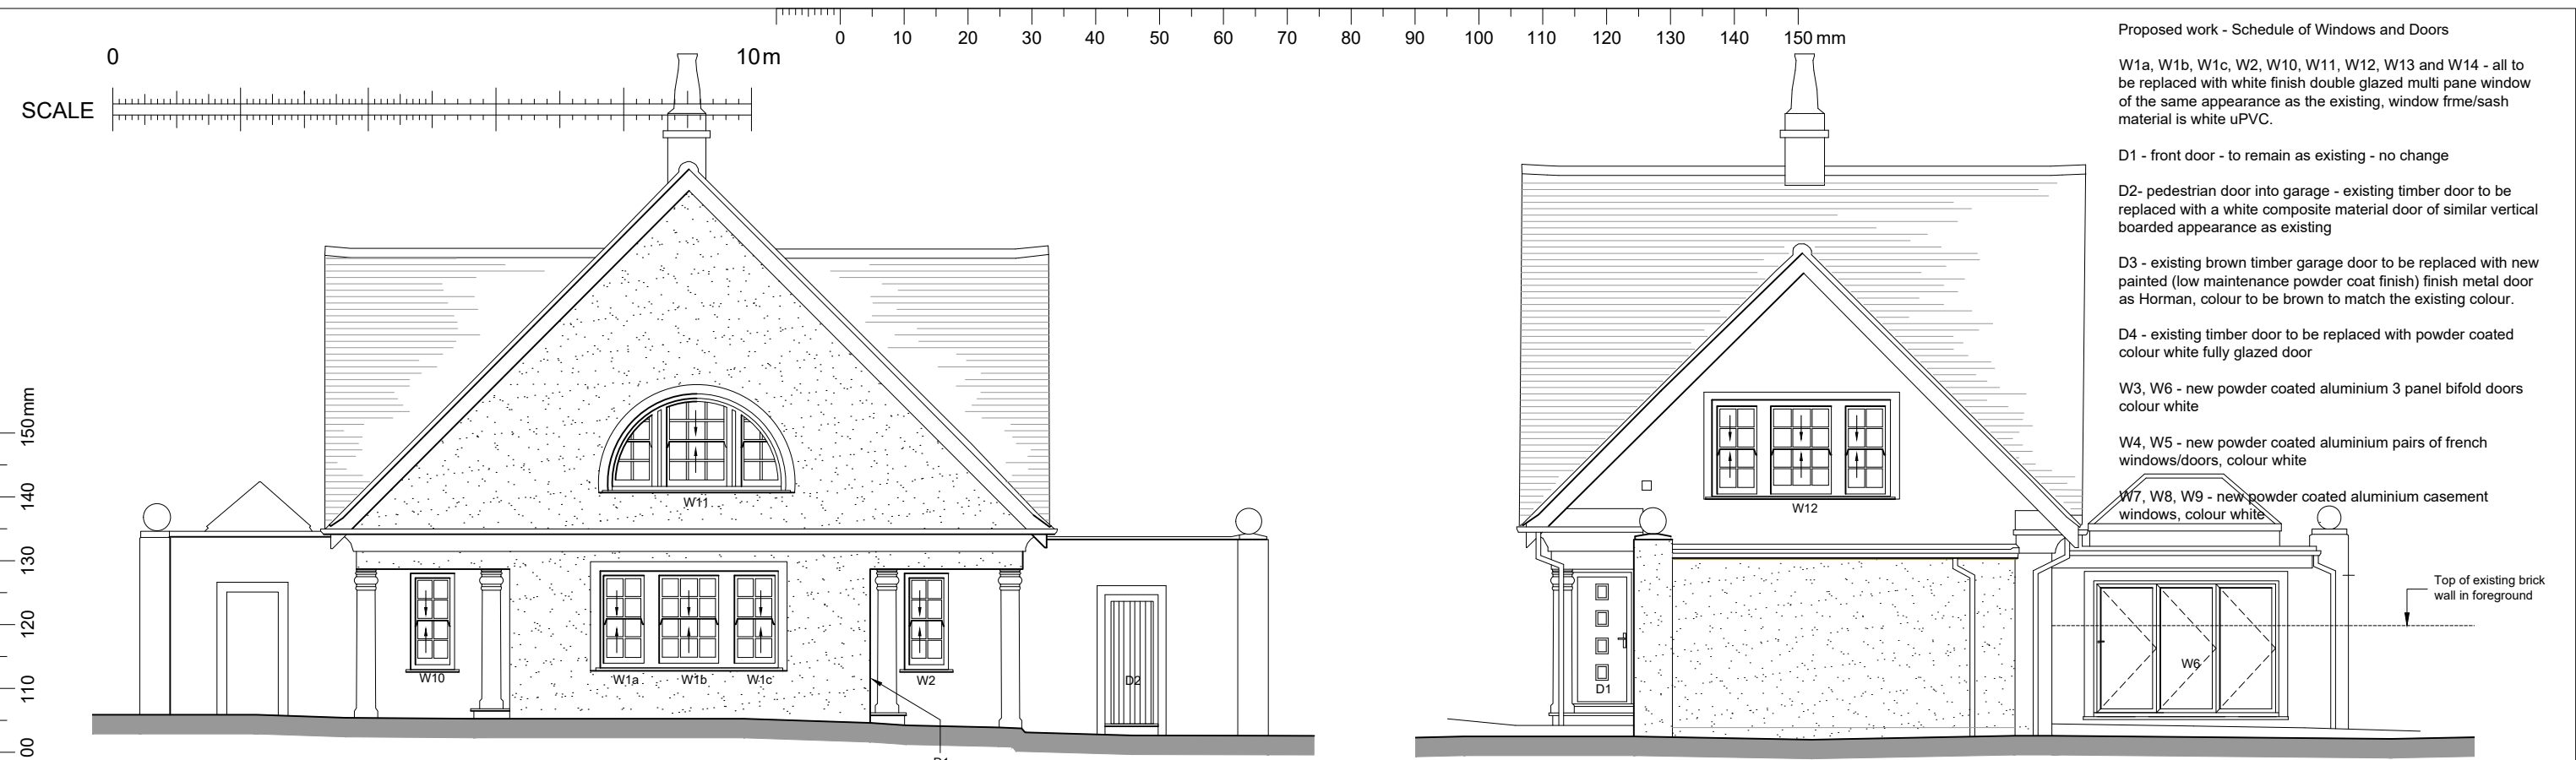


Front North Elevation 1:100

Side West Elevation 1:100



Rear South Elevation 1:100

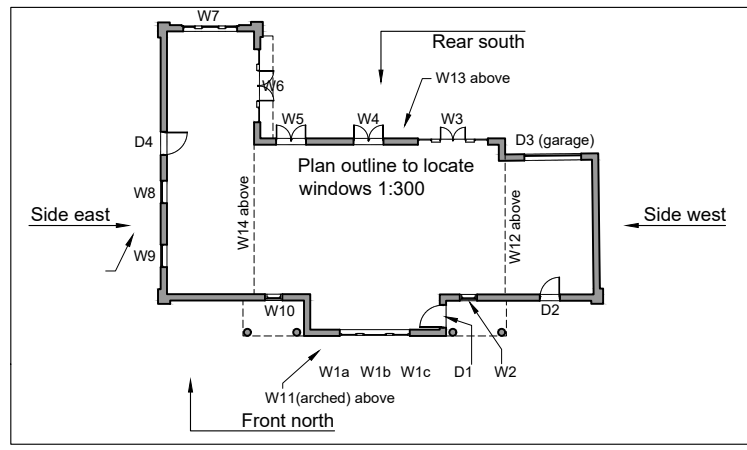

Side East Elevation 1:100

Photo images

1. Proposed aluminium powder coated casement window and the bifold window/doors are similar. Bifold windows/doors will be Origin OB36 and casement windows Origin OW70

2. Proposed traditional style windows in white uPVC, using Roseview Windows 'Heritage Rose' products.

Proposed Elevations

CLIENT: Mr Axon			REVISION: DESCRIPTION:		NOTES: RATHBONE • MILLER architecture & project management First Floor, 39 High Street, Steyning, West Sussex, BN44 3YE Telephone: 01903 879873	
SCALE: 1:100 @ A3	DATE: Sept 2026	DRAWN: PF	PROJECT: The Gatehouse, 25 Warnham Road Goring-by-Sea, BN12 4LL		DRAWING NUMBER: 23007 - 104	REVISION:
					© Copyright RATHBONE MILLER LIMITED	