




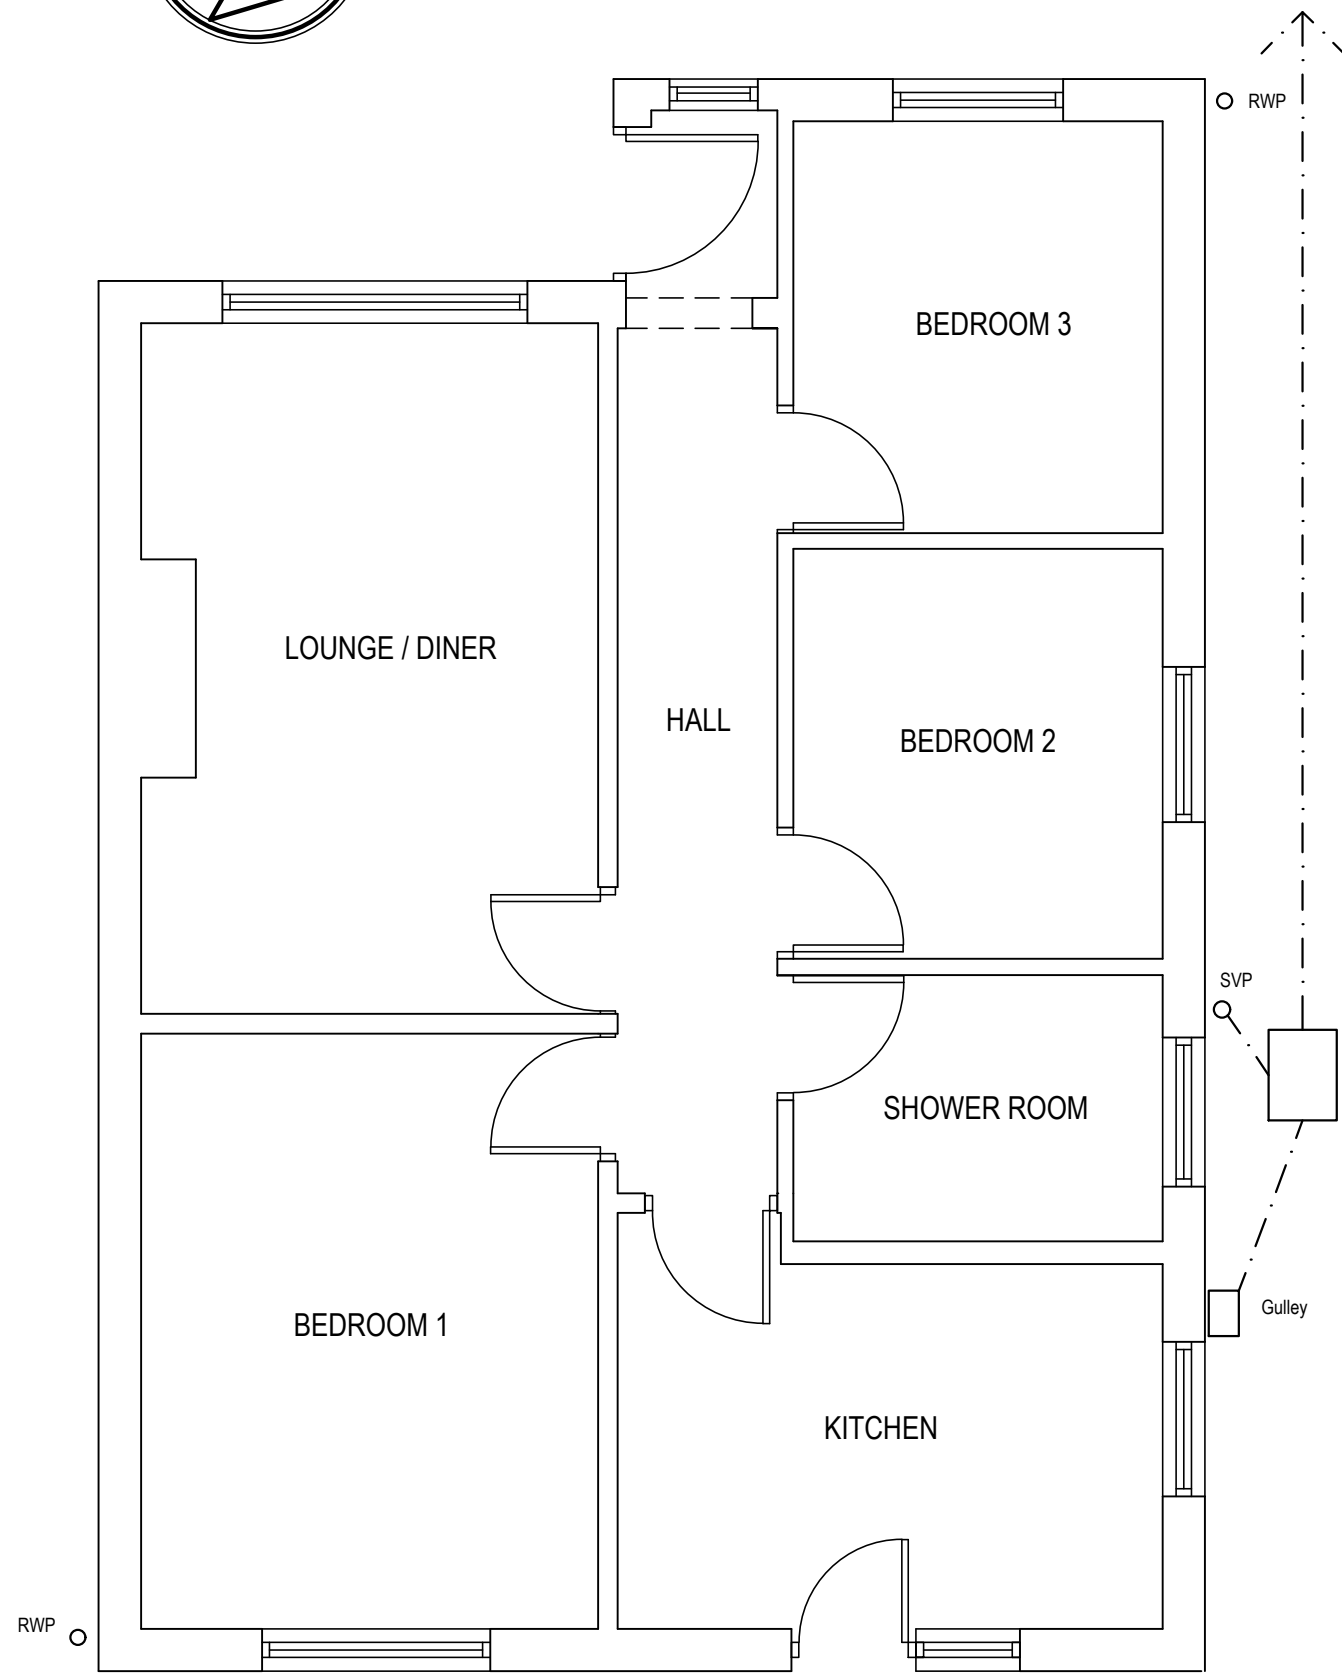


GROUND FLOOR PLAN EXISTING 1:50

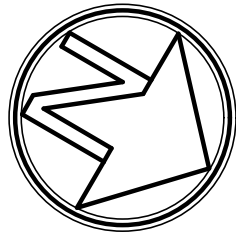

ROOF PLAN EXISTING 1:50

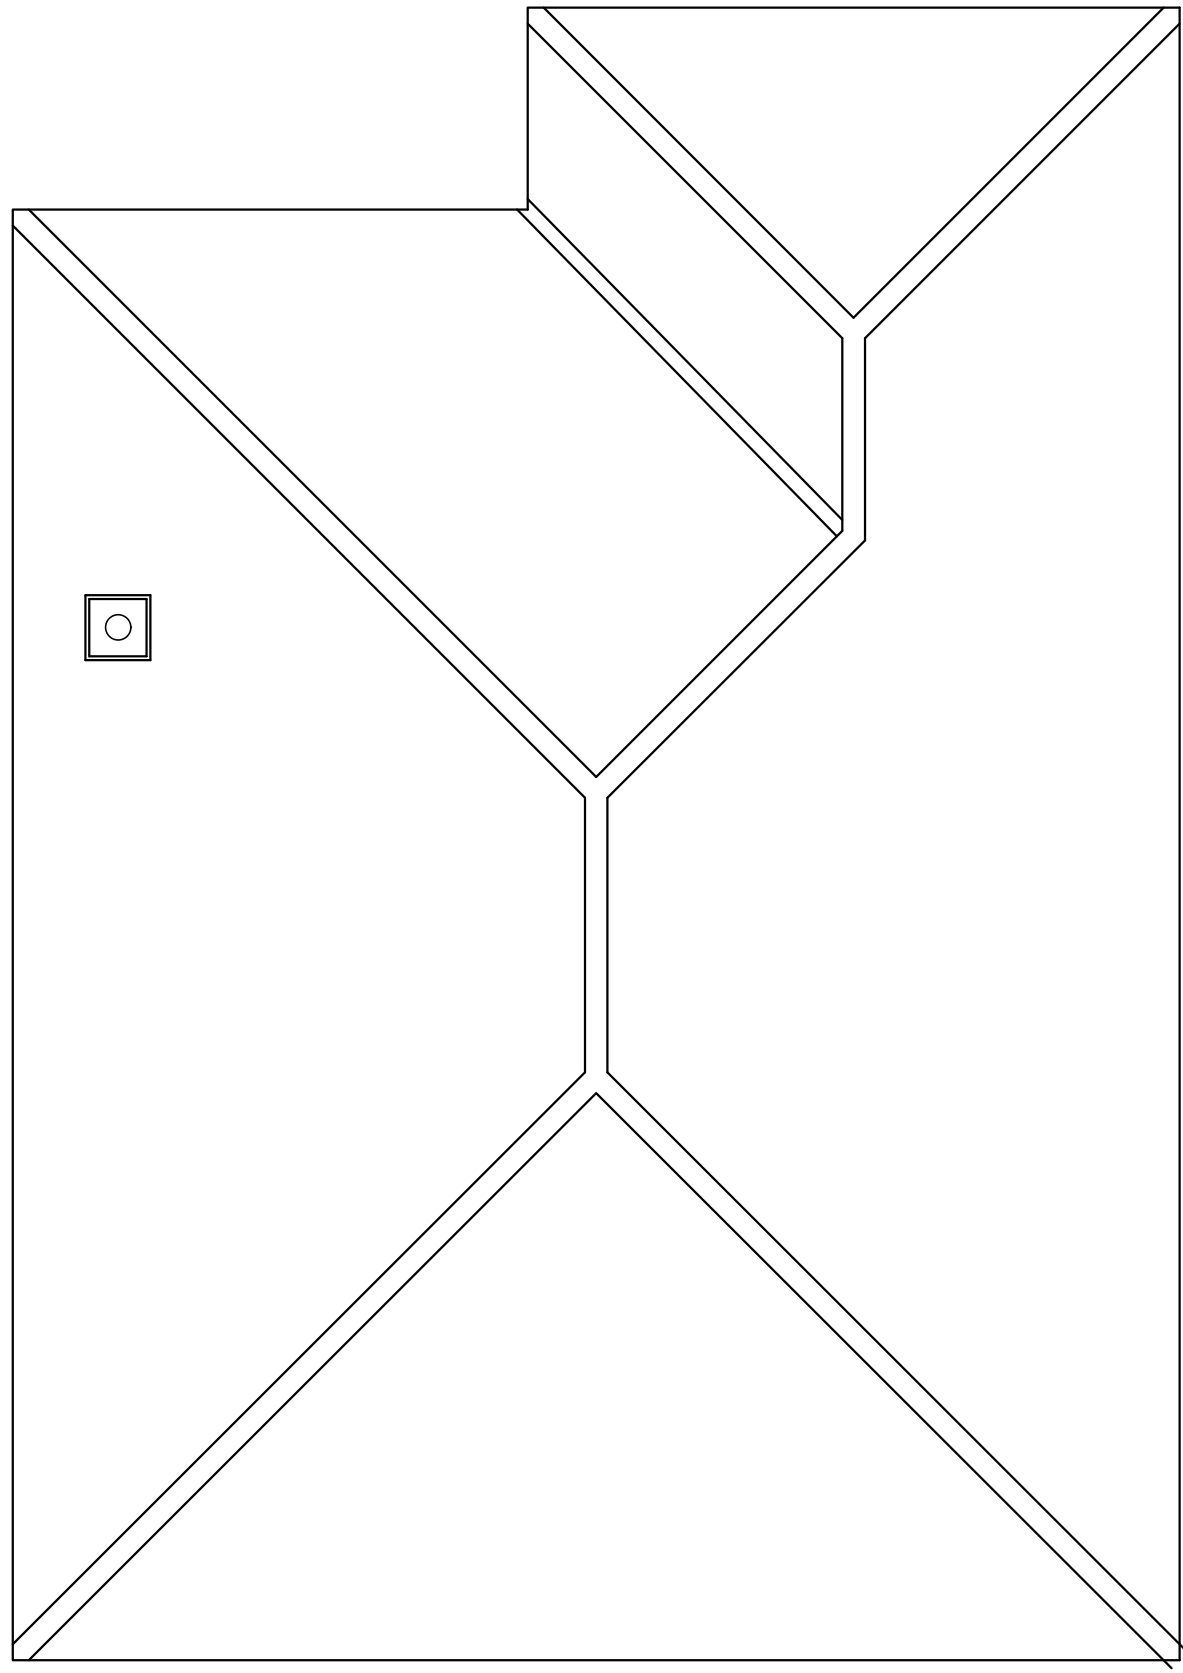

WEST ELEVATION EXISTING 1:100

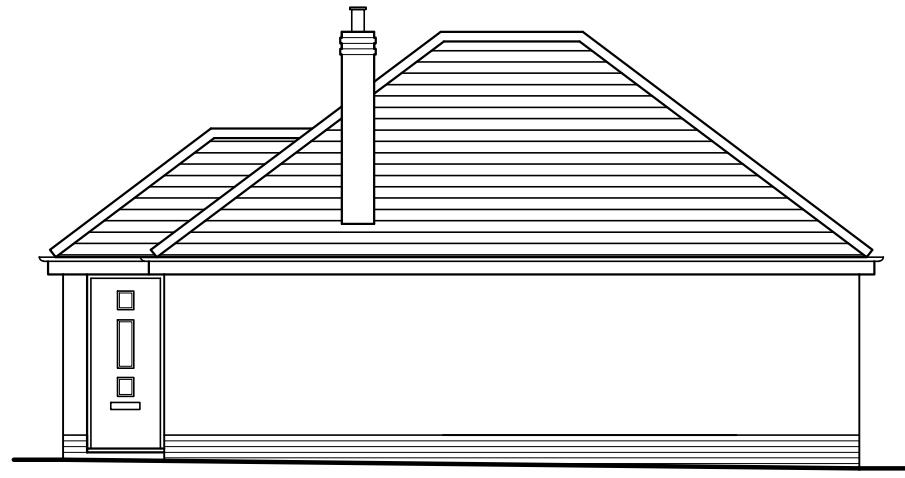


SOUTH ELEVATION EXISTING 1:100



EAST ELEVATION EXISTING 1:100





NORTH ELEVATION EXISTING 1:100

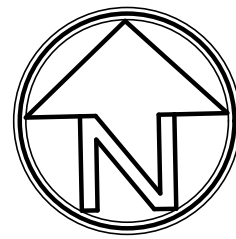


LOCATION PLAN 1:1250

© Crown copyright 2019 Ordnance Survey 100054135

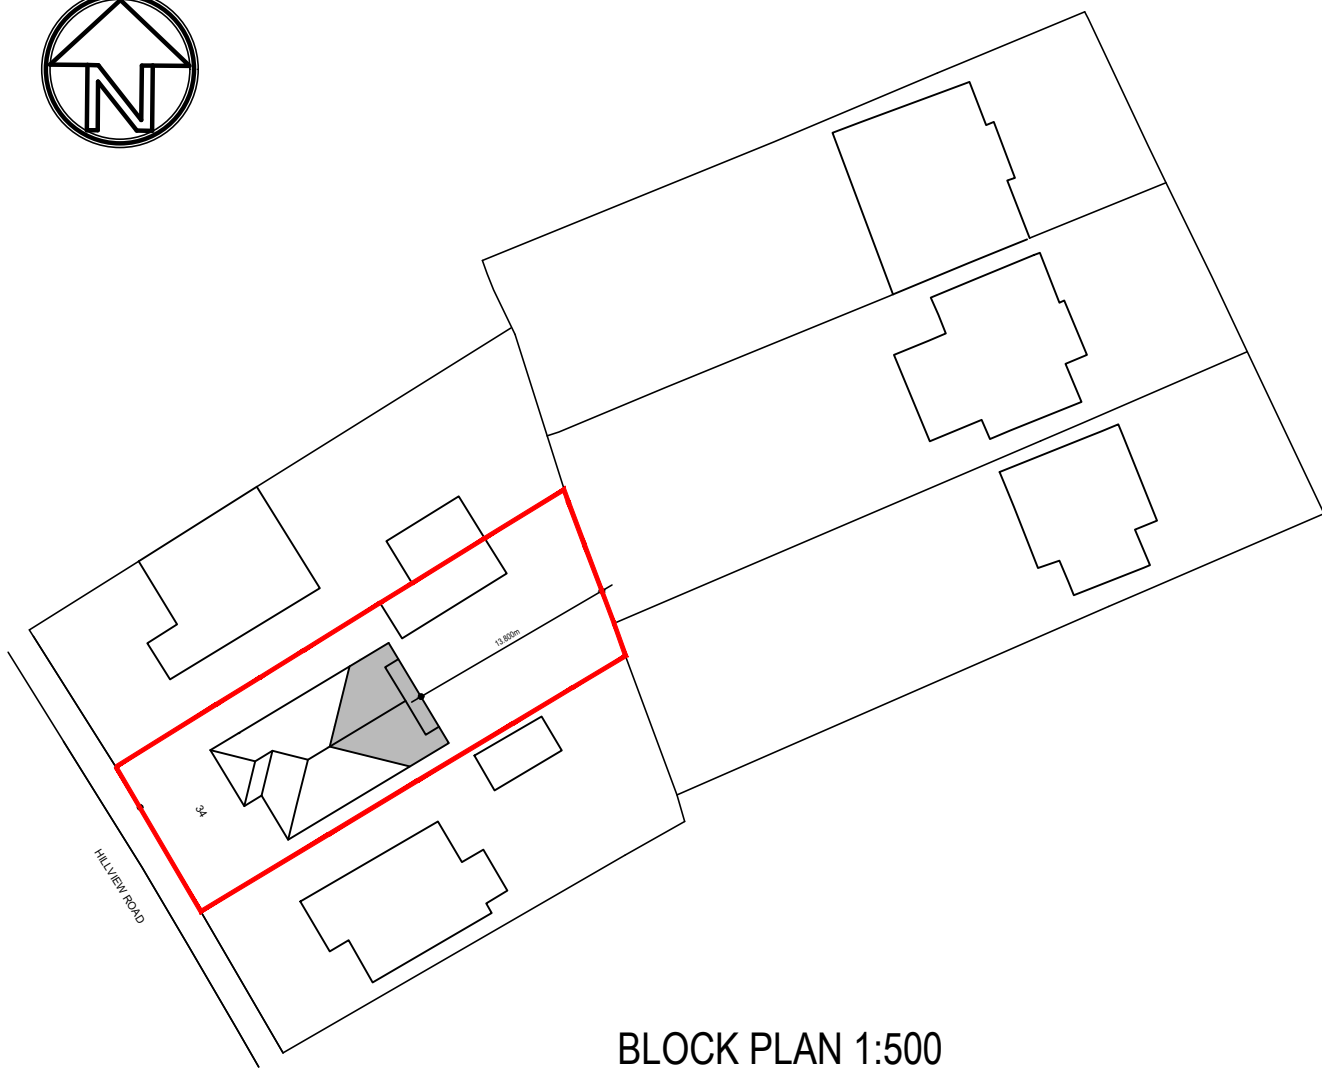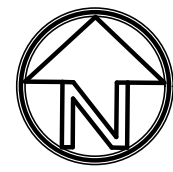

BLOCK PLAN 1:500

DO NOT SCALE FROM THIS DRAWING EXCEPT FOR PLANNING APPLICATION PURPOSES. ALL DIMENSIONS TO BE CHECKED ON SITE PRIOR TO COMMENCEMENT OF WORK. ALL DIMENSIONS RELATING TO SUB-CONTRACTORS OR SUPPLIERS WORK MUST BE CHECKED AND AGREED BETWEEN THE CONTRACTOR AND THE SUB-CONTRACTORS AND SUPPLIERS. ALL DIMENSIONS ARE IN MILLIMETRES. IF IN DOUBT ASK. ALL WORKS OR MATERIALS INDICATED ON THE DRAWING ARE TO BE TO THE LATEST BRITISH STANDARDS AND ARE TO BE CARRIED OUT IN ACCORDANCE WITH THE RELEVANT CODES OF PRACTICE OR RECOGNISED TRADE ASSOCIATION RECOMMENDATIONS AND PUBLICATIONS. THIS DRAWING TO BE READ IN CONJUNCTION WITH ALL RELEVANT DRAWINGS AND SPECIFICATIONS OF OTHER CONSULTANTS. ANY DISCREPANCIES TO BE BROUGHT TO THE ATTENTION OF THE PROJECT MANAGER.

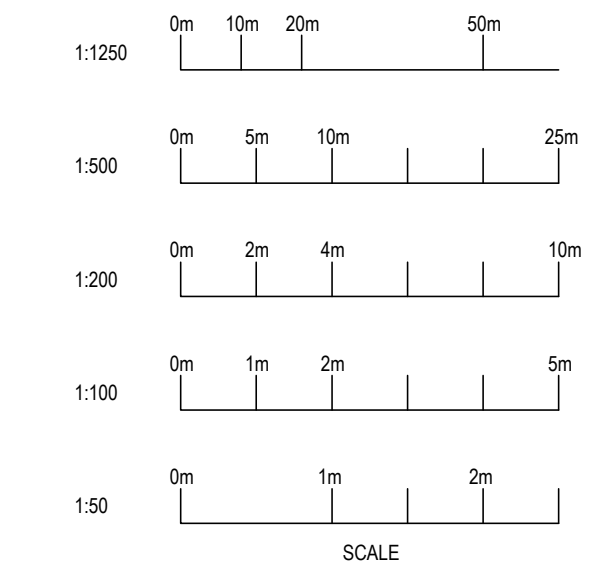

B	ST	June 2026	Block plan revised
REV	DRAWN	DATE	DESCRIPTION
CLIENT			
Chris Bristow			
SITE ADDRESS			
34 Hillview Road Findon Valley Worthing West Sussex BN14 0BX			
DRAWING TITLE			
Proposed Extensions and Alterations Existing Plans Existing Elevations, Location Plan & Site / Block Plan			
SCALE	1:50, 1:100, 1:1250 @ A1		
DATE	March 2025		
REFERENCE	34 Hillview Road		
DRAWING No.	001	REV	B

Tel: 07824663762
Email: sptconstructionconsult@gmail.co

