


DURRINGTON HILL

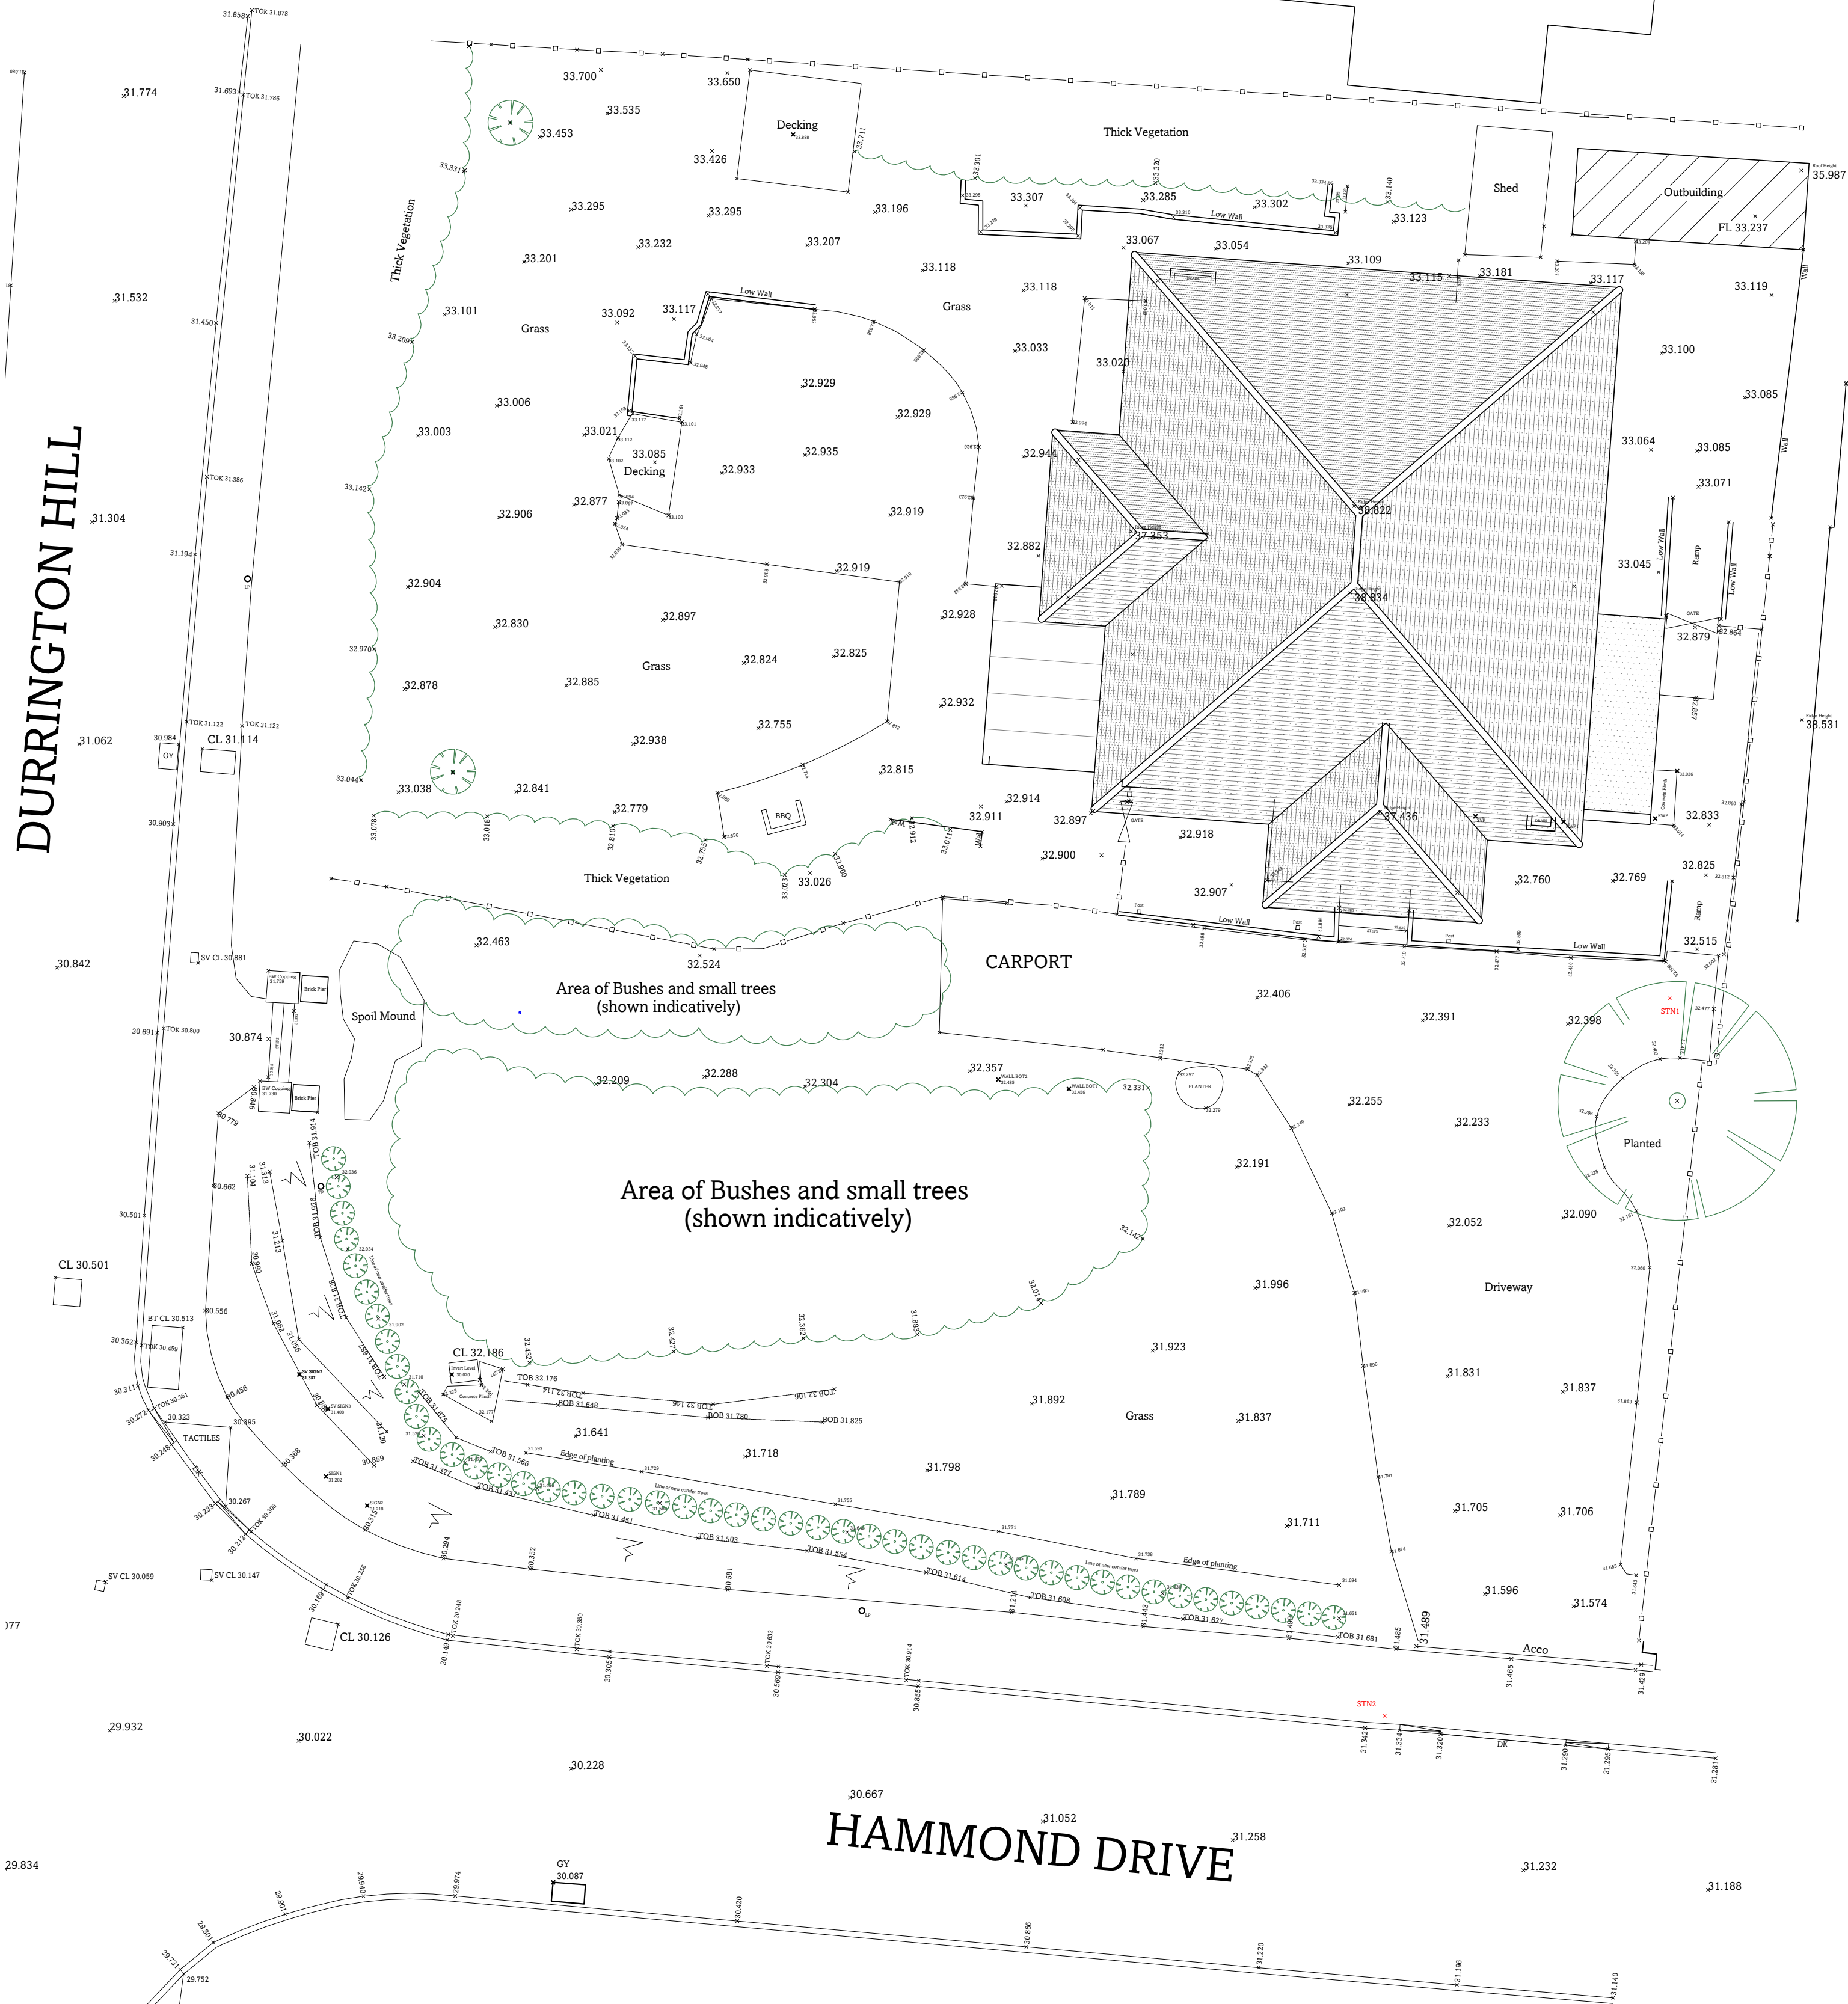

Existing Site Plan 1:100

- Notes
- All dimensions should be checked on site
 - Drawings are shown to scale, however dimensions are available on request
 - Copyright of all data produced by Darby Architectural shall remain with Darby Architectural unless otherwise agreed
 - Measures to mitigate risk should be considered at all stages of design development and throughout construction

Survey data based on information provided by:

- Client (Floor Plans, Section, Elevations)
- South East Geomatics (Topographical Survey)

Alert Symbol

Particular attention to be paid where this symbol is placed on a drawing

A 25.06.26 Garage reduction CD
Rev. Date Details Dr. Ch.




DA Design.
hello@da.design
01273 884923
www.da.design

By Appointment Only:
84 Westbourne Street, Hove, BN3 5FA



DURRINGTON HILL

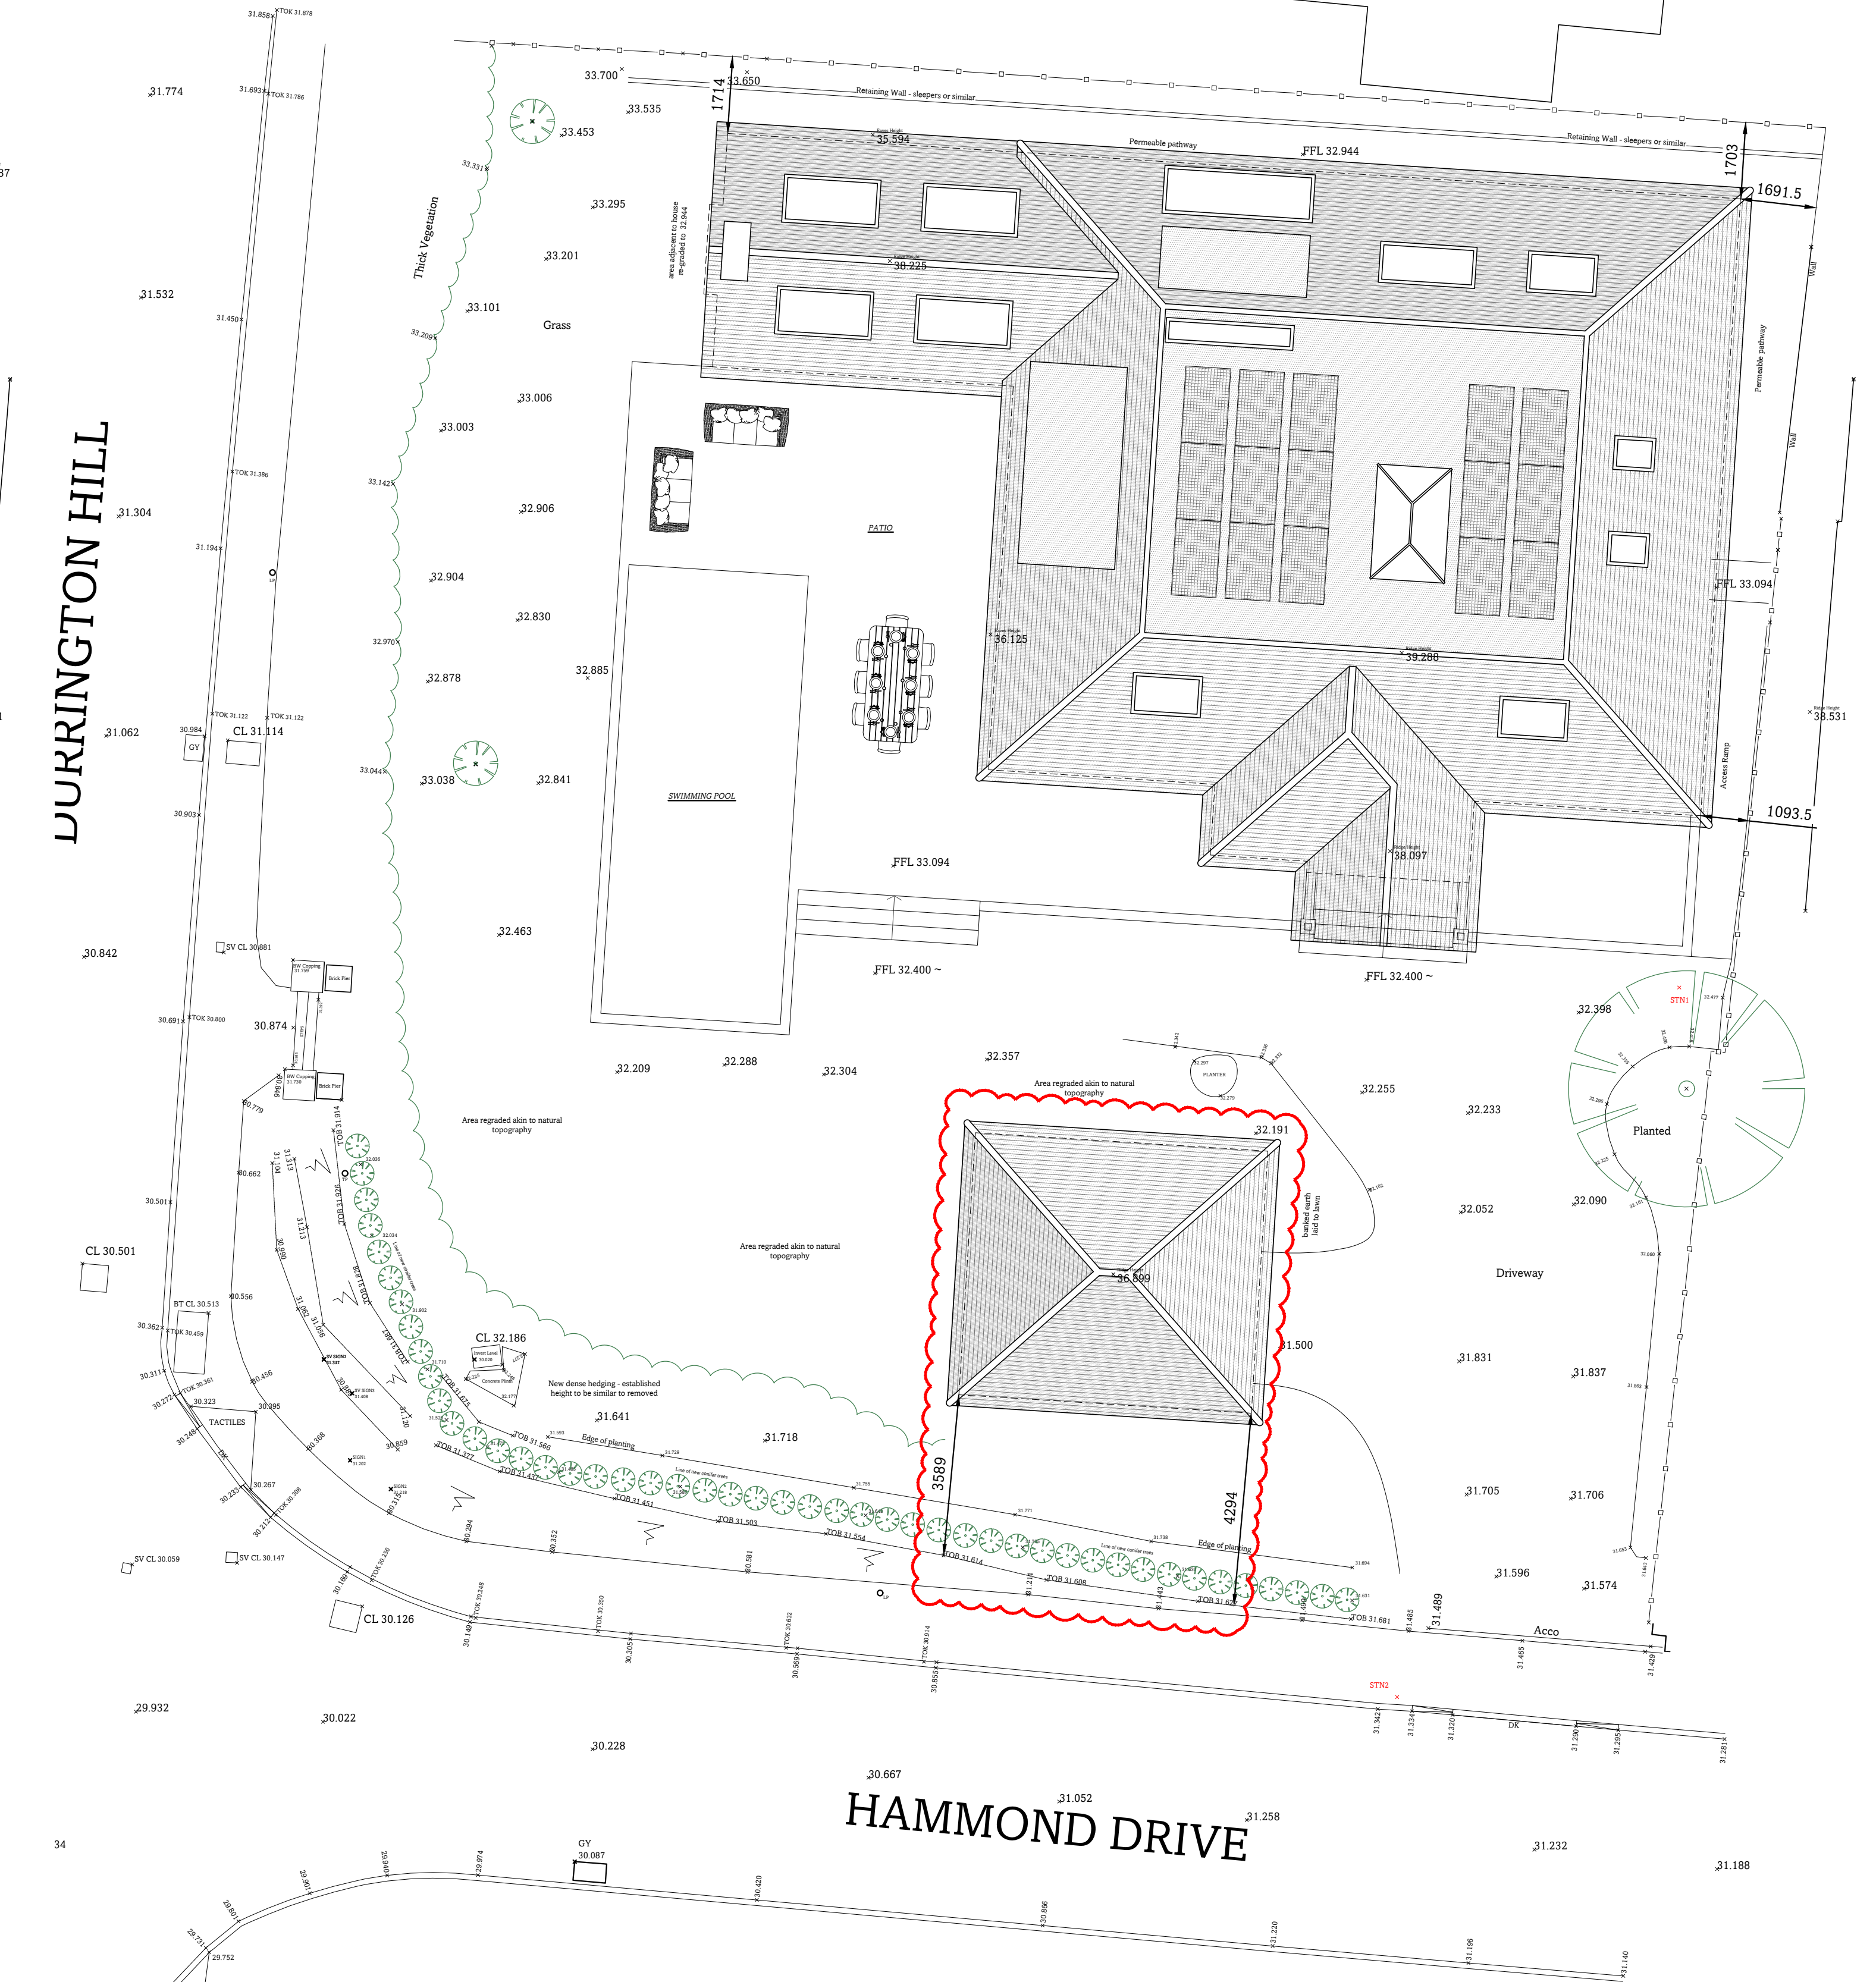

Proposed Site Plan 1:100

Stage
Planning

Client
Mr and Mrs Sutton

1:50
metres 1 2 3 4 5

Site
**Willmar, Durrington Hill
Worthing**

Drawn CD
Checked
Date 14.05.2026

Drawing Title
**Existing & Proposed:
Site Plans**

Project No. 0638
Stage EP 01
Dwg No. A
Revision A
Sheet Size A1