



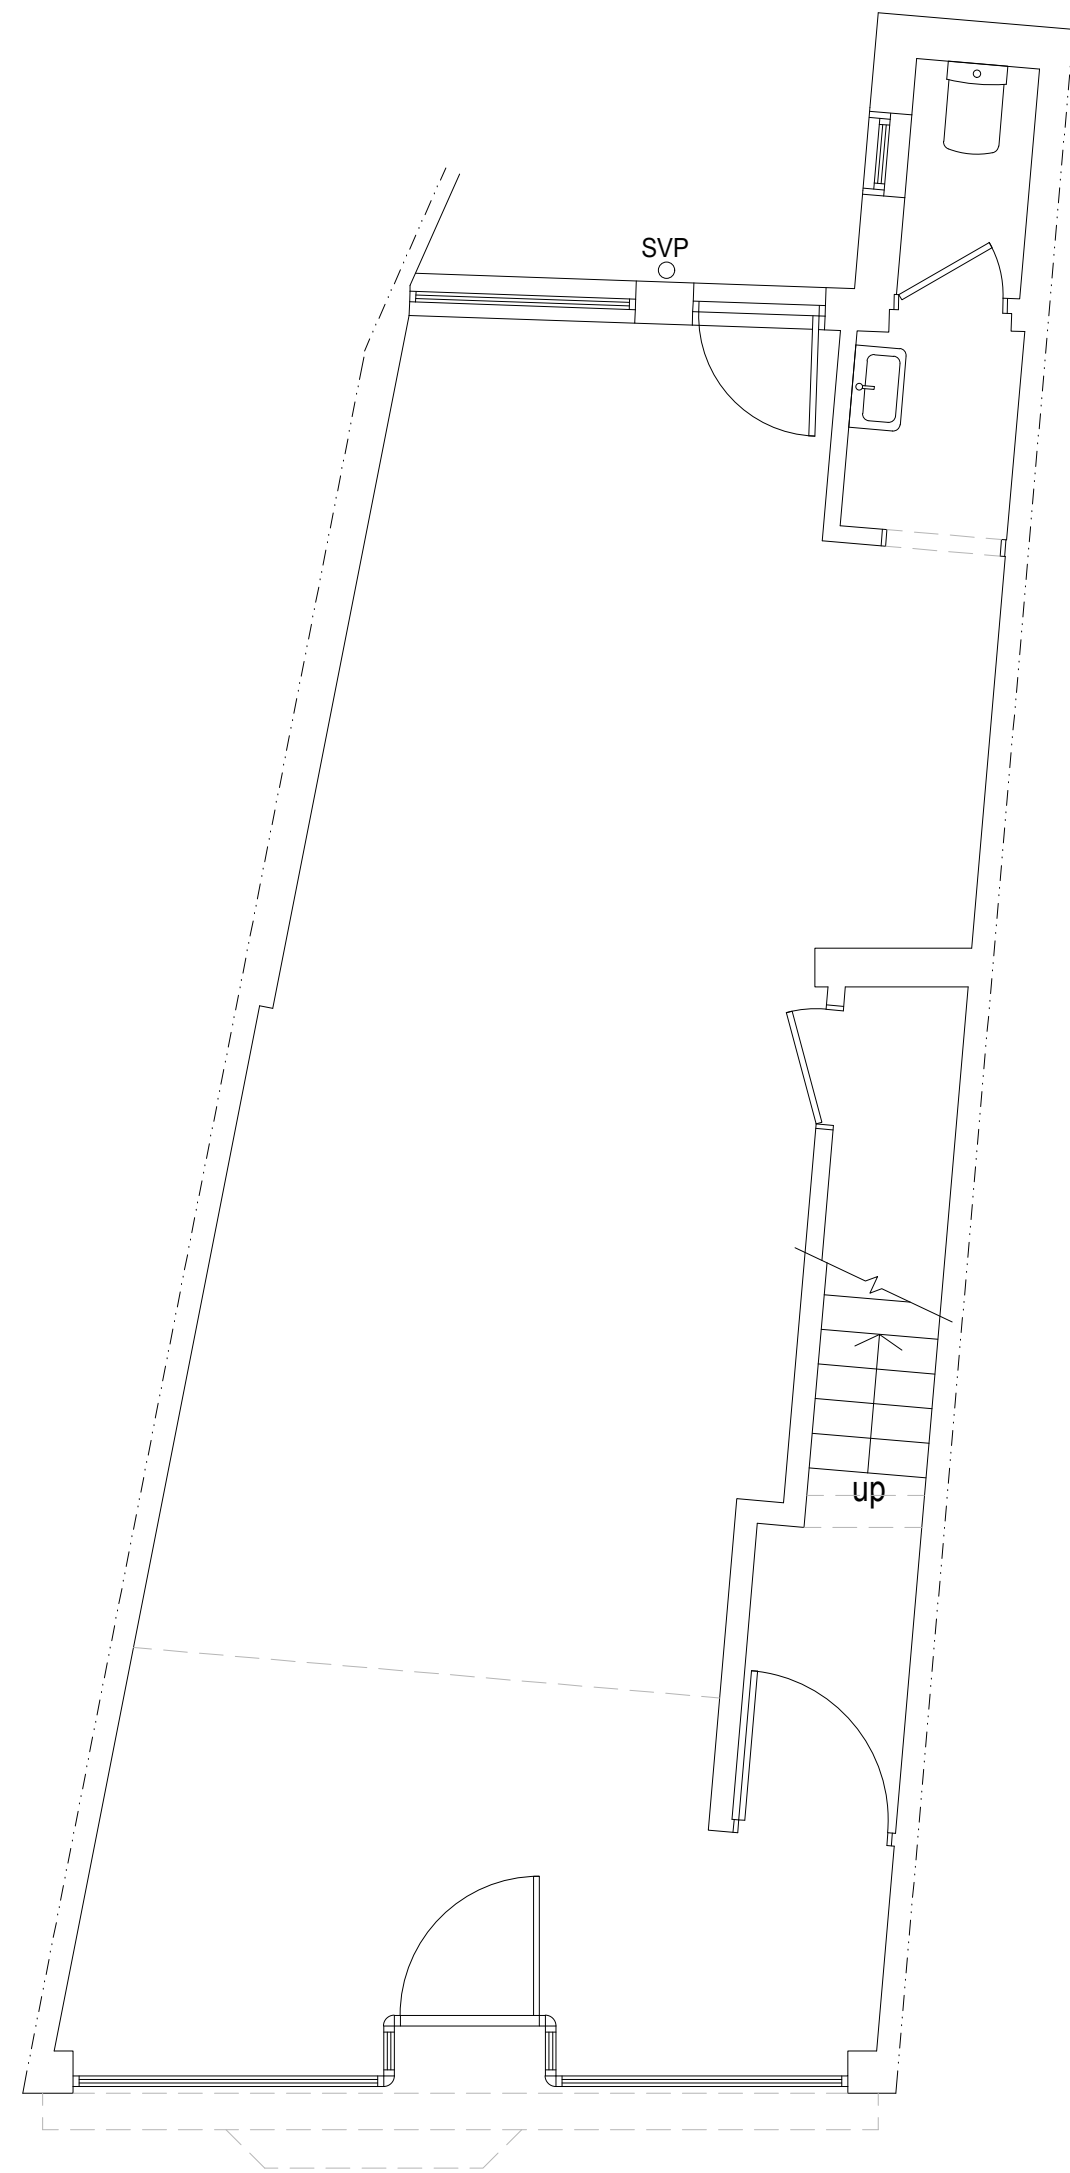

Existing Ground Floor Plan 1:50

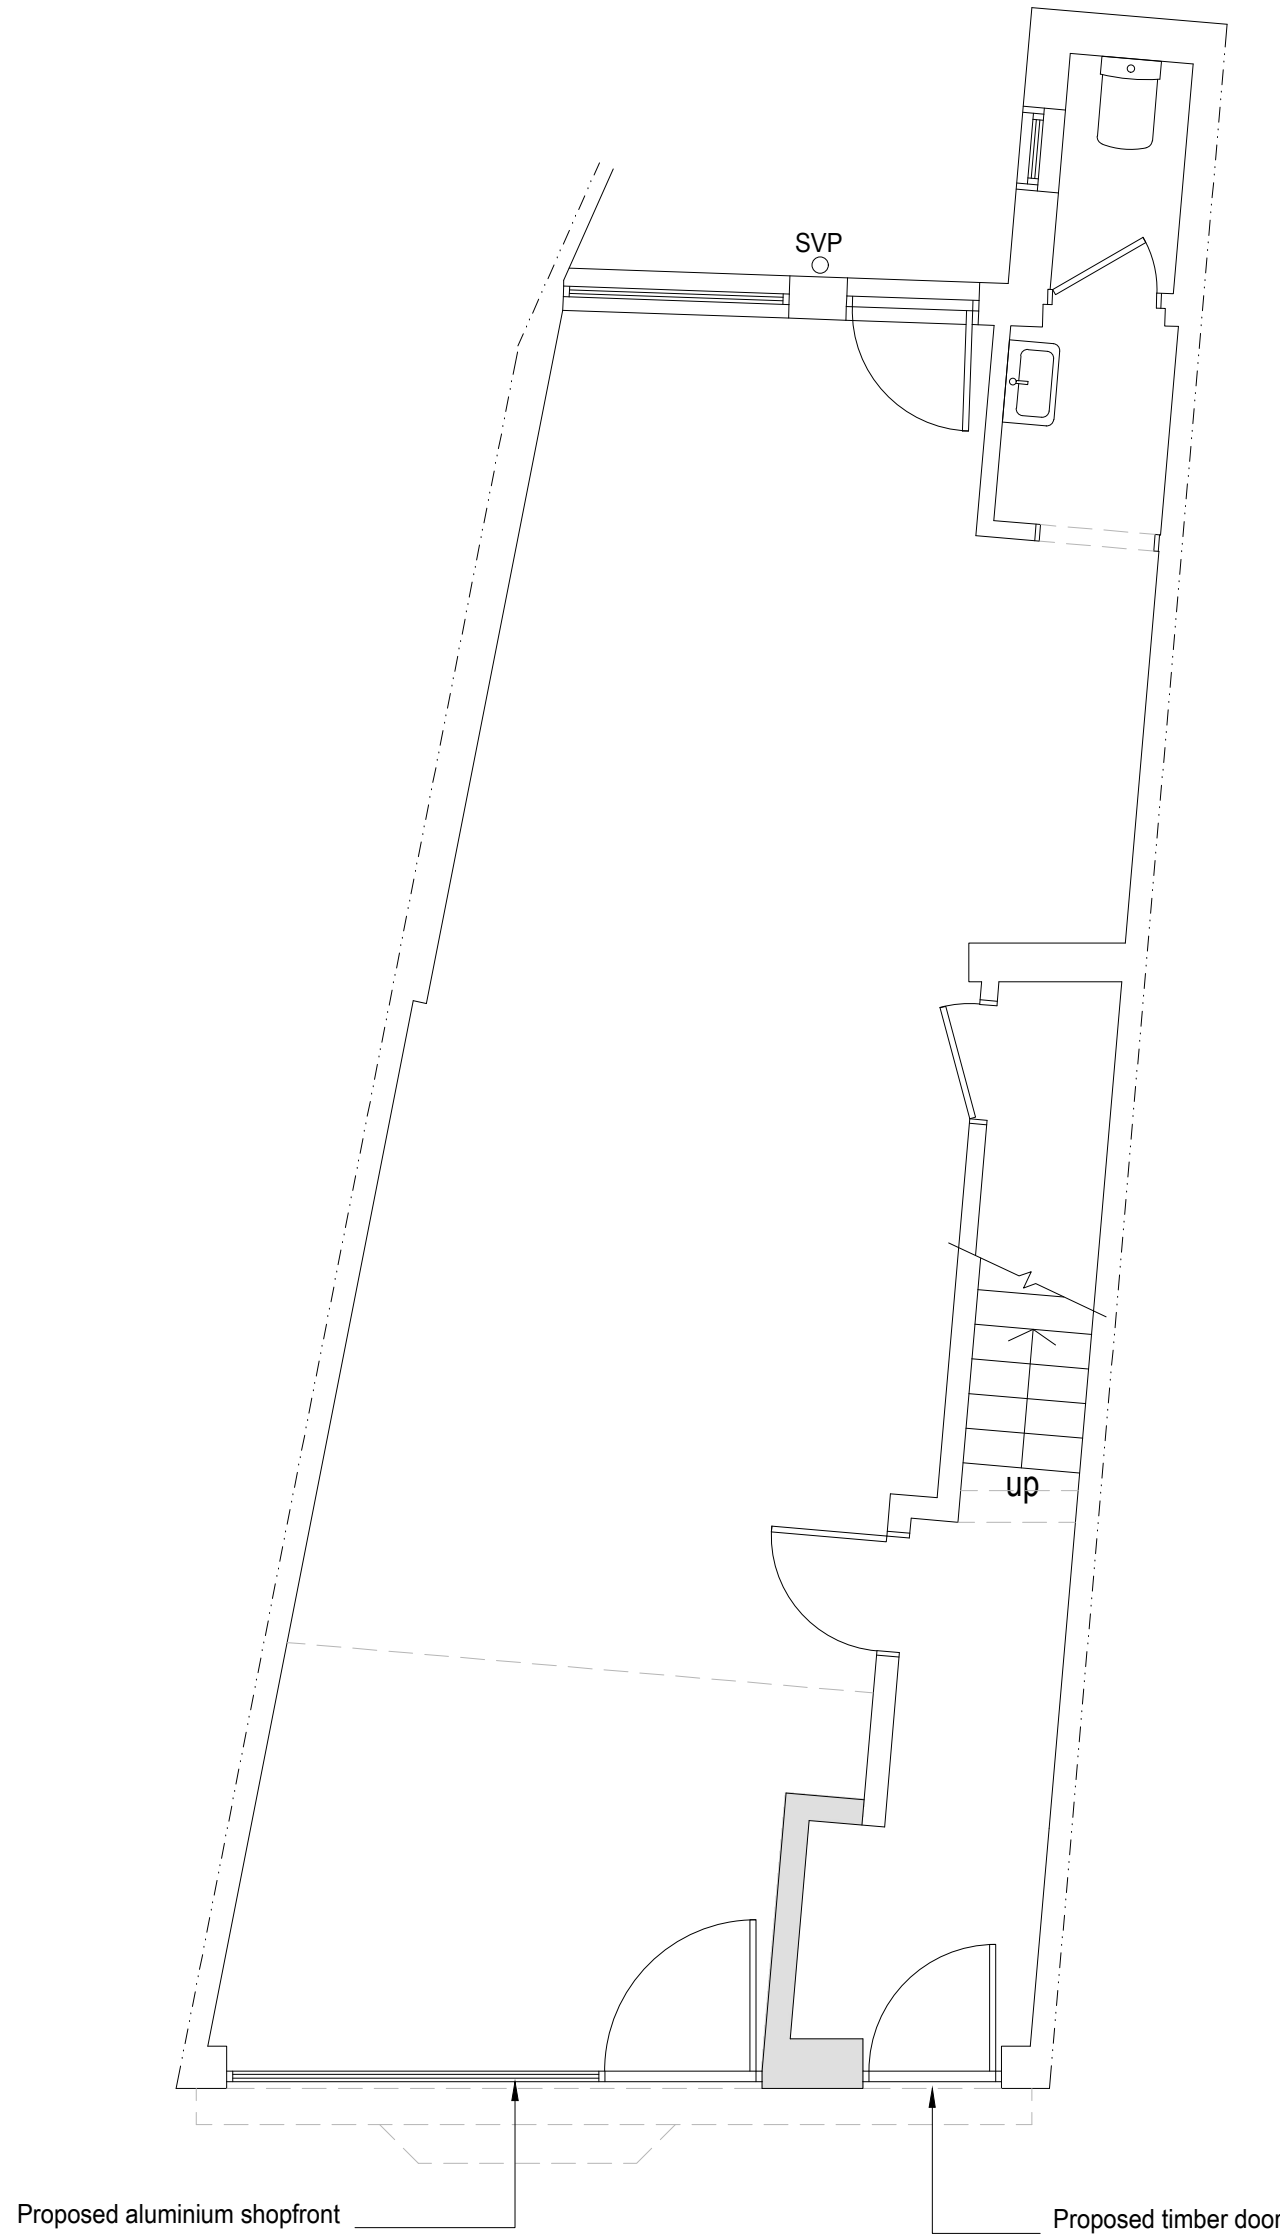

Proposed Ground Floor Plan 1:50



Existing Front Elevation (East) 1:100




Existing Section 1:100



Proposed Front Elevation (East) 1:100



Proposed Section 1:100

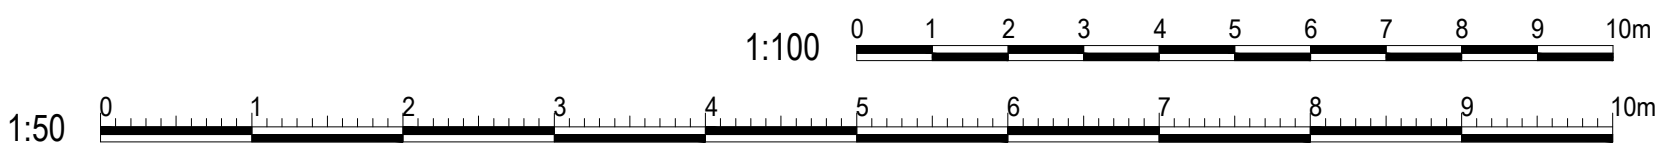

|   |                                        |
|---|----------------------------------------|
| amendments                                                                                         |                                        |
| client                                                                                             | Newlands Commercial Ltd                |
| project                                                                                            | 81 Chapel Road<br>Worthing<br>BN11 1HU |
| project ref.                                                                                       | 3273                                   |
| drawing No.                                                                                        | 01                                     |
| drawing title                                                                                      | Existing and Proposed<br>Shopfront     |
| drawn by                                                                                           | AW                                     |
| date                                                                                               | Sep 26                                 |
| scale                                                                                              | 1:50/100@ A1                           |
|   | www.bpmnet.co.uk<br>info@bpmnet.co.uk  |
| <small>Check all dimensions on site before all work is commenced</small>                           |                                        |
| <small>All goods materials workmanship to conform with current building regs BSS and COP's</small> |                                        |