



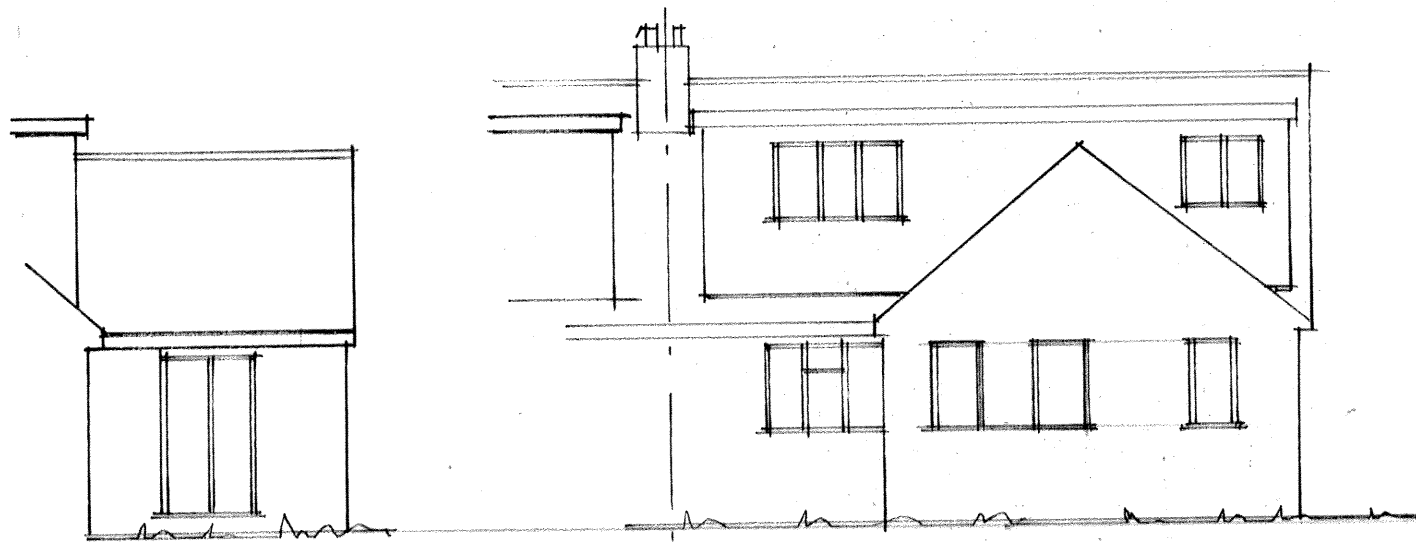

side Elevation - south.

REAR Elevation - East.

side Elevation - North.

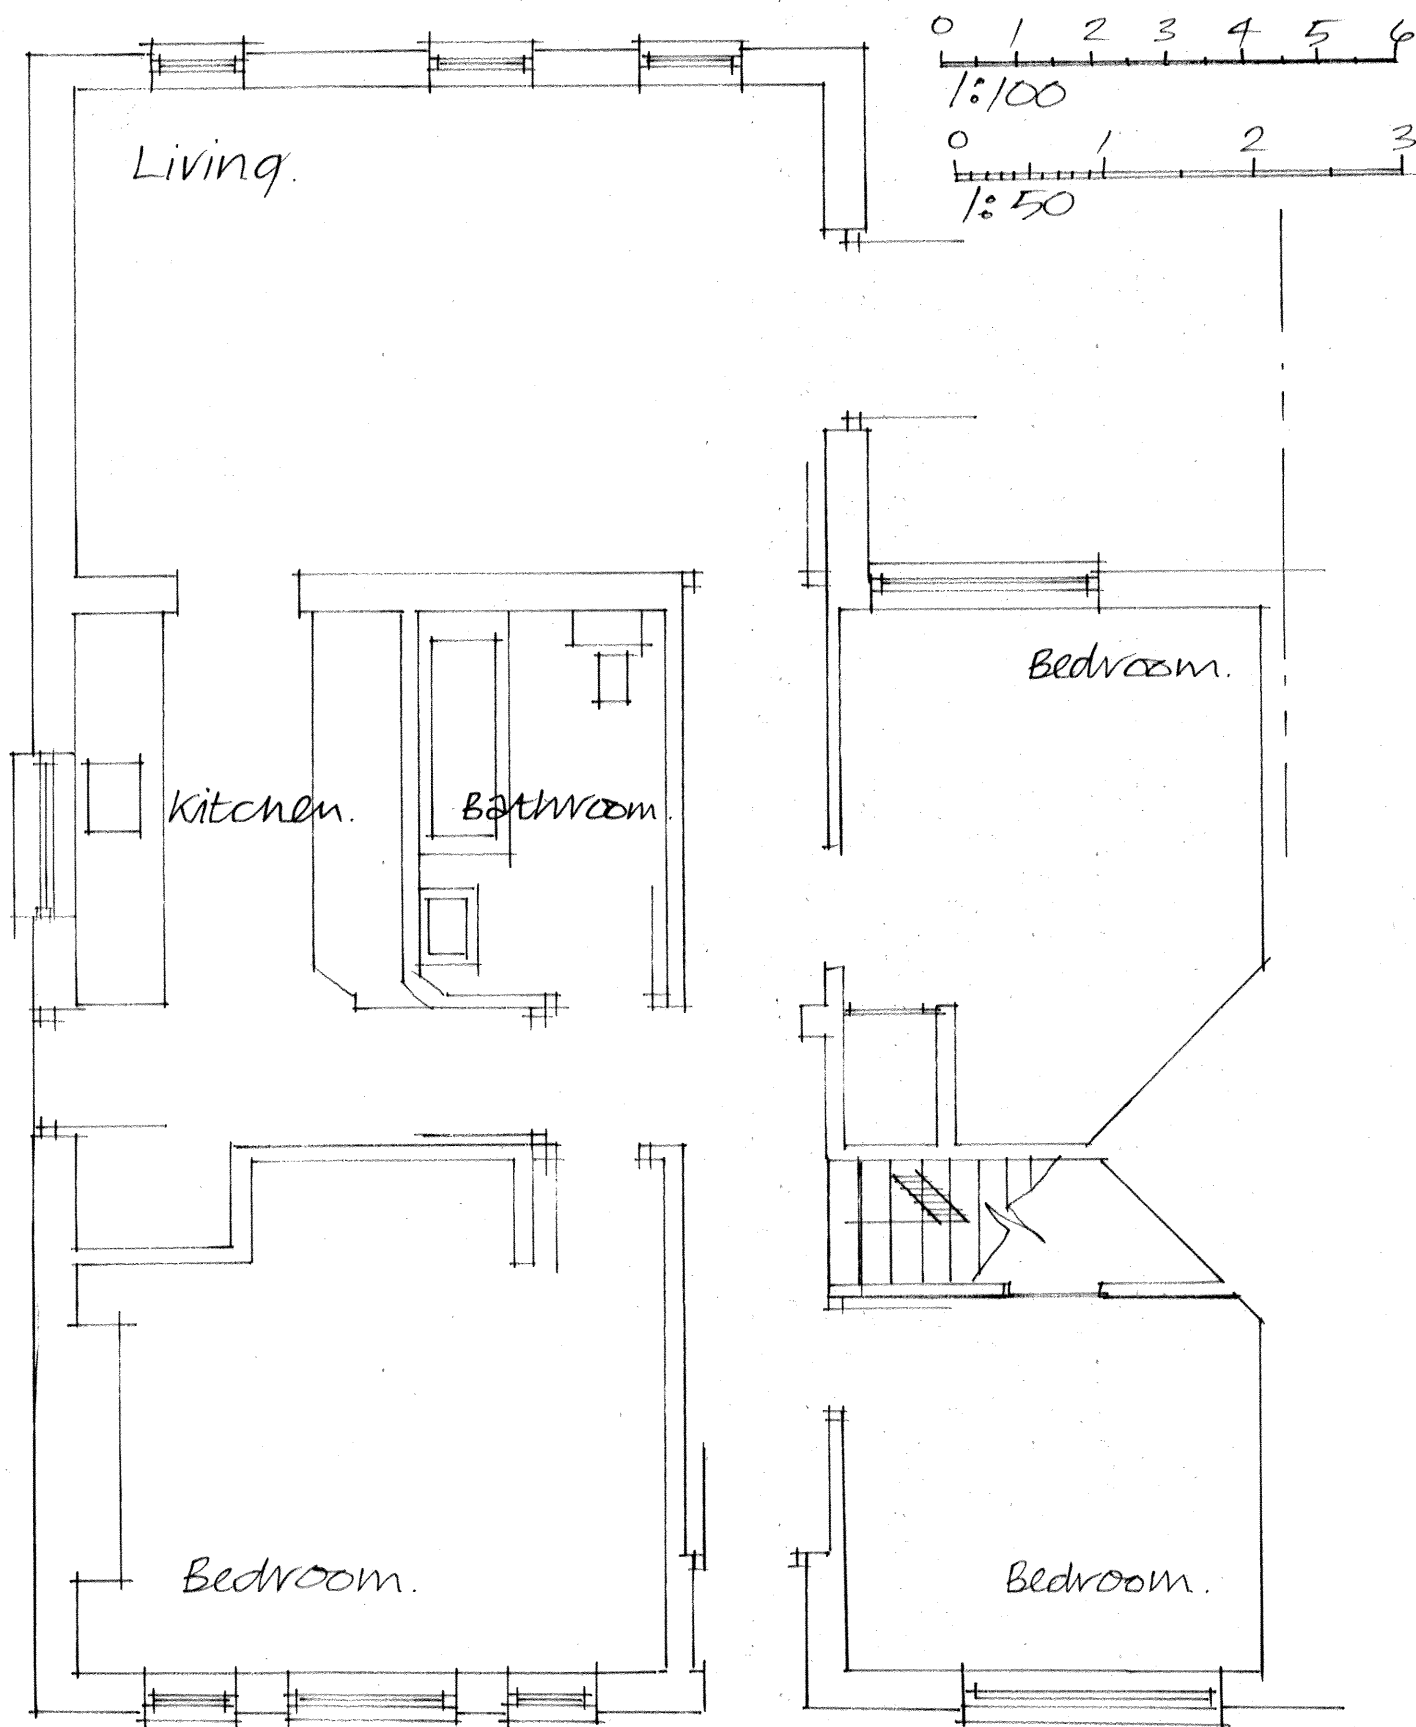

GROUND FLOOR PLAN:

Notes:

All Dimensions must be checked on site and not scaled from this drawing

Contractor and client are reminded of their obligation under the Party Wall Act. If in doubt ask.

Contractor is to confirm all below ground drain run direction and invert levels.

A		Date	Revisions
copyright			
TIM CORDING Architectural and Planning Services 3 Whitethorn Drive, Brighton BN1 5LH Tel: 07766647320			
Client MR & MRS. HOGG			
Job Title EXISTING FLOOR PLAN AND ELEVATIONS.			
Drawing Title 12 FIRCROFT AVE. LANCING. WEST SUSSEX			
Scale 1:50 & 1:100			
Date NOV. 2025		Drawn by	
Drg. No. FA/2025/01		Rev	