




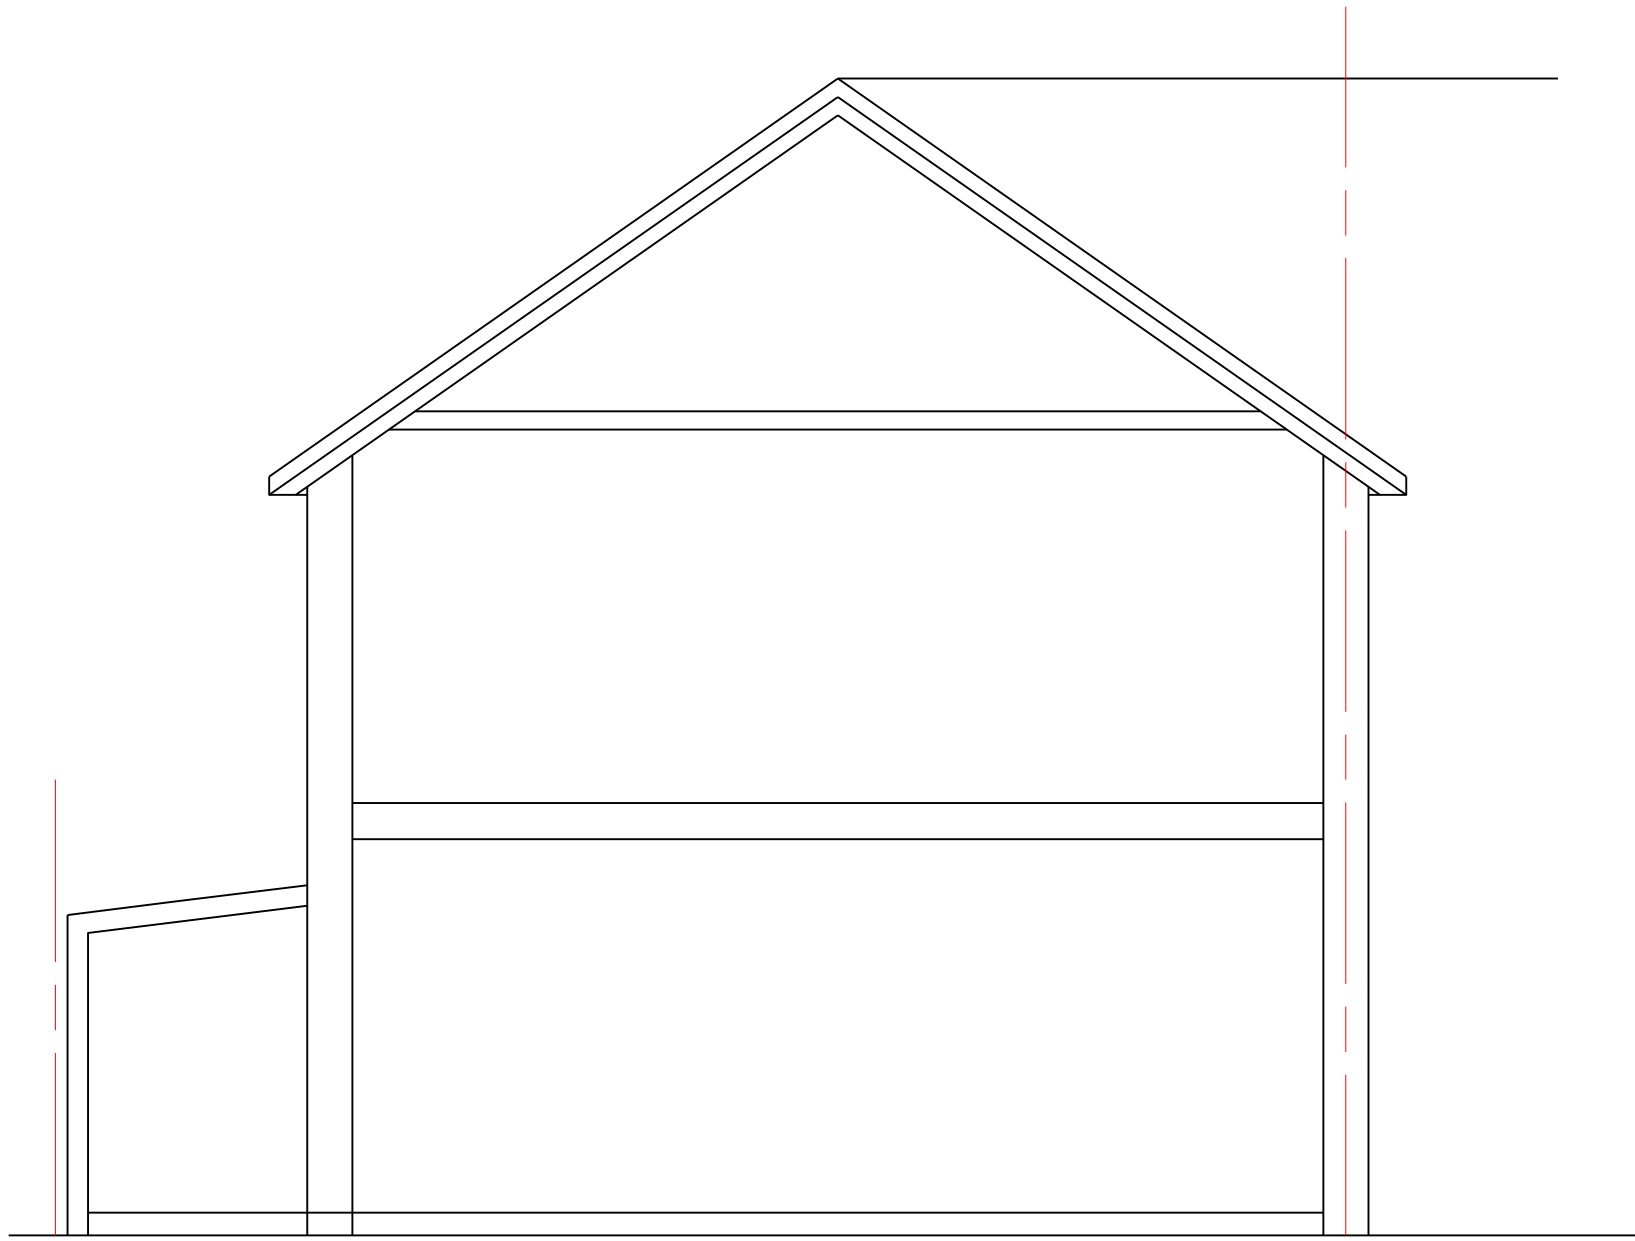


Section S to S - existing

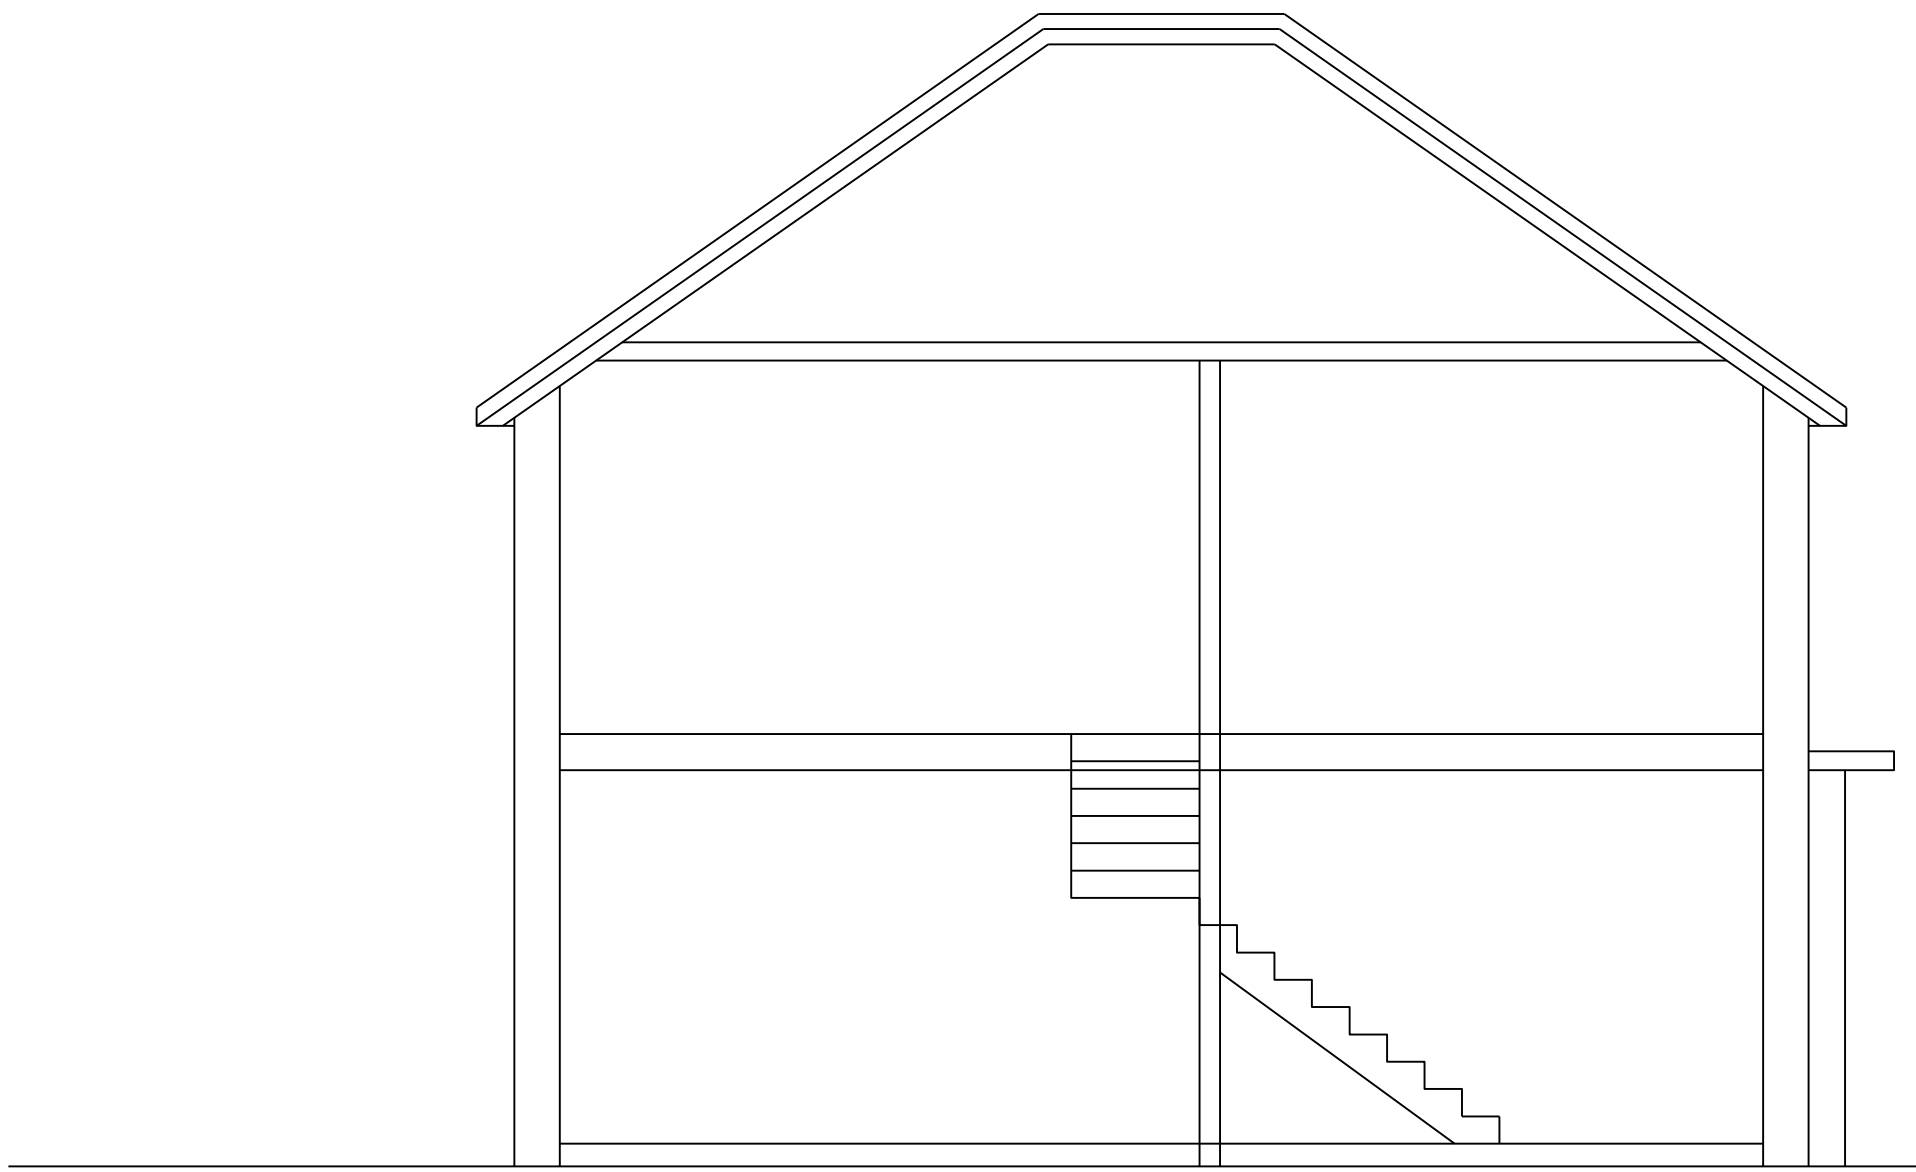


Section F to B - existing

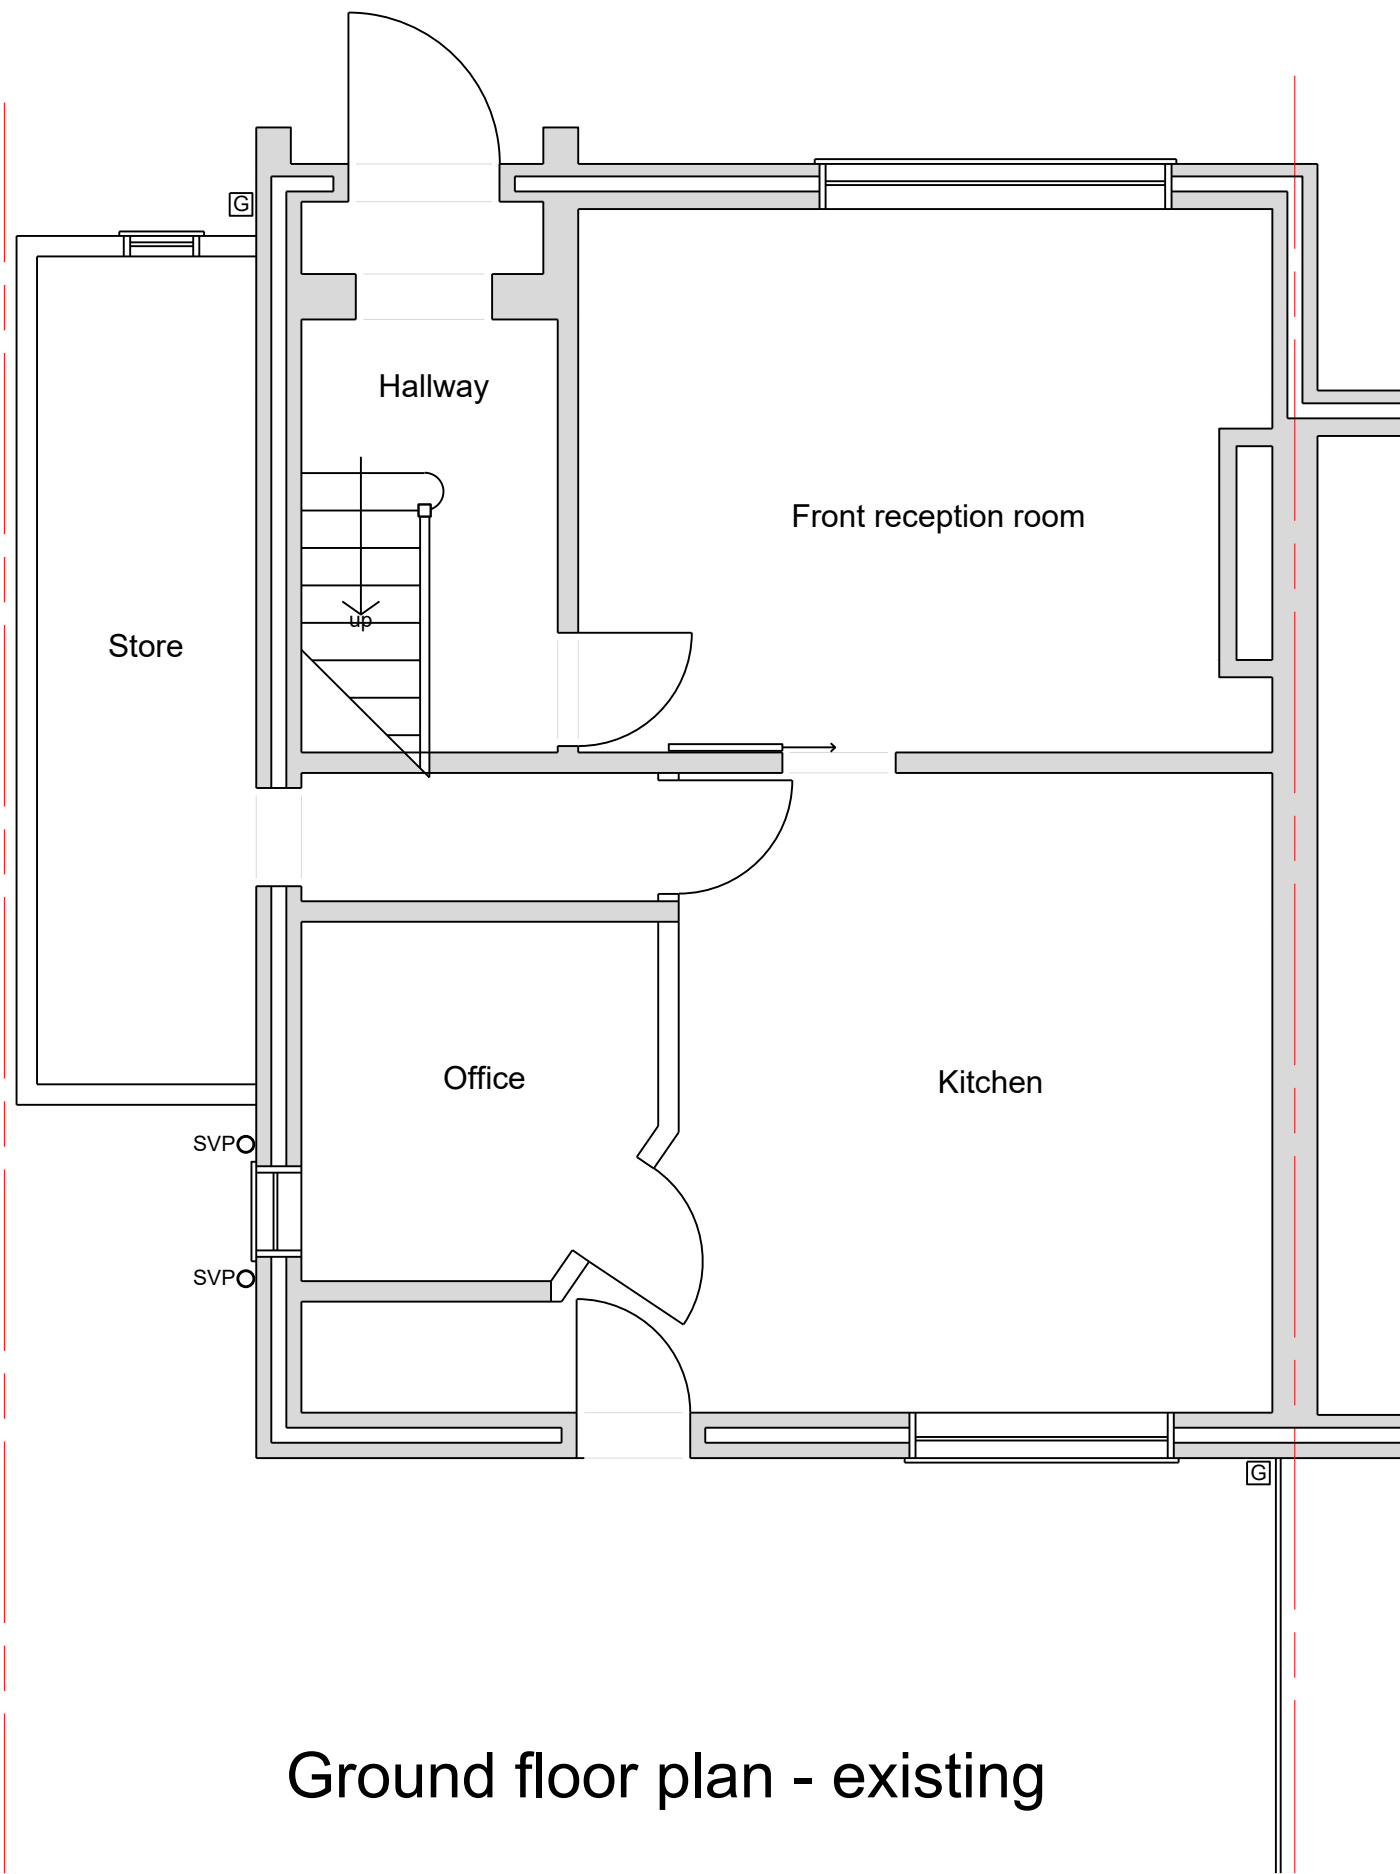


Ground floor plan - existing

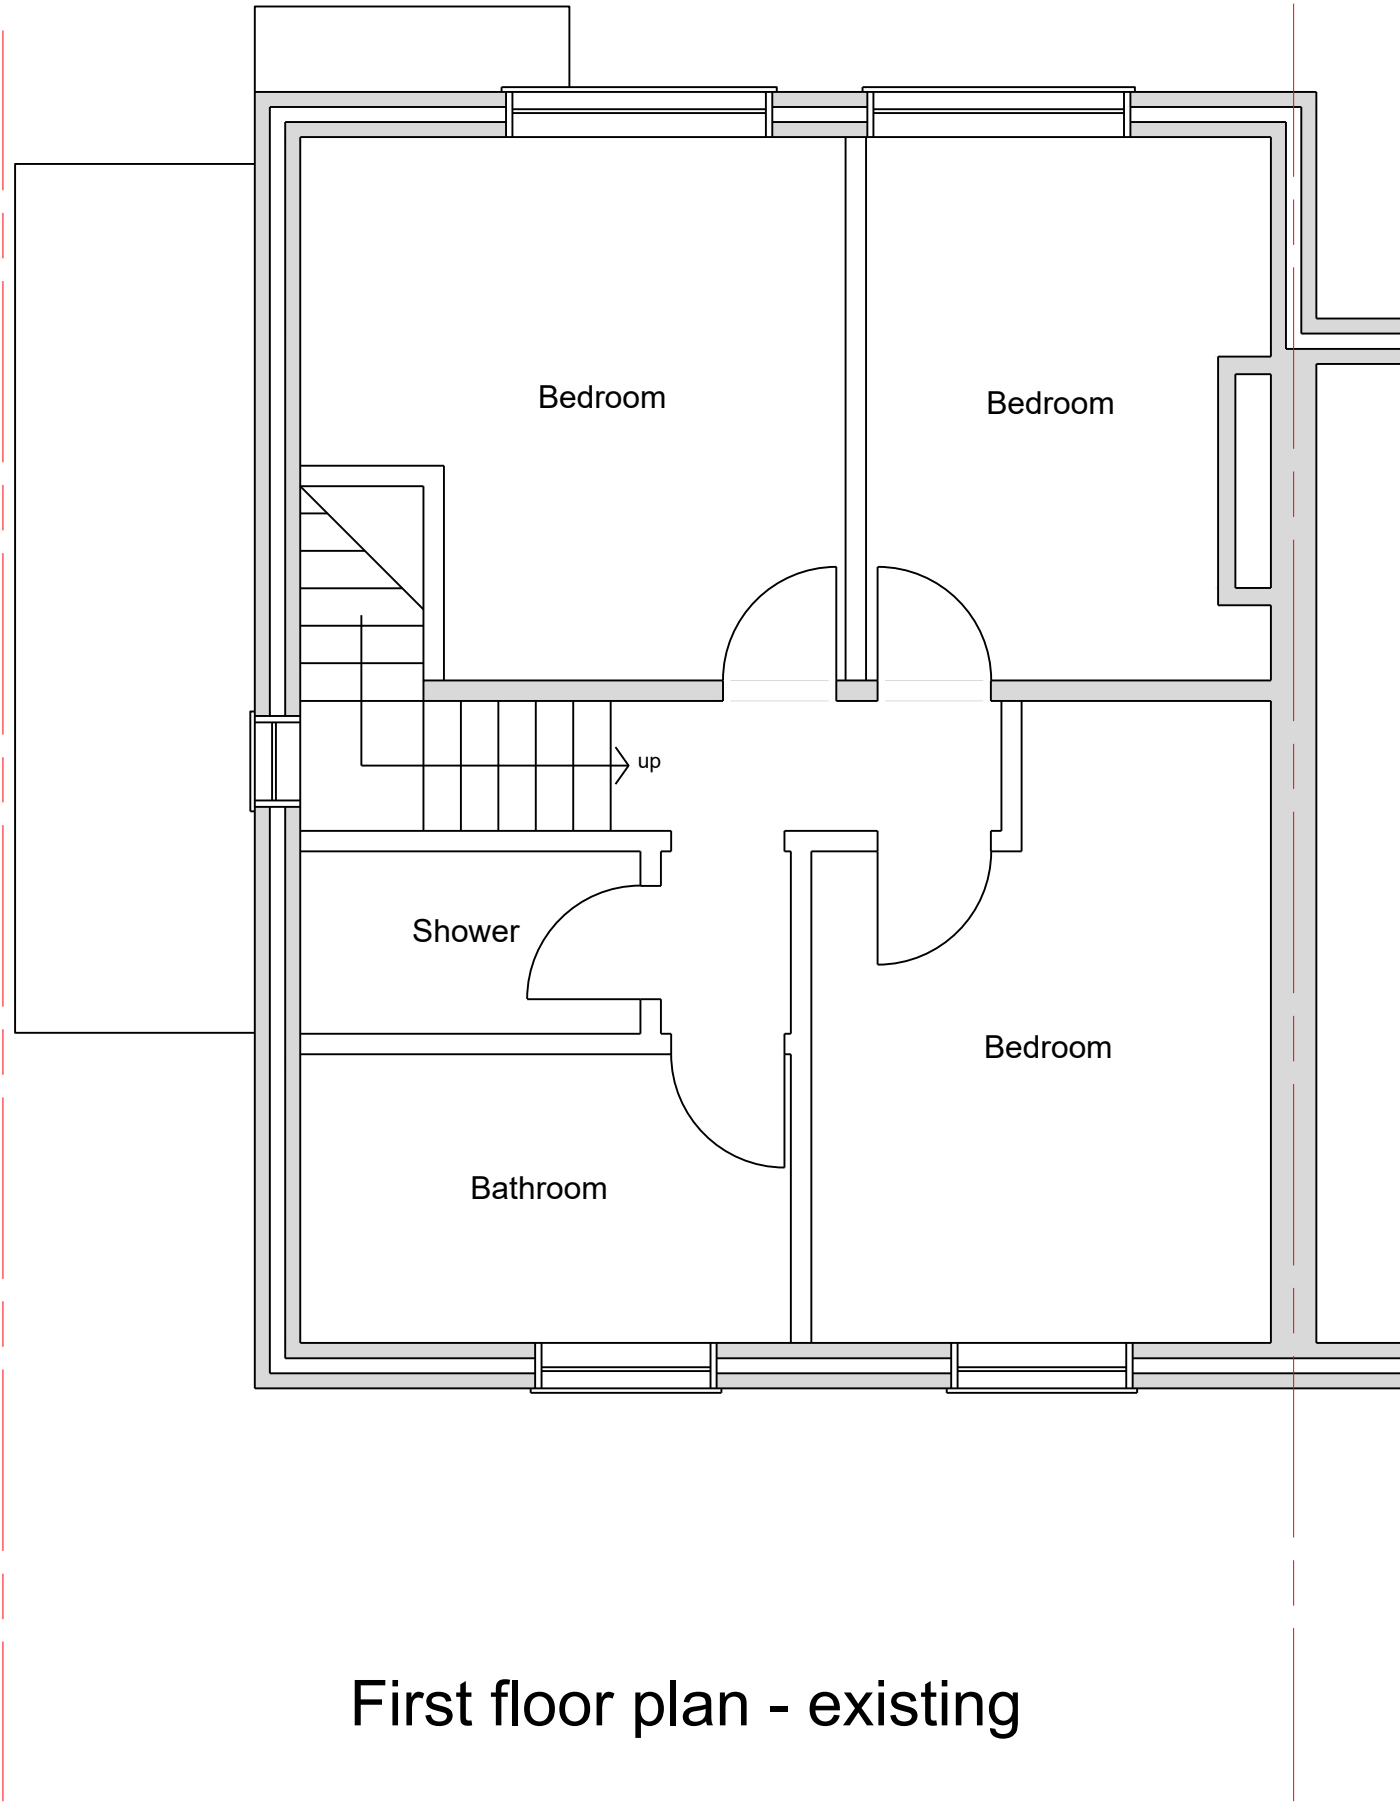

First floor plan - existing

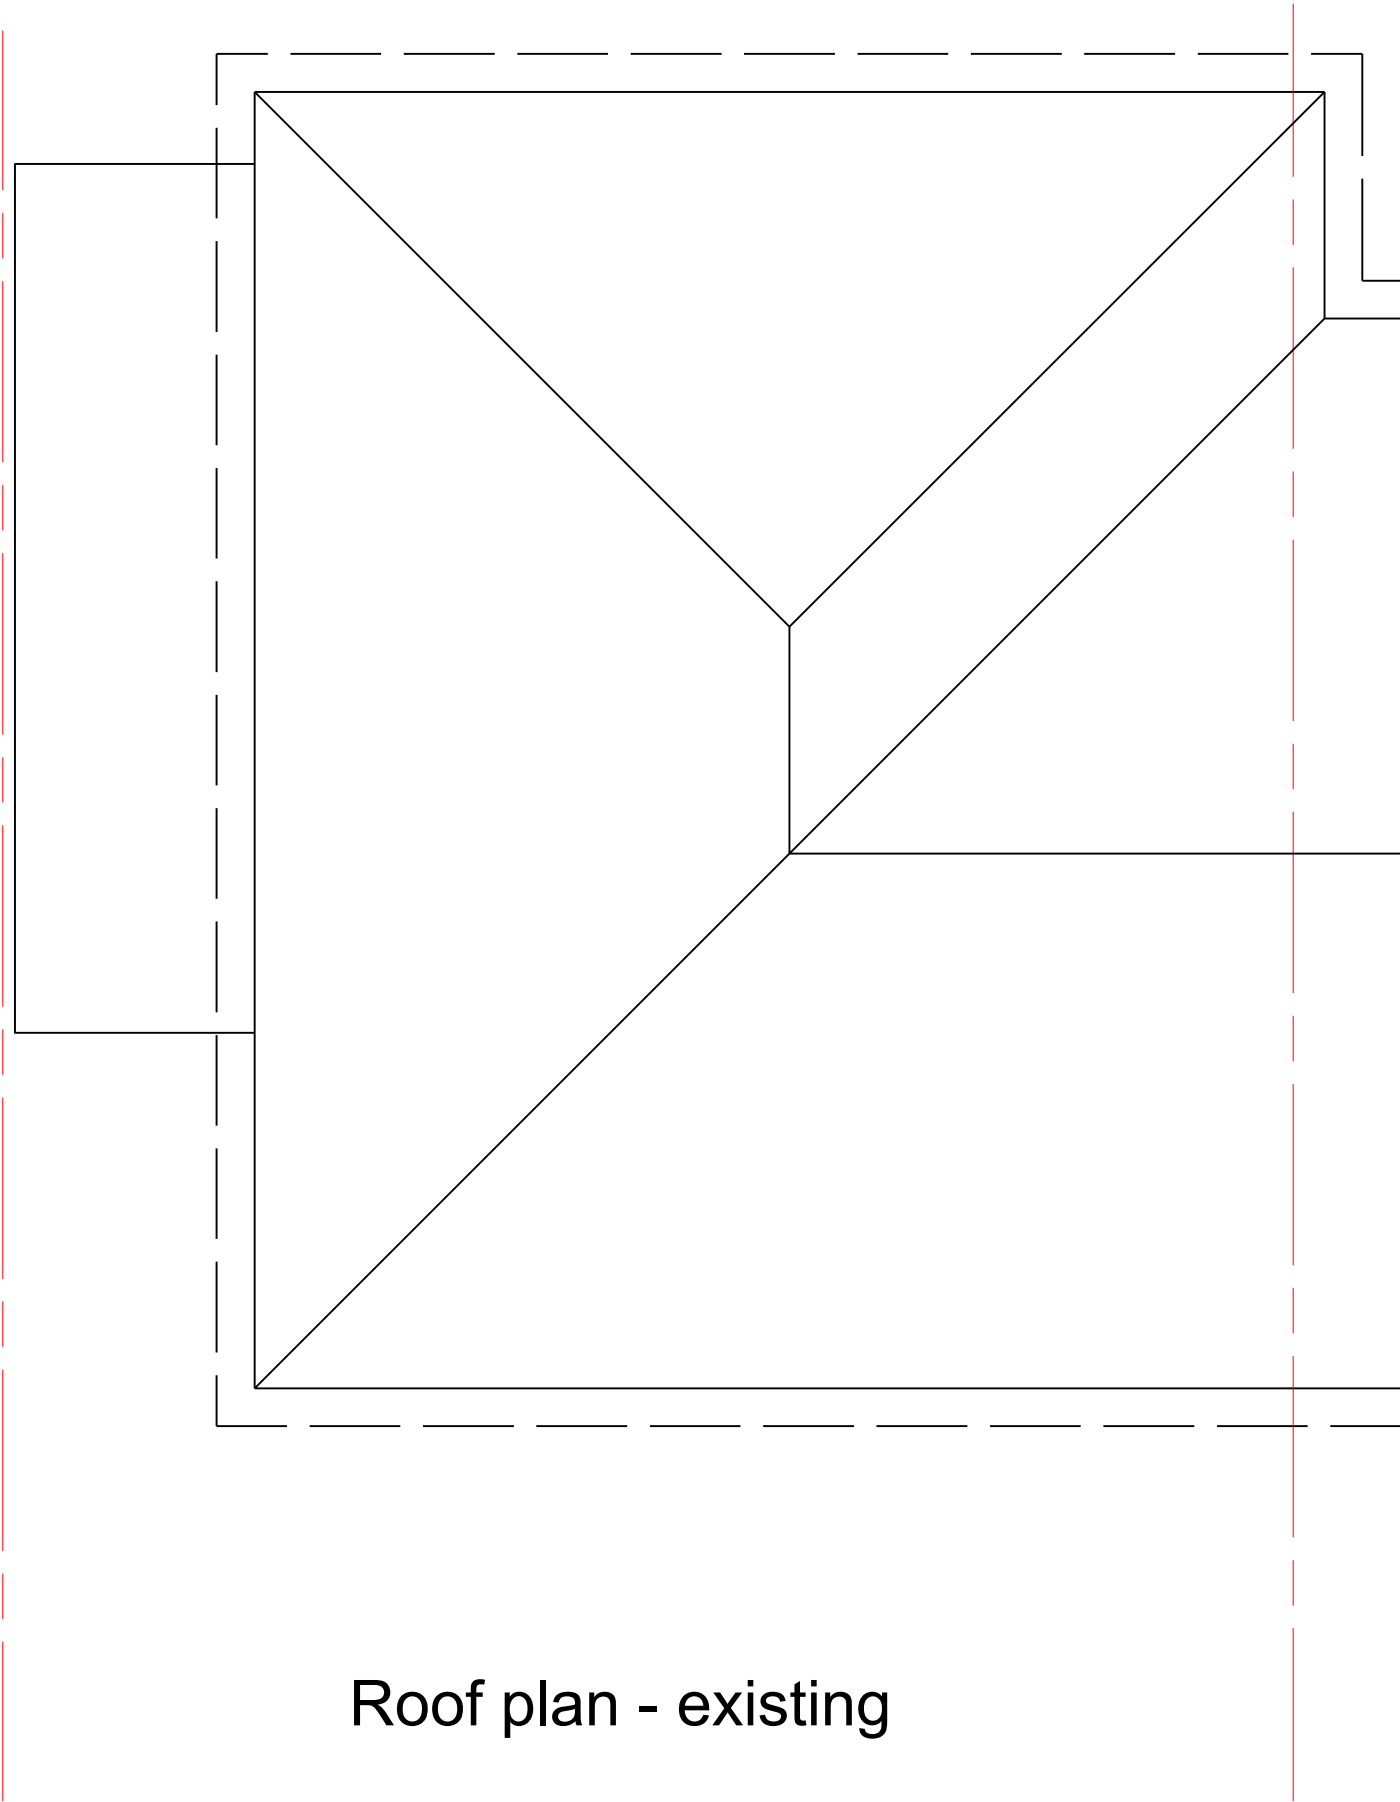

Roof plan - existing

 

- Existing masonry walls
- Existing stud walls
- Existing beams over

- Notes
- All dimensions must be checked on site and not scaled from this drawing.
 - All dimensions in mm unless stated otherwise.
 - Plans should be approved by local authority building control prior to commencement of work.
 - This drawing is copyright.

Rev	Date	Drw	Revision or reason for Issue

Scale/ North Point



5 Chancetonbury Road, Hove, East Sussex, BN3 6EL
T: 01273 325341 E:martin@mccurdyarchitecture.com
W: www.mccurdyarchitecture.com

Client	John Kelly & Emmanuelle Fournier-Kelly
Project Title	74 Tower Road, Lancing, Brighton, BN15 9HT.
Drawing Title	Rear extension Lawful Development Certificate application
Scale @ A1 1:50	Drawing Status Application submitted
Drawing number	0609-26-05