




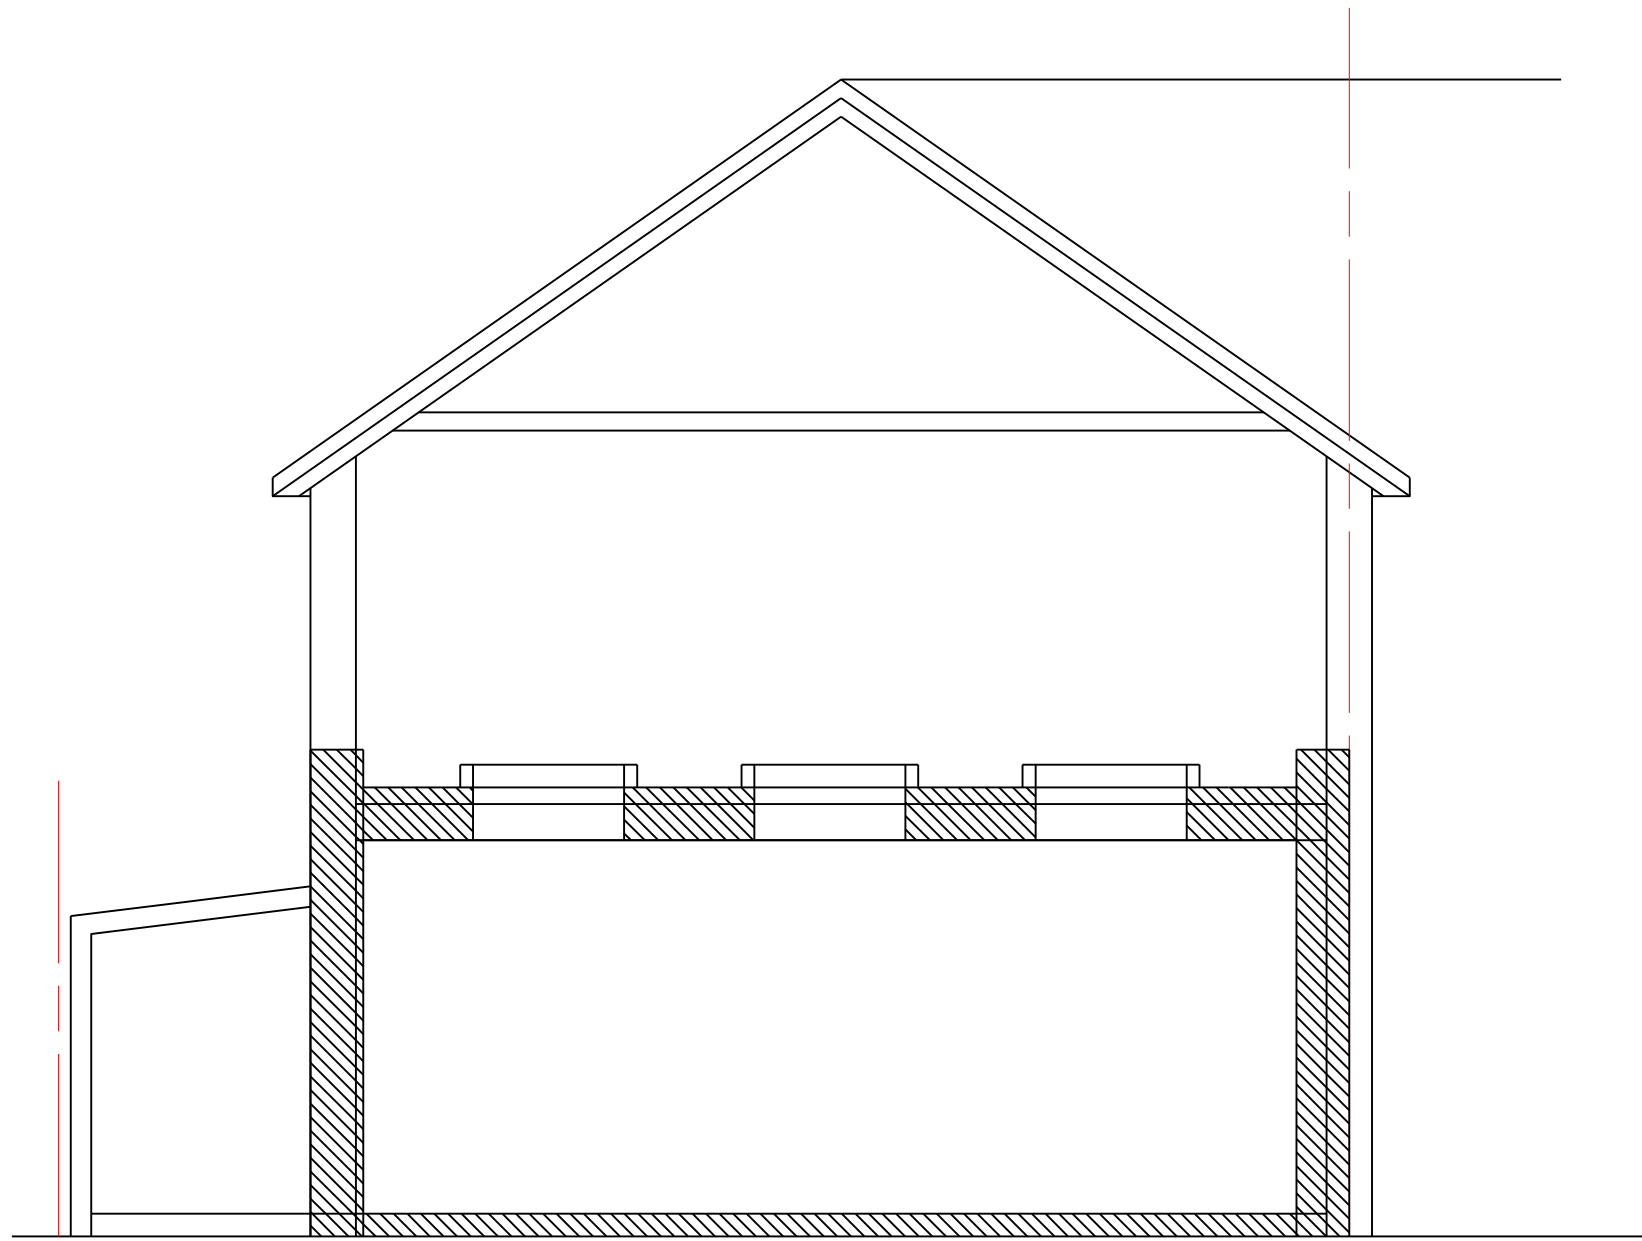


Section S to S - proposed

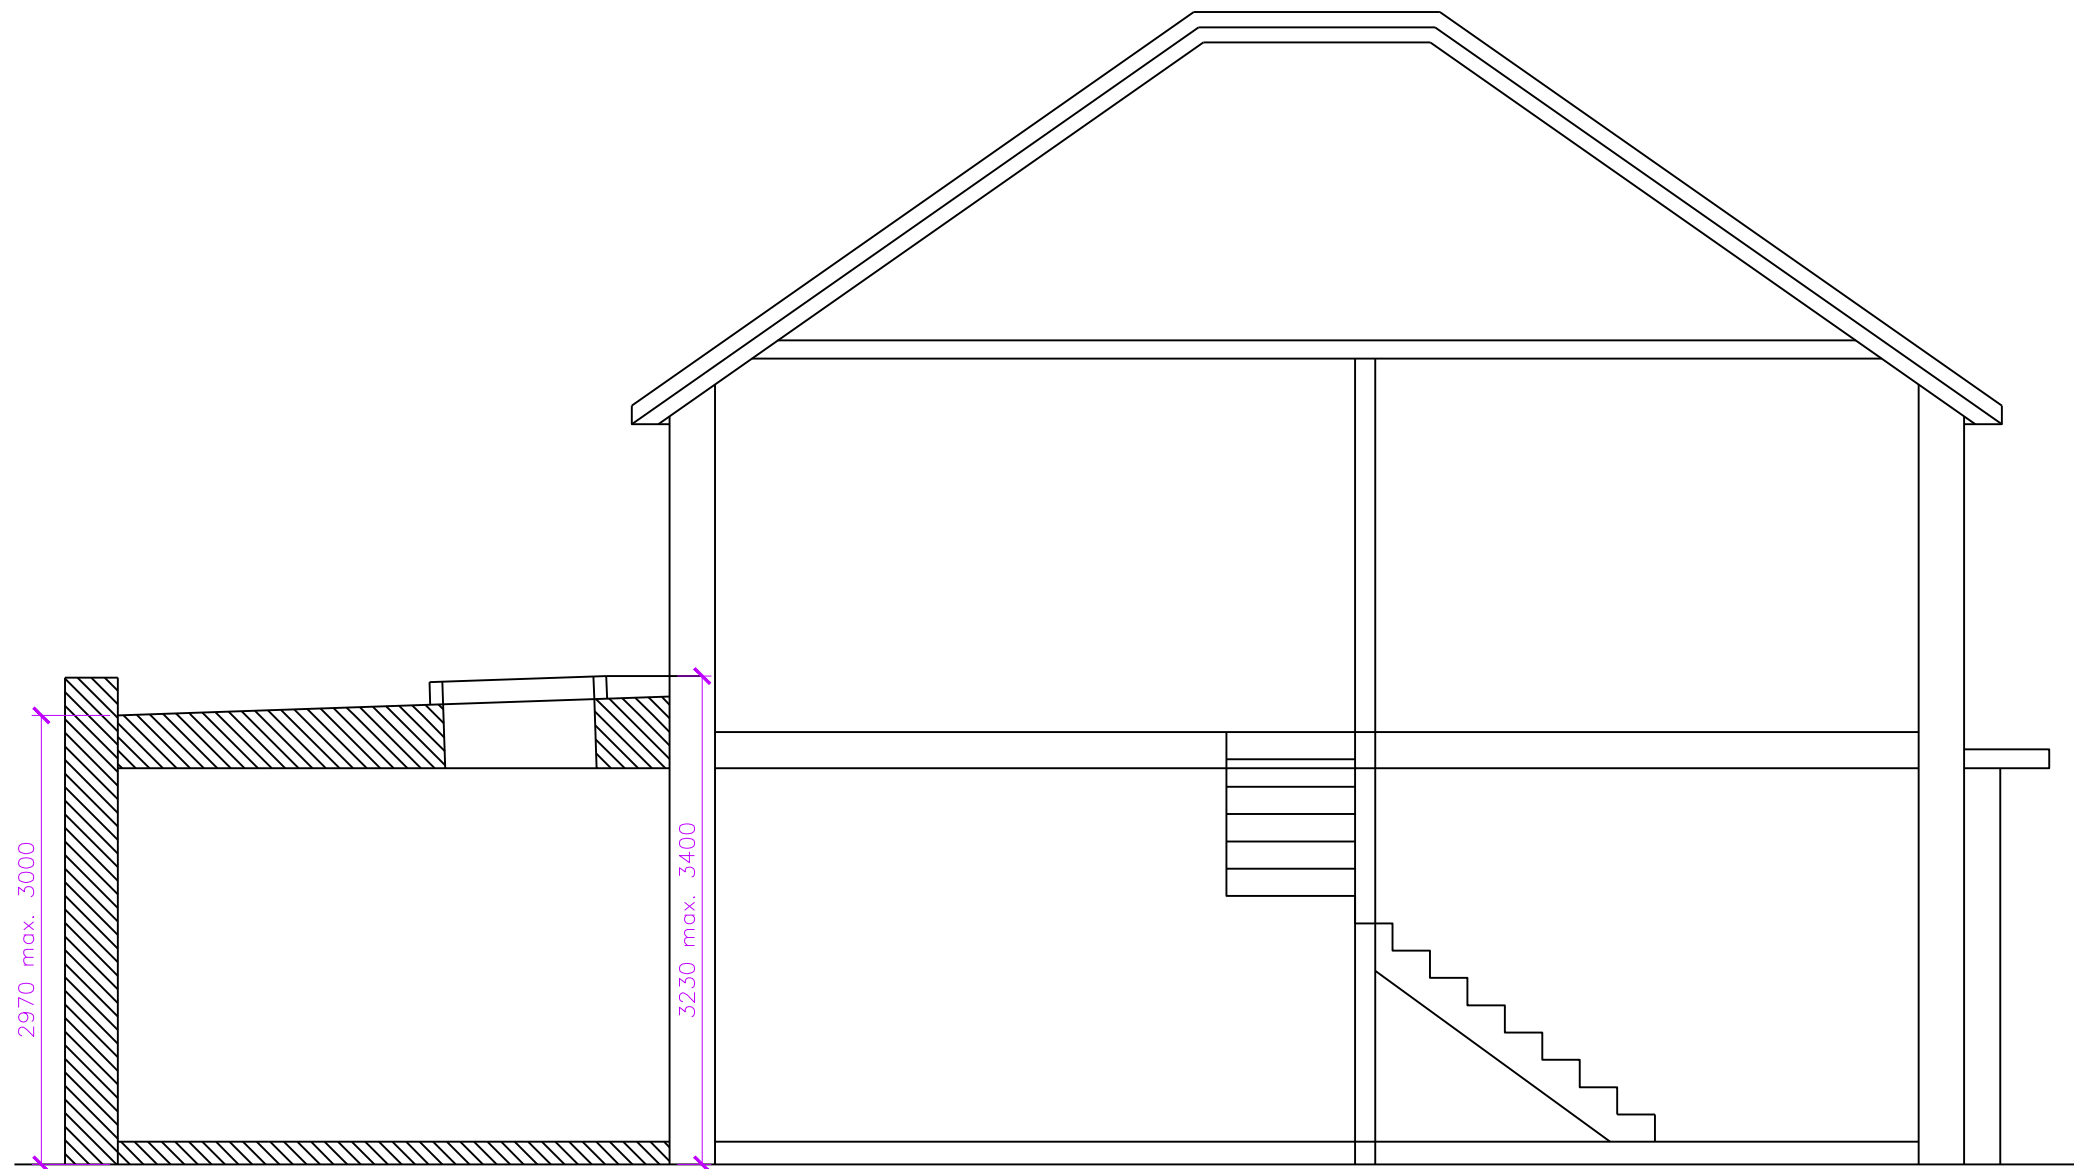


Section F to B - proposed

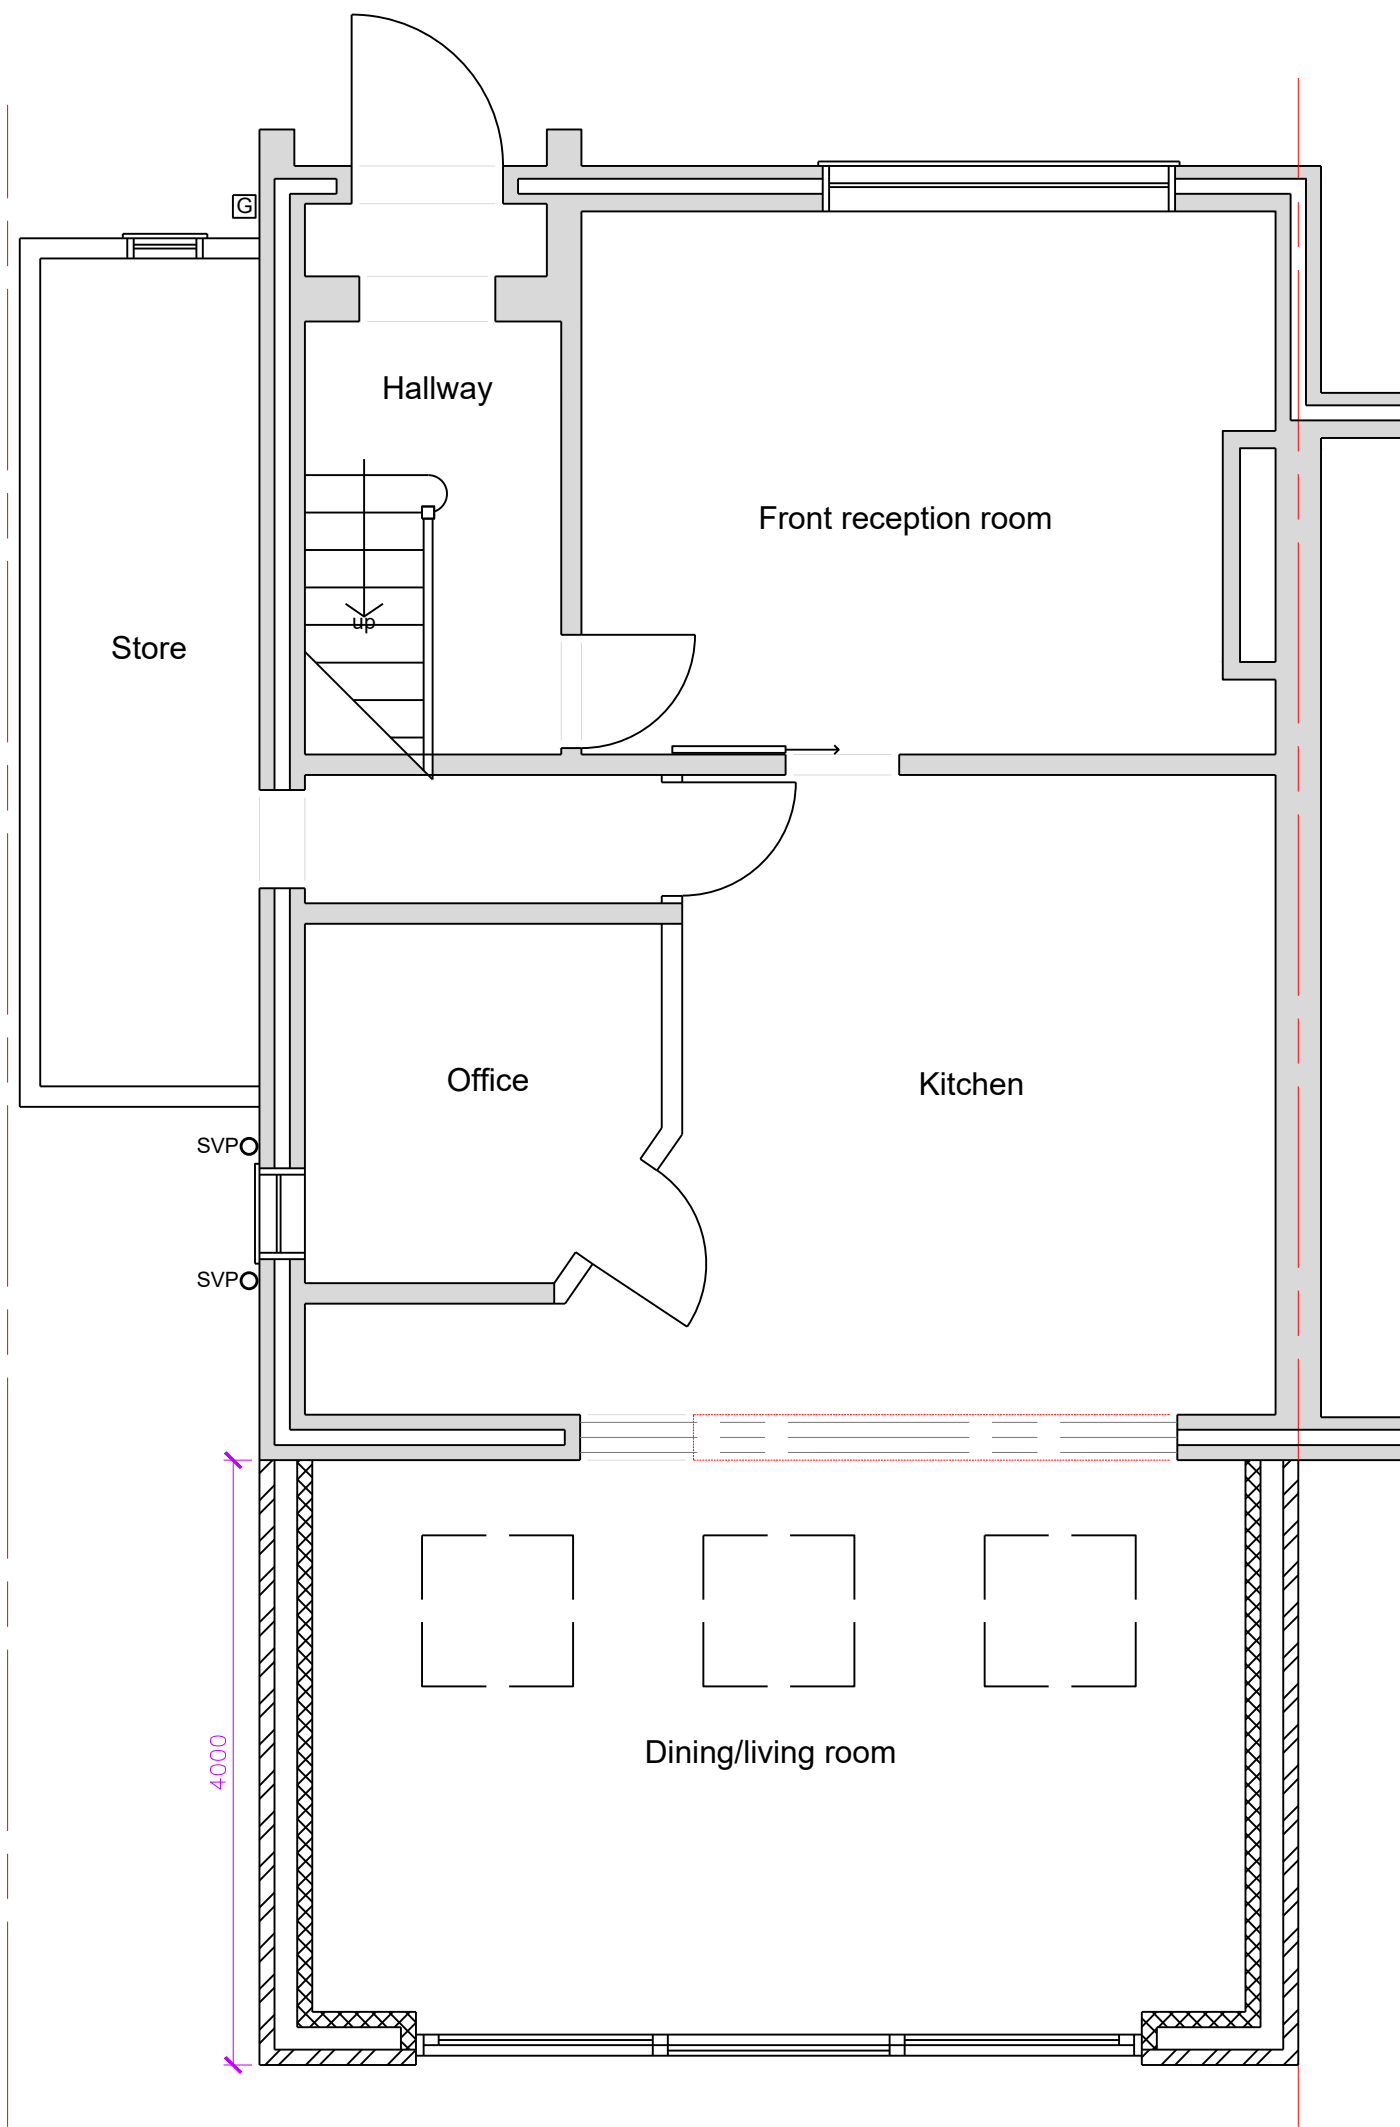

Ground floor plan - proposed

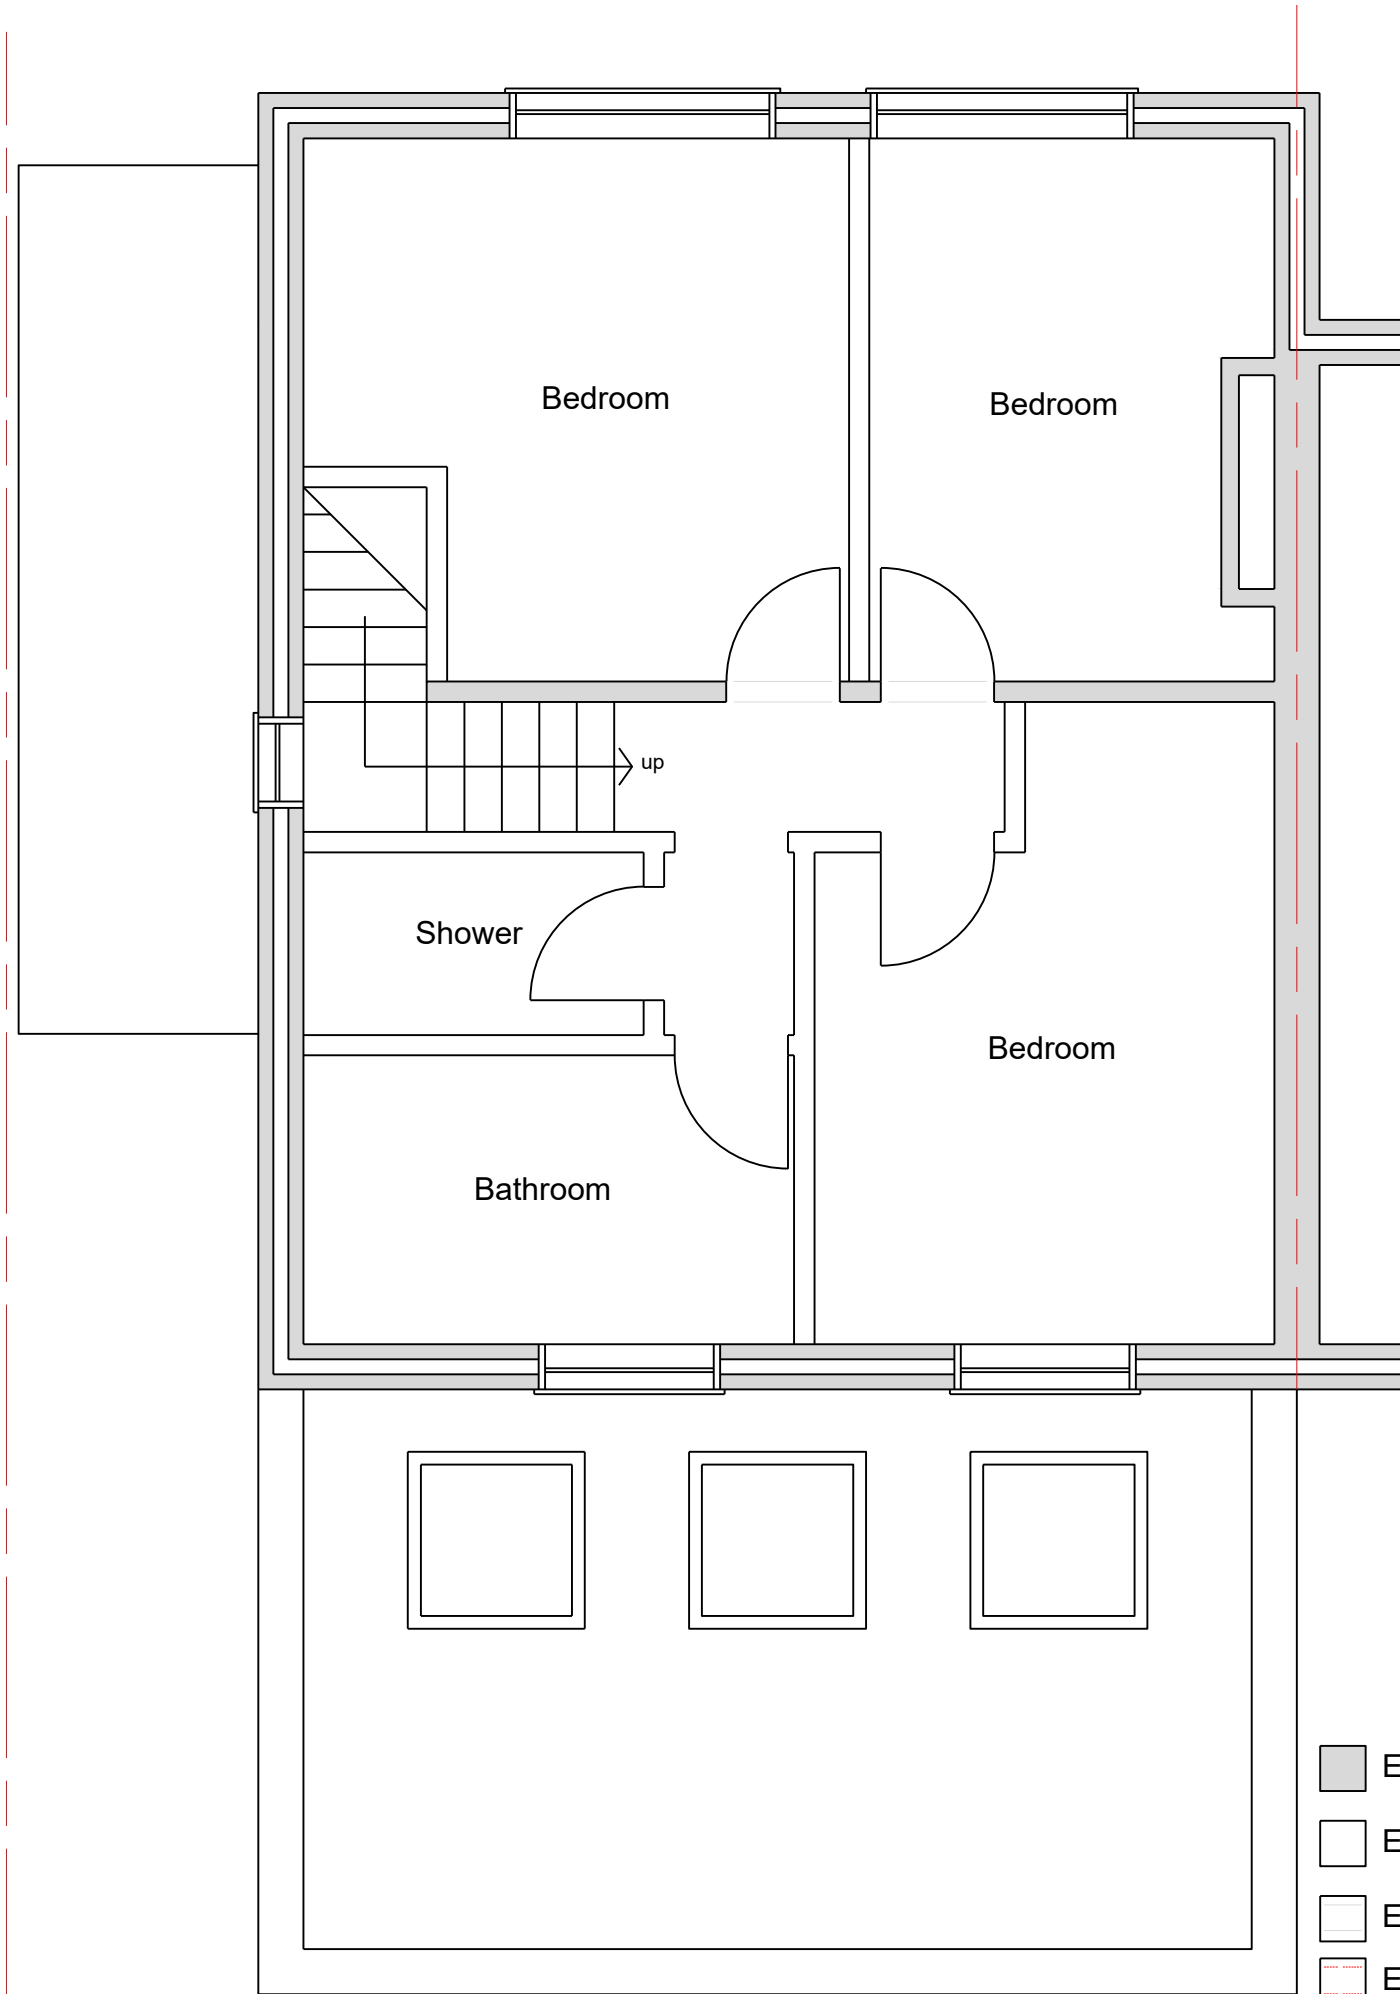

First floor plan - proposed

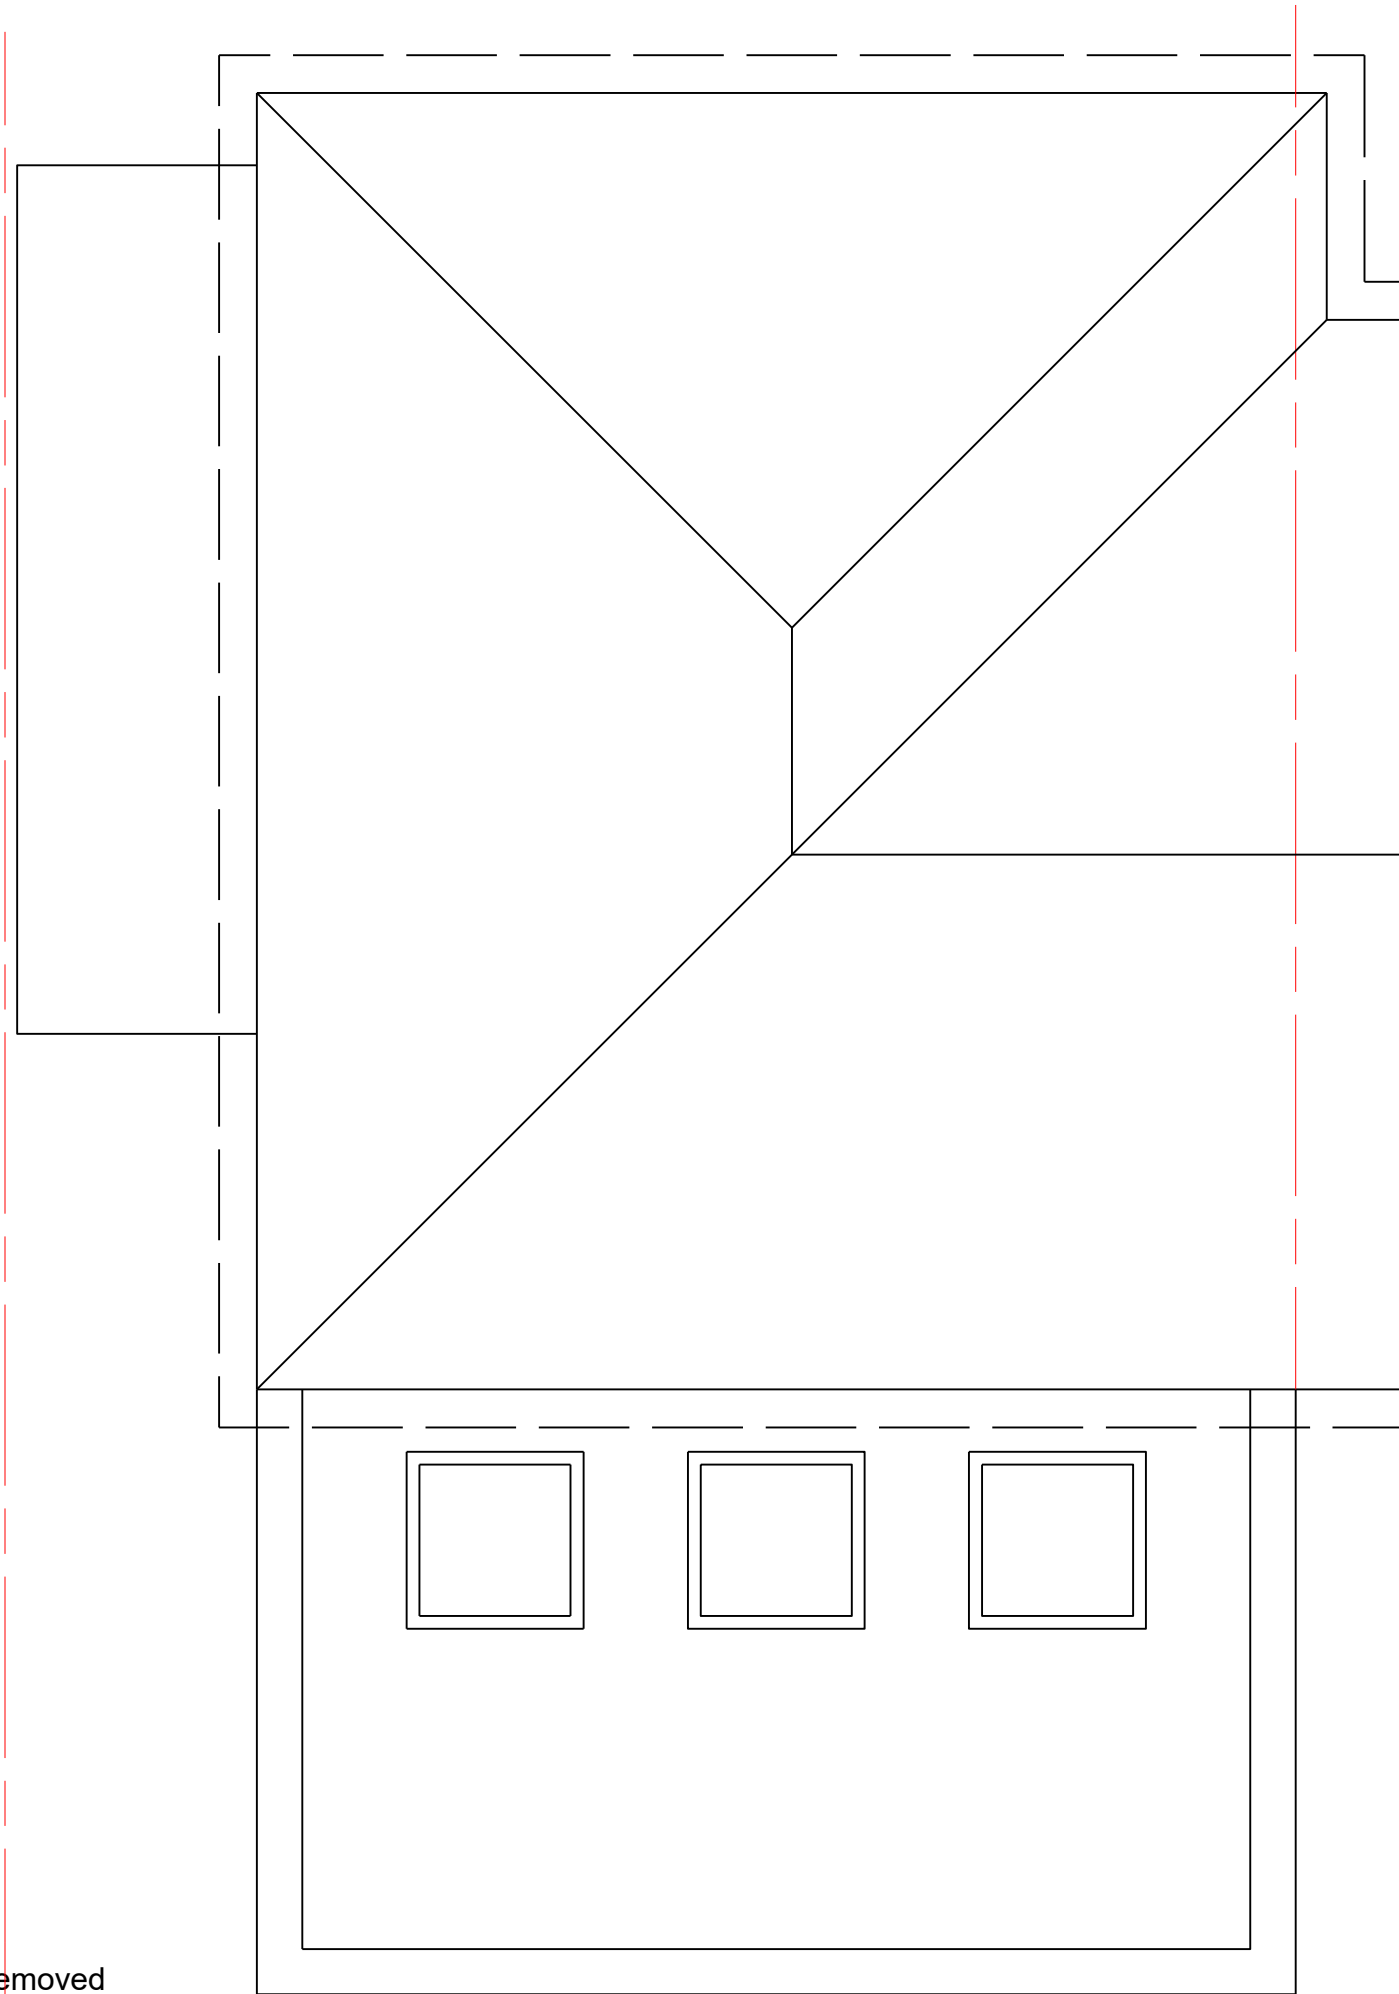

Roof plan - proposed

- Existing masonry walls
- Existing stud walls
- Existing beams over
- Existing masonry walls removed
- Proposed steel beams over (TBC by engineer)
- Section through extension
- PD dimensions
- Proposed facing brick walls
- Proposed blockwork walls

0 1 2 3 4 5 6 7 8 9 10m.

- Notes
- All dimensions must be checked on site and not scaled from this drawing.
 - All dimensions in mm unless stated otherwise.
 - Plans should be approved by local authority building control prior to commencement of work.
 - This drawing is copyright.

Rev	Date	Drw	Revision or reason for Issue
Scale/ North Point			
0 1m 2m			

MARTIN
McCURDY
ARCHITECTURE

5 Chanctonbury Road, Hove, East Sussex, BN3 6EL
T: 01273 325341 E:martin@mccurdyarchitecture.com
W: www.mccurdyarchitecture.com

Client	John Kelly & Emmanuelle Fournier-Kelly
Project Title	74 Tower Road, Lancing, Brighton, BN15 9HT.
Drawing Title	Rear extension Lawful Development Certificate application
Scale @ A1	1:50
Drawing Status	Application submitted
Drawing number	0609-26-06