




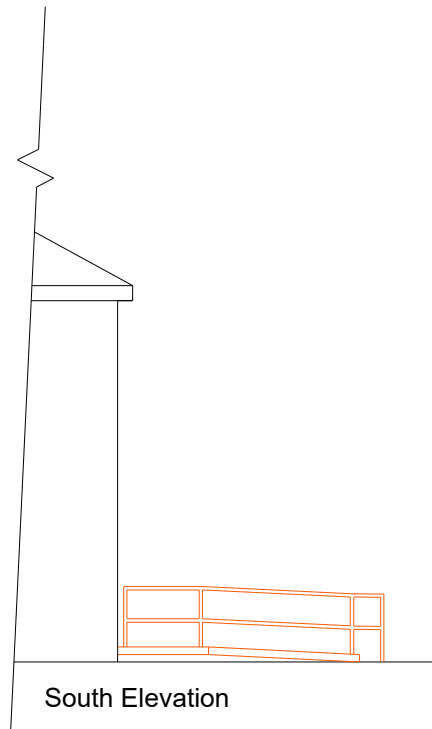


South Elevation

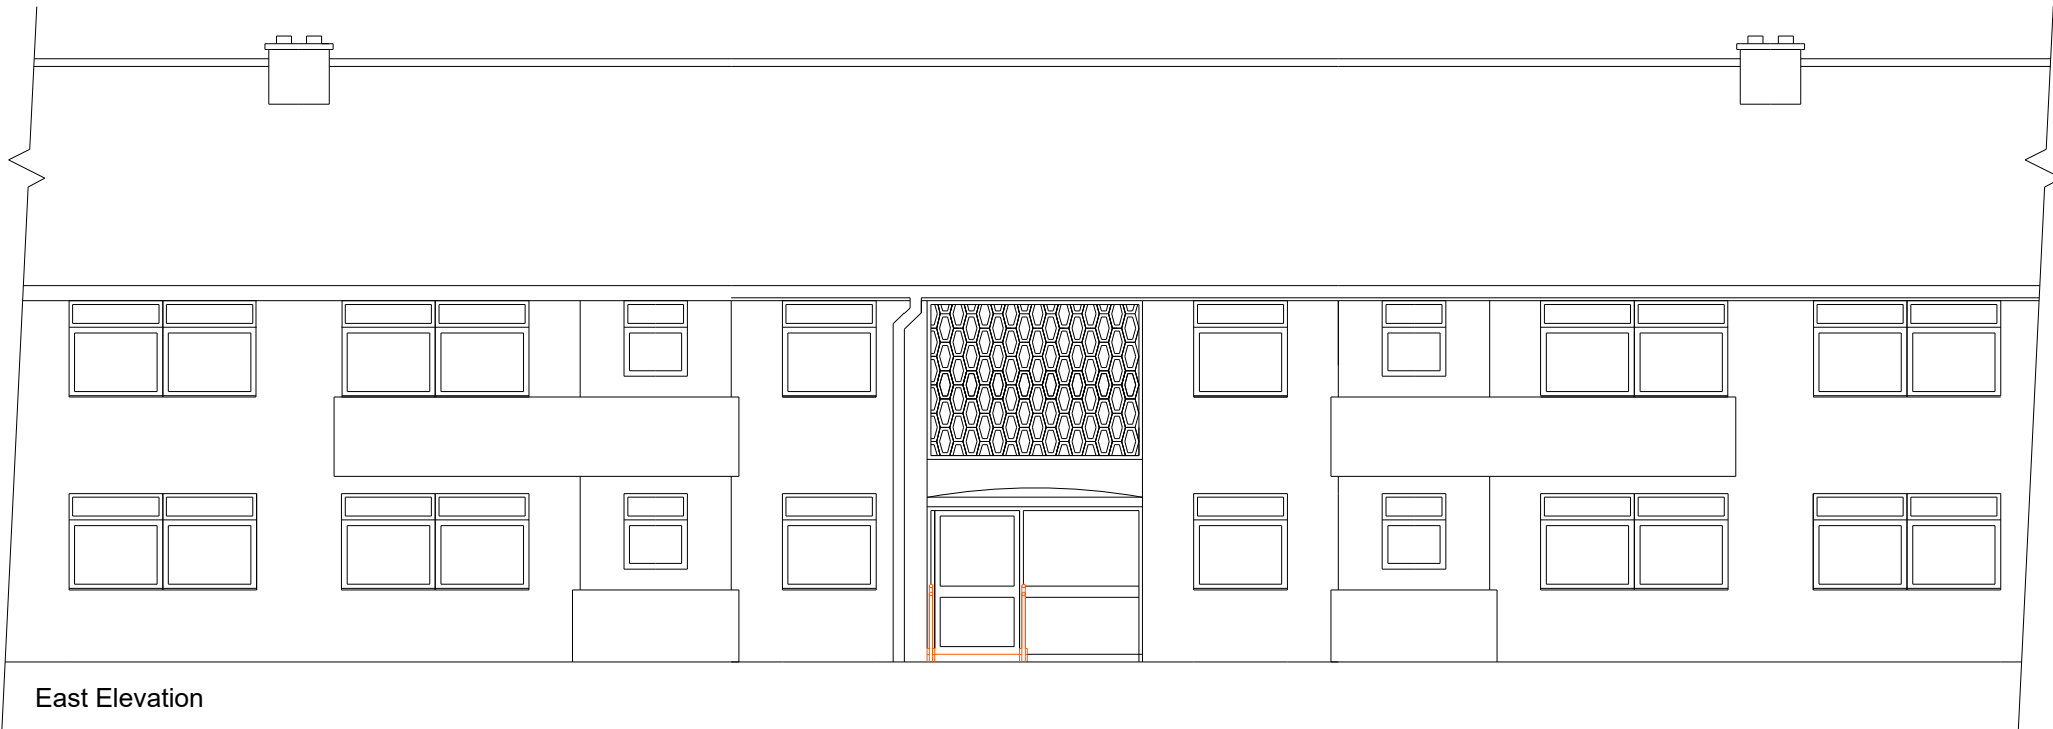

East Elevation

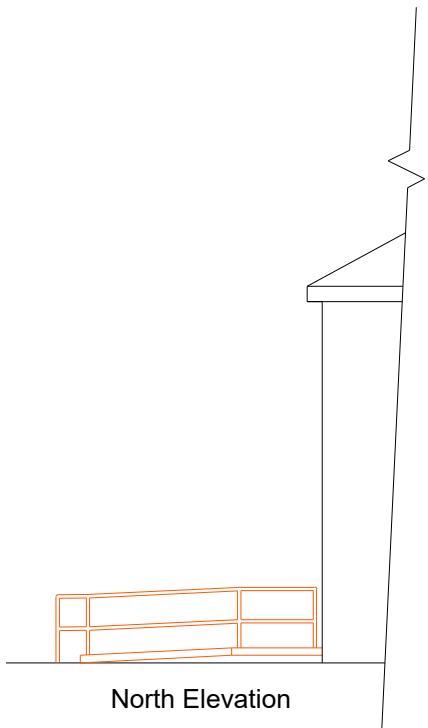

North Elevation

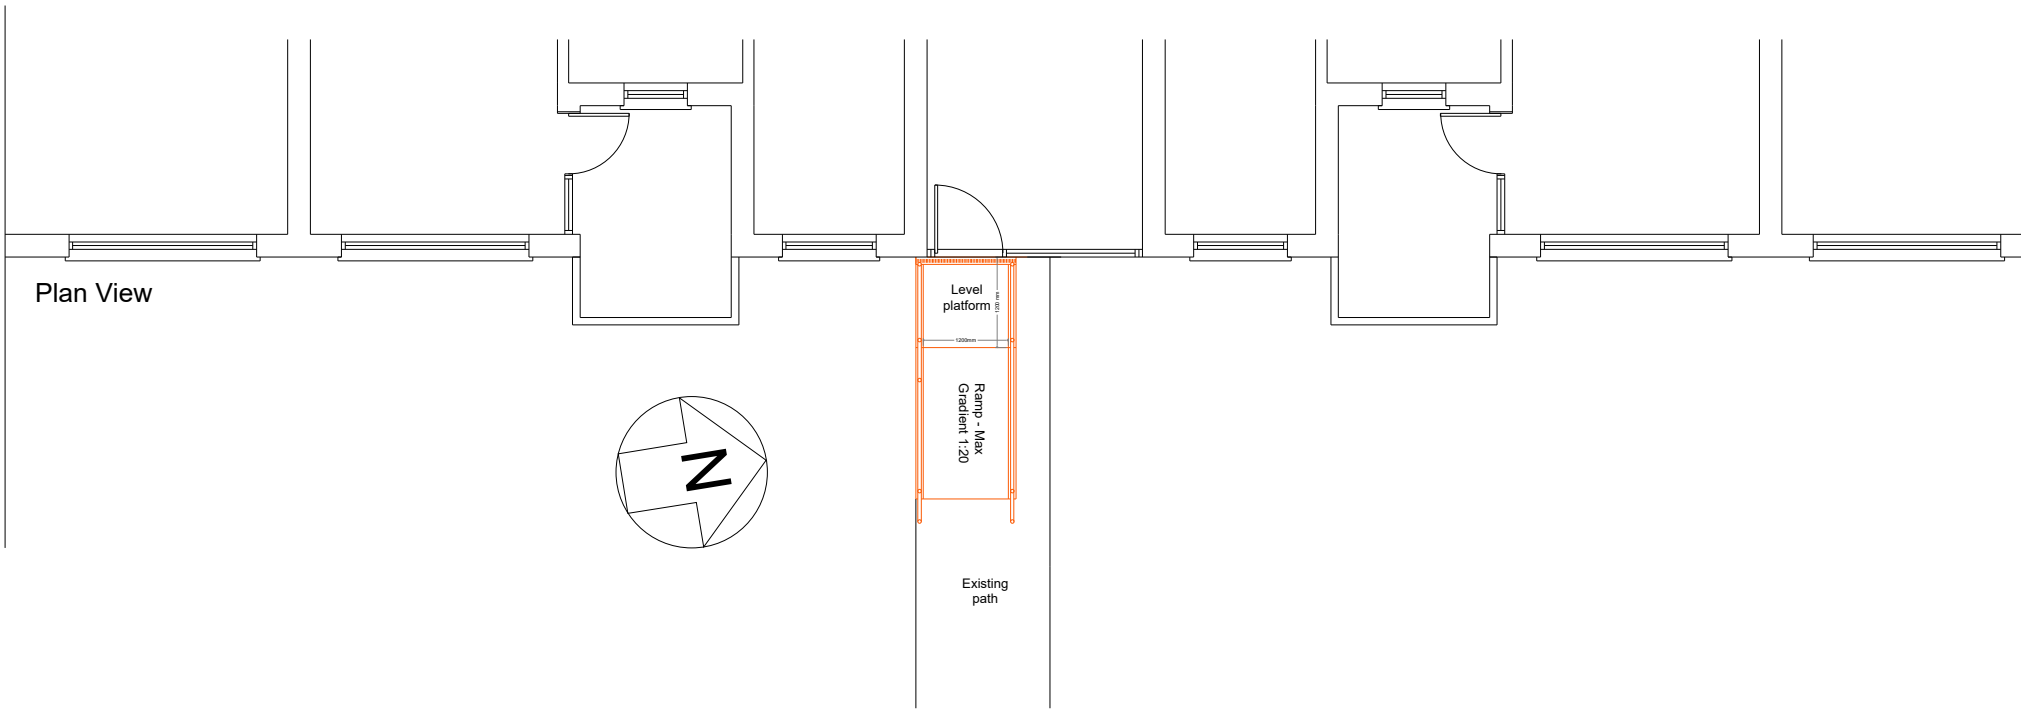


Plan View

DRAWING DESCRIPTION

Scale 1:100

Scale in Metres

 

Notes:

1. Do not scale from this drawing, except for Planning.
2. All dimensions are in millimetres / metres unless stated otherwise.

Rev	Description	By	Date

AMENDMENTS

Drawing Status:

FOR INFORMATION



ADUR & WORTHING
COUNCILS

Adur & Worthing HIA

Portland House, Richmond Rd.

WORTHING BN11 1HS

www.adur-worthing.gov.uk

home.improvement@adur-worthing.gov.uk

Property Title:

12 A Rosslyn Crt. Shoreham
BN43 6WN

Drawing Title:

Plan and Elevations

Scale @ A2:

1:100

Date:

30-07-2026

UPRN:

N/A

Drawn By:

MSP

Checked By:

N/A

Drawing No:

12A/ROS/001

Rev:

-