




THIS DRAWING IS THE PROPERTY OF STEPHEN BROMLEY ASSOCIATES AND MUST NOT BE REPRODUCED IN PART OR IN WHOLE OR USED FOR THE EXECUTION OF WORKS WITHOUT THEIR PERMISSION. DO NOT SCALE. EXCEPT FOR PLANNING PURPOSES. ALL DIMENSIONS TO BE CHECKED ON SITE PRIOR TO COMMENCEMENT OF ANY CONSTRUCTION WORKS AND STEPHEN BROMLEY ASSOCIATES NOTIFIED OF ANY DISCREPANCIES. WE CAN TAKE NO RESPONSIBILITY FOR ANY WORKS UNTIL THEY ARE CHECKED AND CERTIFIED TO COMPLY BY THE RELEVANT BUILDING CONTROL.

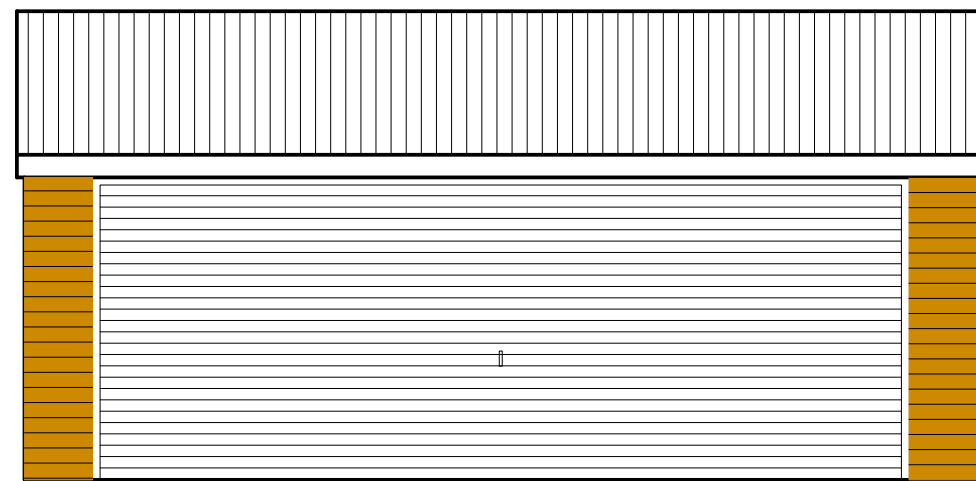

FRONT NORTH ELEVATION

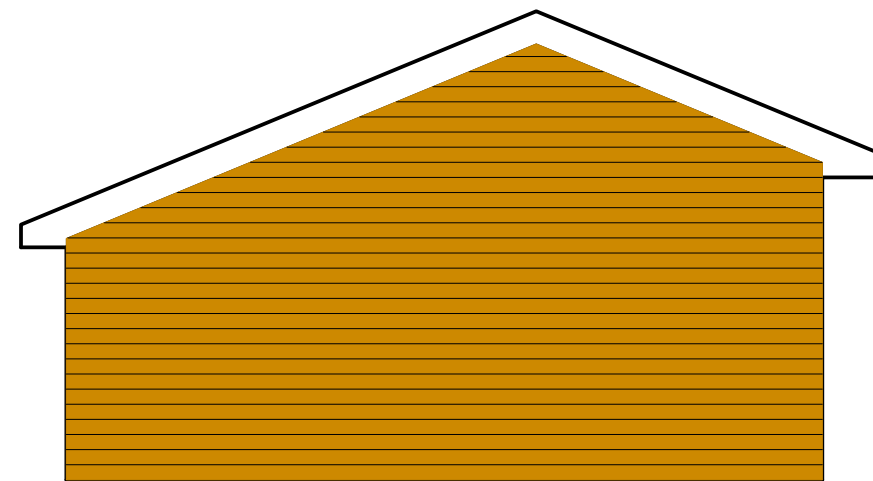


SIDE EAST ELEVATION

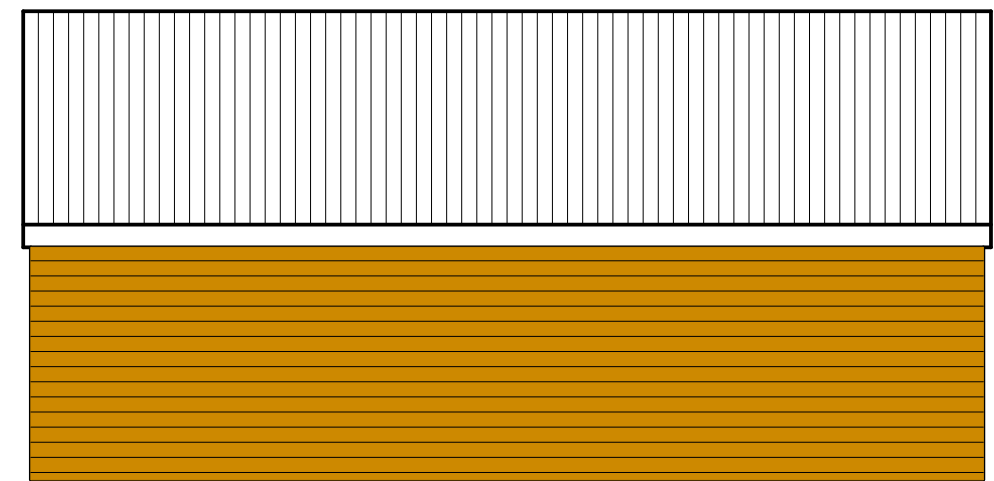



REAR SOUTH ELEVATION




SIDE WEST ELEVATION

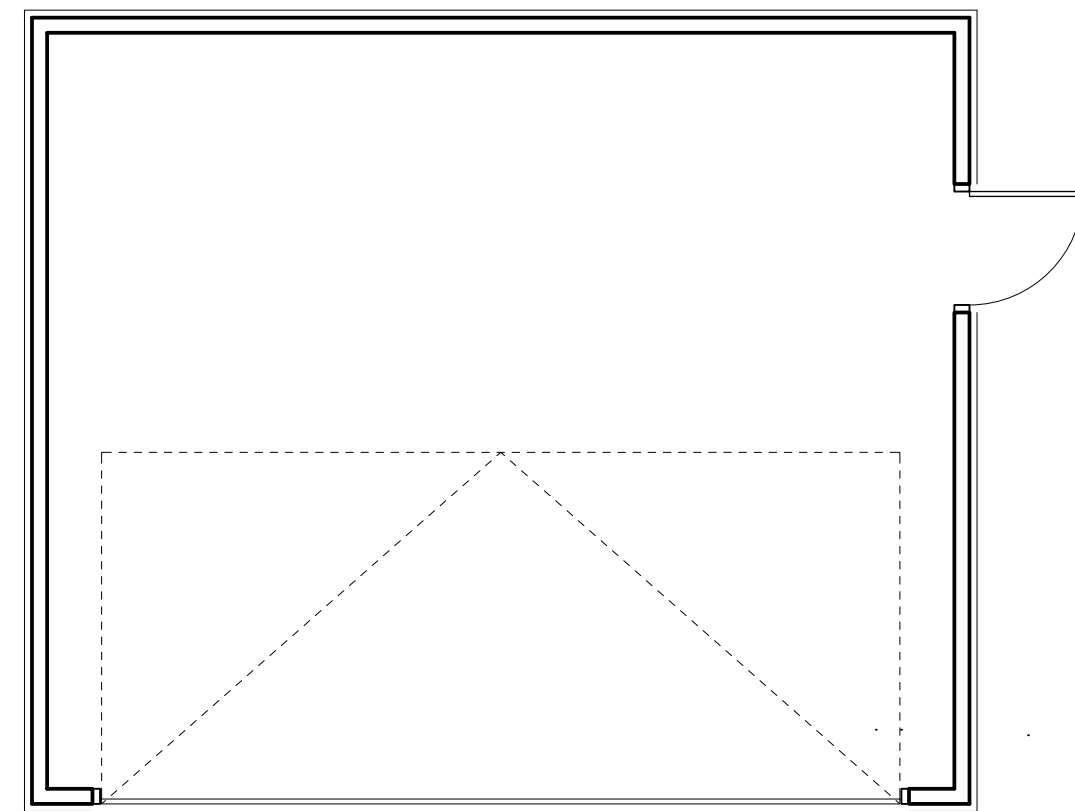

PLAN

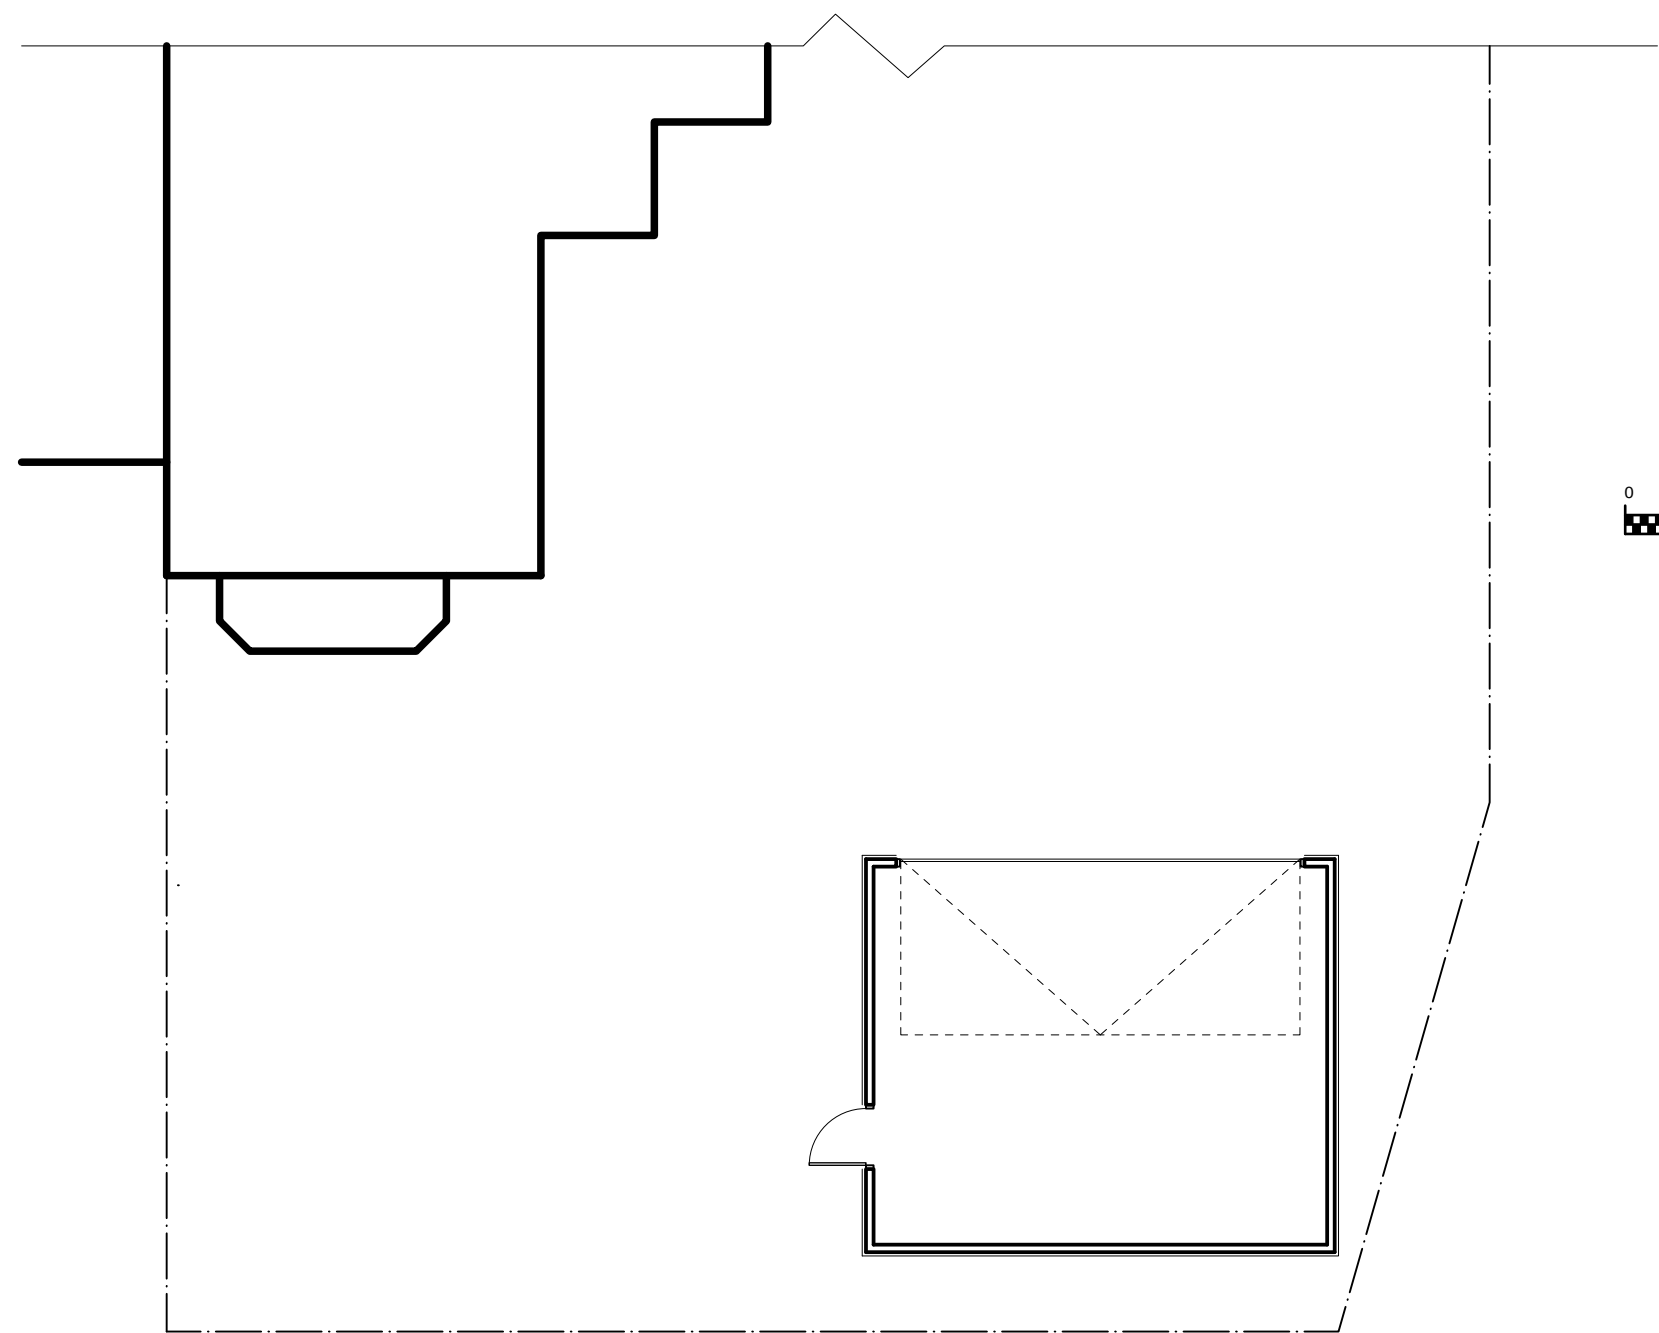 

SITE PLAN

 

NOTES

Walls - black stained feather edged boarding over a brick plinth.
Roof - blue / black slates with red terracotta ridge.
Vehicular door - Black roller shutter.

STEPHEN BROMLEY ASSOCIATES
5 WEST ST SHOREHAM BY SEA
WEST SUSSEX

PROPOSED GARAGE

AT SCALE 1:50 1:100

4 WATERWORKS COTTAGES
WORTHING

Drawing no 12293-1