





APARTMENT BLOCK D
REAR ELEVATION

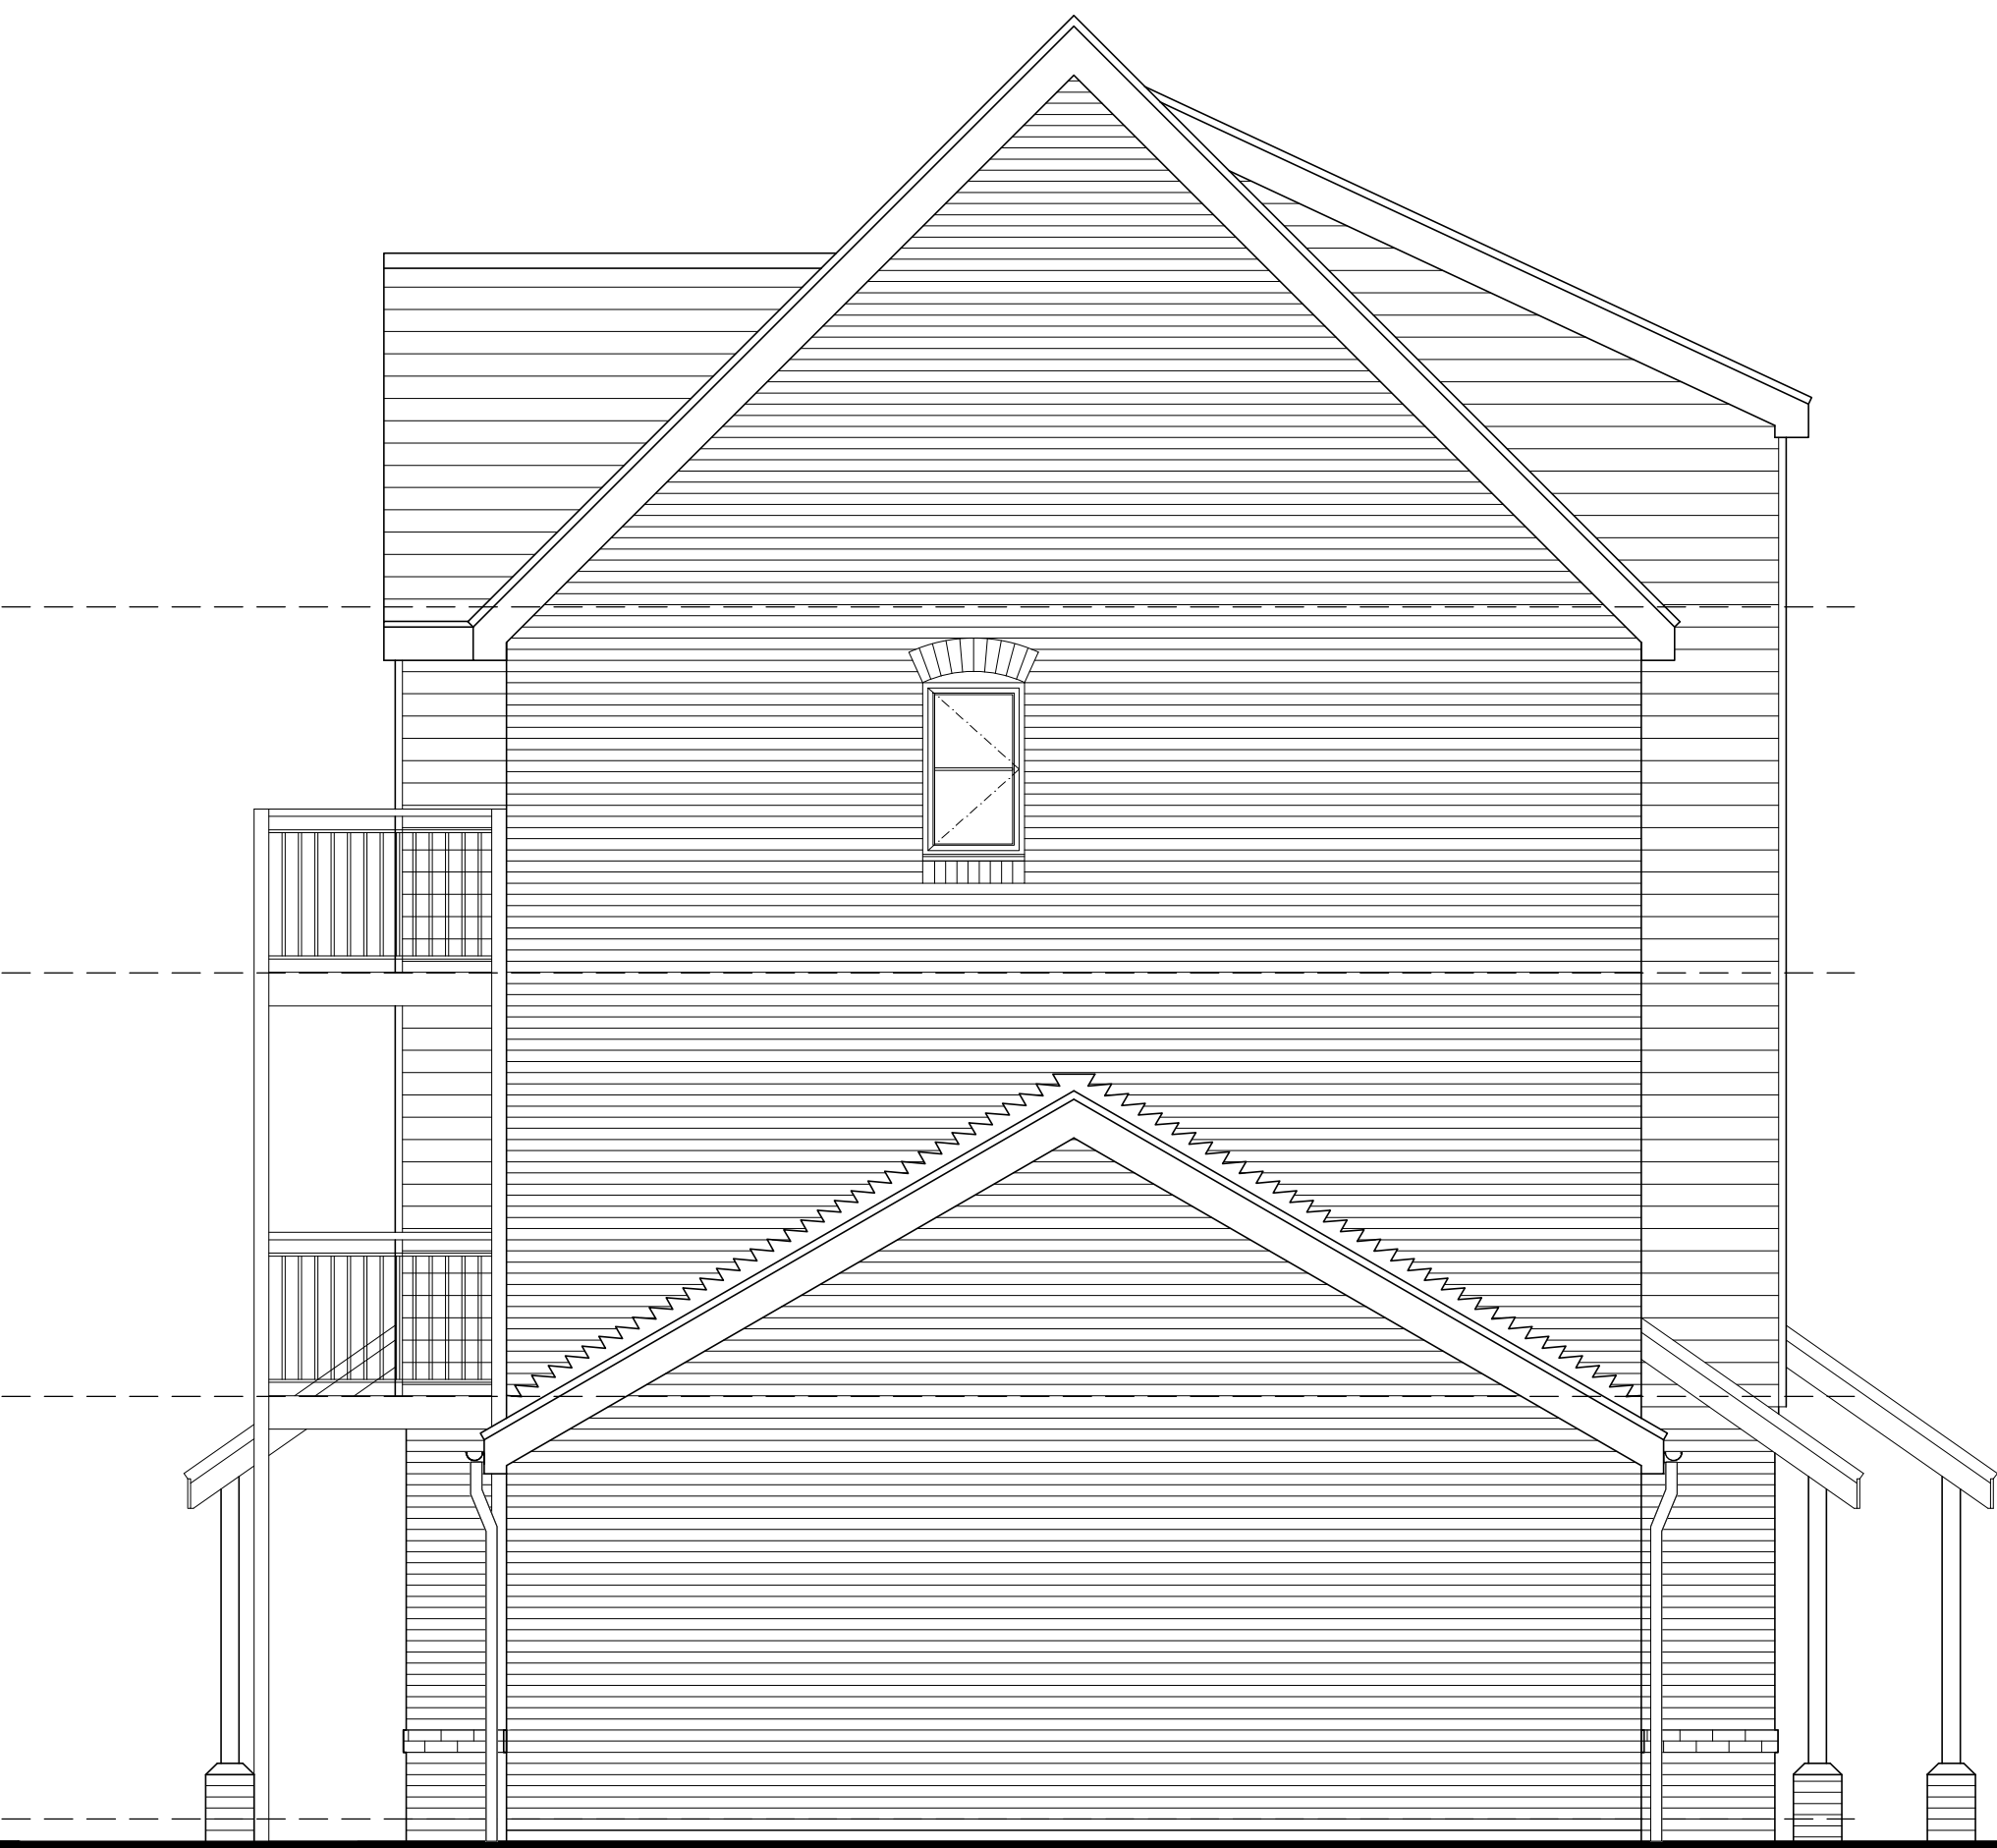

APARTMENT BLOCK D
SIDE ELEVATION

 

Rev.	Description	Date
Drawing Revisions		

**Persimmon**

Persimmon House
Knoll Road
Cambridge, Surrey
GU15 3TG

Phase 3, West Somling		
Malthouse Meadows Phase 3 West Somling		
Apartment Block D - Rear & Side Elevations		
Drawn April 2026	Scale 1:500 A3	Check AT
Project Planning	File No 612_PL_P3_BK D_E2	Rev 1