


74 OLD FORT ROAD, SHOREHAM BEACH, BN43 5HA

February 2026
Drawing no:JB 508/ (planning application) 03A


Revision A 18 May 2026 : Planning amendments

REVISION 24 APRIL 2026


External improvements to include the remodeling of front and rear dormer windows. Increased size of the existing rear dormer window.
New roof of natural slate (100mm thicker than existing roof).
Increased size of eaves. New windows, front door, garage door and solar panels as shown to be flush with the new roof slates.

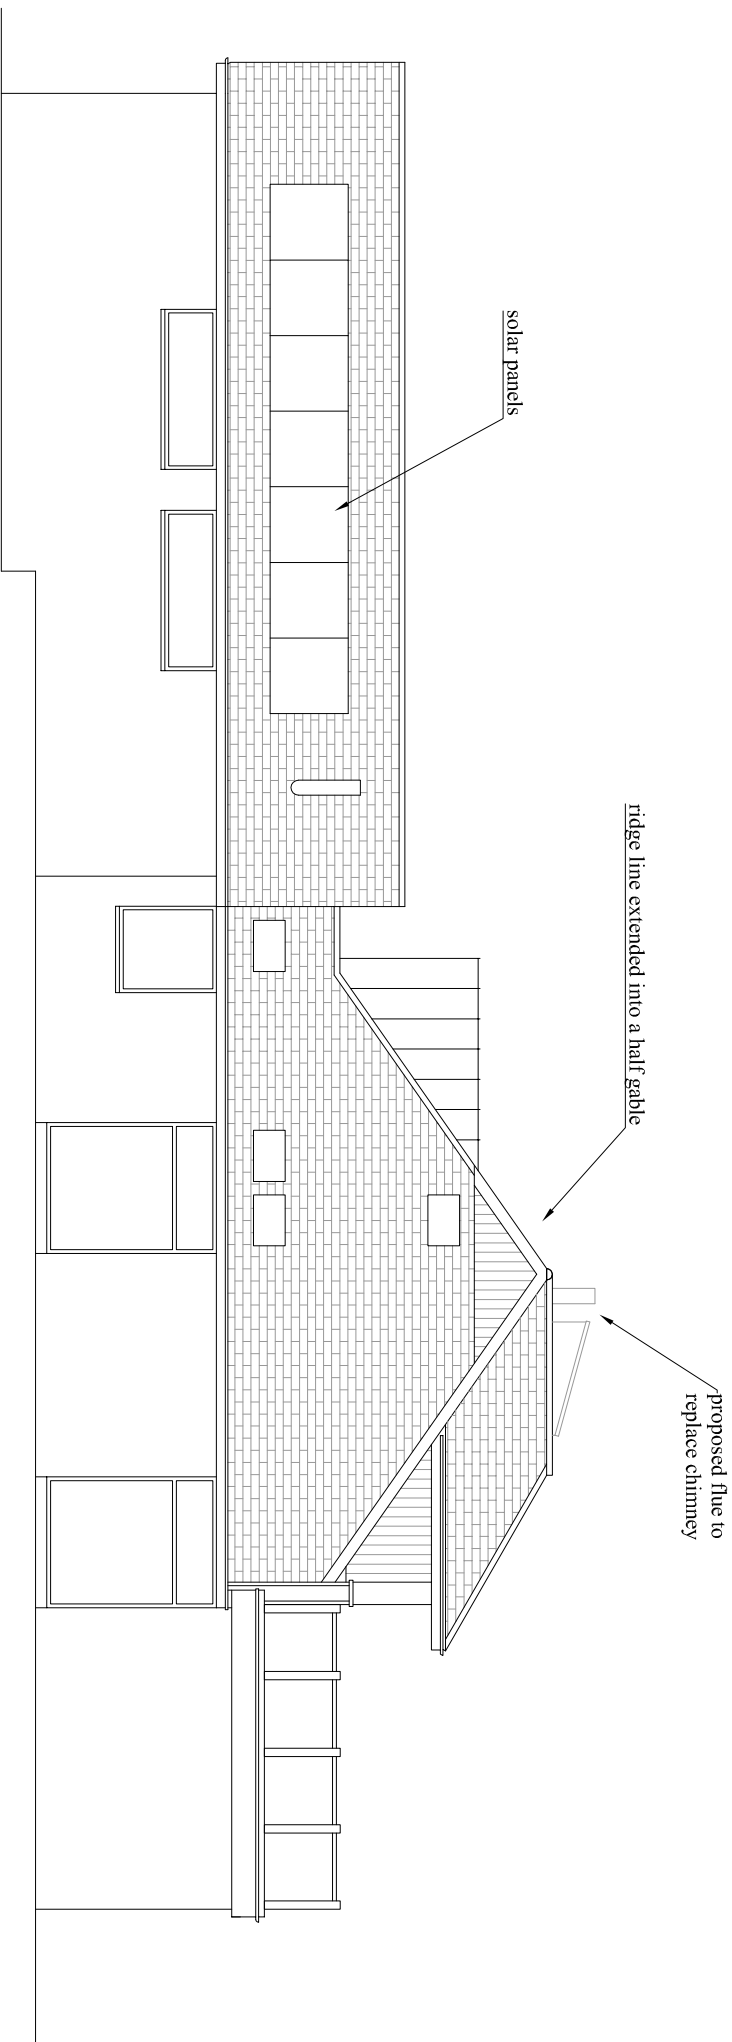


PROPOSED SIDE ELEVATION (FACING WEST) 1:100

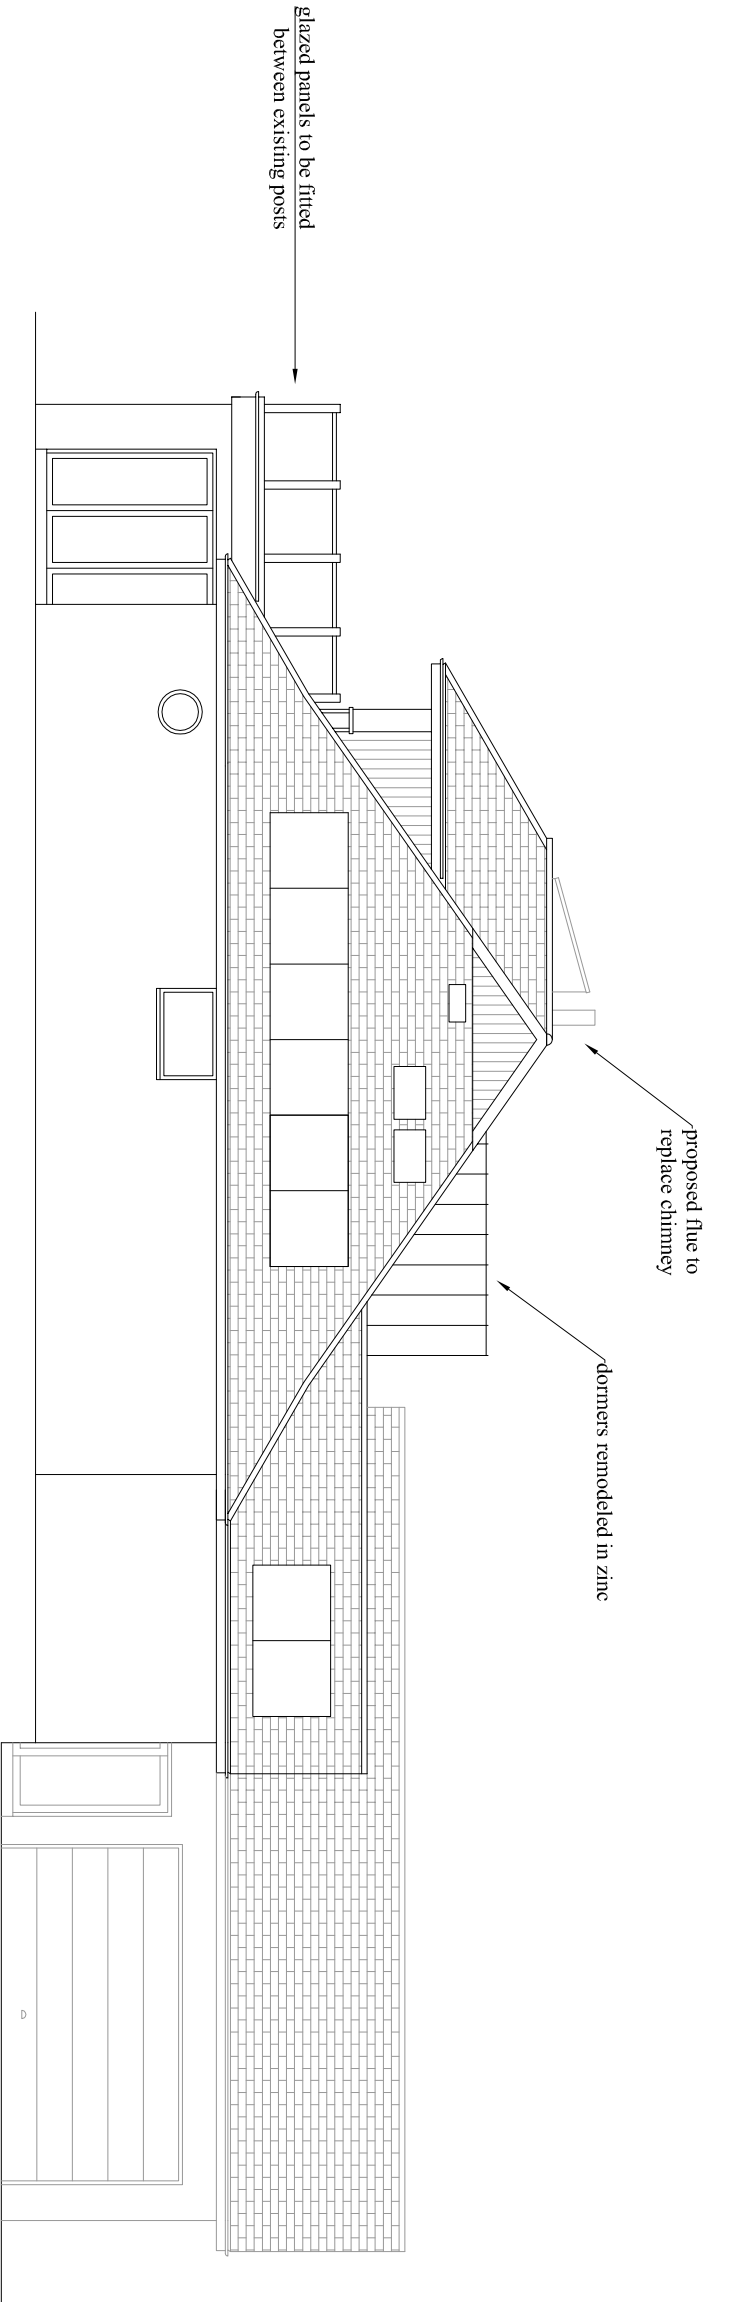


PROPOSED SIDE ELEVATION (FACING EAST) 1:100

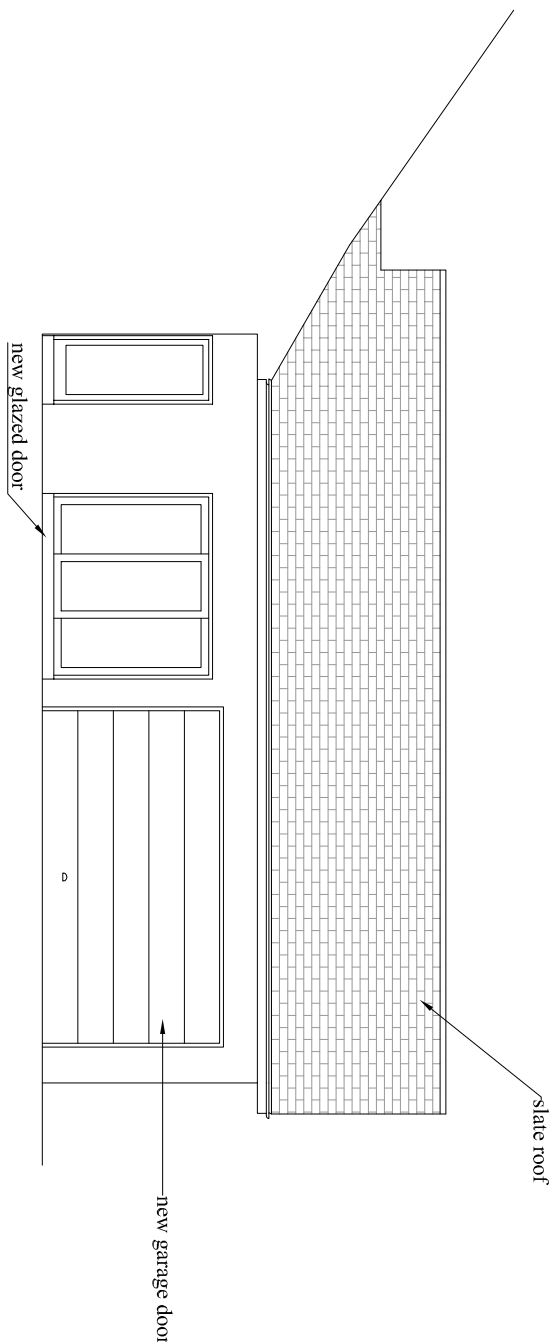


PROPOSED SIDE ELEVATION (FACING EAST)
- FULL ELEVATION 1:100

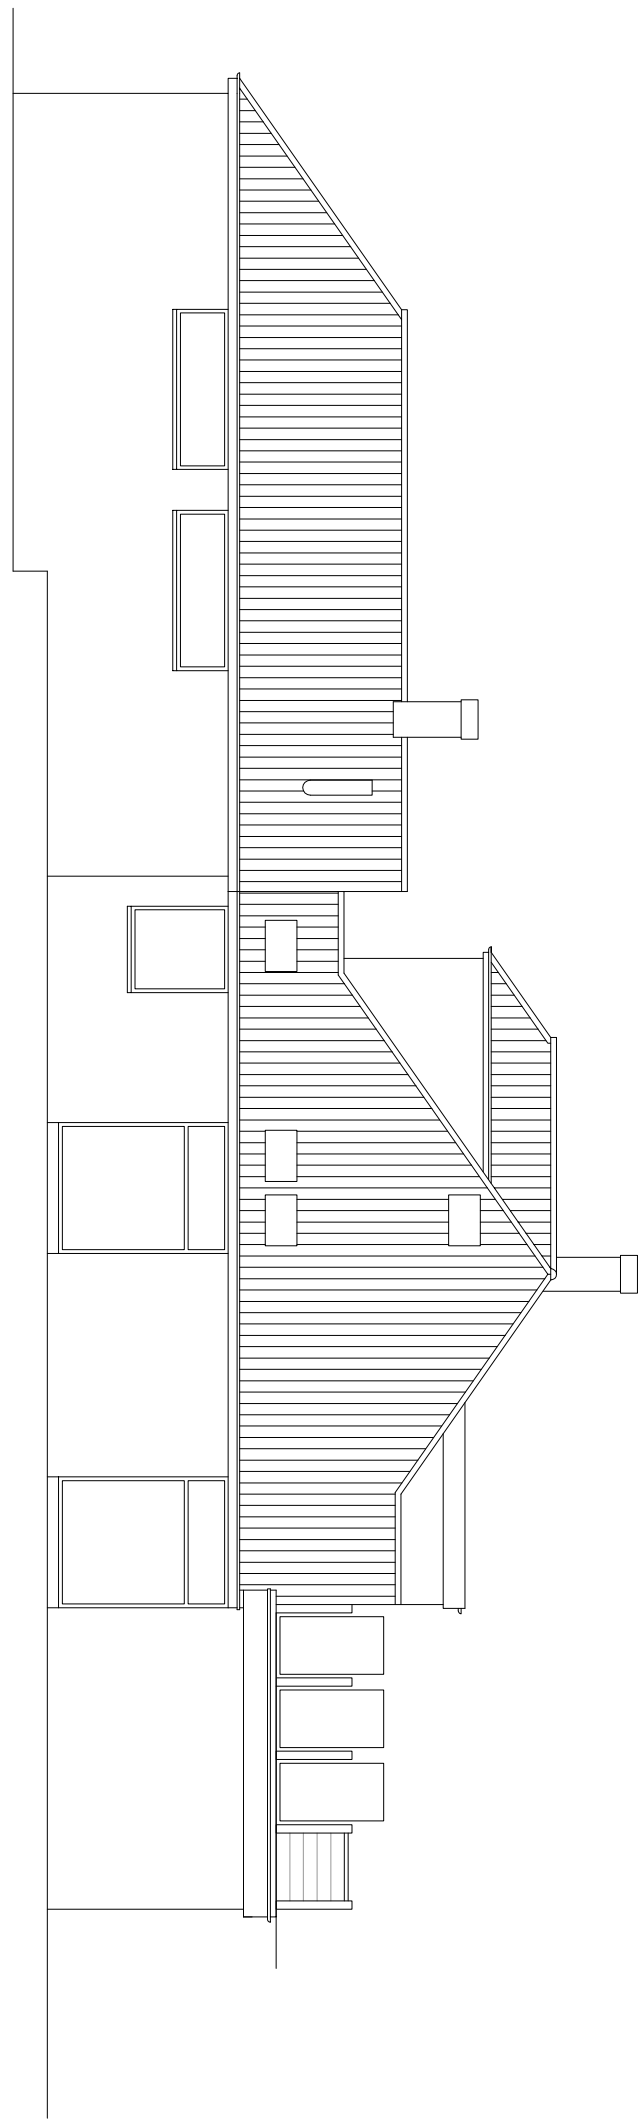


EXISTING SIDE ELEVATION (FACING WEST) 1:100

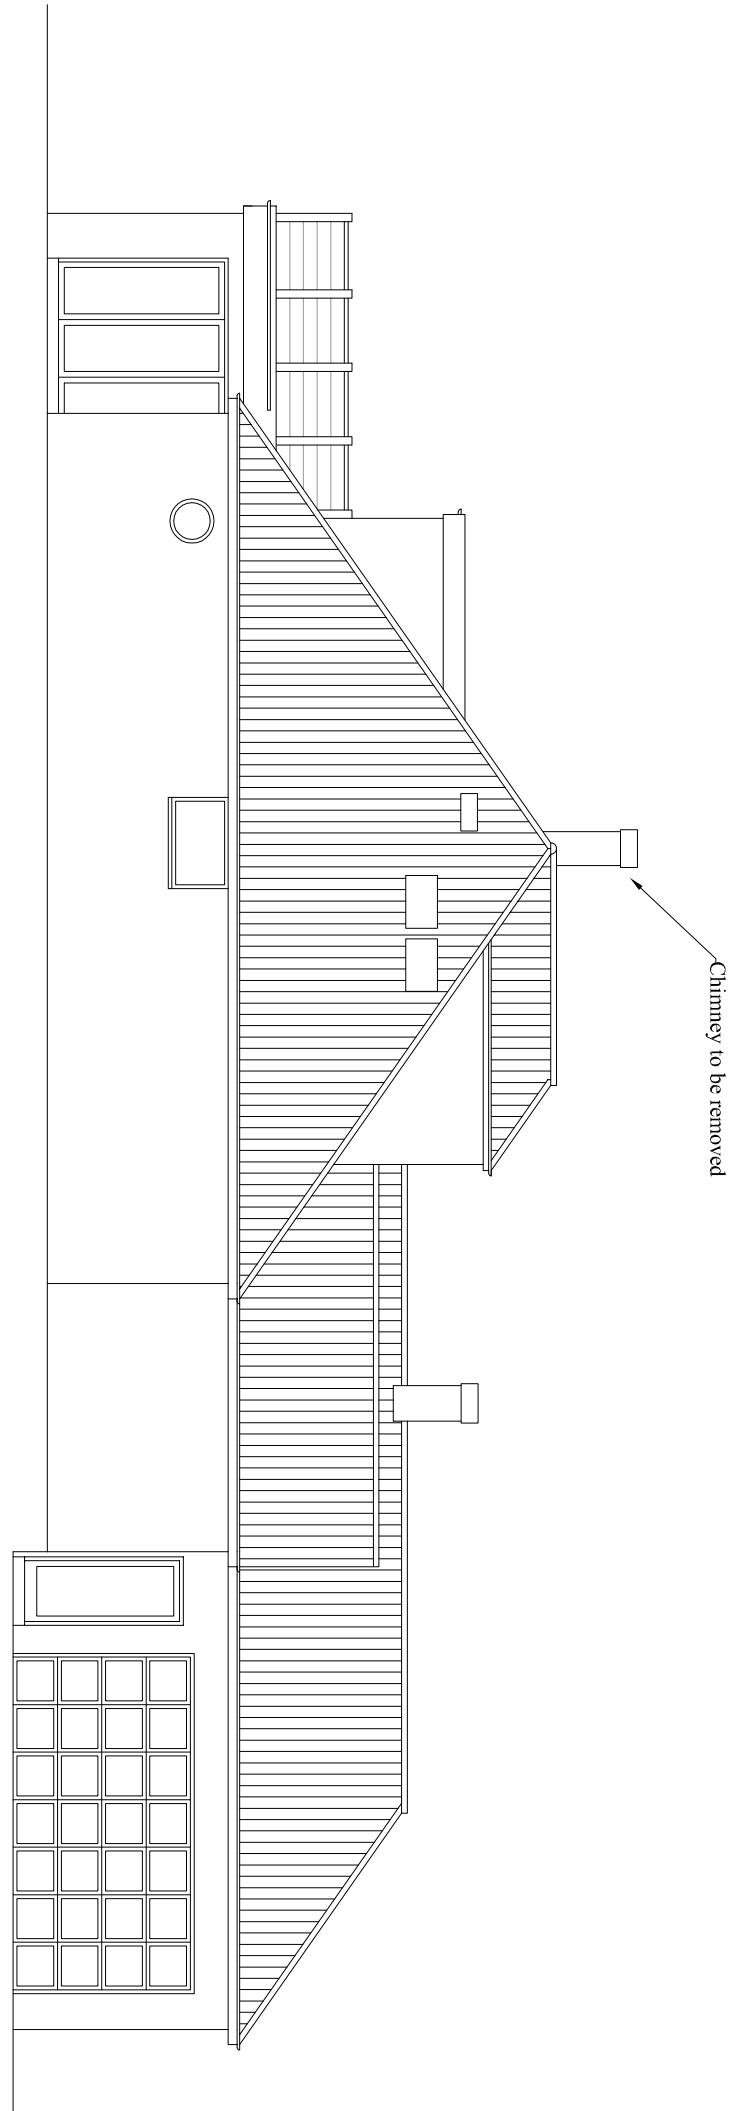


EXISTING SIDE ELEVATION (FACING EAST) 1:100

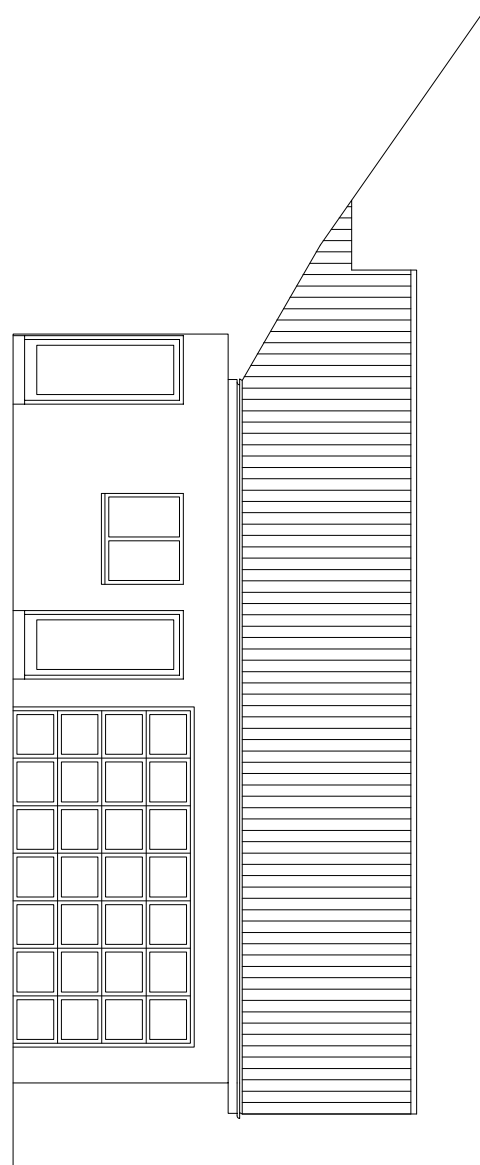


EXISTING SIDE ELEVATION (FACING EAST)
- FULL ELEVATION 1:100

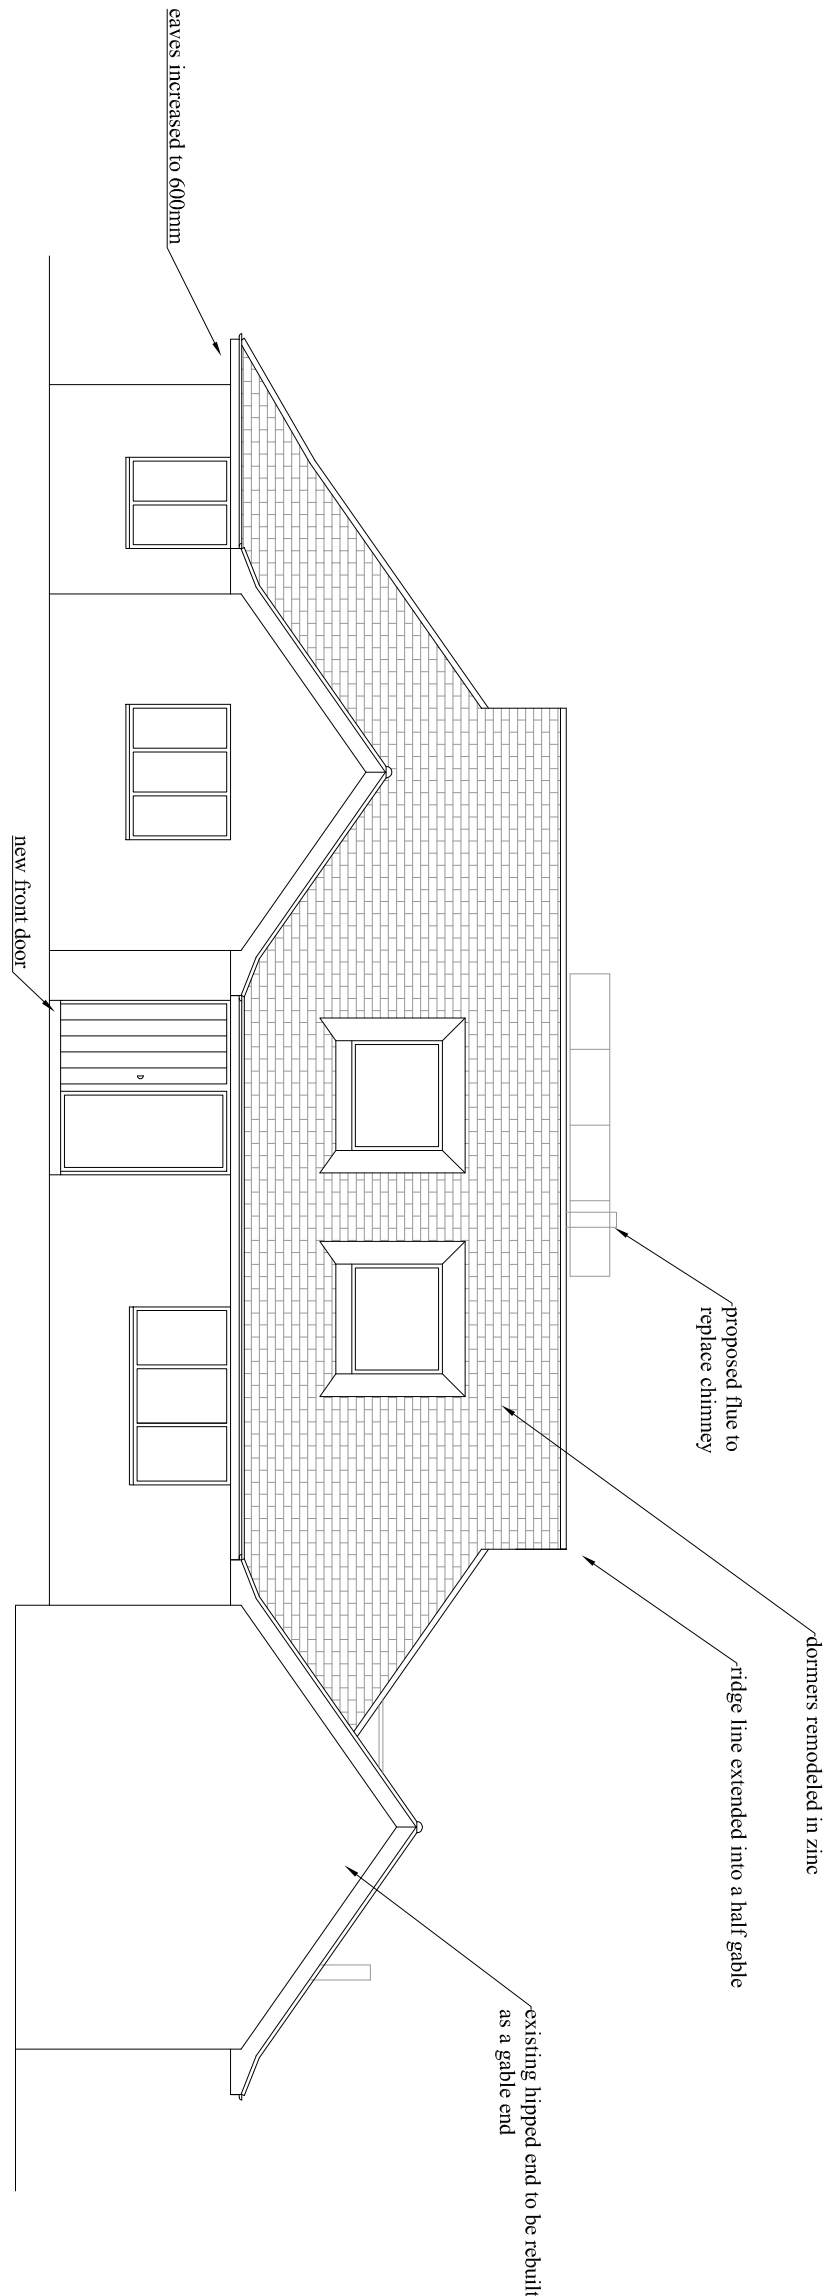


PROPOSED FRONT ELEVATION (FACING NORTH) 1:100

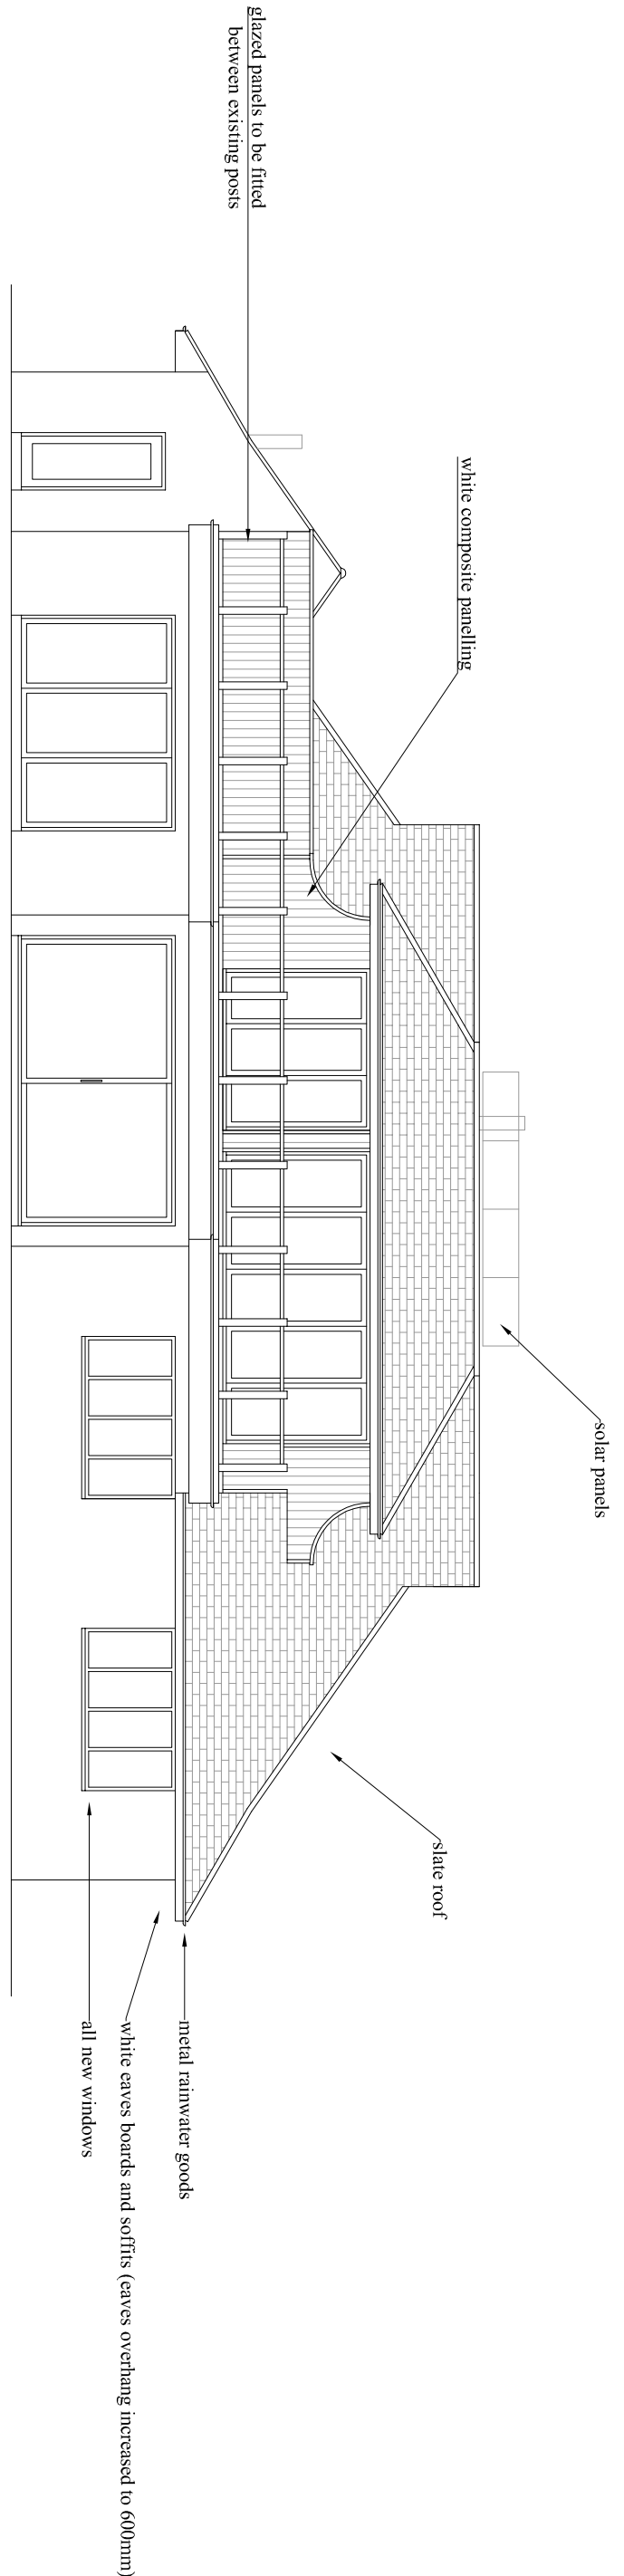


PROPOSED REAR ELEVATION (FACING SOUTH) 1:100

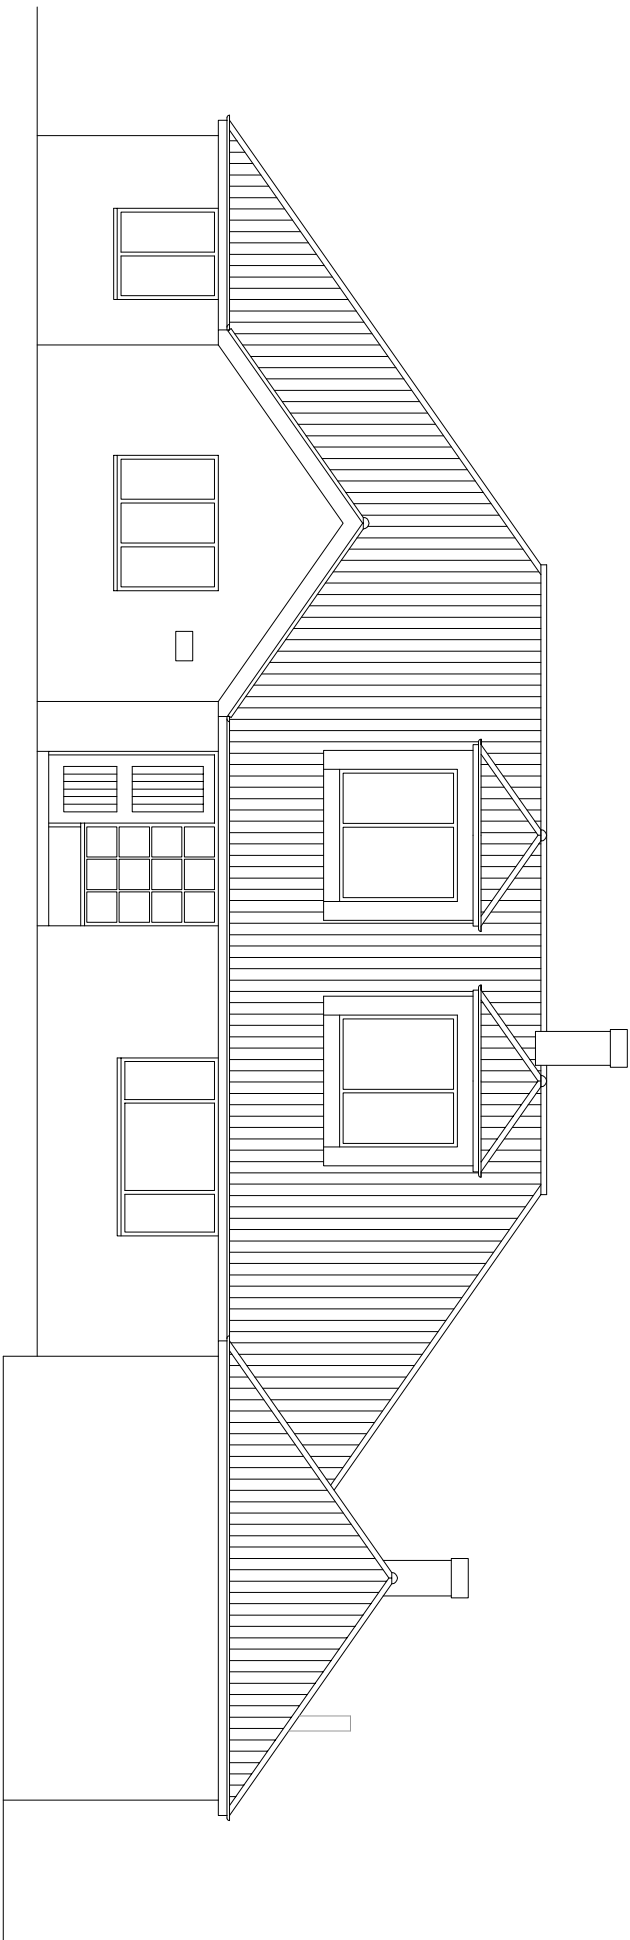

EXISTING FRONT ELEVATION (FACING NORTH) 1:100

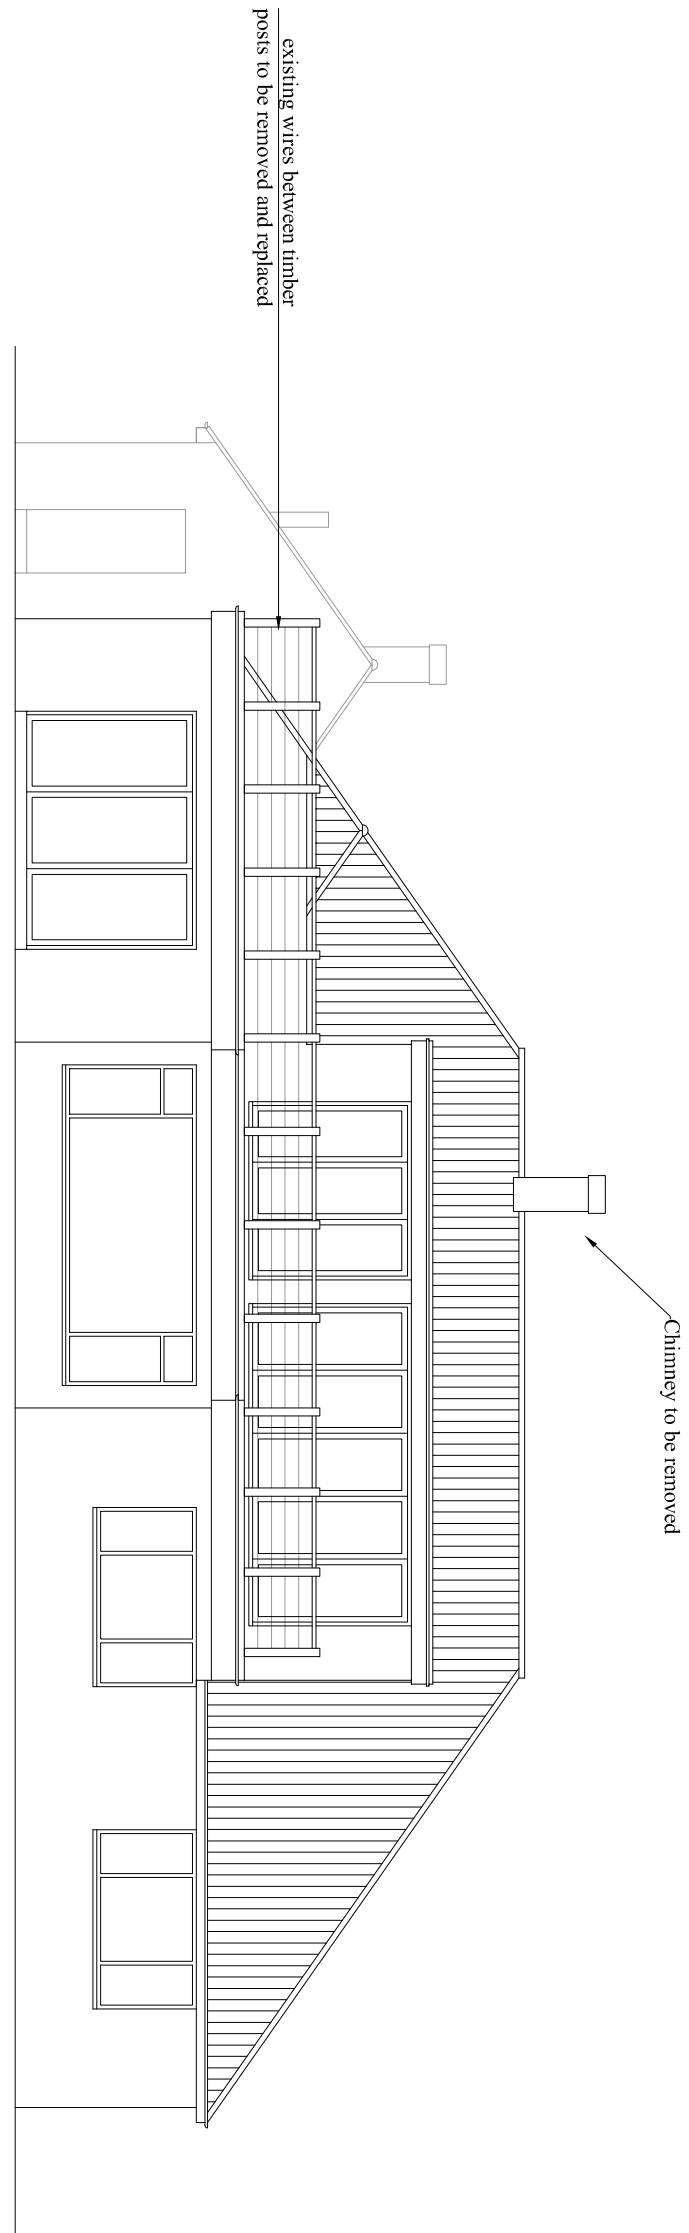

EXISTING REAR ELEVATION (FACING SOUTH) 1:100

 

JAMES BRECKELL : ARCHITECT : ARB : RIBA

89 Old Fort Road, Shoreham by Sea, BN43 5HA, Tel 07733 268 297, Email: james@breckell.co.uk