


Notes:

1. THE COPYRIGHT OF THIS DRAWING IS VESTED IN ARCHEVOLVE AND IT MAY NOT BE REPRODUCED IN WHOLE OR PART OR USED FOR THE MANUFACTURE OF ANY ARTICLE WITHOUT THE EXPRESS PERMISSION OF THE COPYRIGHT HOLDERS.
2. WORK TO FIGURED DIMENSIONS ONLY.
3. THIS DRAWING IS TO BE READ IN CONJUNCTION WITH ALL RELEVANT ARCHITECT'S, SERVICE ENGINEER'S AND ARCHEVOLVE AND SPECIFICATIONS.

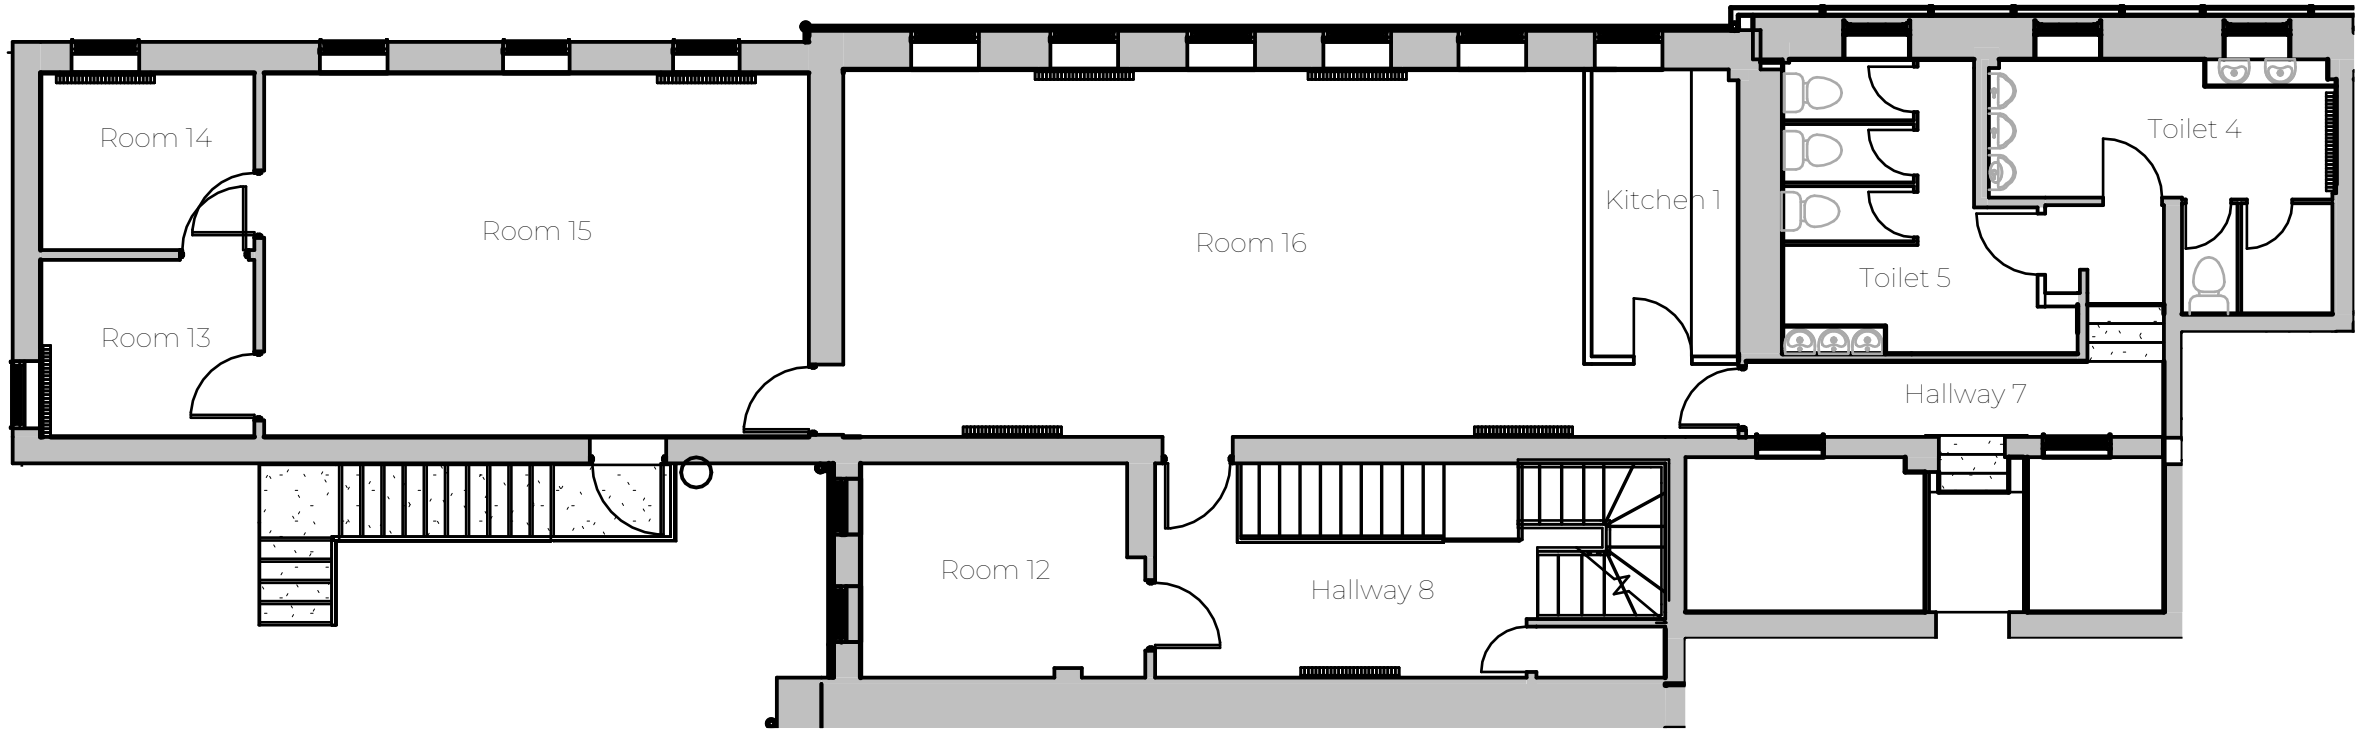

Mezzanine Floor plan
1 : 100

Rev_A	Updated Plans for Validation	AP	01/07/26
Revision Number	Revision Description	Issued by	Revision Date

DATE:11/02/26

STATUS:PLANNING ISSUE

SHEET SIZE:


SCALE:1 : 100

DRAWN:AP


CHECKED:

CLIENT: Courtlands

SITE ADDRESS:

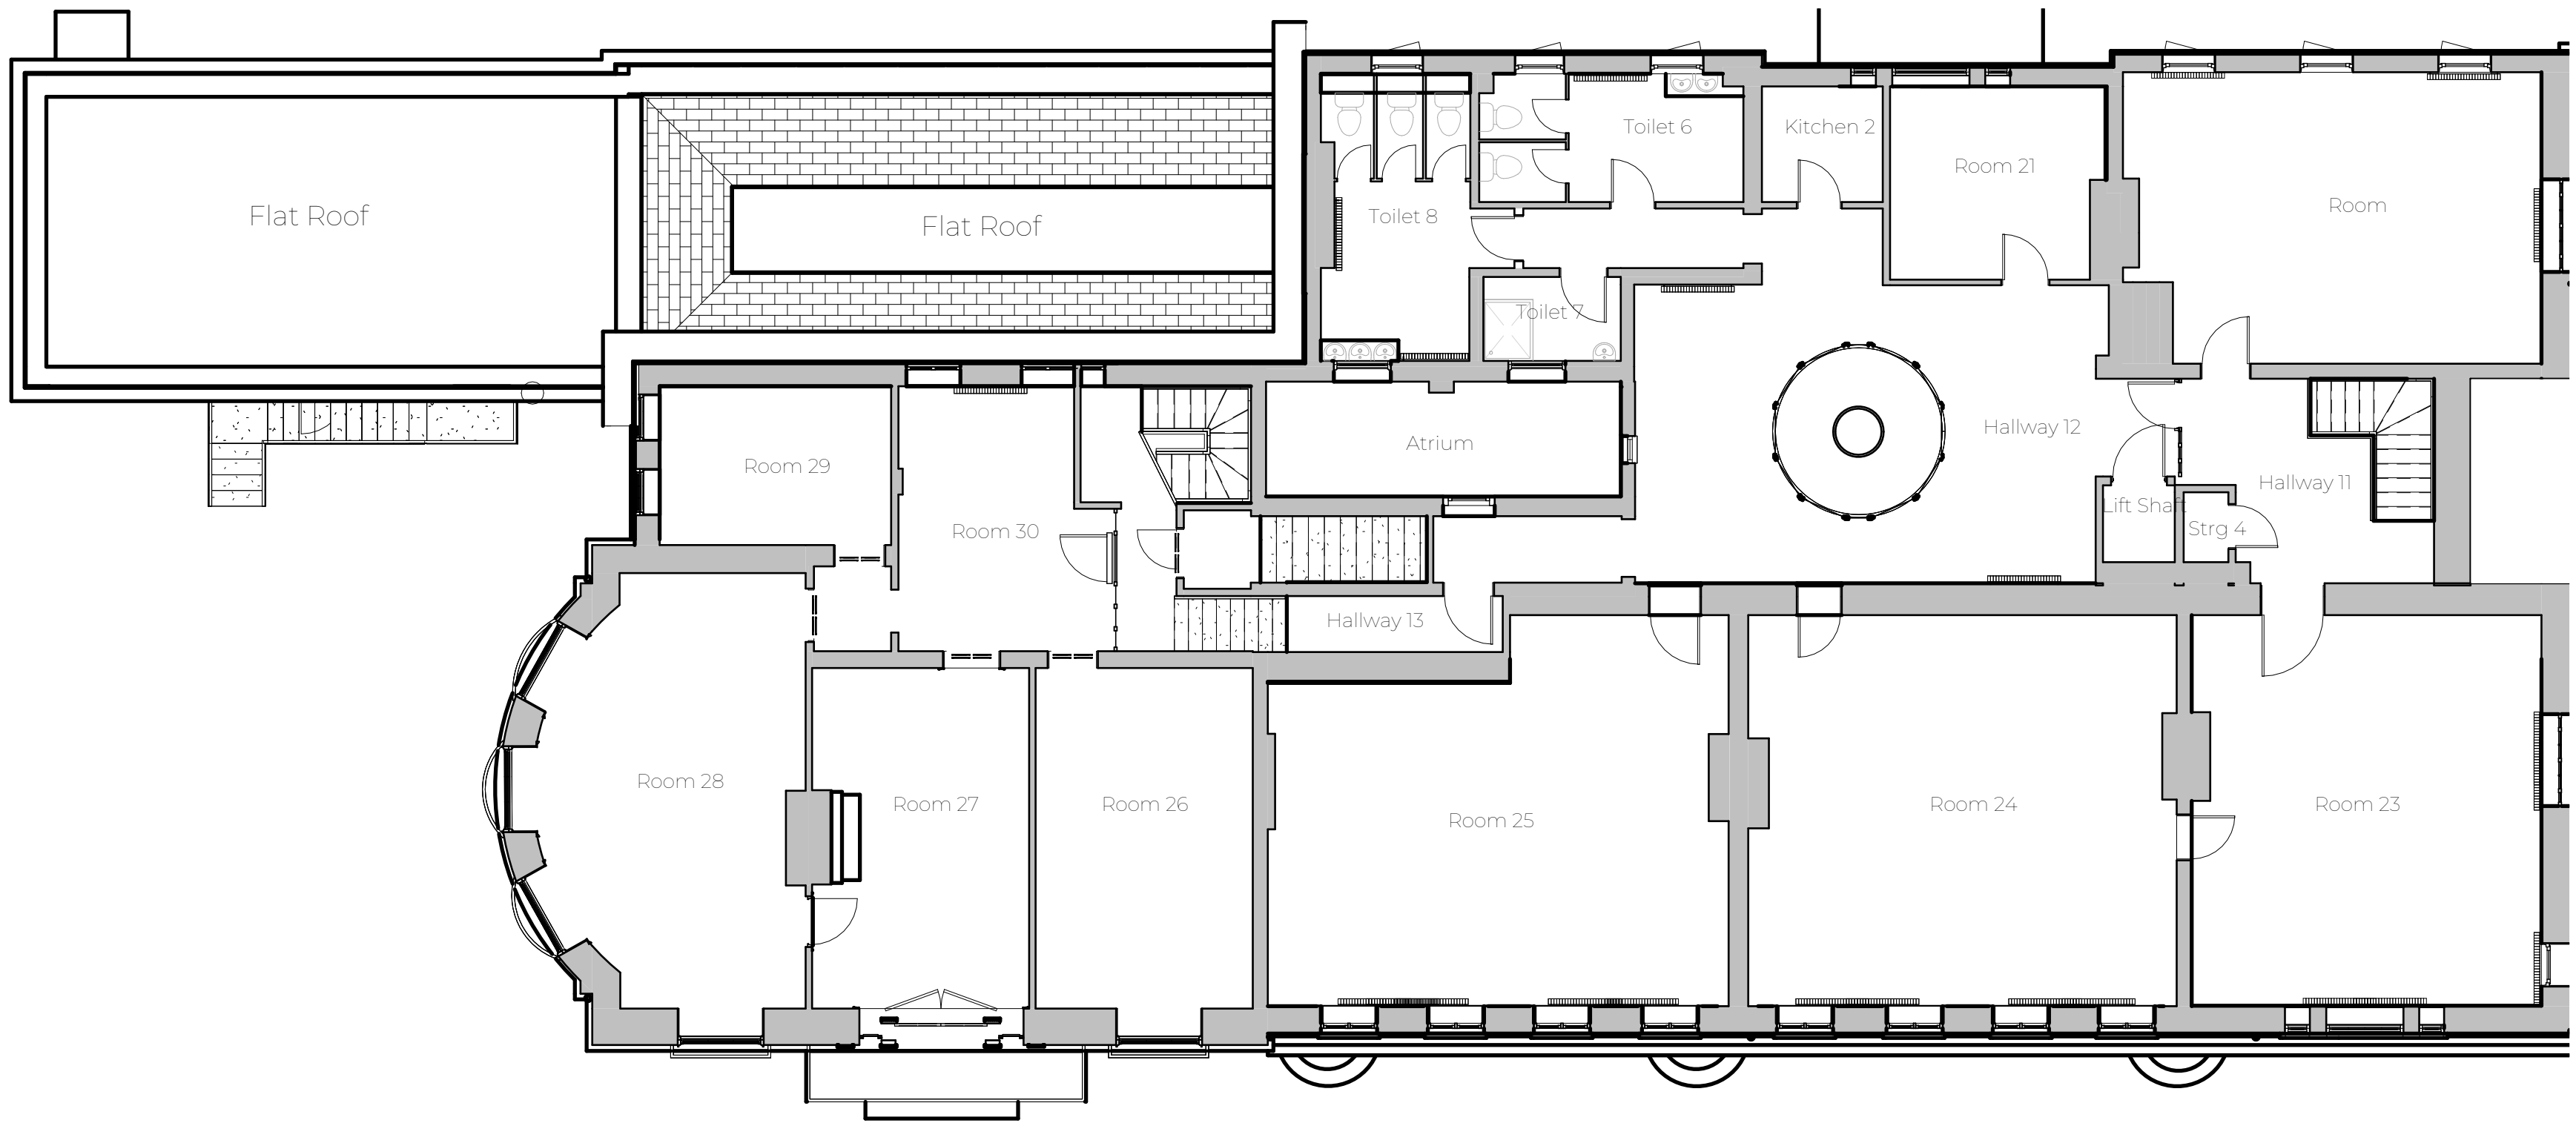

Second Floor Plan
1 : 100

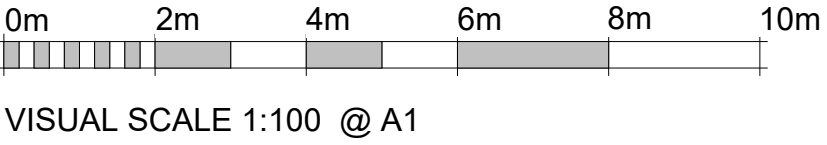

DRAWING: Change of Use

TITLE: Pre Existing Plans 2 of 2

PROJECT NO: Courtlands

DRAWING NO: APC/012/ 26/02

REVISION: Rev_A



ARCHEVOLVE

 // design @archevolve.co.uk

 // [www. archevolve.co.uk](http://www.archevolve.co.uk)

 // 01798 879894

