

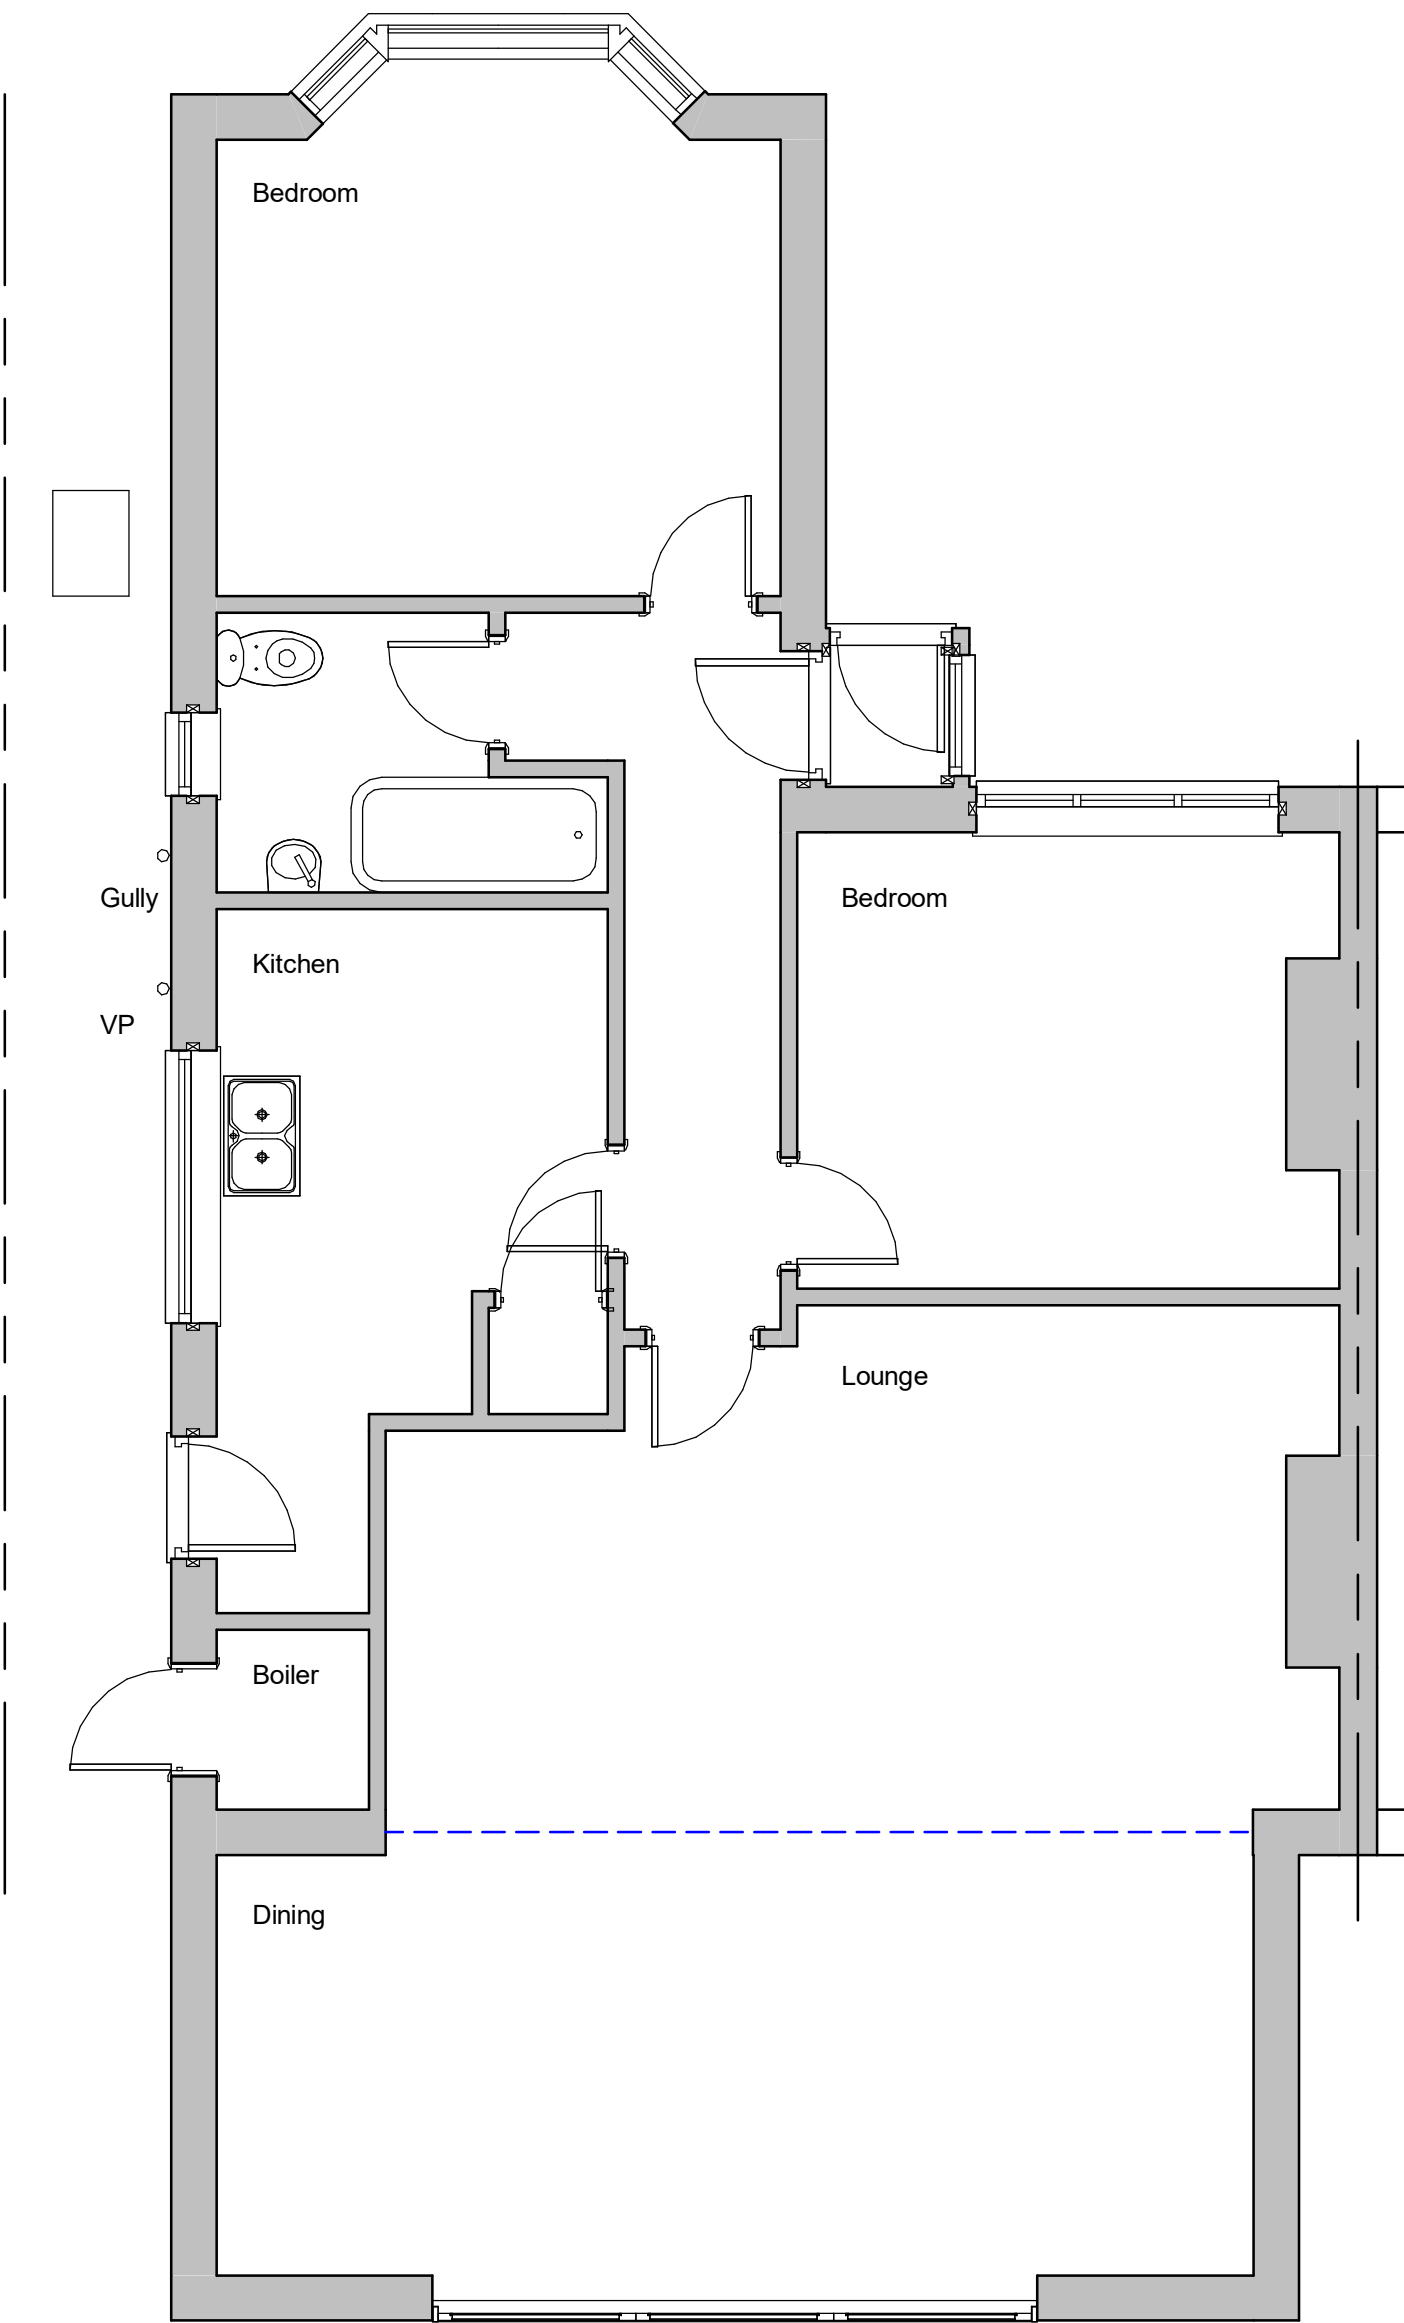


Ground Floor


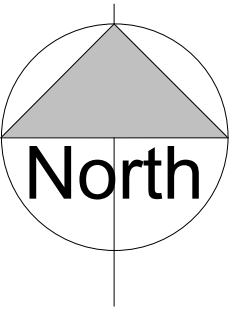


Roof Plan

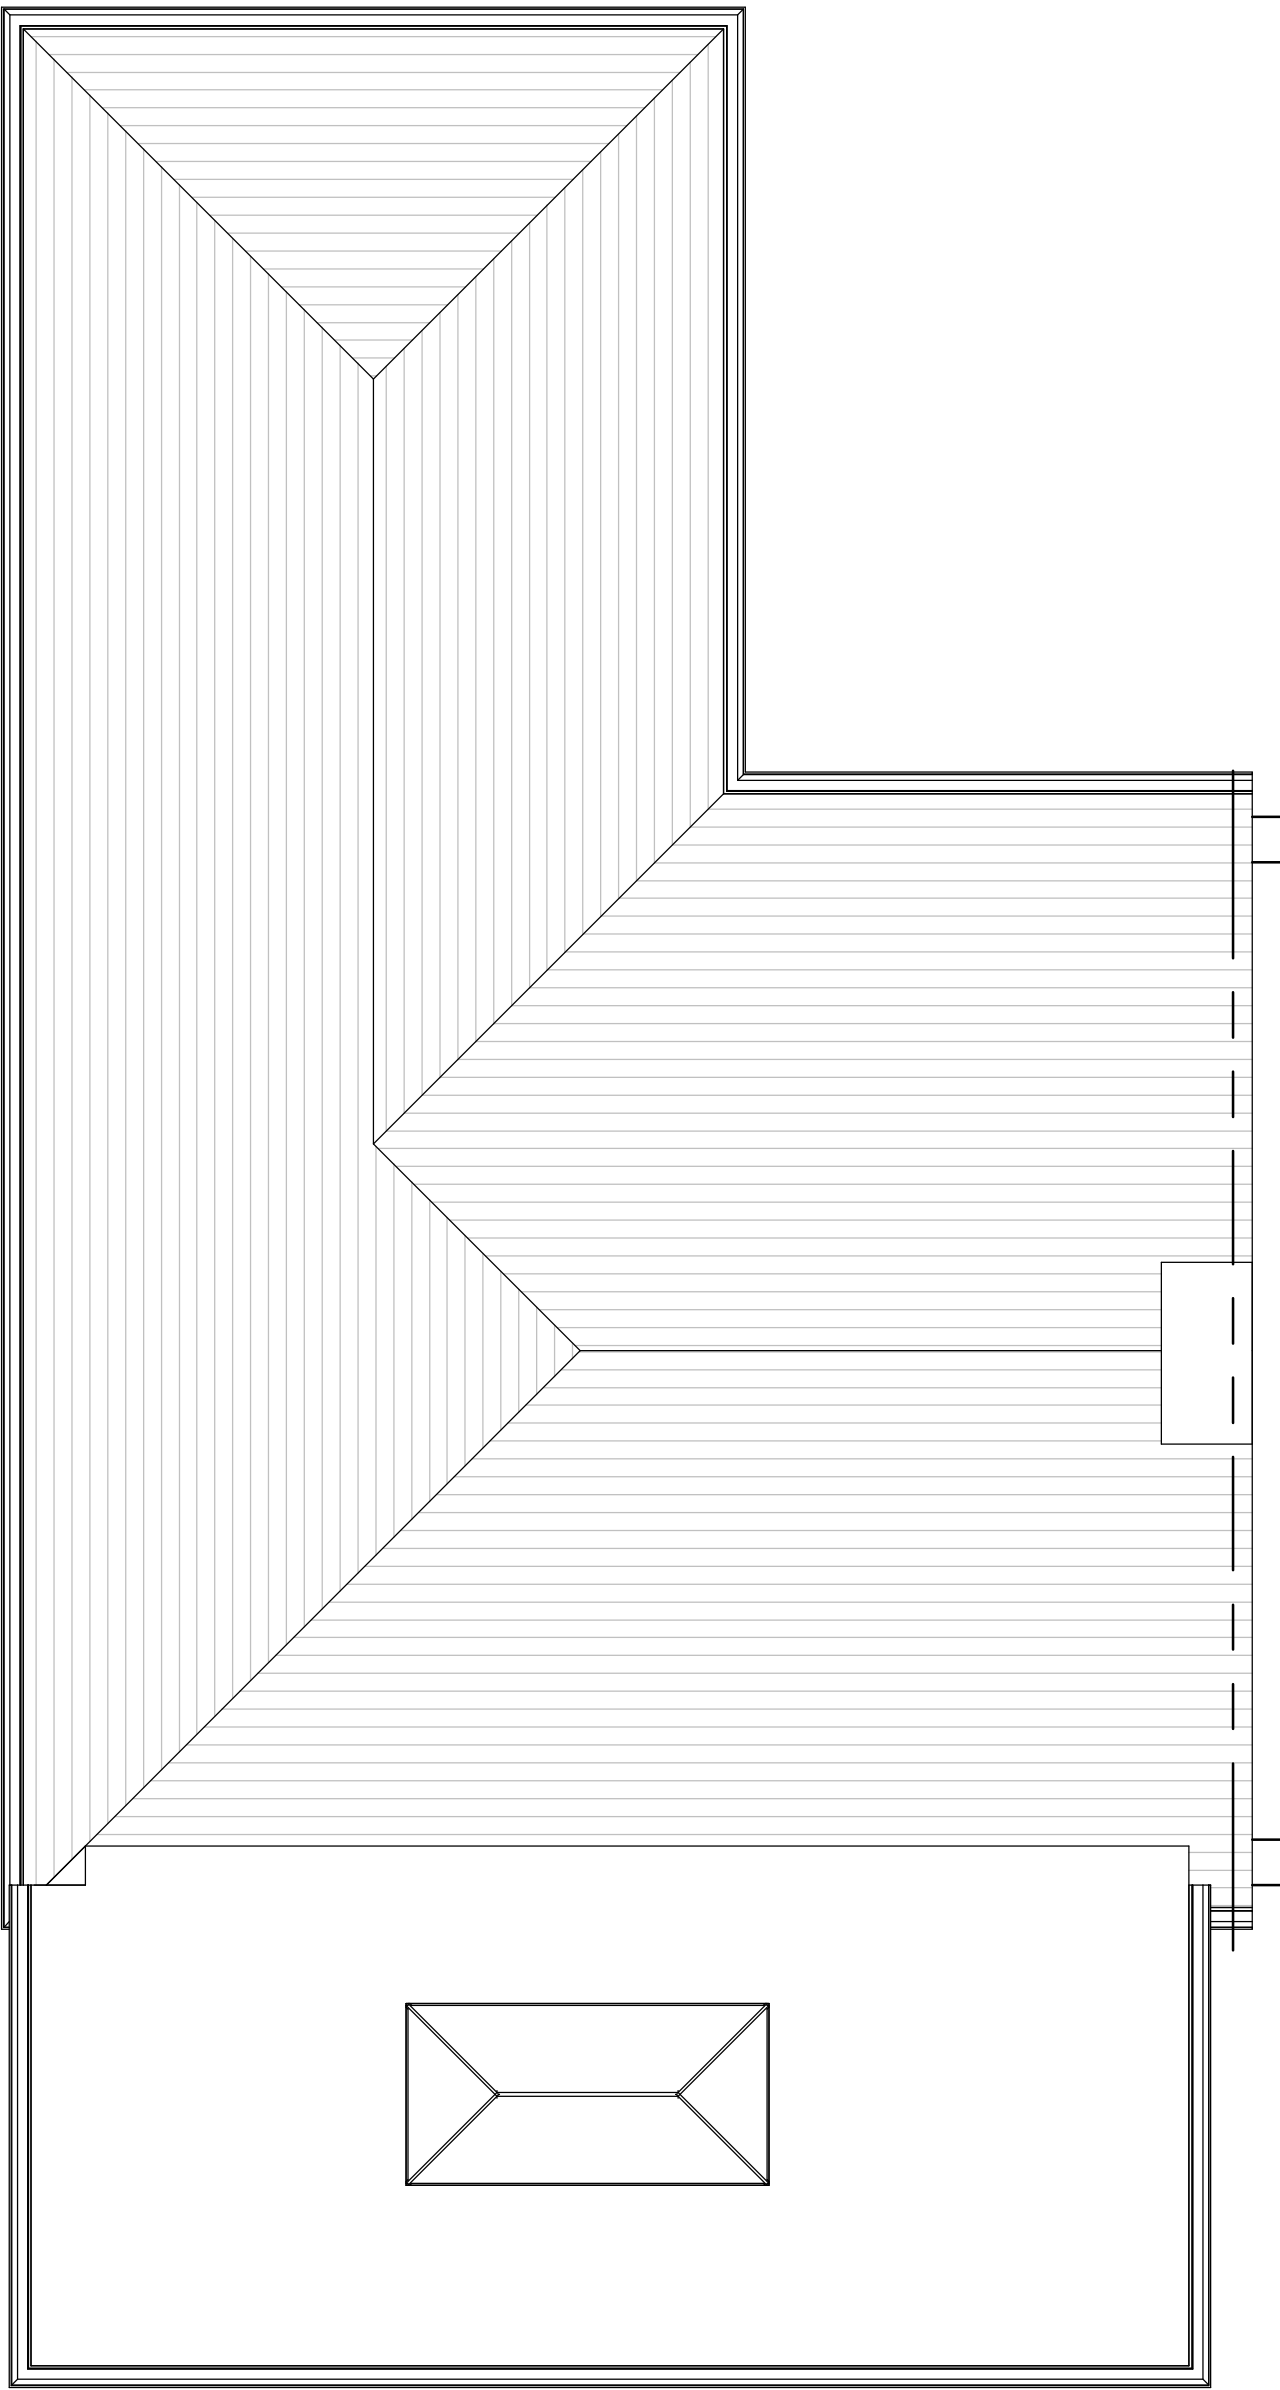


Site Plan 1:500

Site Plan 1:1250

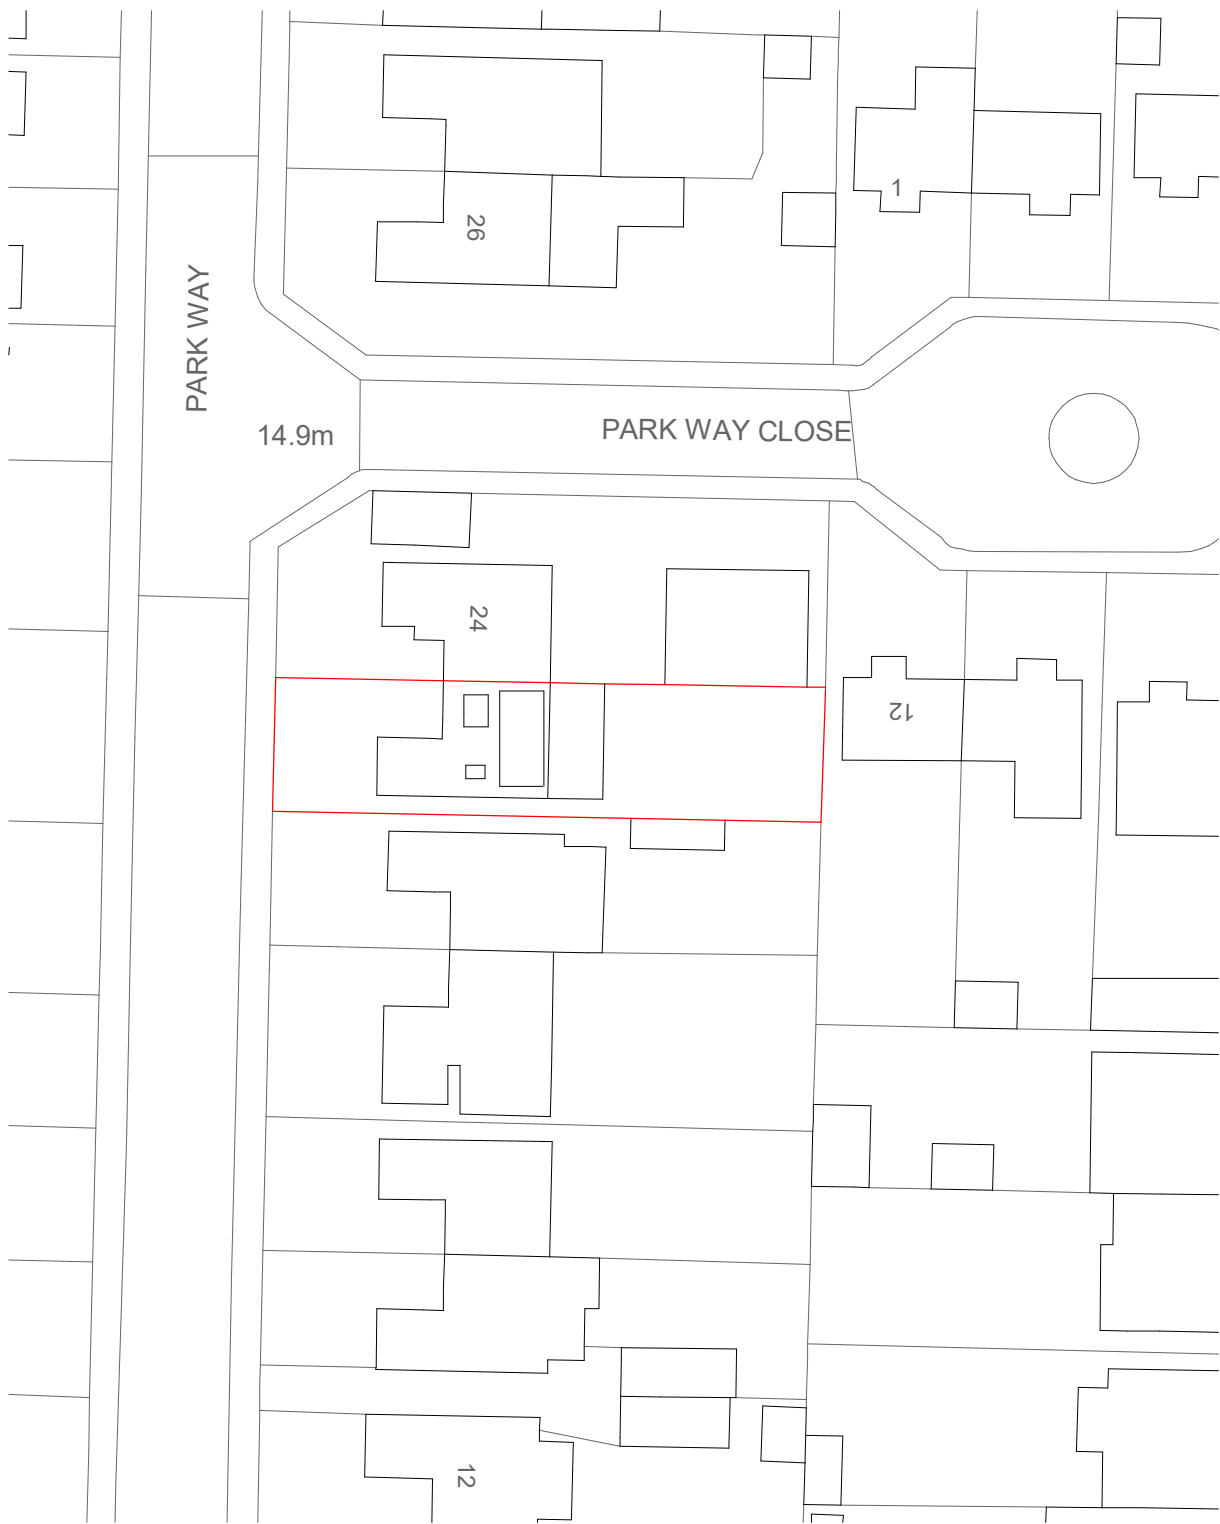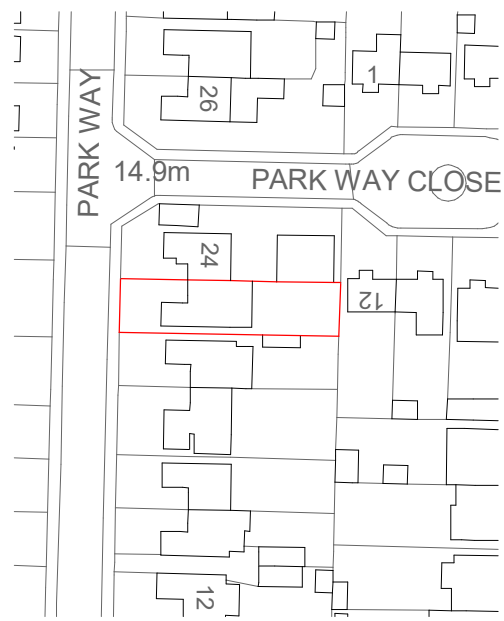

Revisions

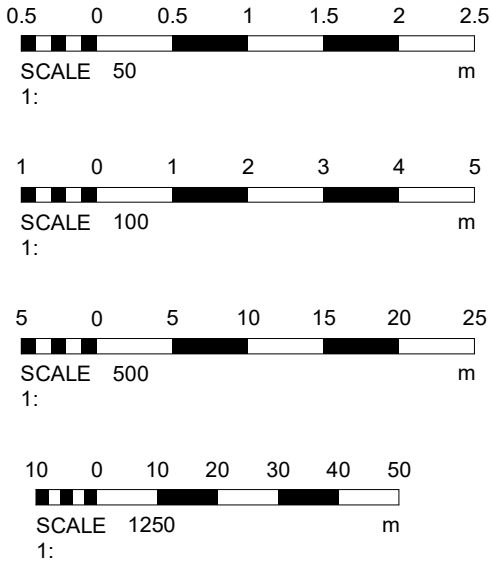

Materials

Drawing Number 2025/192 Sheet 1 of 2

Size A1 Scale 1:50, 1:100, 1:500, 1:1250

Project Existing details November 2025

Job Title 22 Park Way Southwick West Sussex BN42 4LD

Do Not scale from this drawing except for planning as photocopies will be subject to distortion Drawings to be read in conjunction with all other Designers and structural engineers contract drawings and specifications: Any discrepancies must be brought to the attention of the Designer immediately. The contractor must verify all dimensions by site measurement before ordering materials or manufacturing components Substitute materials and products to those named will be acceptable if proven to be of equal or higher performance and not in conflict with other elements

M.J.Humphrey Ltd



Mel Humphrey MRICS 9 Aldsworth Avenue Goring By Sea West Sussex BN12 4XQ Adam Humphrey MCIOB 21 Pendine Avenue Worthing West Sussex BN11 2NA

Mel@mjhumphrey.co.uk 07701055182 Adam@mjhumphrey.co.uk 07812419142




Front Elevation

West




Side Elevation

South

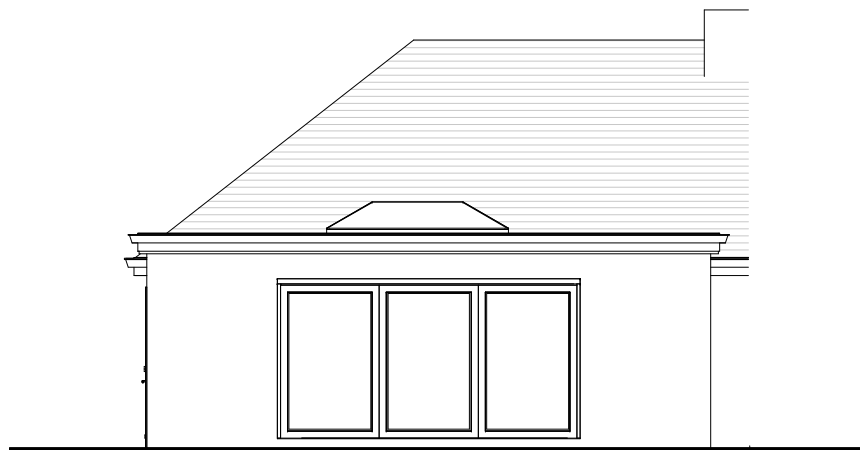

Rear Elevation

East

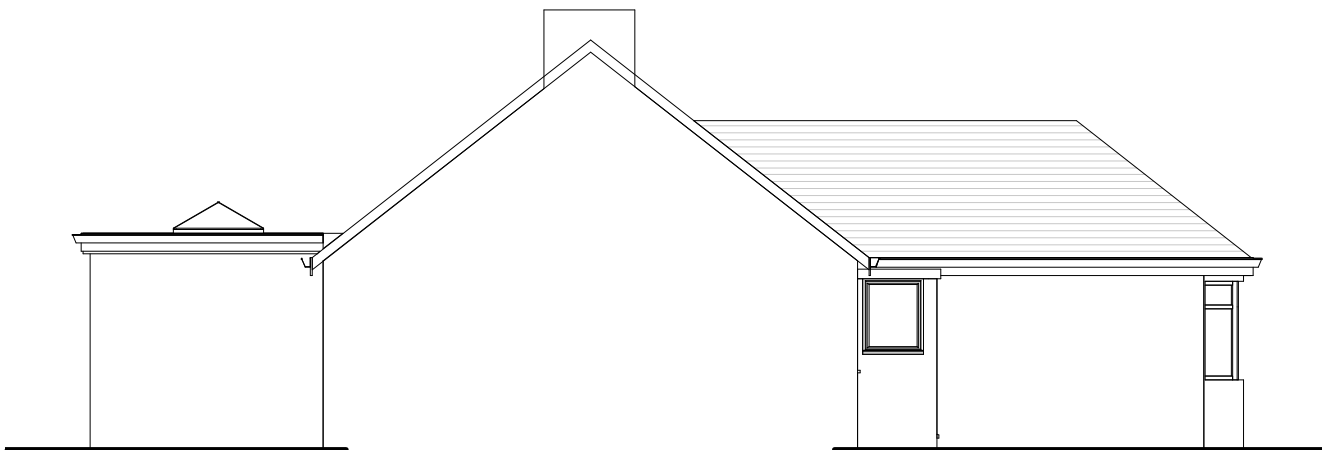

Side Elevation

North