

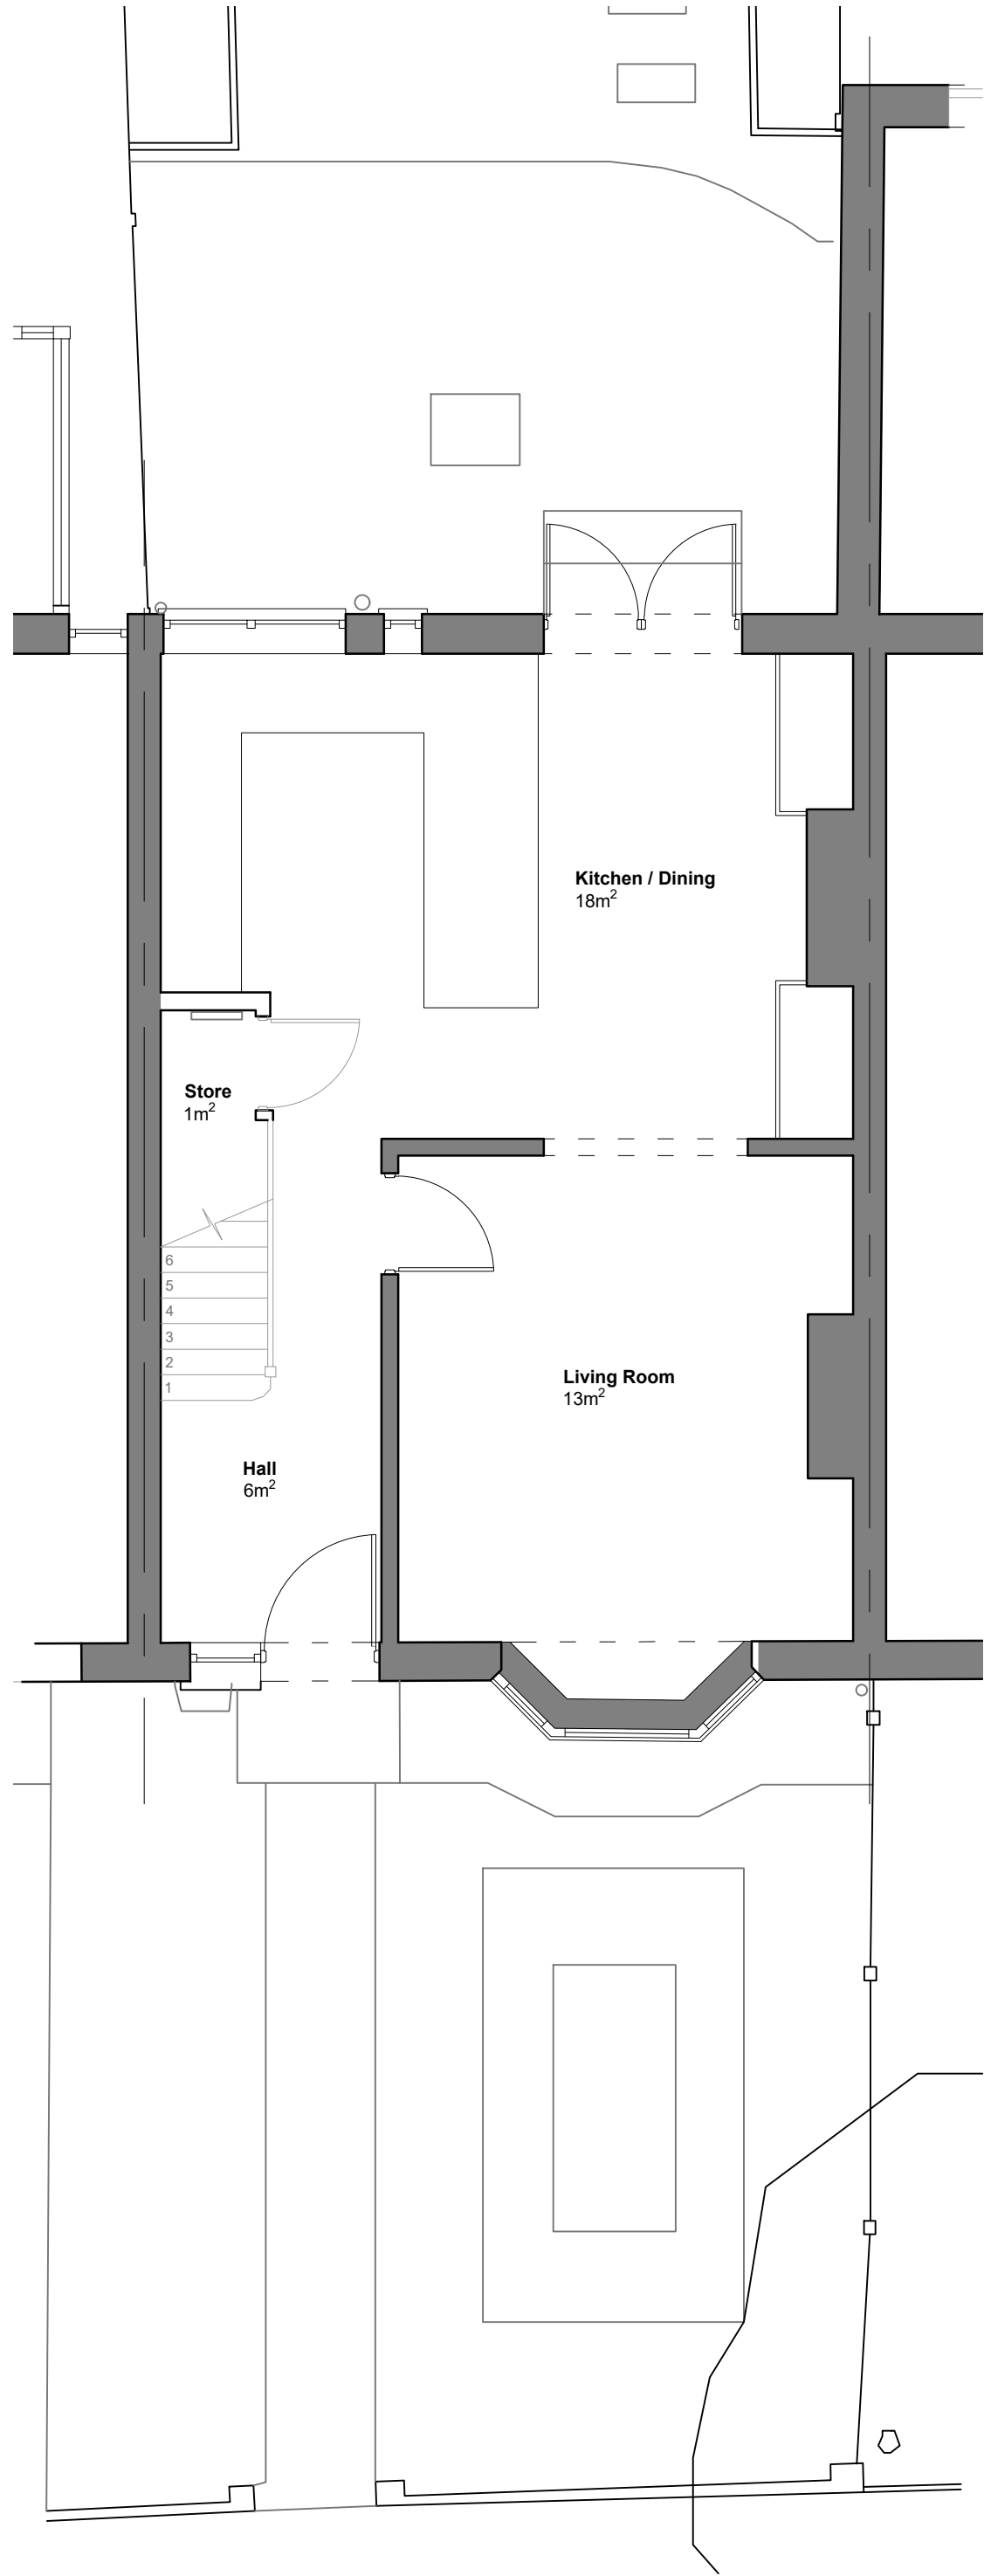



Ground Floor Plan as Existing
1:50 @ A1

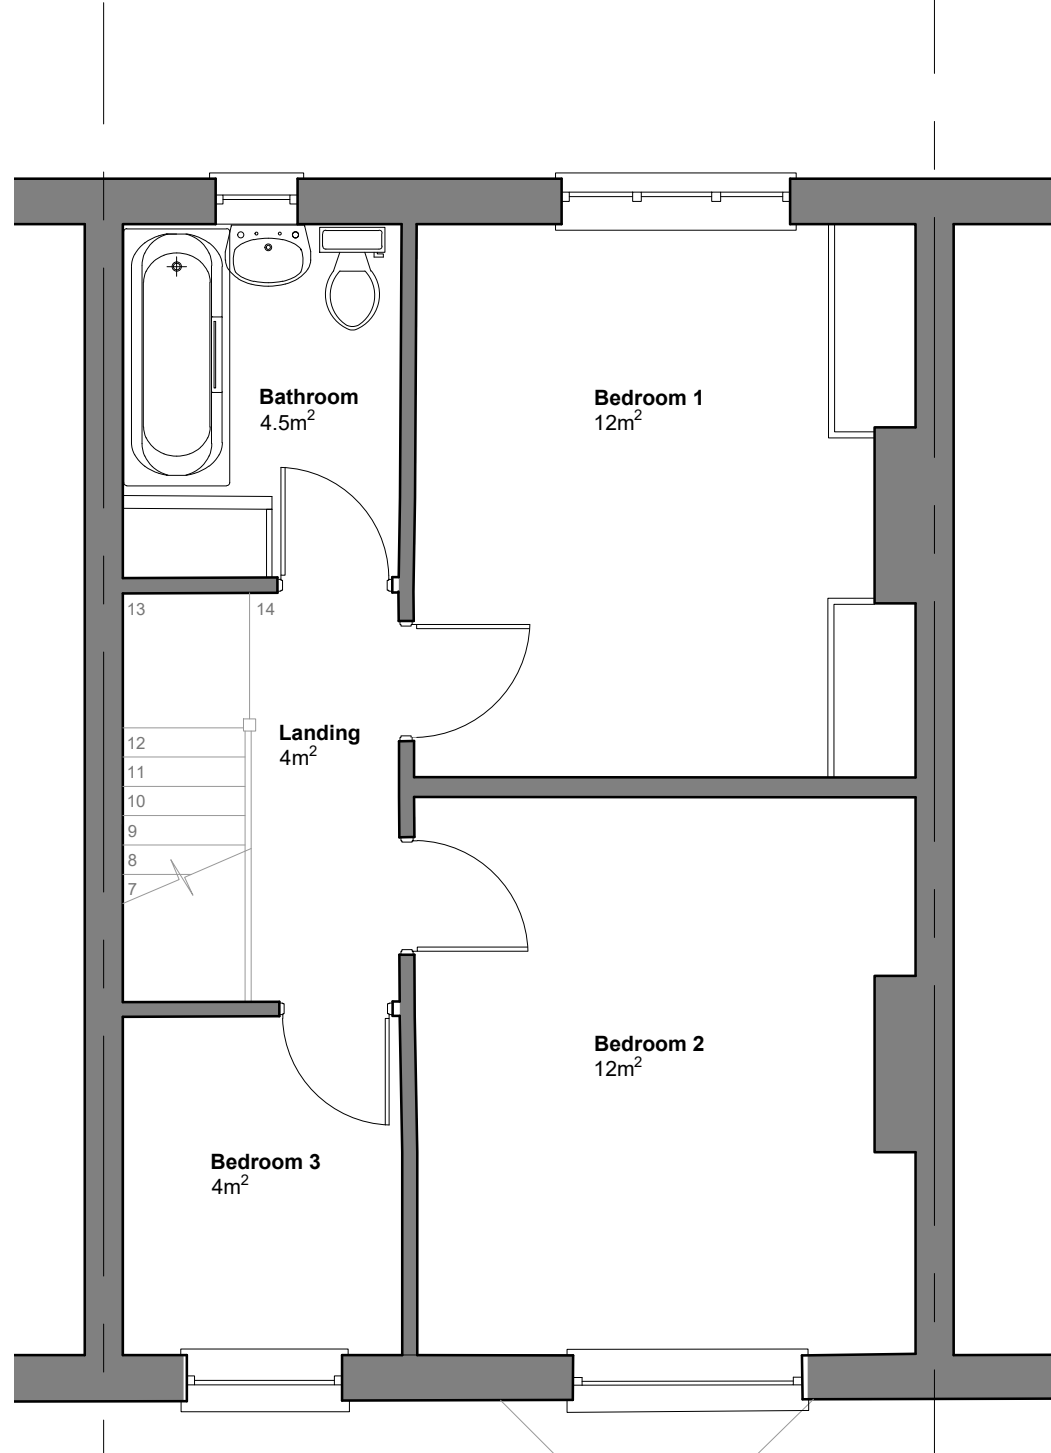

First Floor Plan as Existing
1:50 @ A1

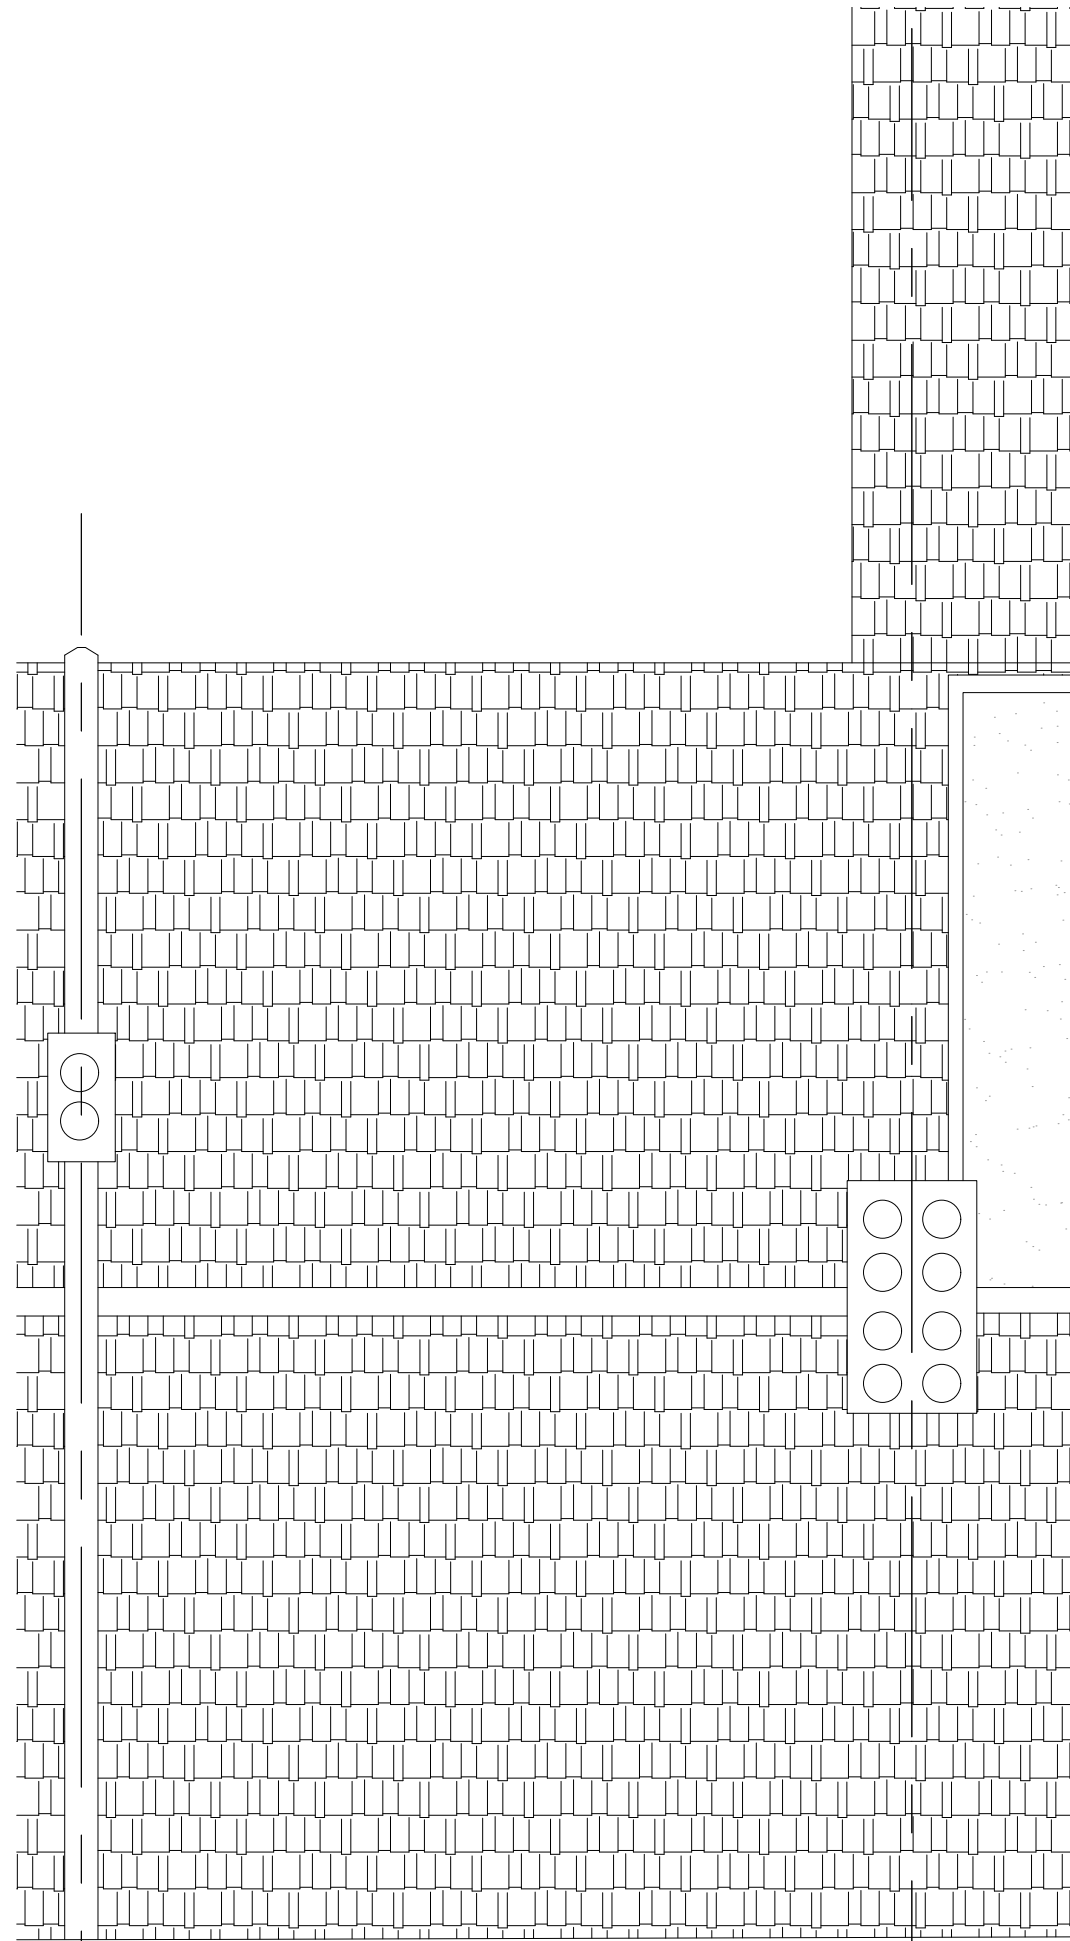

Roof Plan as Existing
1:50 @ A1

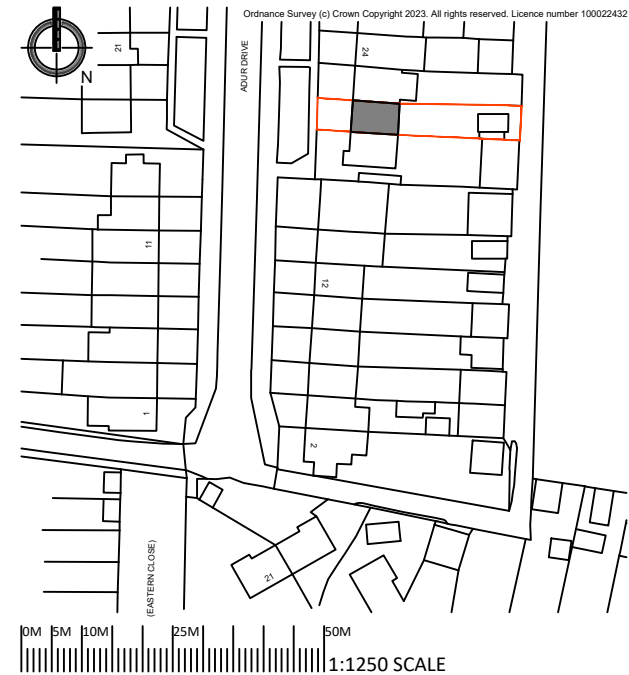

Location Plan
1:1250 @ A1



Front (West) Elevation as Existing
1:50 @ A1



Rear (East) Elevation as Existing
1:50 @ A1

REV	DATE	DESCRIPTION
B	19.03.26	Drawing titles and location plan updated
A	17.03.26	Updated to 'Planning' status

This drawing should be read in conjunction with all other drawings. Do not scale.
All dimensions must be size checked.
Copyright © Catherine Whitby Architects

catherine whitby
ARCHITECTS

arb Architects
Registration
Board
REG NO: 069618H

Drawing Status
PLANNING

Project
K & S Harwood
20 Adur Drive
Shoreham-By-Sea

Title
Existing Plans,
Existing Elevations
and Location Plan

Project No.	Drawn By	Checked By
02602	cw	cw

Drawing No.
001

Scale	Date	Revision
Varies @ A1	Feb 26	B