




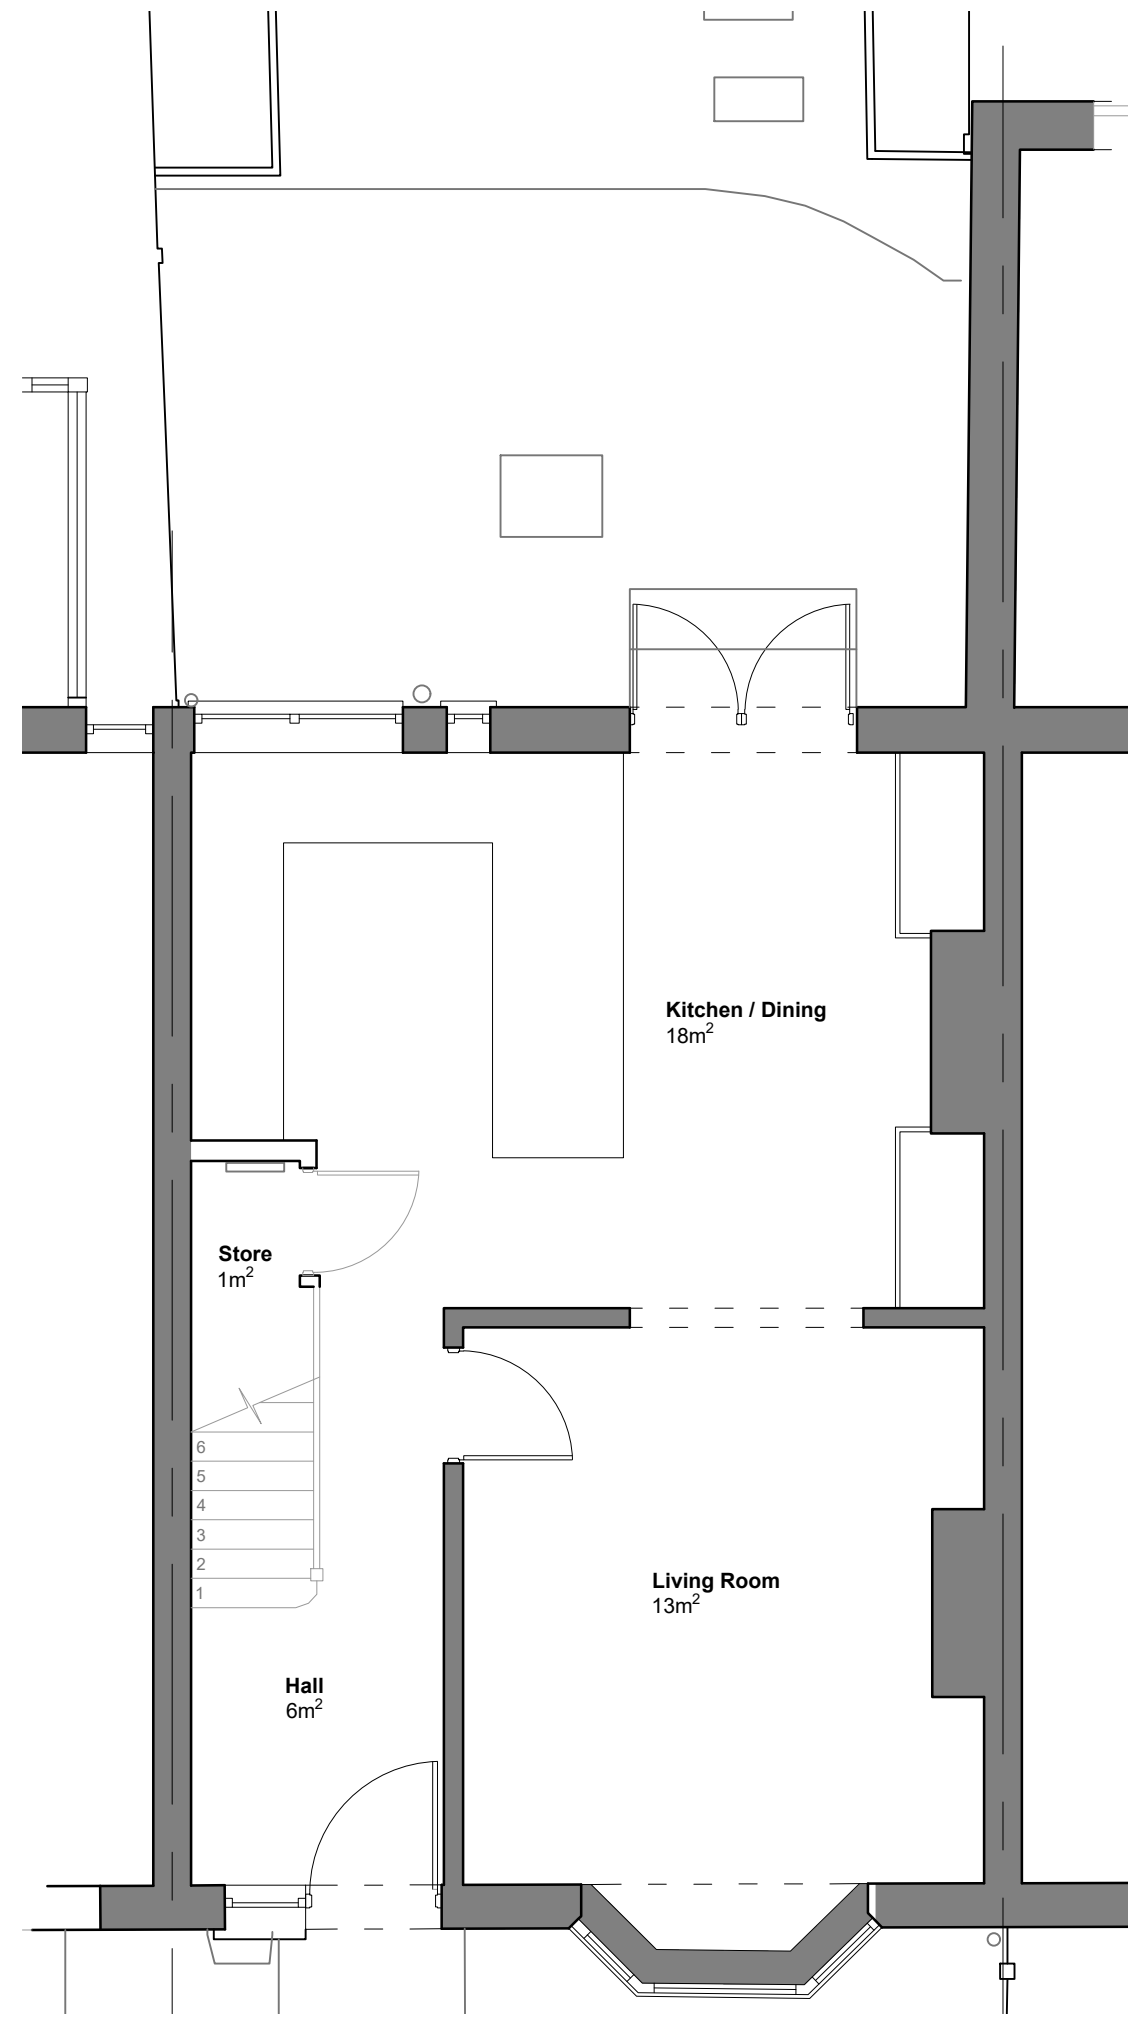


Ground Floor Plan as Proposed (no change)
1:50 @ A1

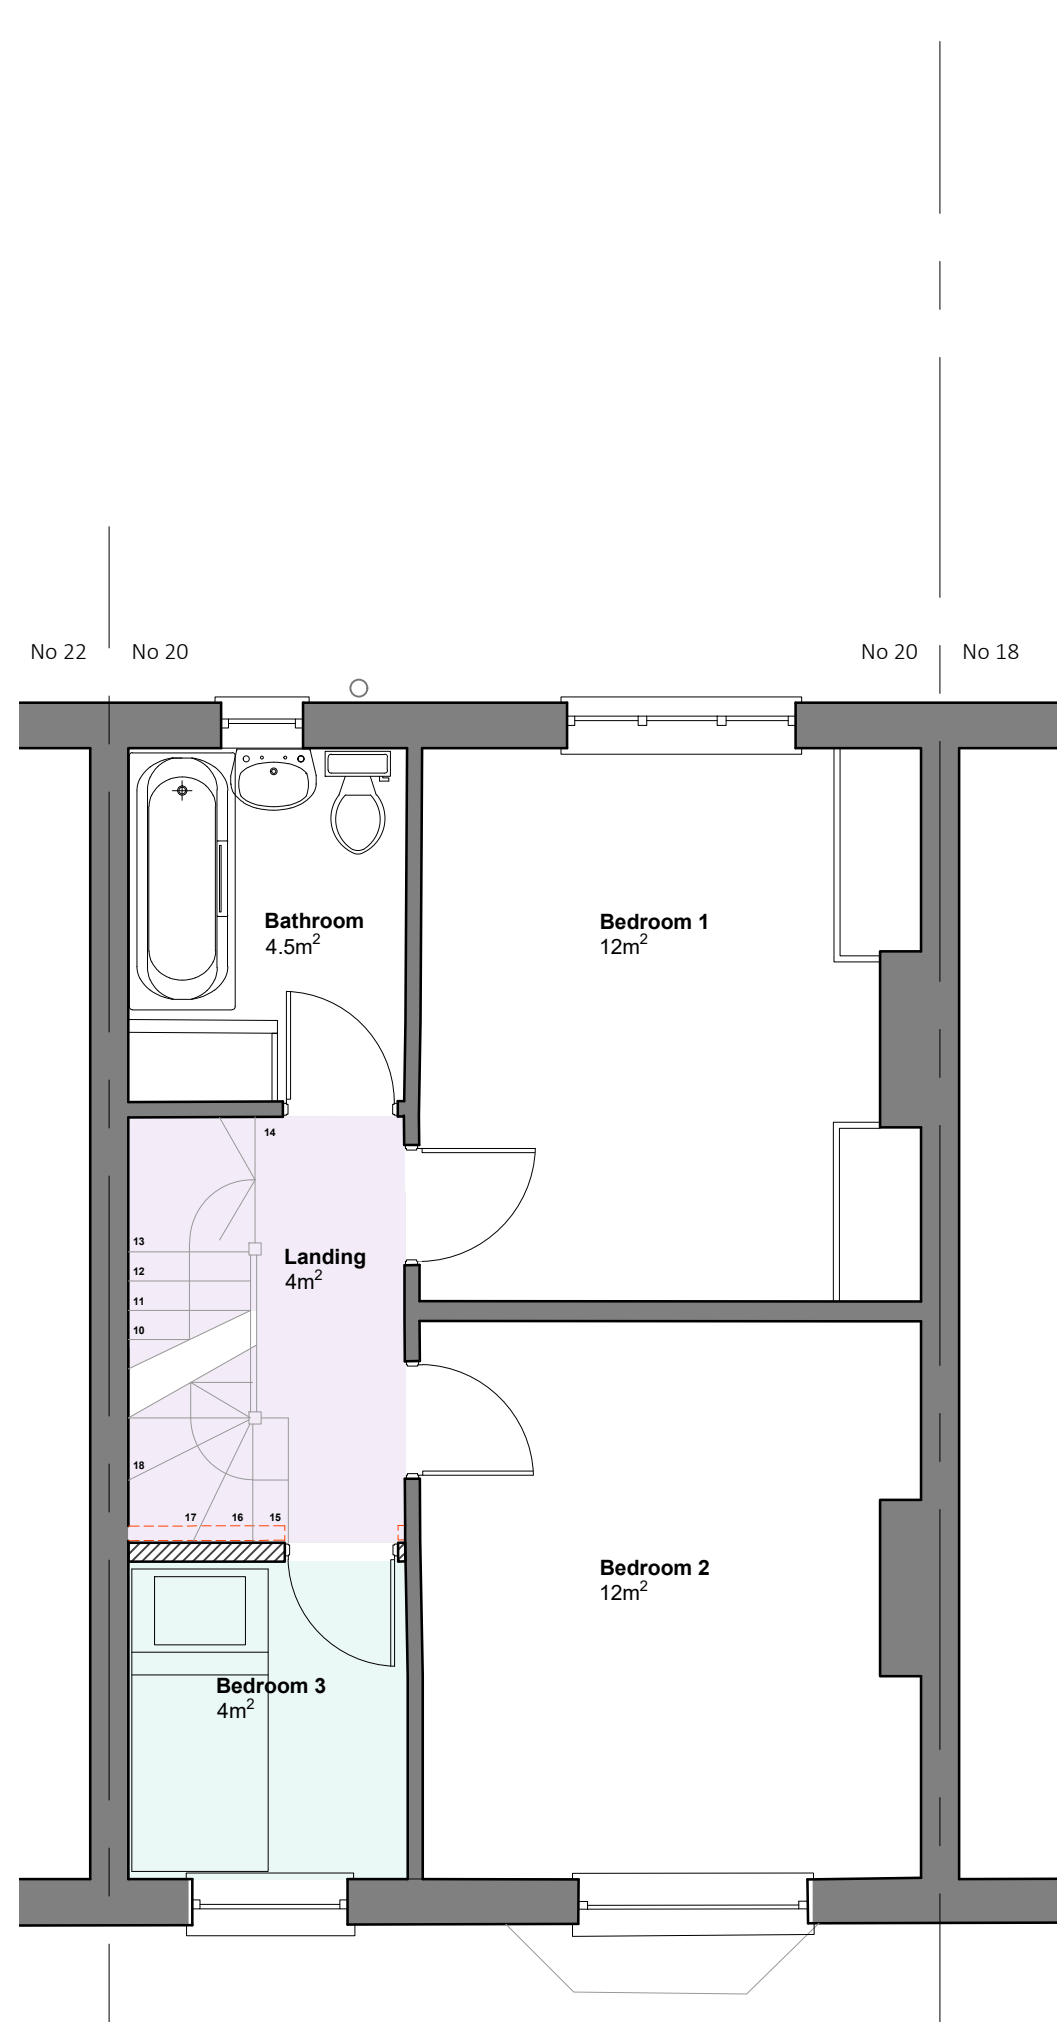

First Floor Plan as Proposed
1:50 @ A1


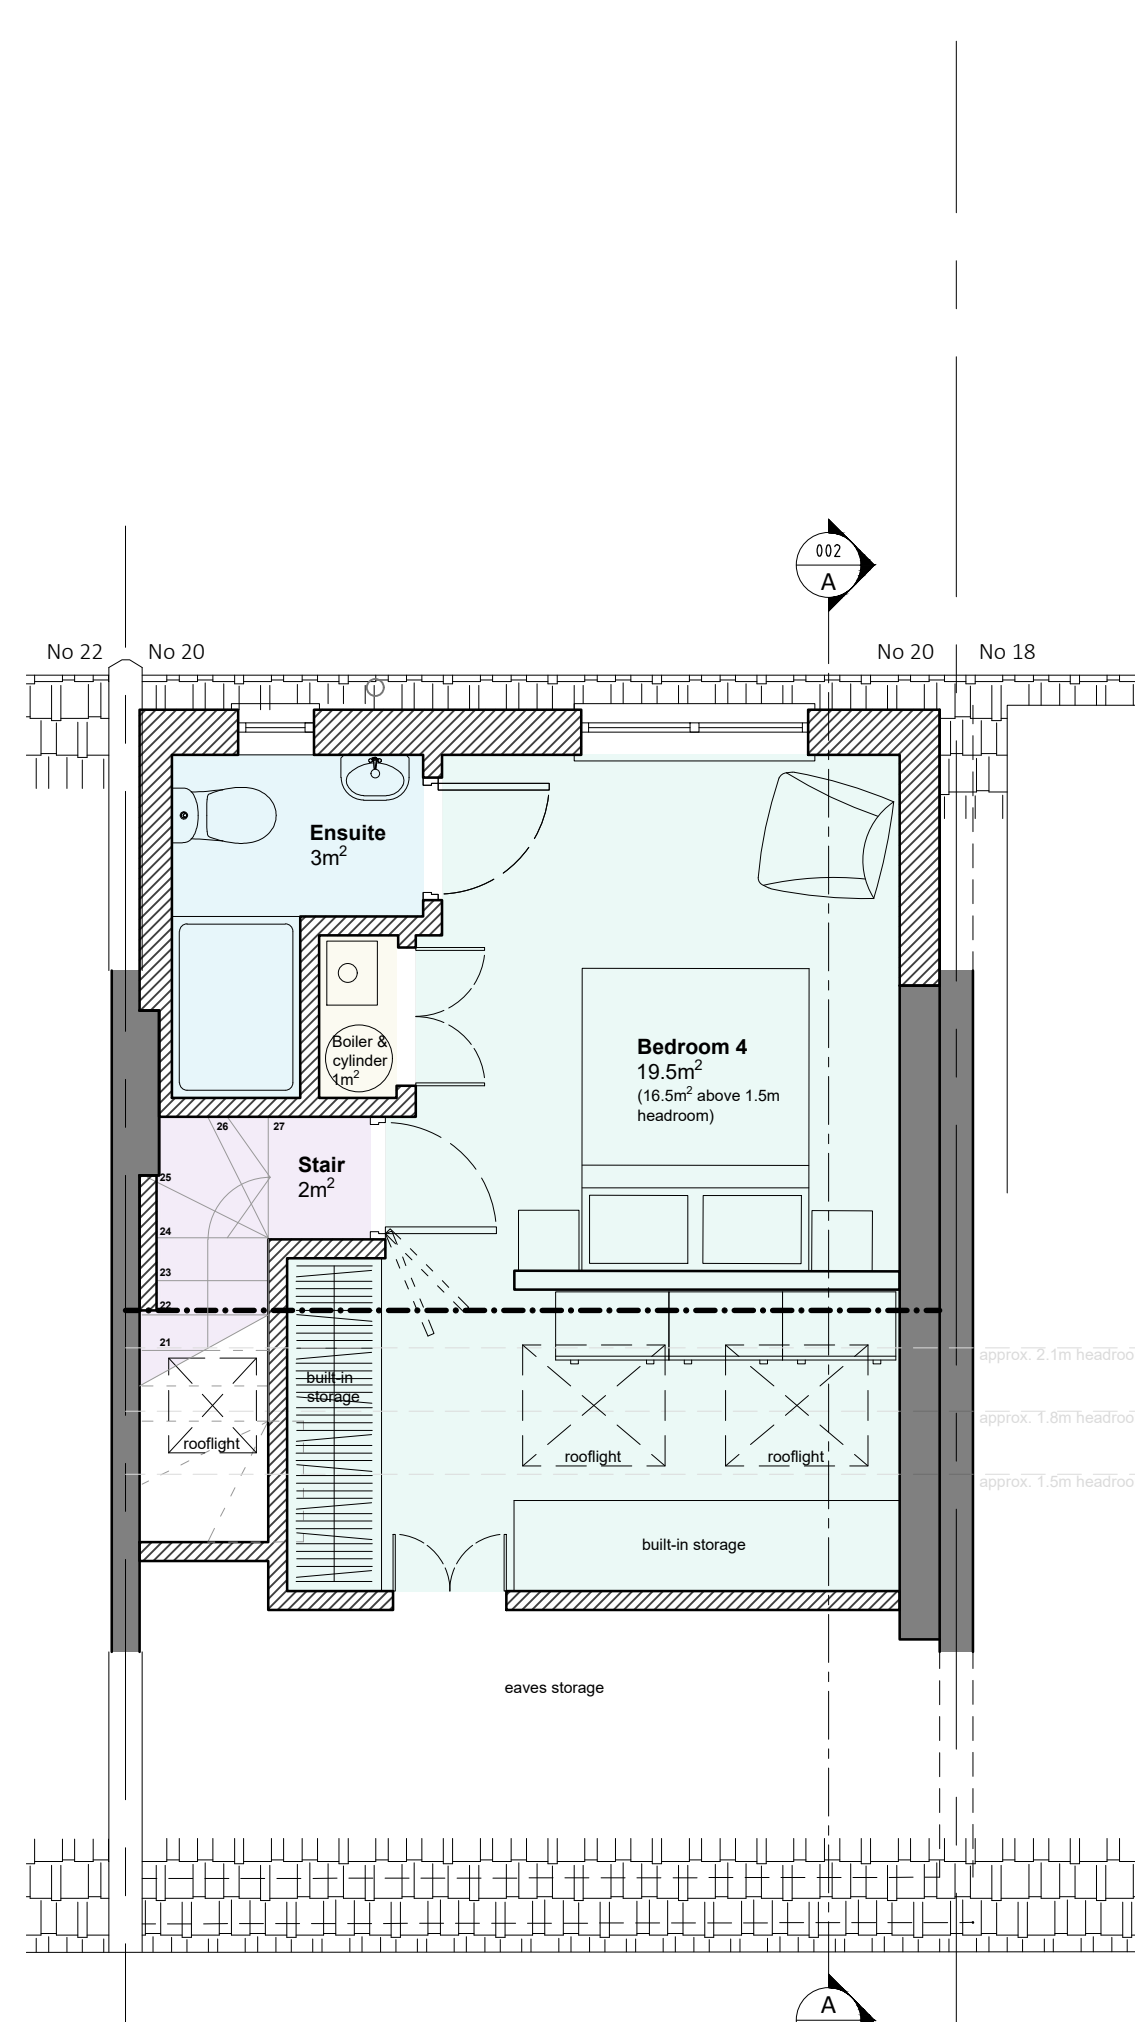


Second Floor Plan as Proposed
1:50 @ A1

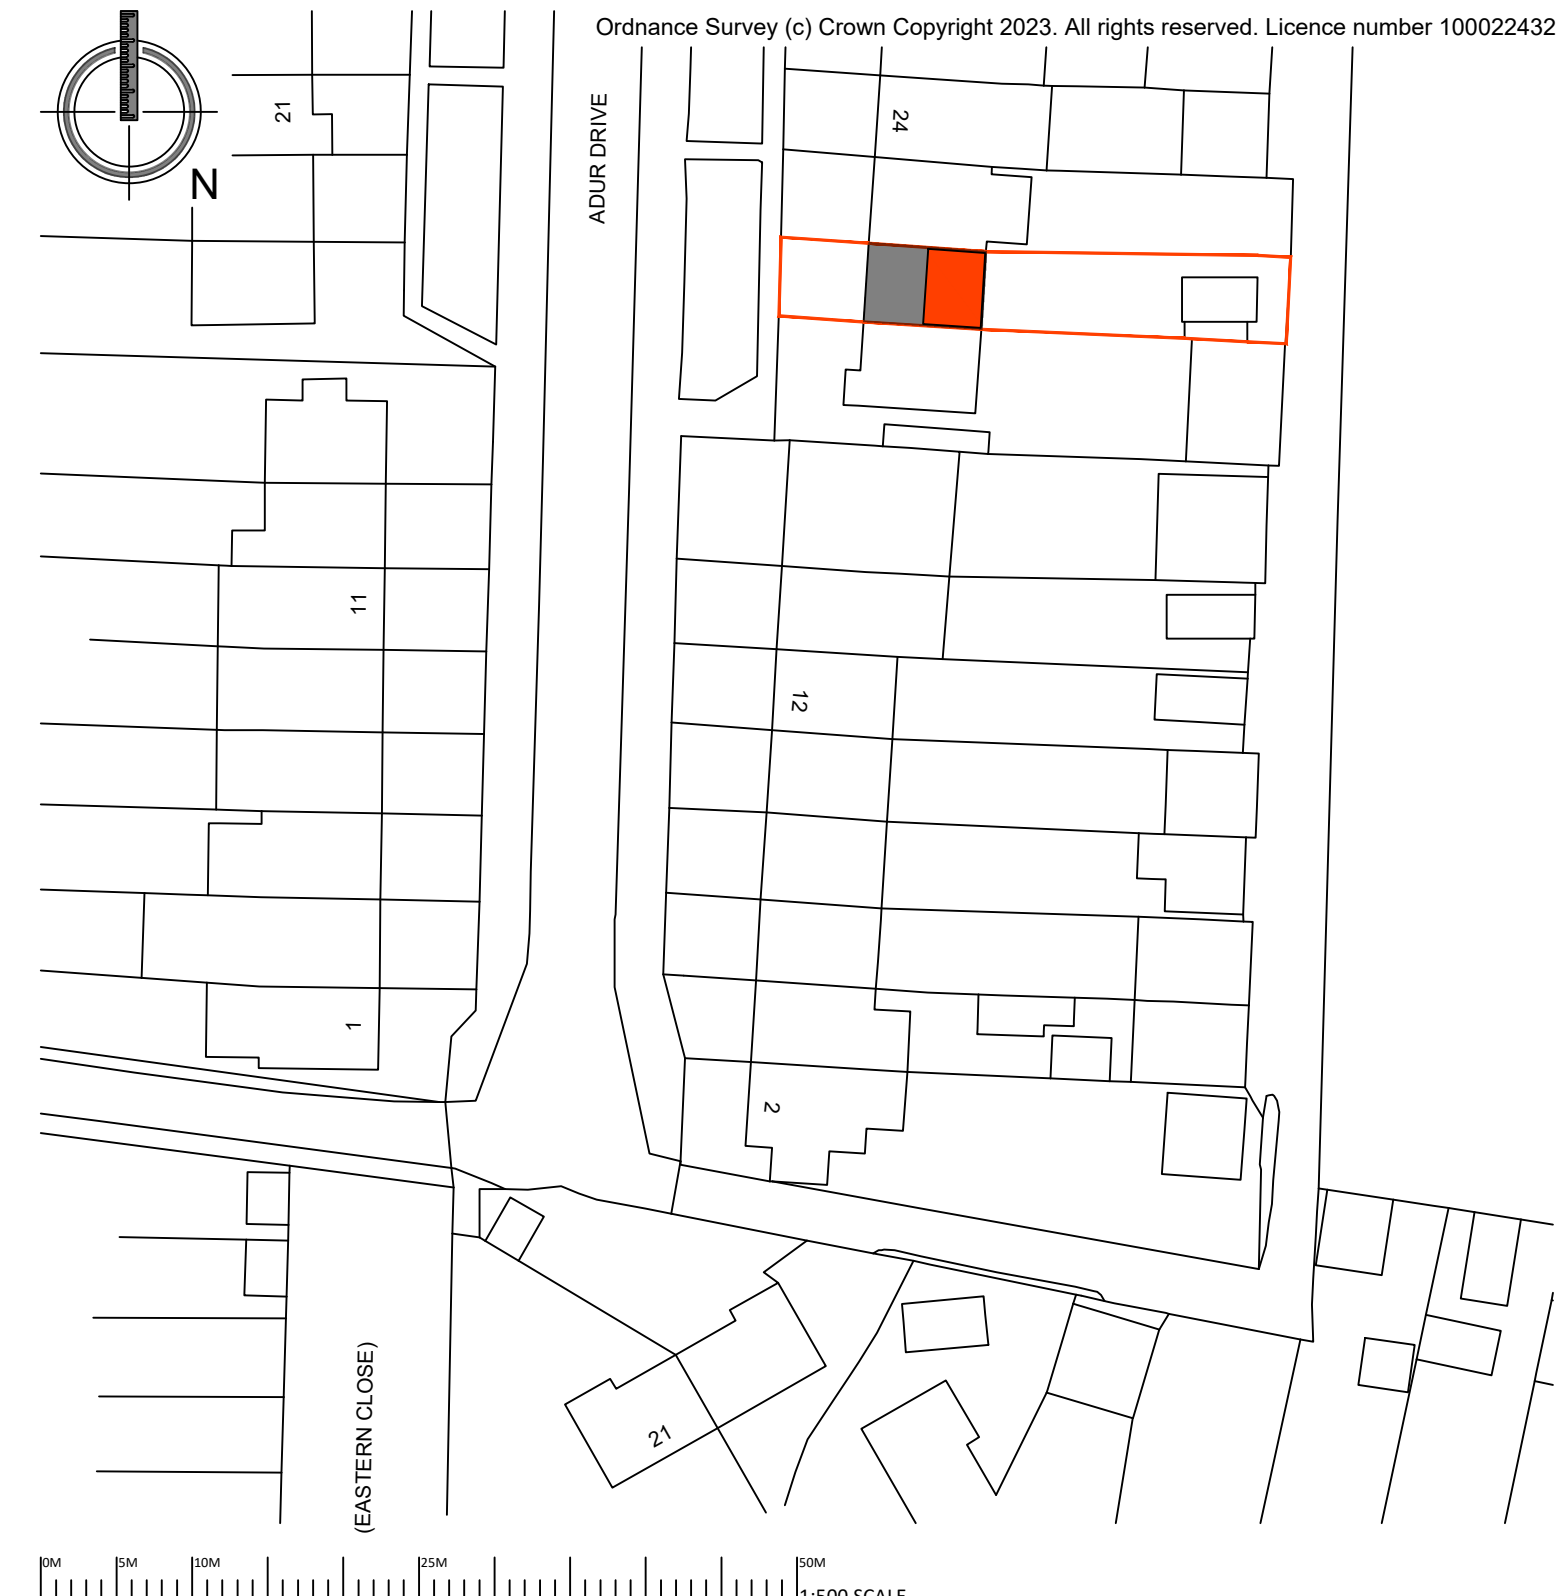

Block Plan
1:500 @ A1


Ordnance Survey (c) Crown Copyright 2023. All rights reserved. Licence number 100022432

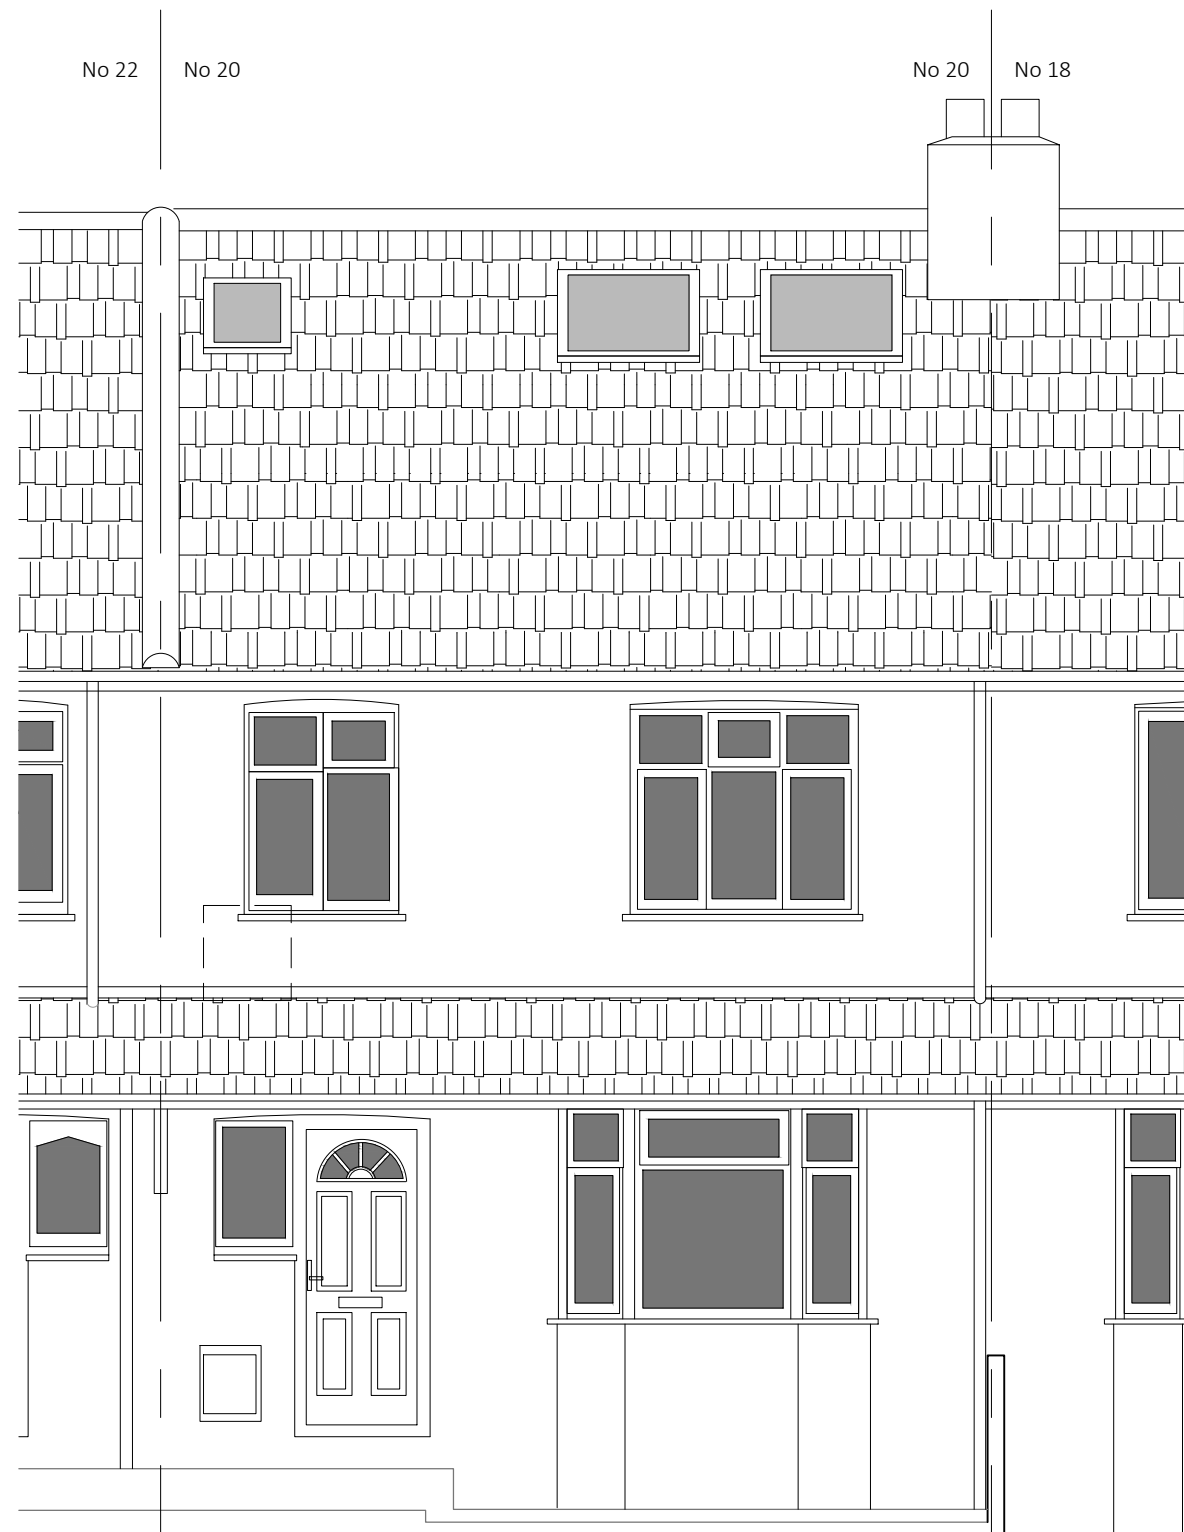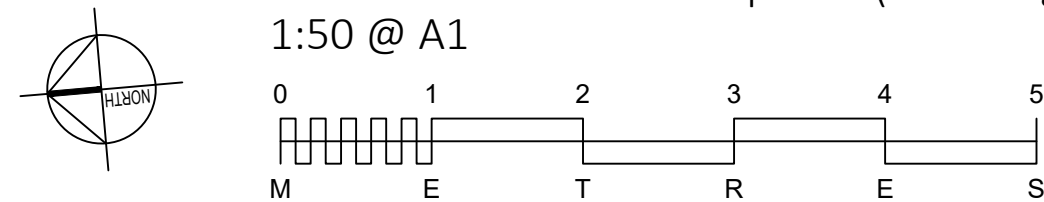


Front (West) Elevation as Proposed
1:50 @ A1



Rear (East) Elevation as Proposed
1:50 @ A1

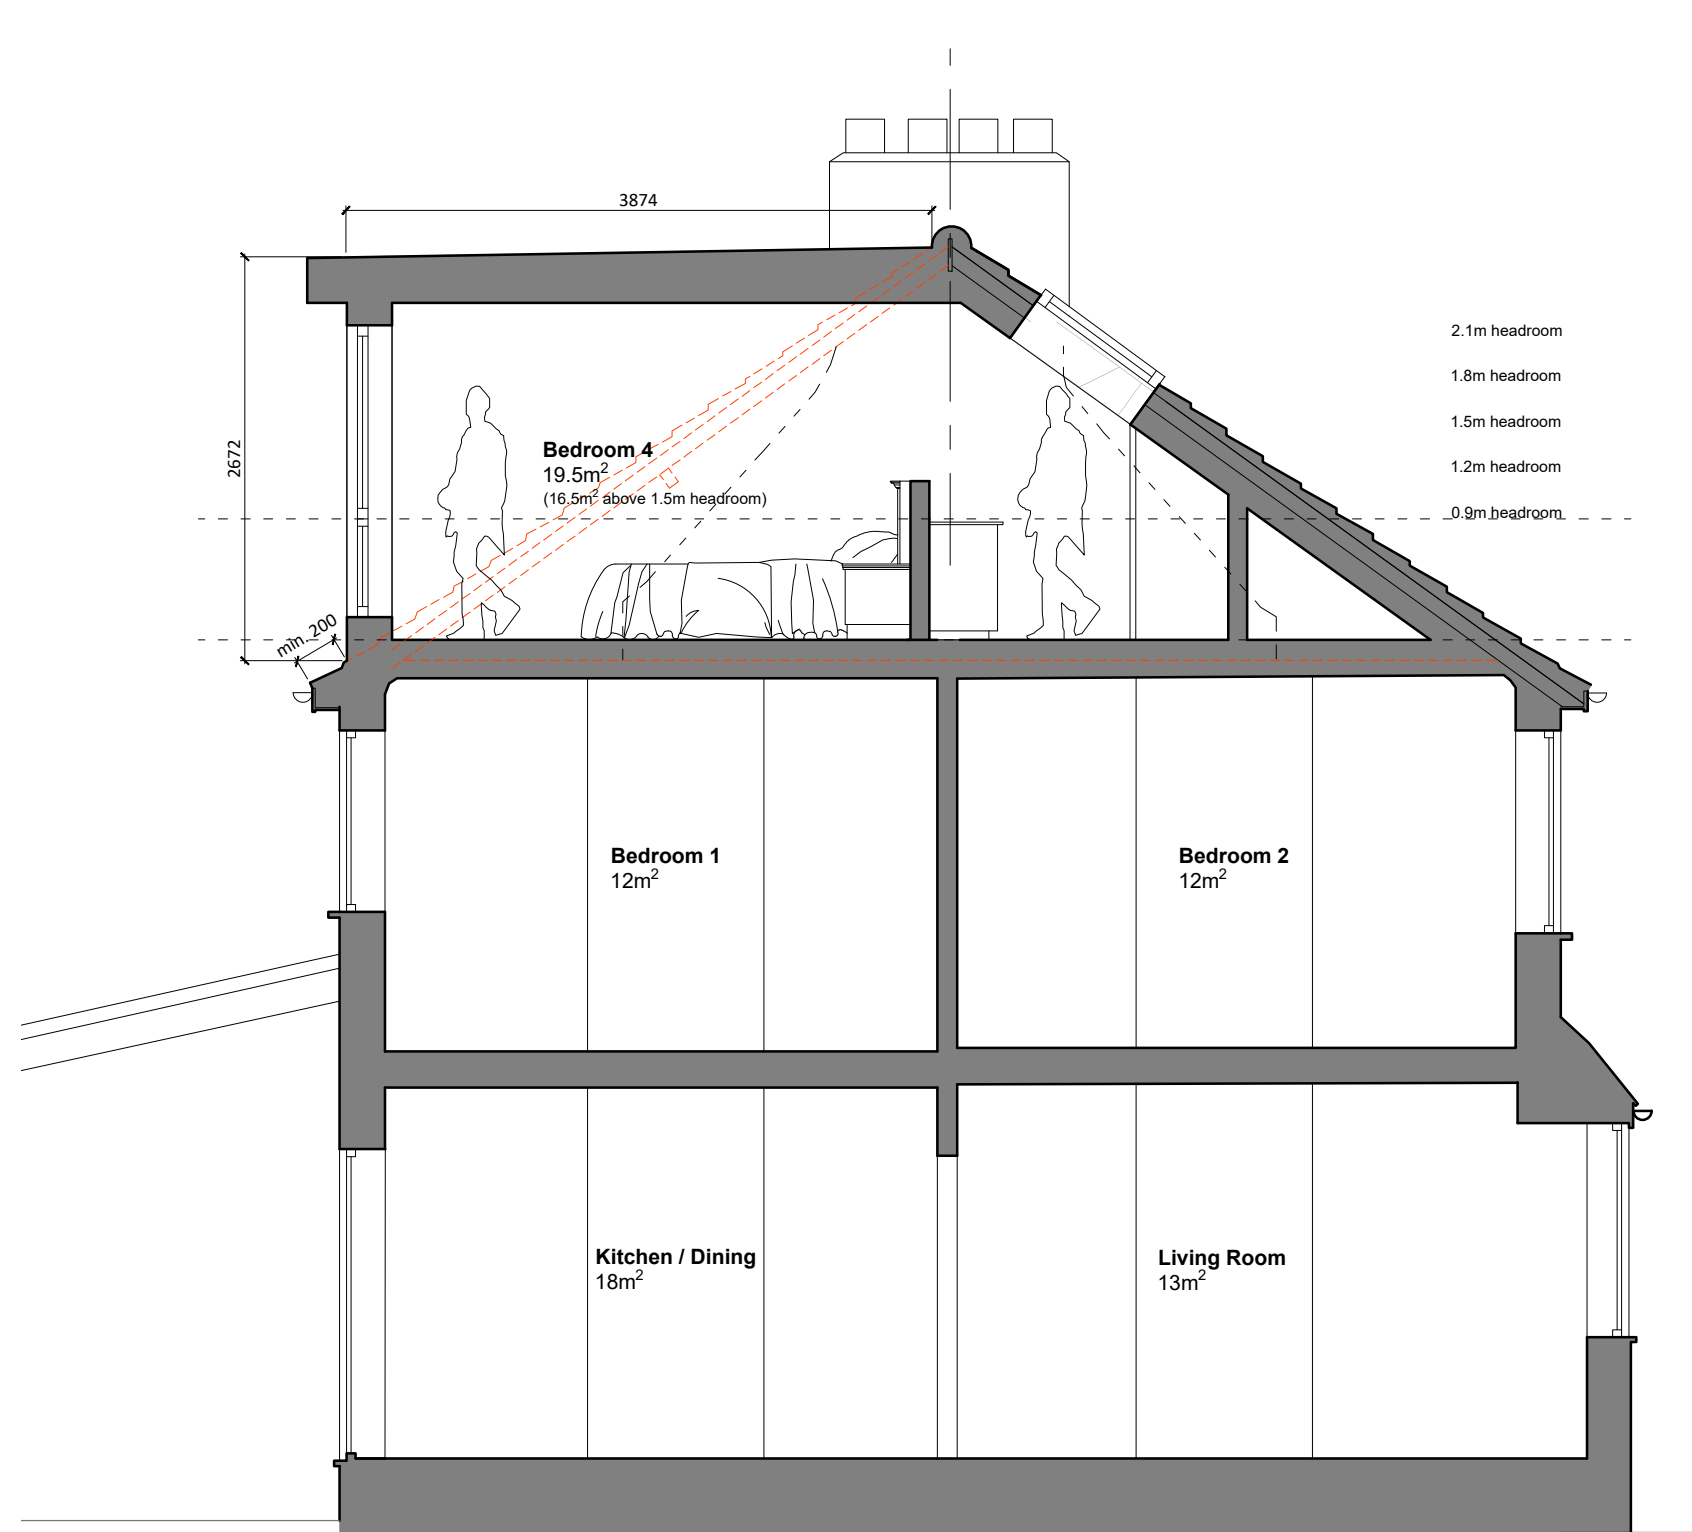

Section AA as Proposed
1:50 @ A1

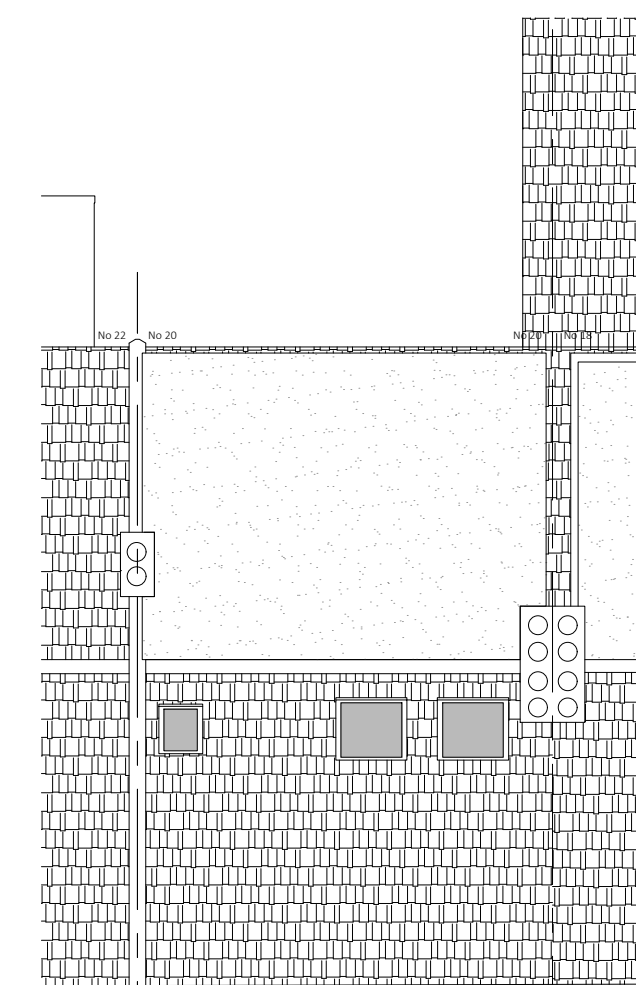

Roof Plan as Proposed
1:100 @ A1

Permitted Development Volume Calculations:
 $(3.87 \times 2.67) / 2 = 5.17$
 $5.17 \times 5.35 = 27.64\text{m}^3$
This is within the additional permitted roof volume for a terraced house of 40m^3 .
External facing materials will be of a similar appearance to the original building.

REV	DATE	DESCRIPTION
B	19.03.26	Drawing titles and block plan updated
A	17.03.26	Block plan scale bar and roof plan added
REV	DATE	DESCRIPTION

This drawing should be read in conjunction with all other drawings. Do not scale.
All dimensions must be size checked.
Copyright © Catherine Whitby Architects

catherine whitby
ARCHITECTS

arb
Architects
Registration
Board
REG NO: 069618H

Drawing Status
PLANNING
Project
K & S Harwood
20 Adur Drive
Shoreham-By-Sea
Title
Proposed Plans,
Elevations and Section,
and Block Plan

Project No. 02602	Drawn By cw	Checked By cw
Drawing No. 002		
Scale Varies @ A1	Date Mar 26	Revision B