
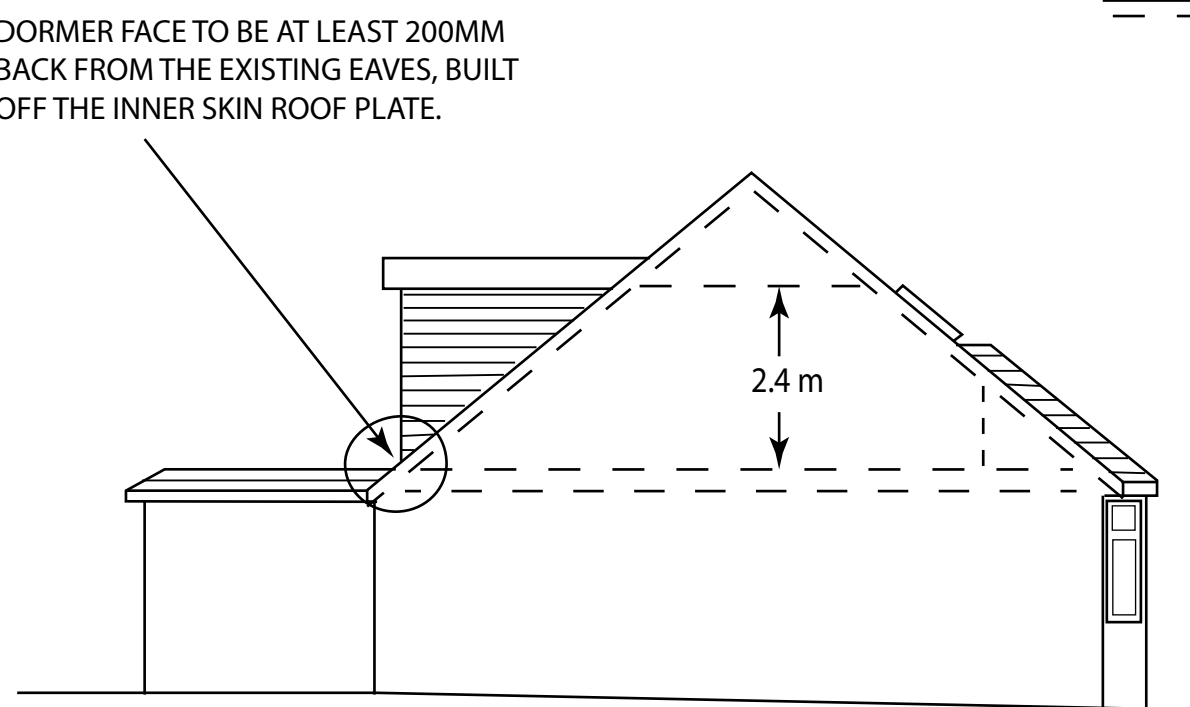
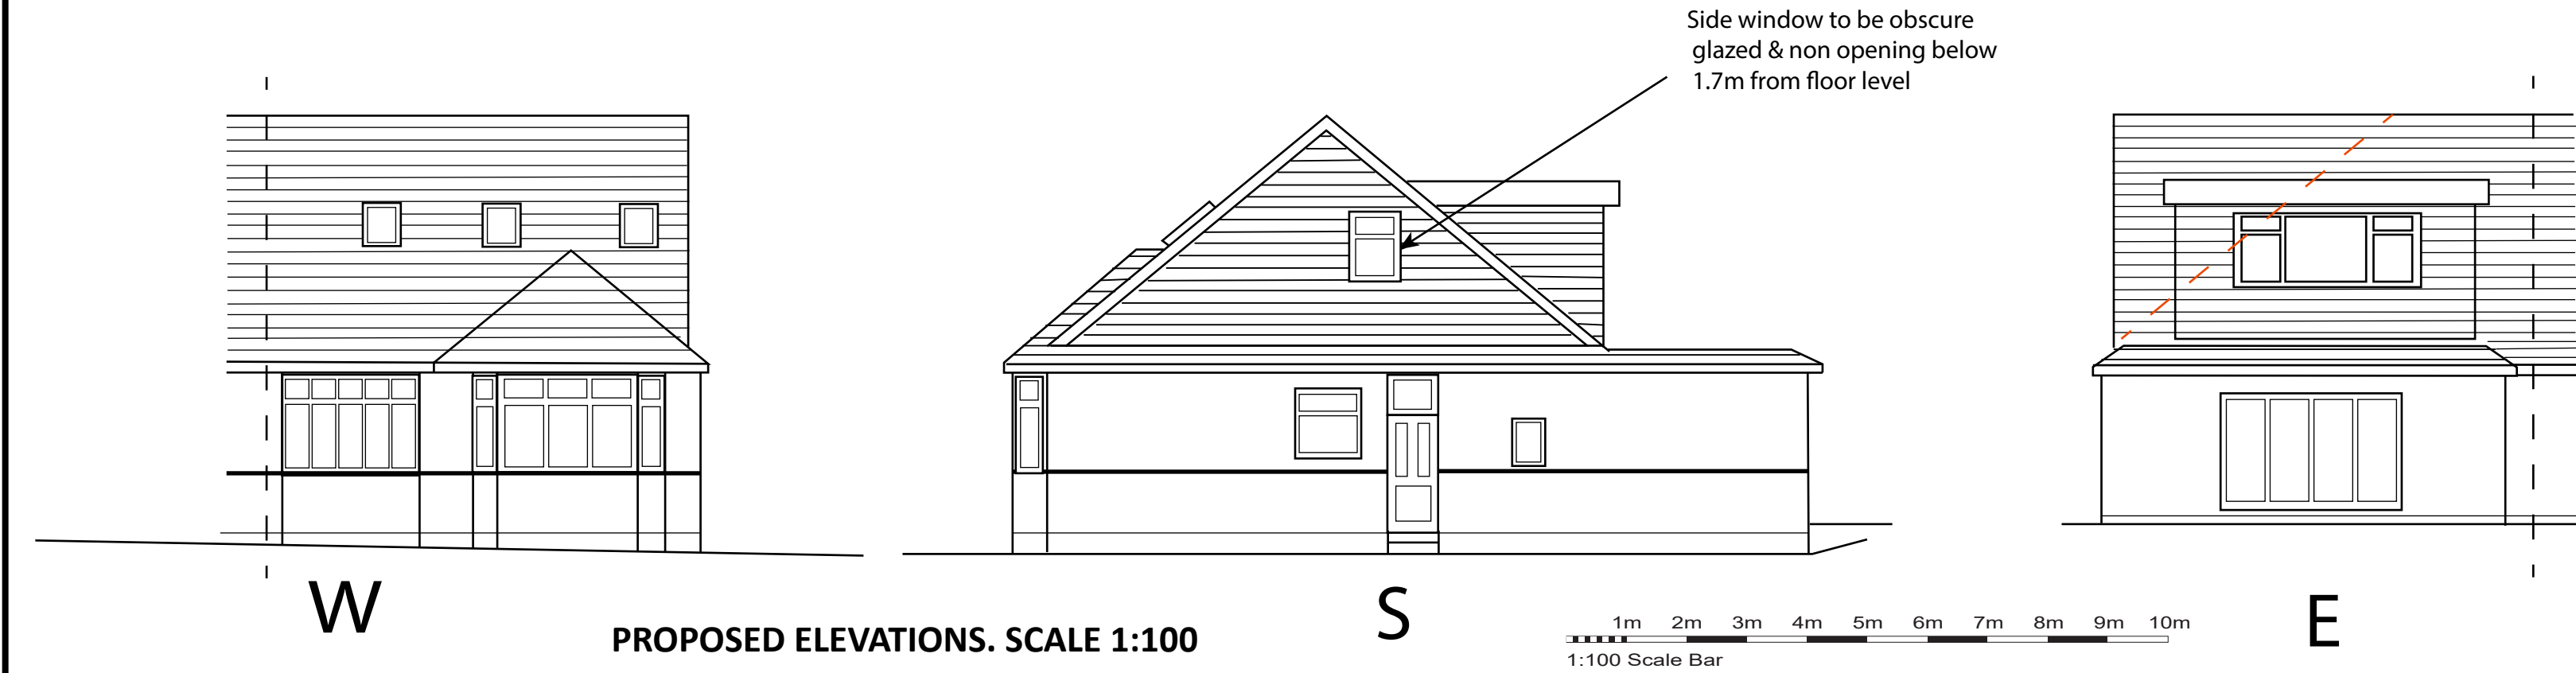
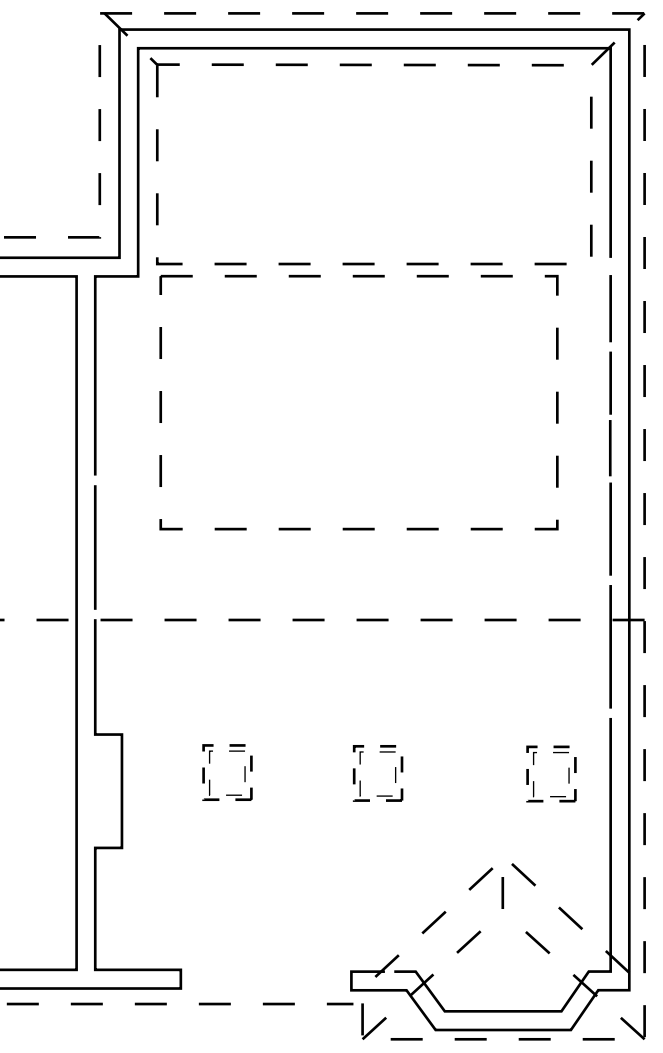
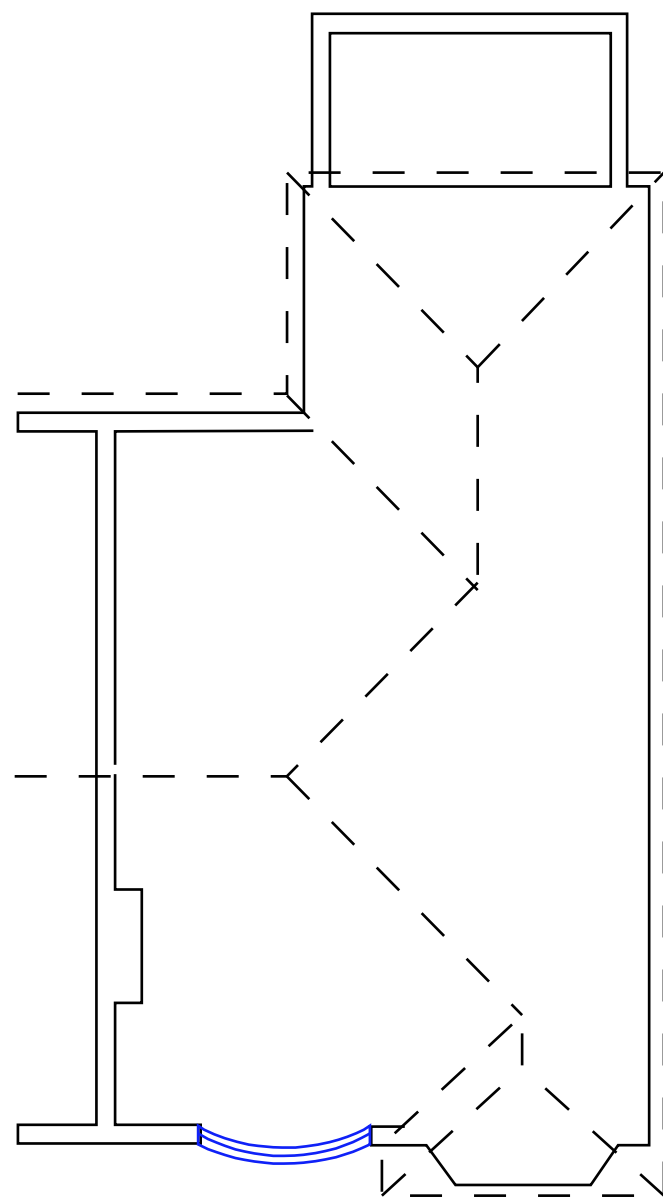
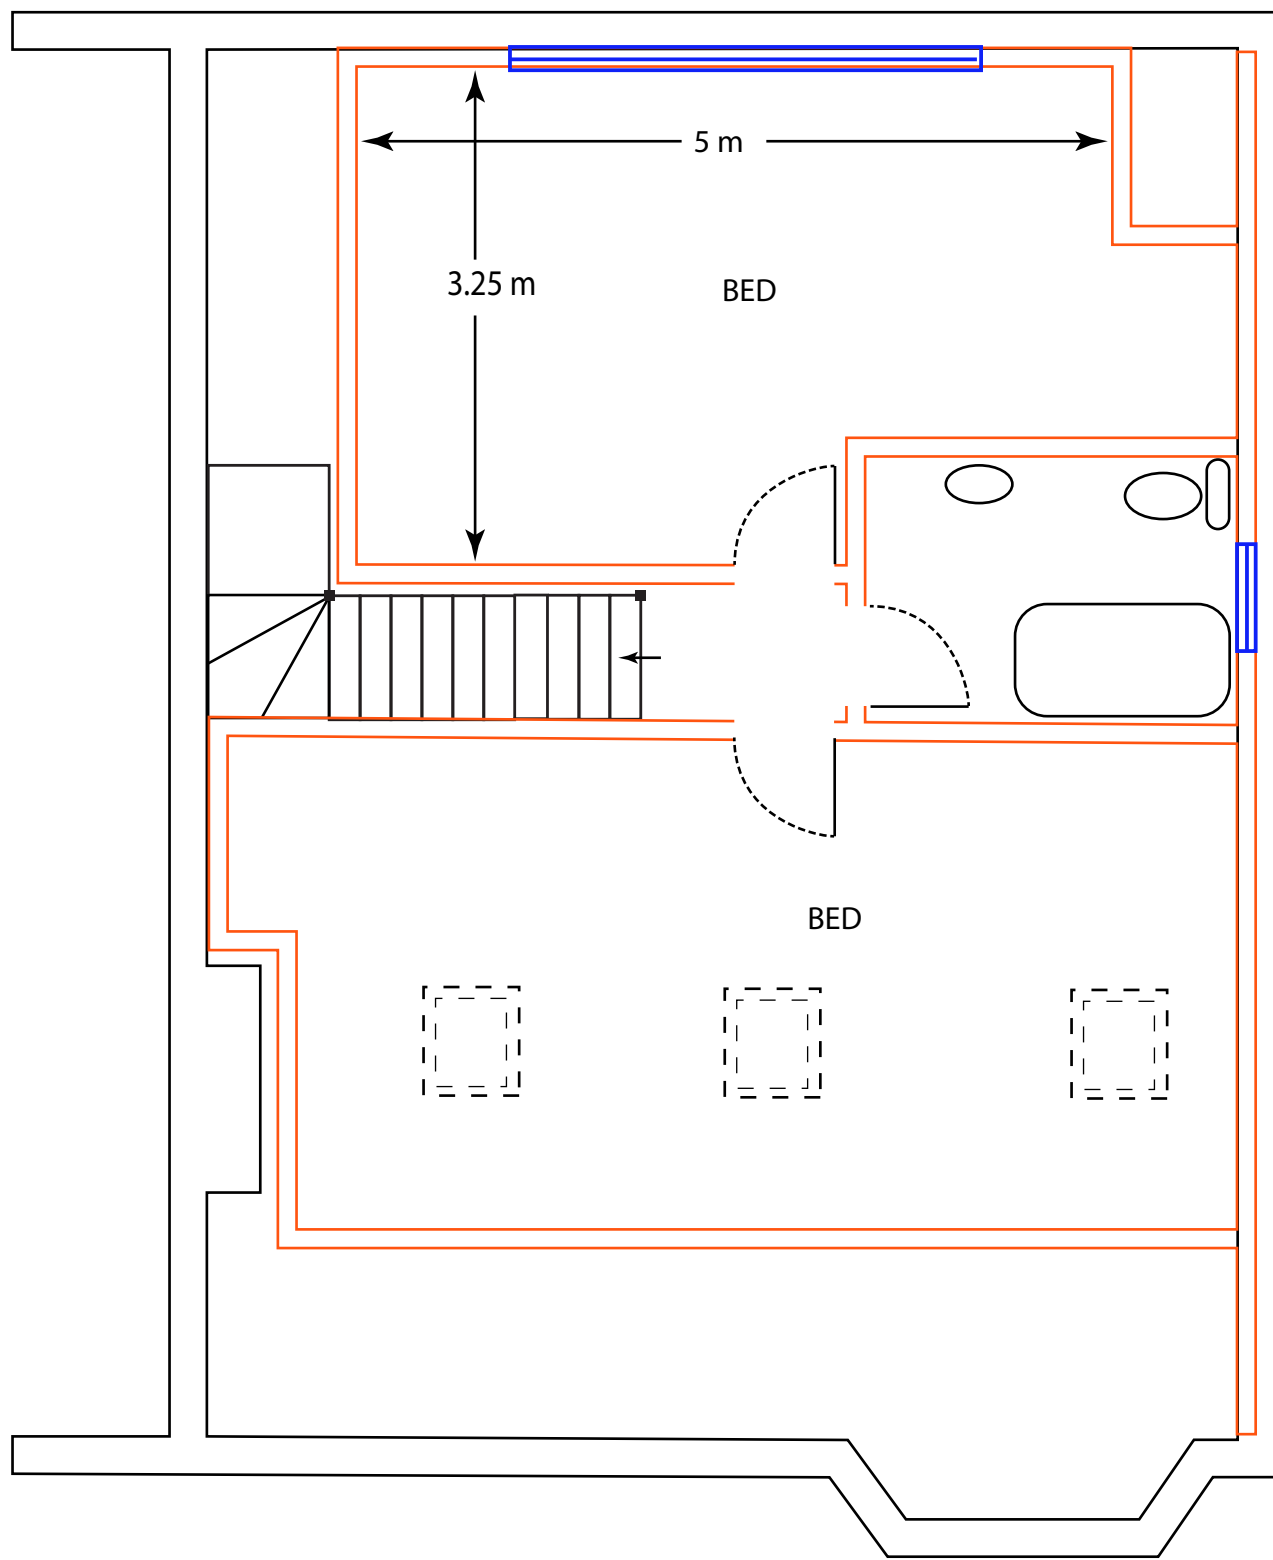
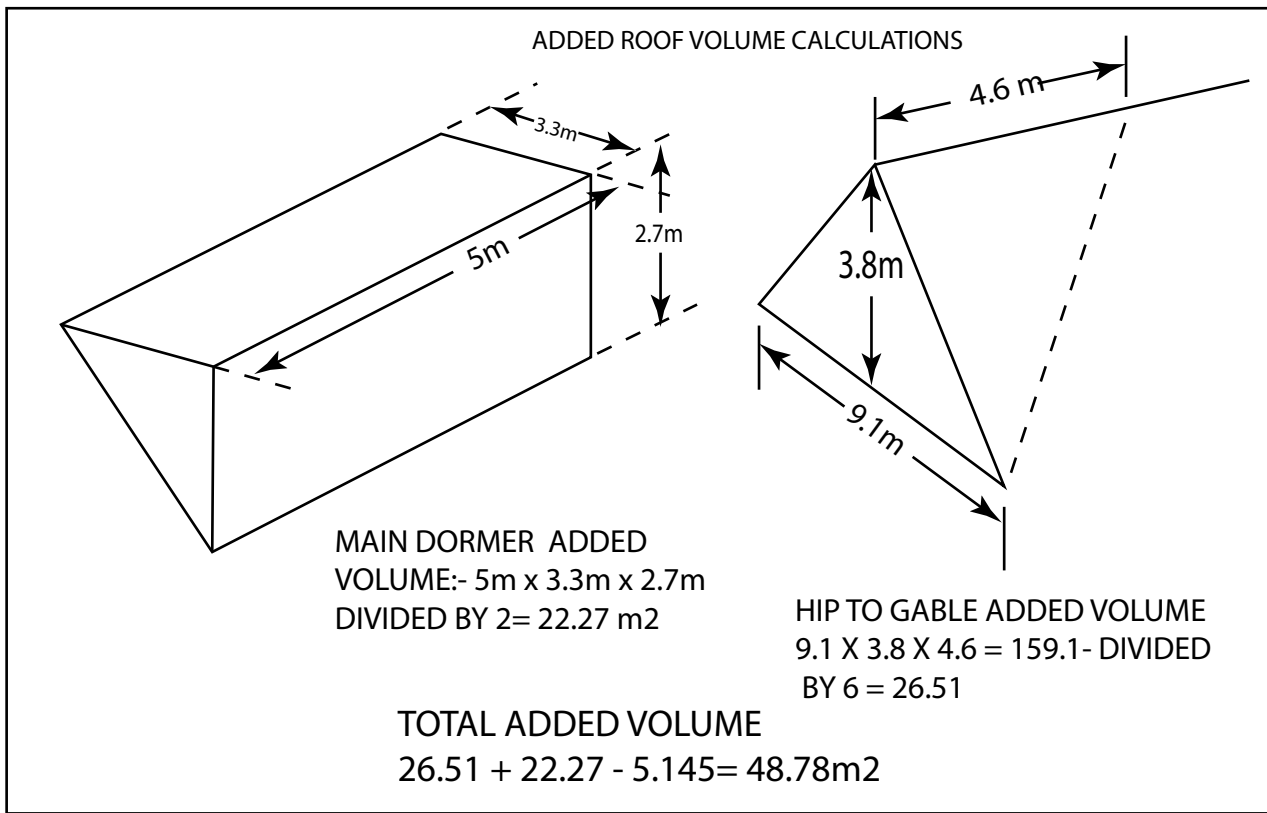
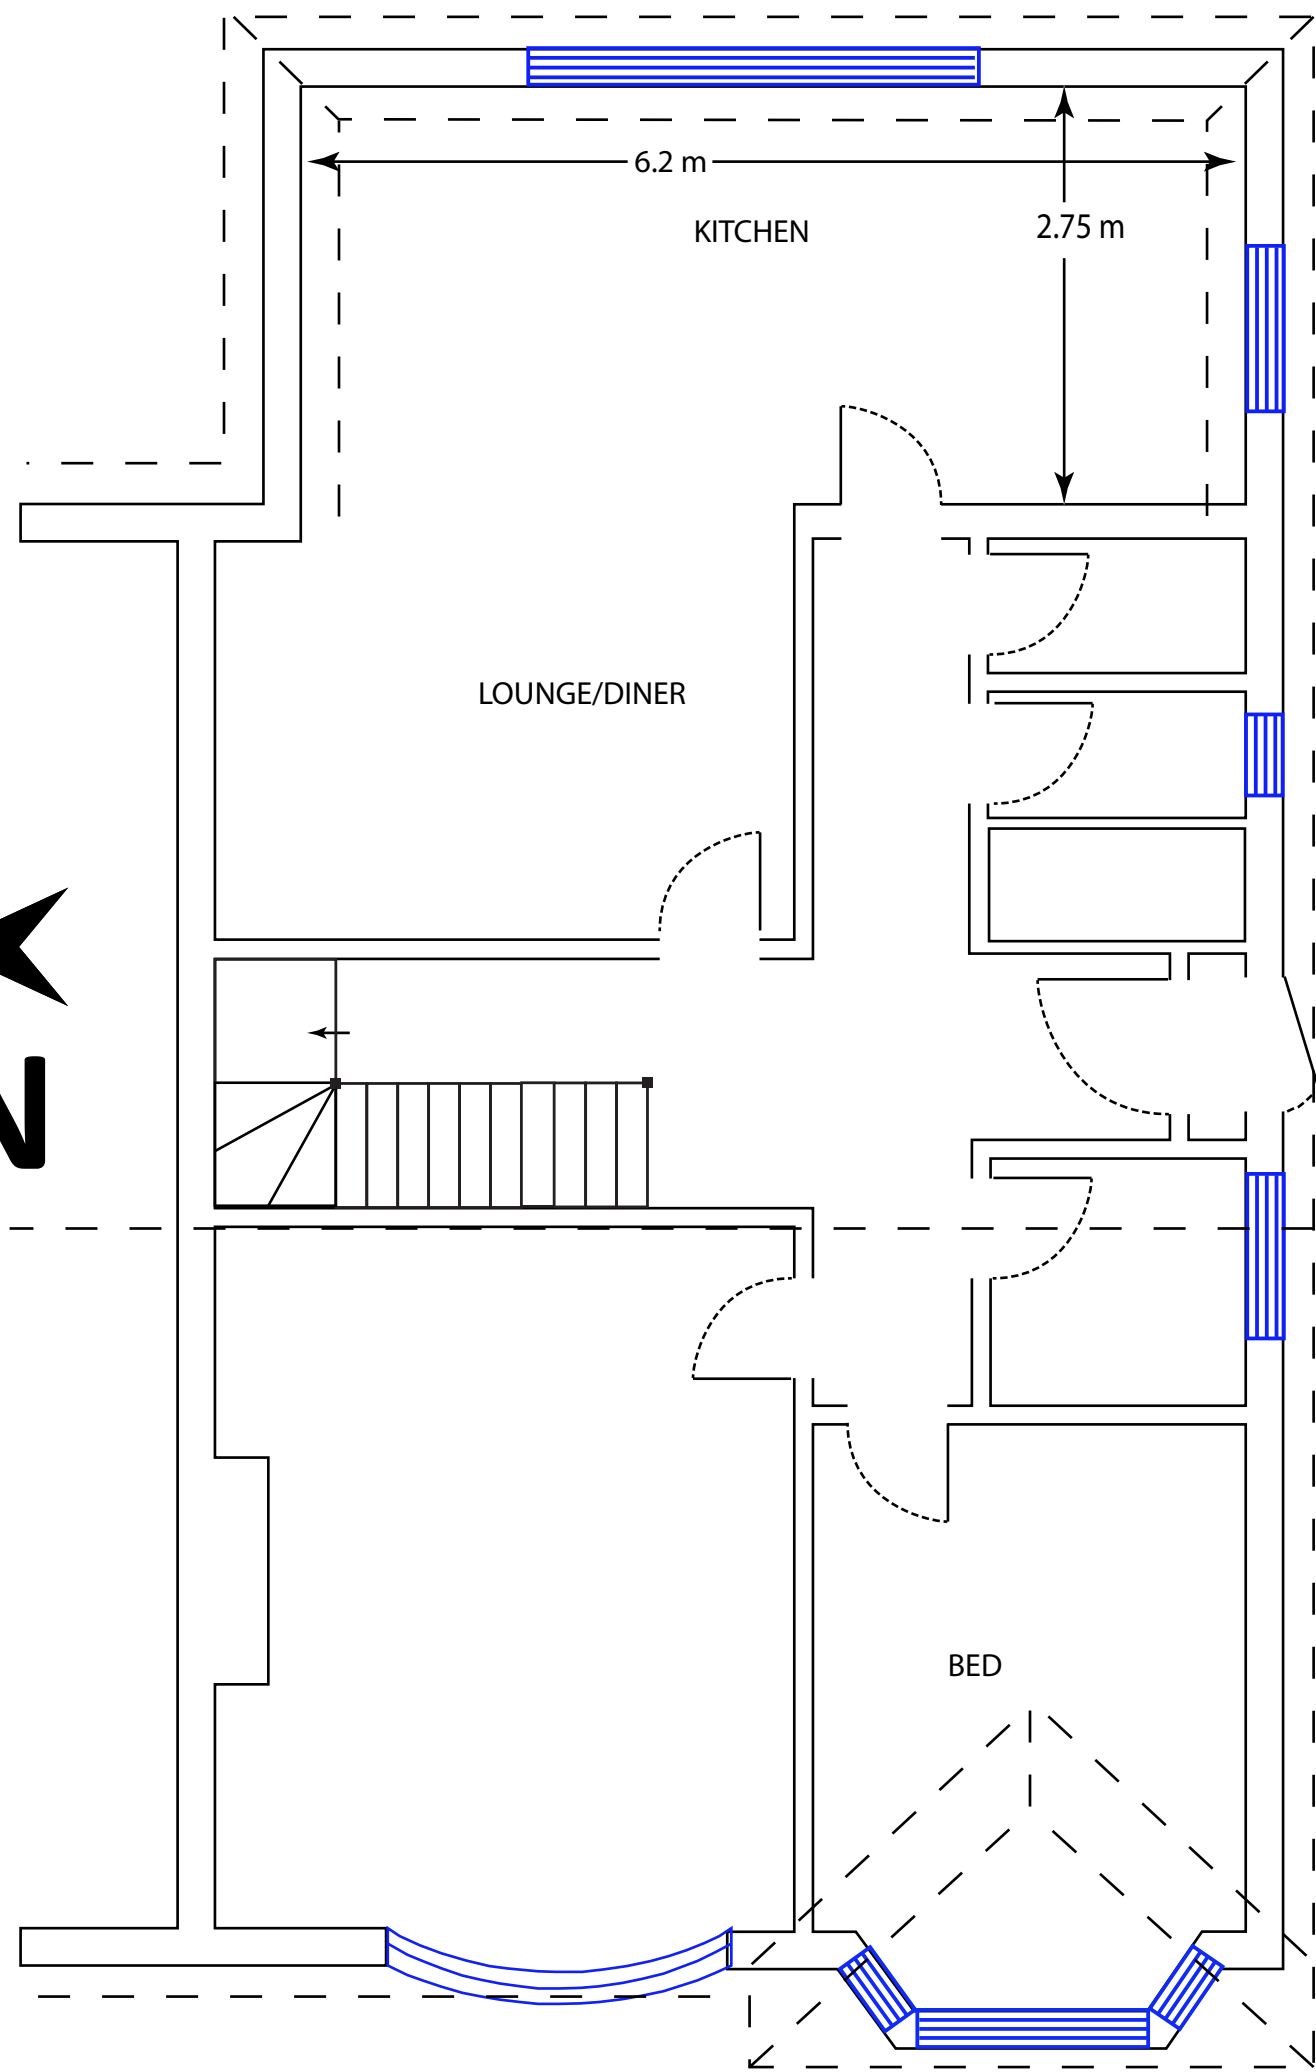
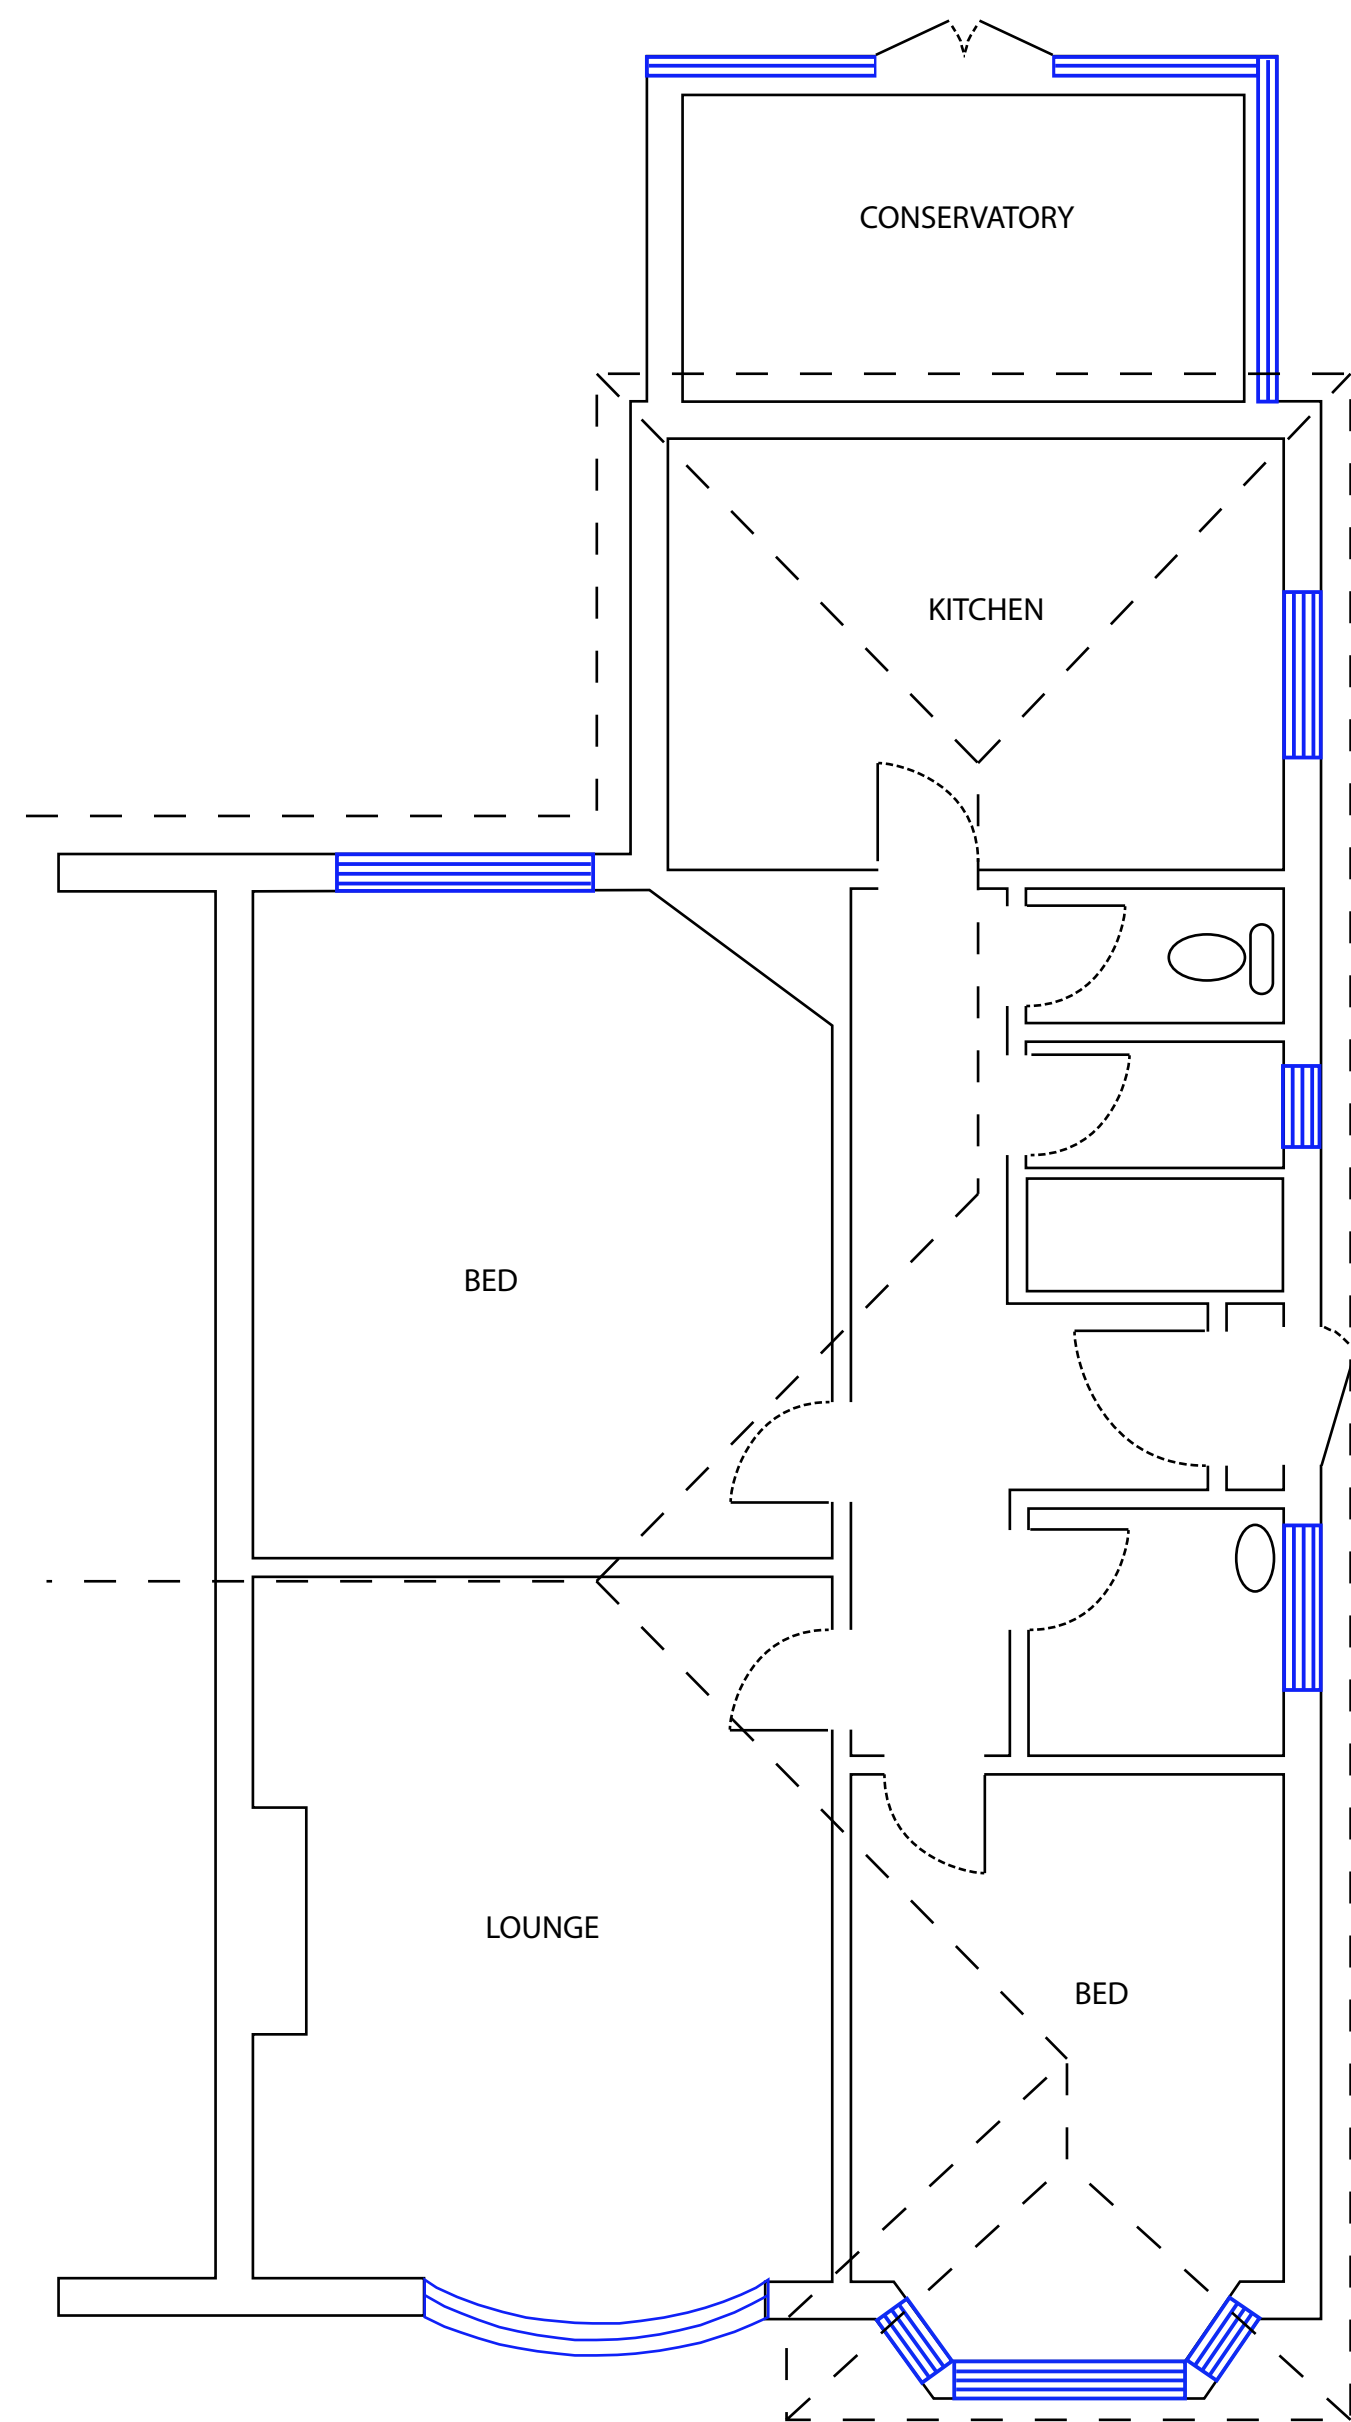


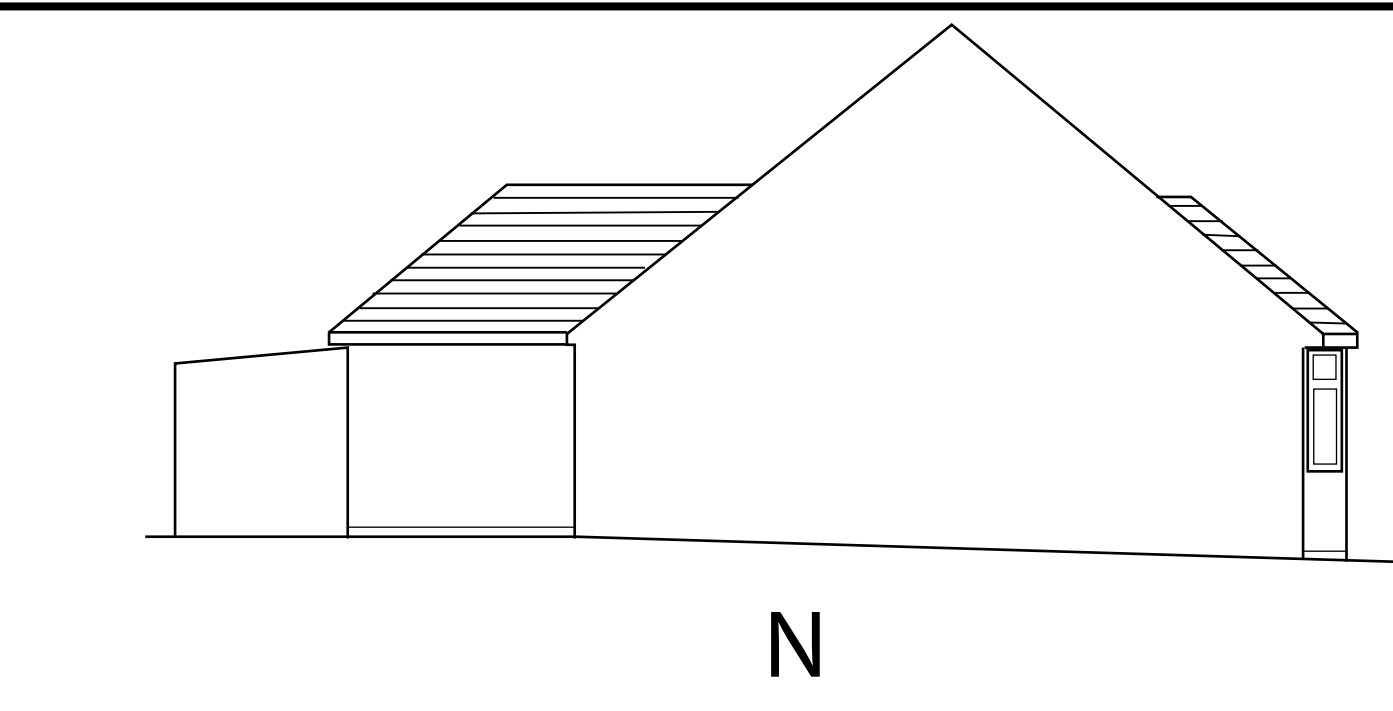

- Notes**
- No critical dimensions are to be scaled from this drawing. (except for planning purposes)
 - It is the contractor's responsibility to ensure that all work is carried out in accordance with Local Authority and N.H.B.C requirements and that all plumbing and electrical work complies with the current regulations of the area water board and electricity board.
 - Any works carried out prior to the receipt of the necessary approvals are the responsibility of the client.
 - Whilst every effort has been made to obtain accurate information on the existing structure or site, it is essential that the contractor or client check at every stage and notify the Designer of any discrepancies.

© copyright-PRINCIPLE DESIGNER- R. BRYAN

JOB DESCRIPTION:-
HIP TO GABLE ROOF EXTENSION,
REAR DORMER , FRONT ROOF LIGHTS.
SINGLE STOREY REAR EXTENSION.

Client: MR R. BRYAN

Job Title:
46 OVERHILL,
SOUTHWICK

Drawing Title:
EXISTING AND PROPOSED
FLOOR PLANS
AND ELEVATIONS

Scale - 1:50 / 1:100

Date:-16-06-2026

Drg no.-460.S.LC
REV:-4
A1 - 841mm x 594mm