



Existing and Proposed South and West Elevation Common Parts Windows

0mm 200 400 600 800 1000

All dimensions in mm

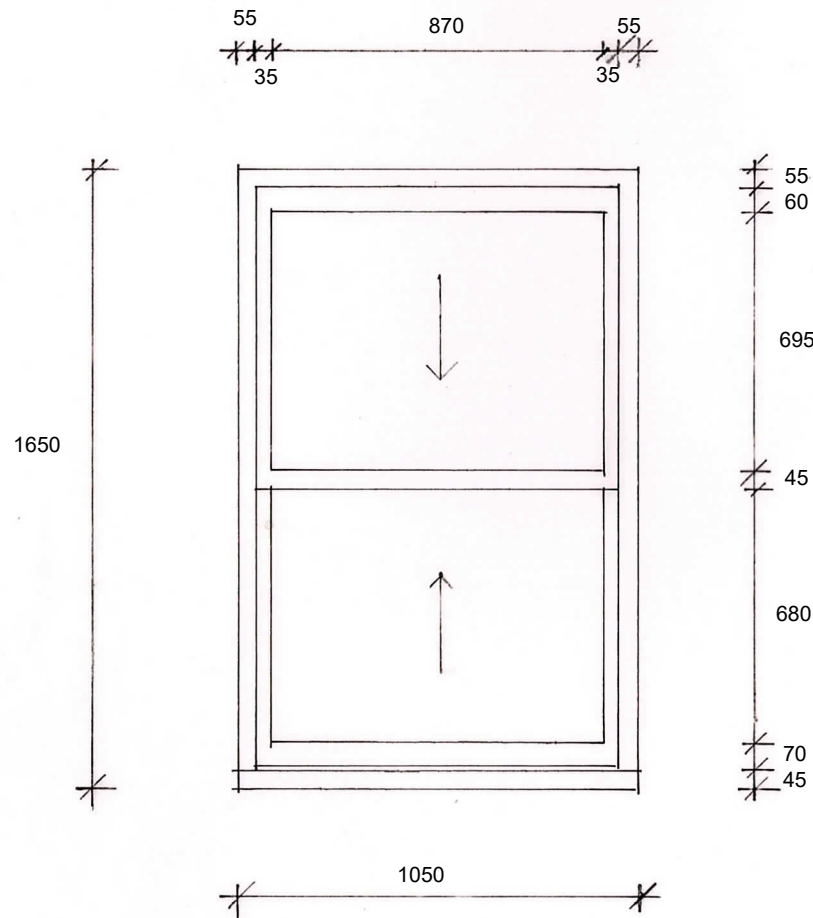

Existing Brown Timber
Sliding Sash Window

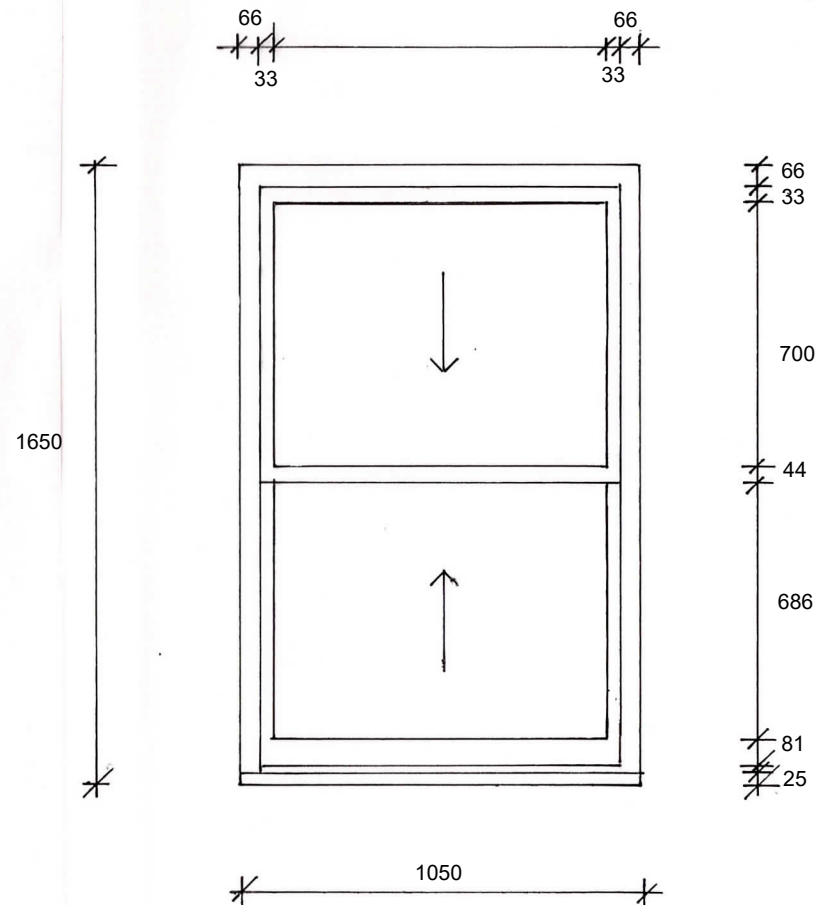

Proposed Rosewood PVCu Double
Glazed Sliding Sash Window

Sussex Building Surveyors Ltd

01903 529583

adk@sussexbuildingsurveyors.com

24 West Avenue, Worthing, BN11 5LU

**Replacement Common Parts Windows
Existing & Proposed Windows**

Scale: 1:20

Paper: A4

Date: September 2026

Drg No.: SBS/470/04A

Do not scale except for planning purposes. All dimensions to be checked on site.