


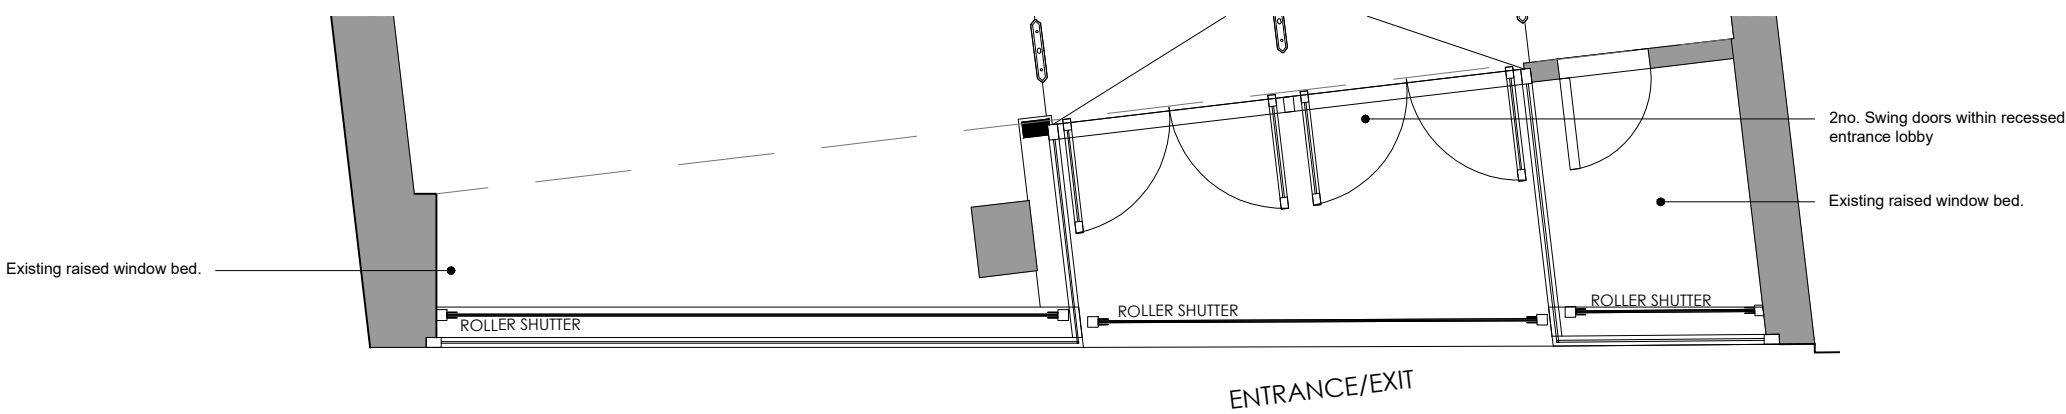

Existing Shopfront Key Plan



Existing Shopfront Elevation



Existing Shopfront Photograph

1.1	03.07.26	Scale Bar added to drawing.	WW
1.0	01.07.26	Planning application Submission	WW
Rev	Date	Description	Initial

Project	Worthing			
Territory	UK			
Title	Existing Shopfront			
Stage	Planning Application			
Date	20/05/2025	Drawn	WW	Checked ----
Scale	1:50 @A2			
Drg. No.	JD_000_05		Rev	1.1



JD Sports Fashion Plc . Hollinsbrook Way . Pilsworth . Bury . BL9 8RR . UK .
Tel: +44(0)161 767 1000 Fax: +44(0)161 767 1001
© JD Sports Fashion Plc

