




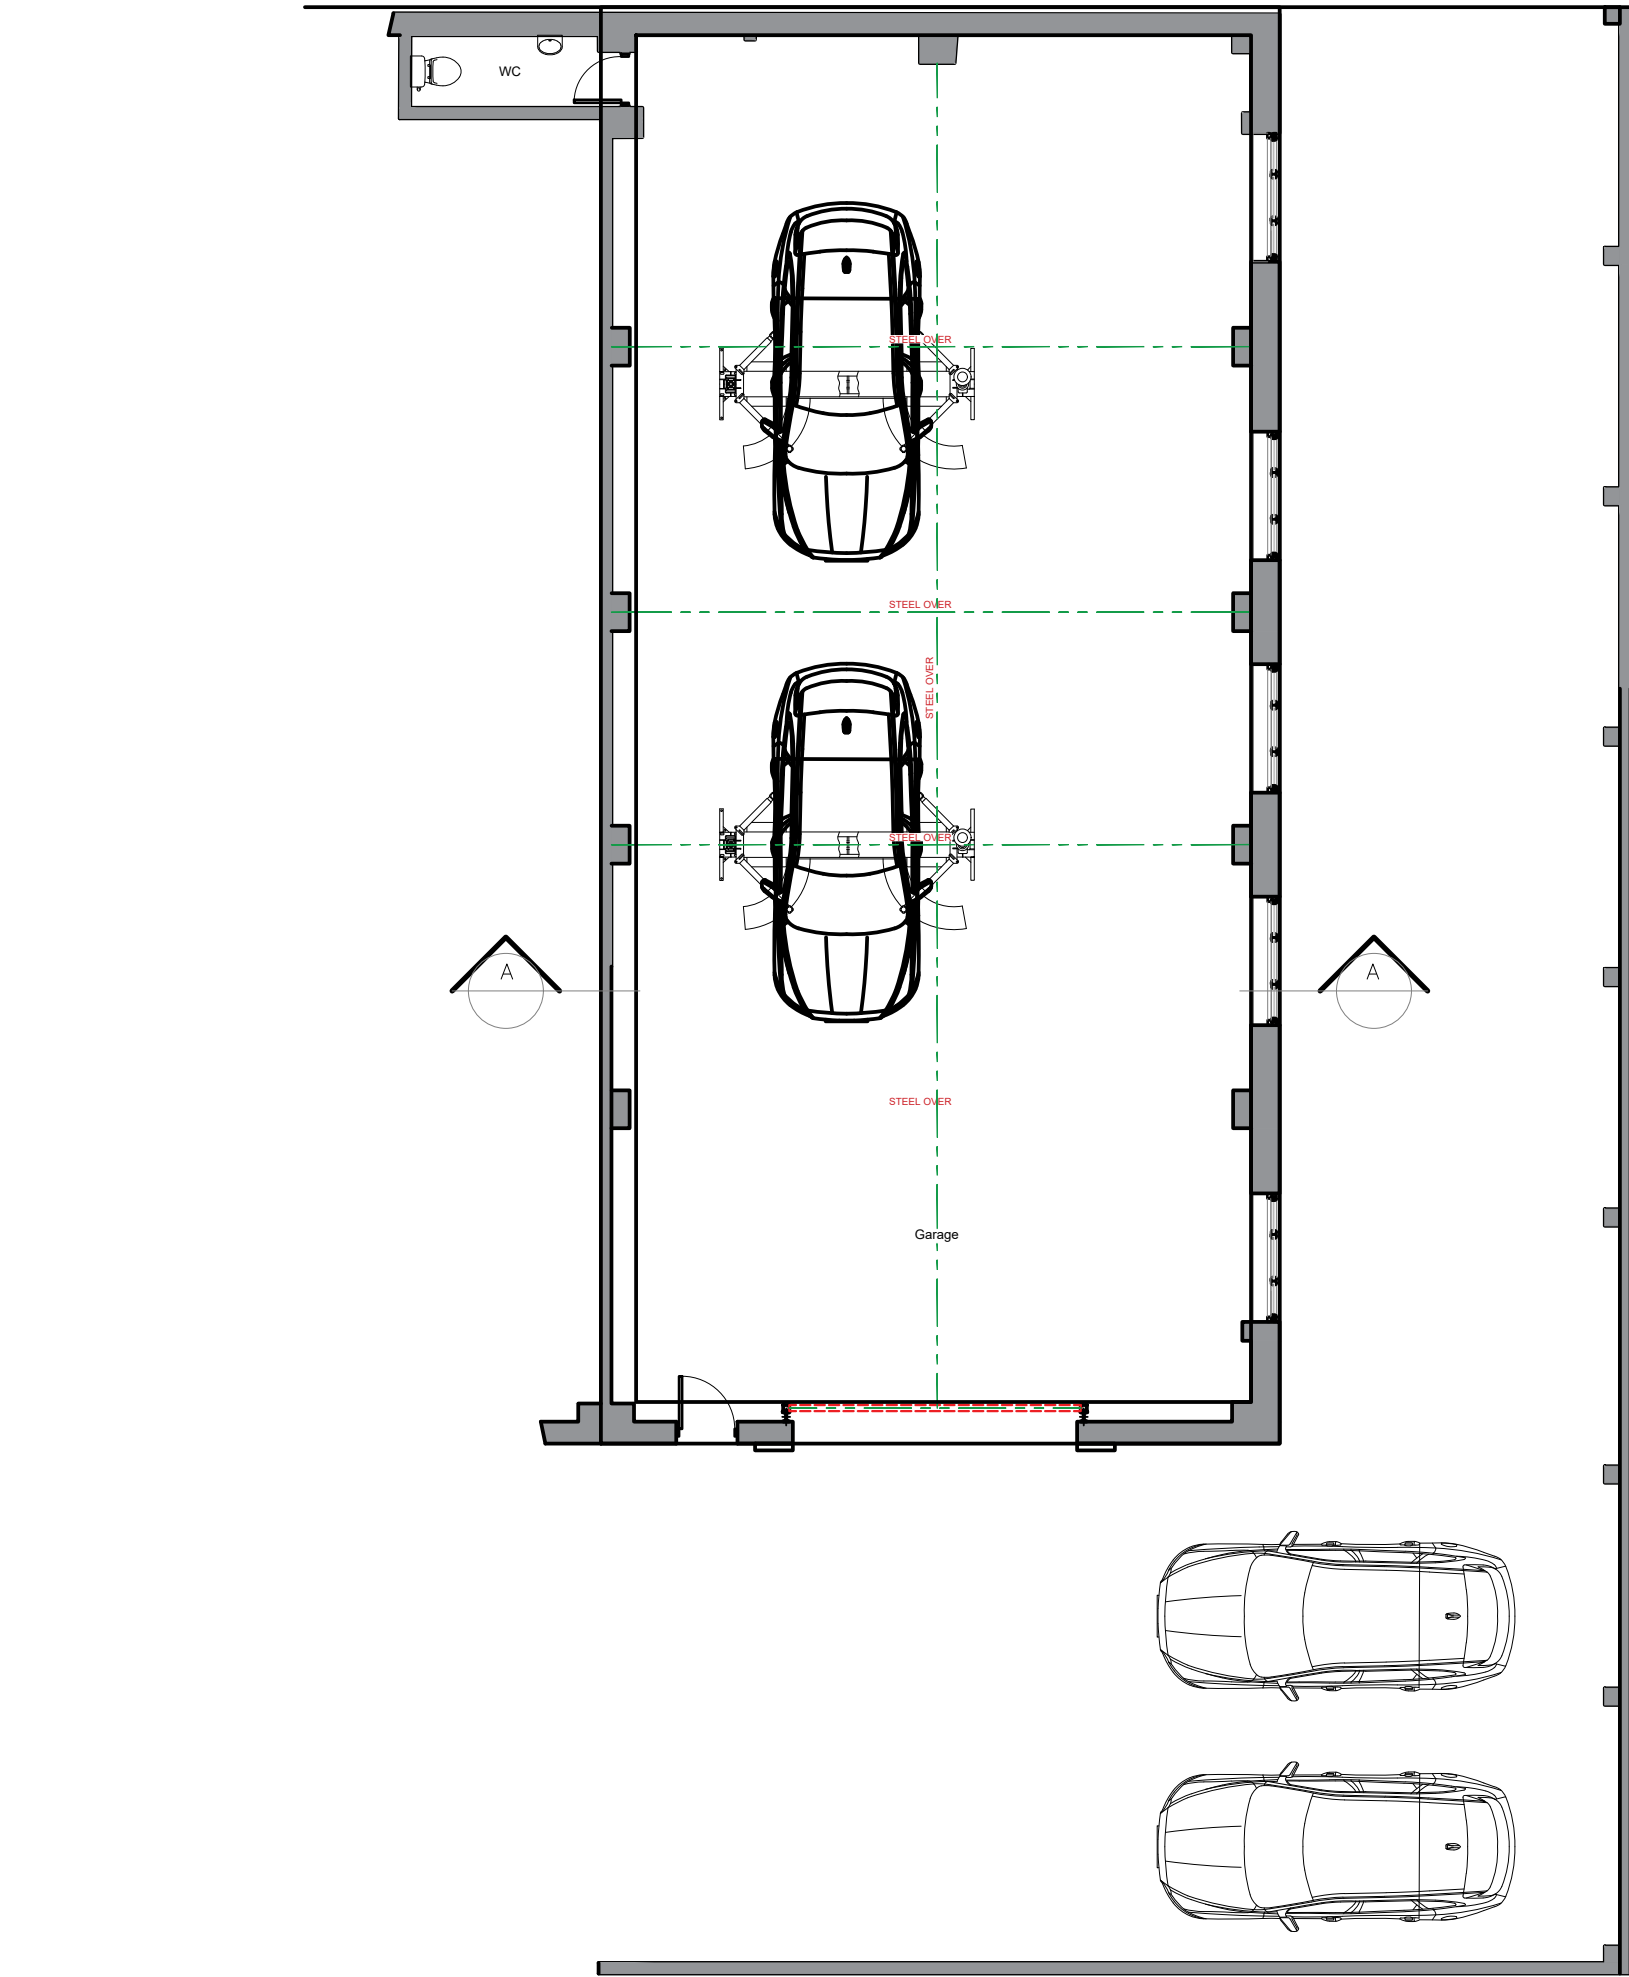


147m²
Existing Ground Floor Plan
Scale: 1:100

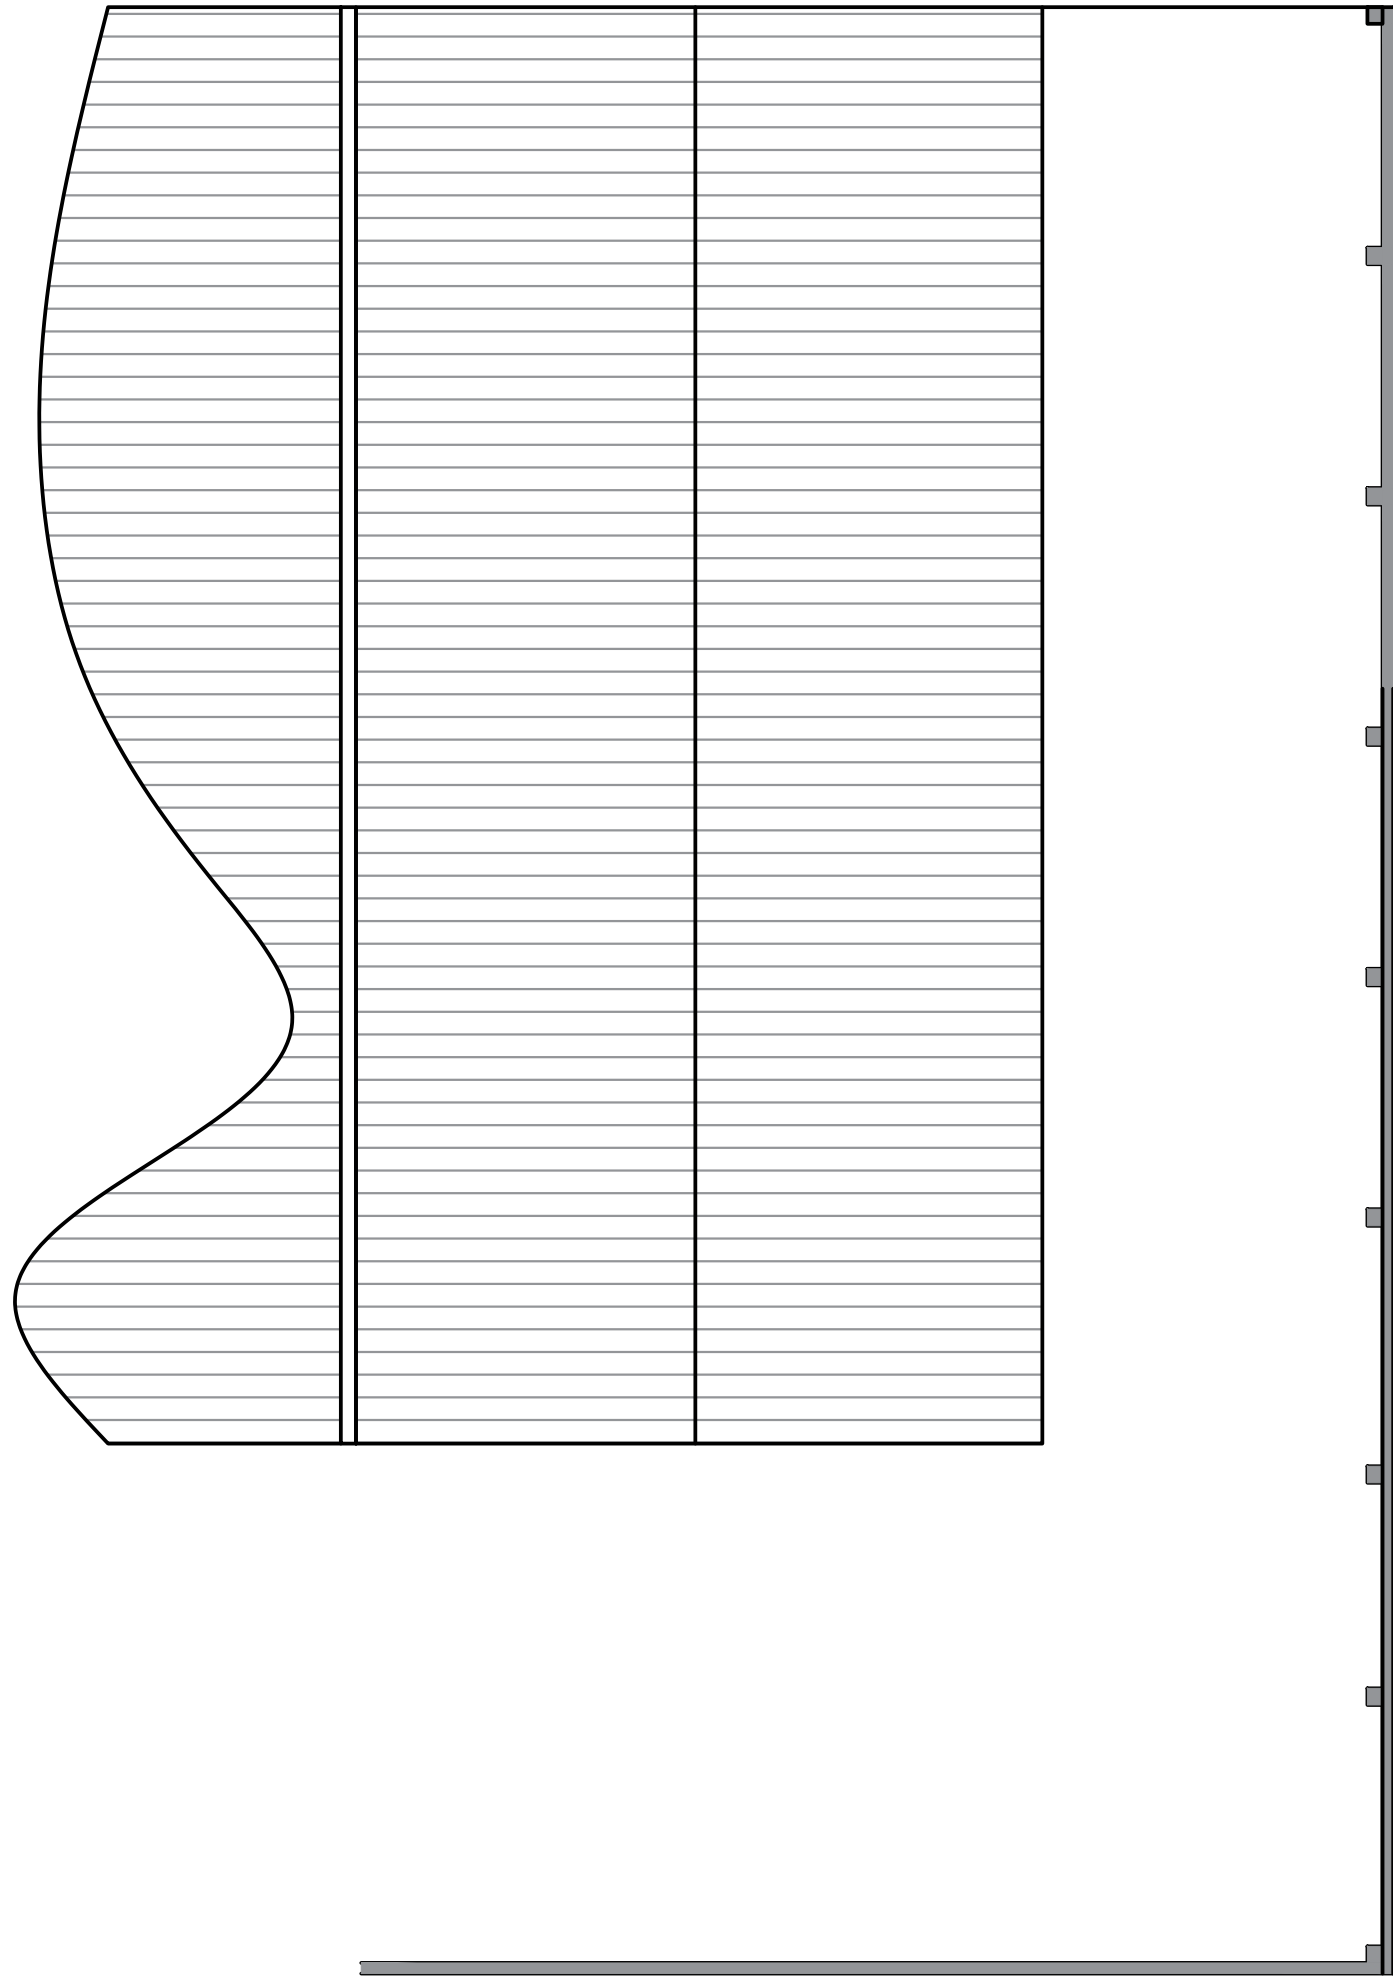


Existing Roof Plan
Scale: 1:100

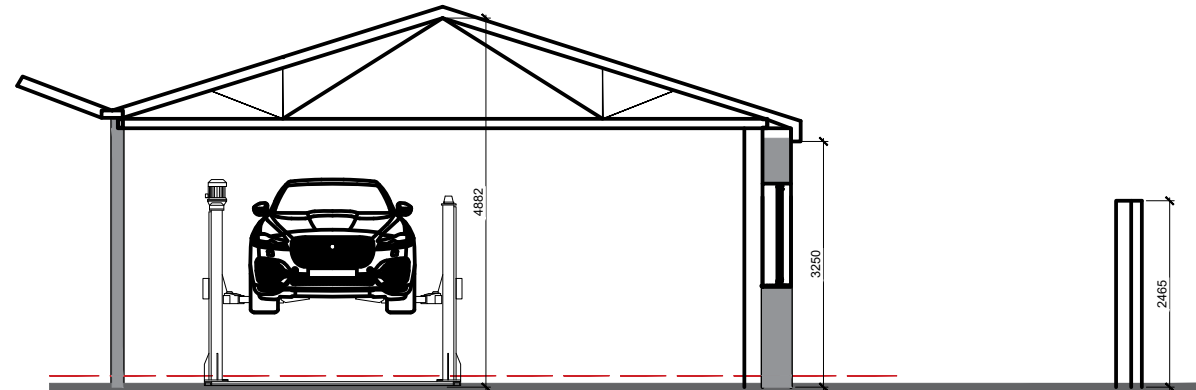


Section through A-A
Scale: 1:100

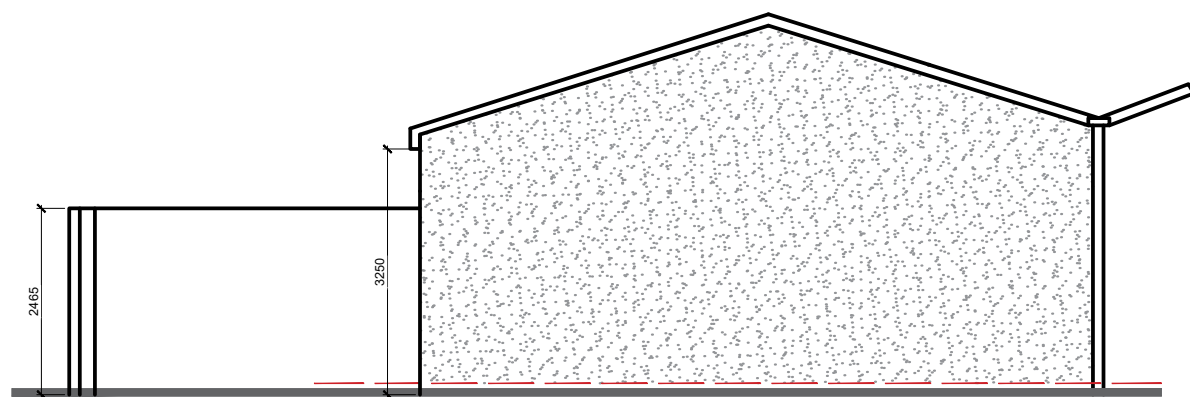


Existing North Elevation
Scale: 1:100

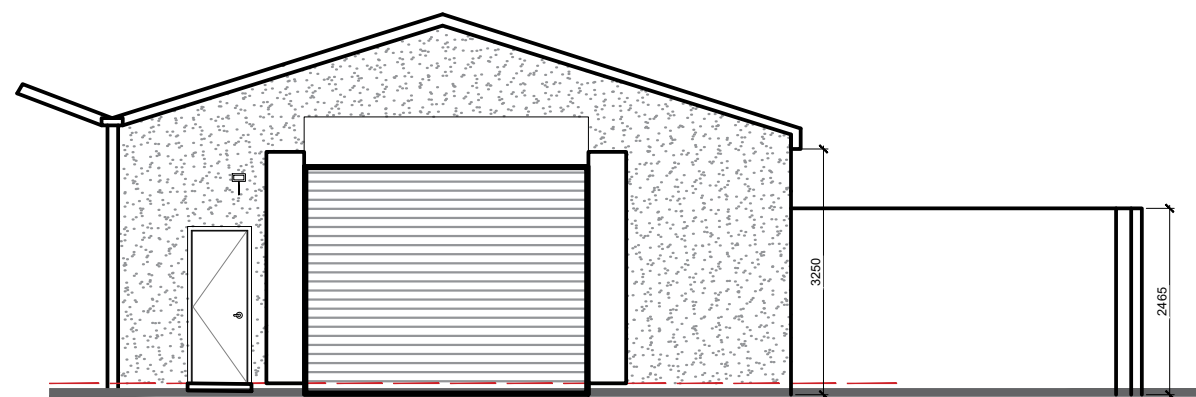

Existing South Elevation
Scale: 1:100

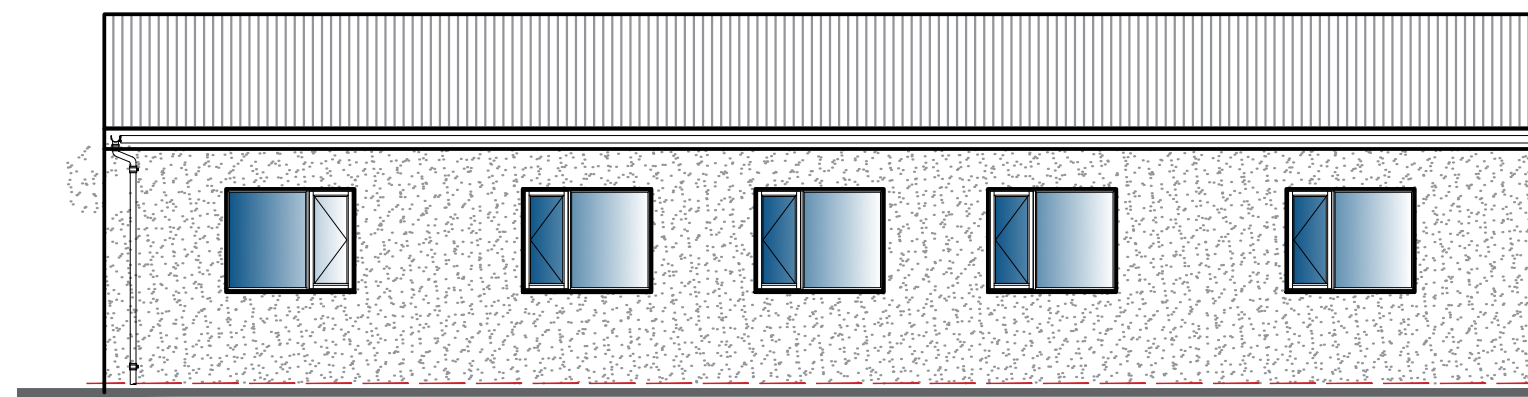

Existing East Elevation
Scale: 1:100

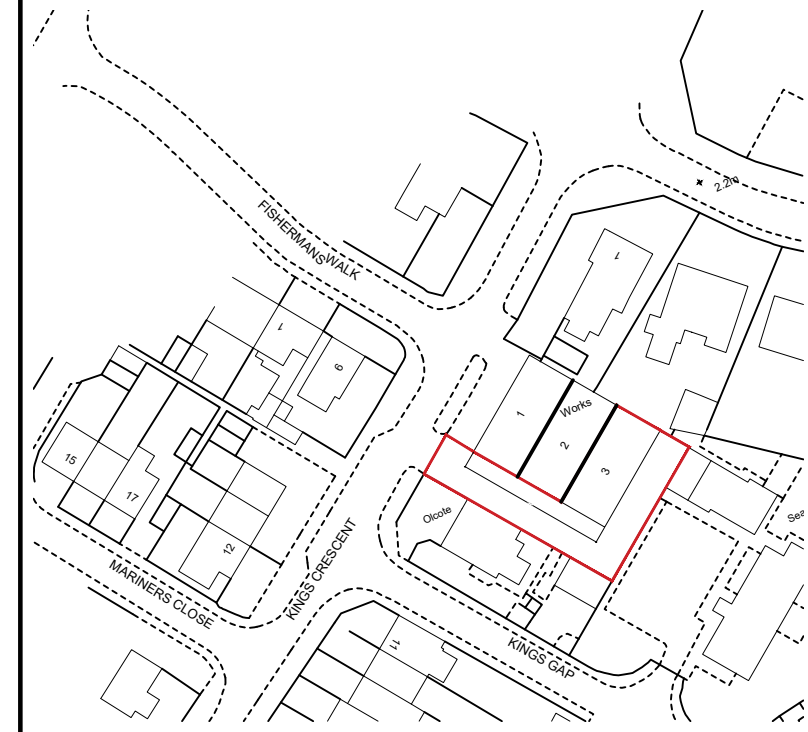

Location Plan
Scale: 1:1250



SITE AREA - 393.4m²
Block Plan
Scale: 1:500

Garage Unit 3 is the last unit



View showing entrance

SITE PHOTOS

Garage Unit 3 is the last unit



FOR APPROVAL

NOTE:

This drawing is to be read in conjunction with the Construction Notes and Structural Engineer's details.
The Contractor is responsible for all setting out and must check levels and dimensions on site before ordering materials or commencing work.
Refer to written dimensions only. Do not scale from drawings, except for the purposes of Planning assessment.
The Architect is to be immediately notified of any omissions or discrepancies.
Building work should not commence until all statutory approvals have been granted, i.e. Planning, Building Control, etc.
If a public sewer is discovered, consent to 'Build-over/Close-to' may be required from the Water Authority.

PARTY WALLS:

Work to Party Walls (including insertion of flashings, beam bearings, etc) are subject to Party Wall agreements with neighbours and are to be arranged by the Client in accordance with the Party Wall Act (i.e. Providing two months written notice)

- Direction of Joists
- Below ground drainage - Surface Water
- Below ground drainage - Foul Water
- Discharge pipes
- Existing structure
- Proposed structure
- <1500mm Max Headroom
- Insulation
- Removed structure
- Section line
- Section line
- FD30 30min Fire Doors
- M.O.E. Means of Escape
- O.G. Obscured Glazing

Revision: Date: Details: Initials:

These drawings and designs are the property of Shear Architectural Design Ltd and must not be copied, retained, or used without prior written consent. © Copyright

SHEAR
ARCHITECTURAL
CREATE INSPIRE ENHANCE

Maritime House - 2nd Floor Echo 3 office
Basin Rd N,
Portslade,
Brighton
BN41 1WR
07801 056512
info@sheararchitecturaldesign.co.uk
www.sheararchitecturaldesign.co.uk

PROJECT:
Unit 3,
Kings Crescent,
Shoreham by Sea,
BN43 5LE
West Sussex

DRAWING TITLE:
Side Extension to
commercial garage

DATE: 11/06/2025
SCALE: Various @ A1
DRAWN: DS
CHECKED: -
SHEET OF
25/28
PROJECT NUMBER: SY1
DRAWING NUMBER: REVISION: