


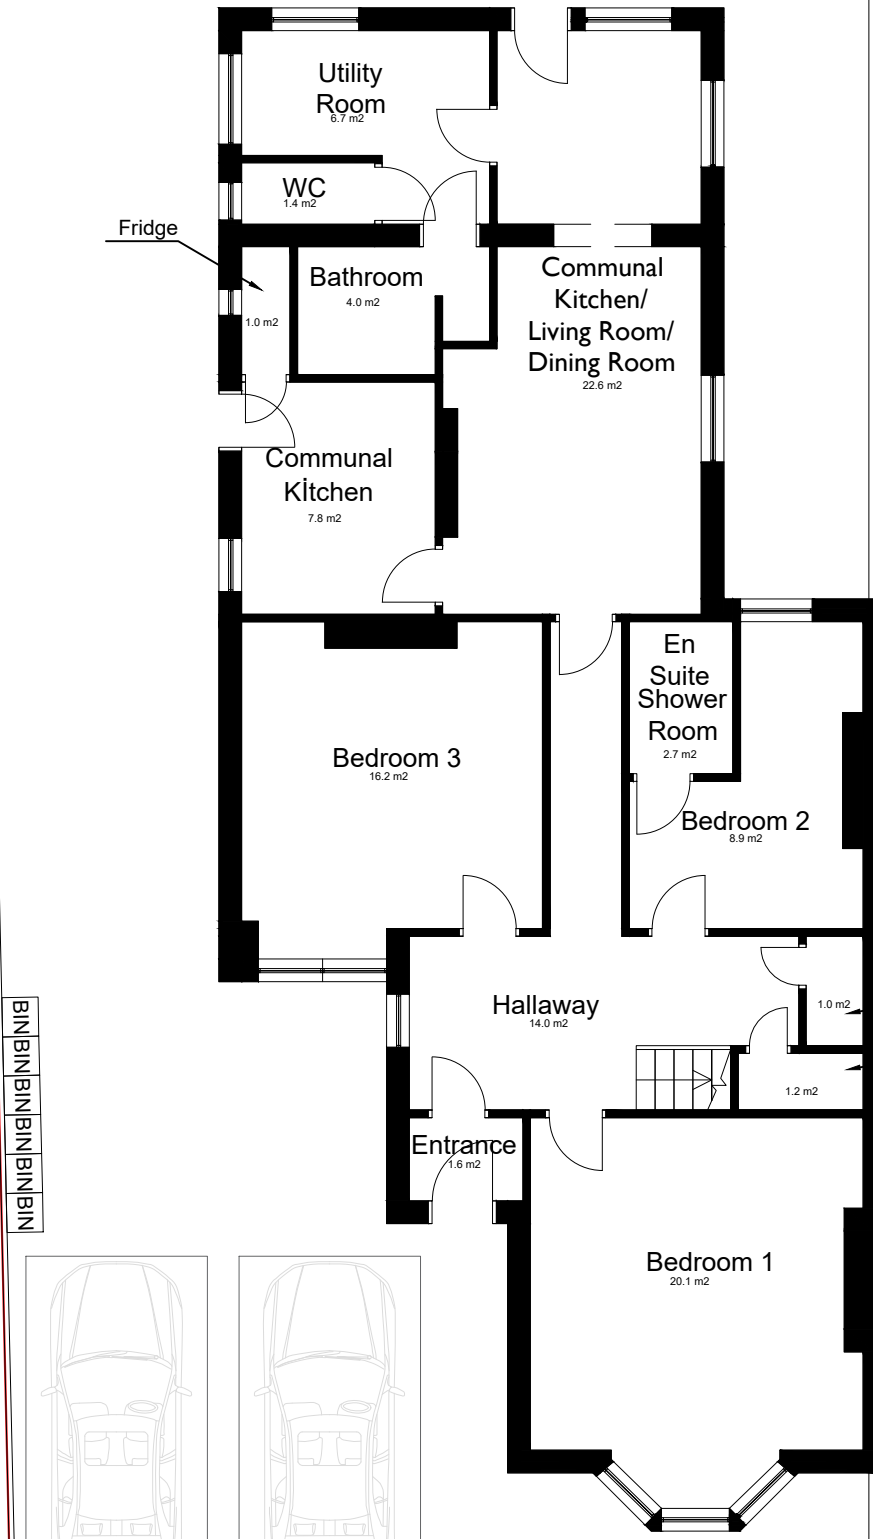
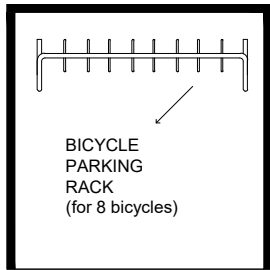
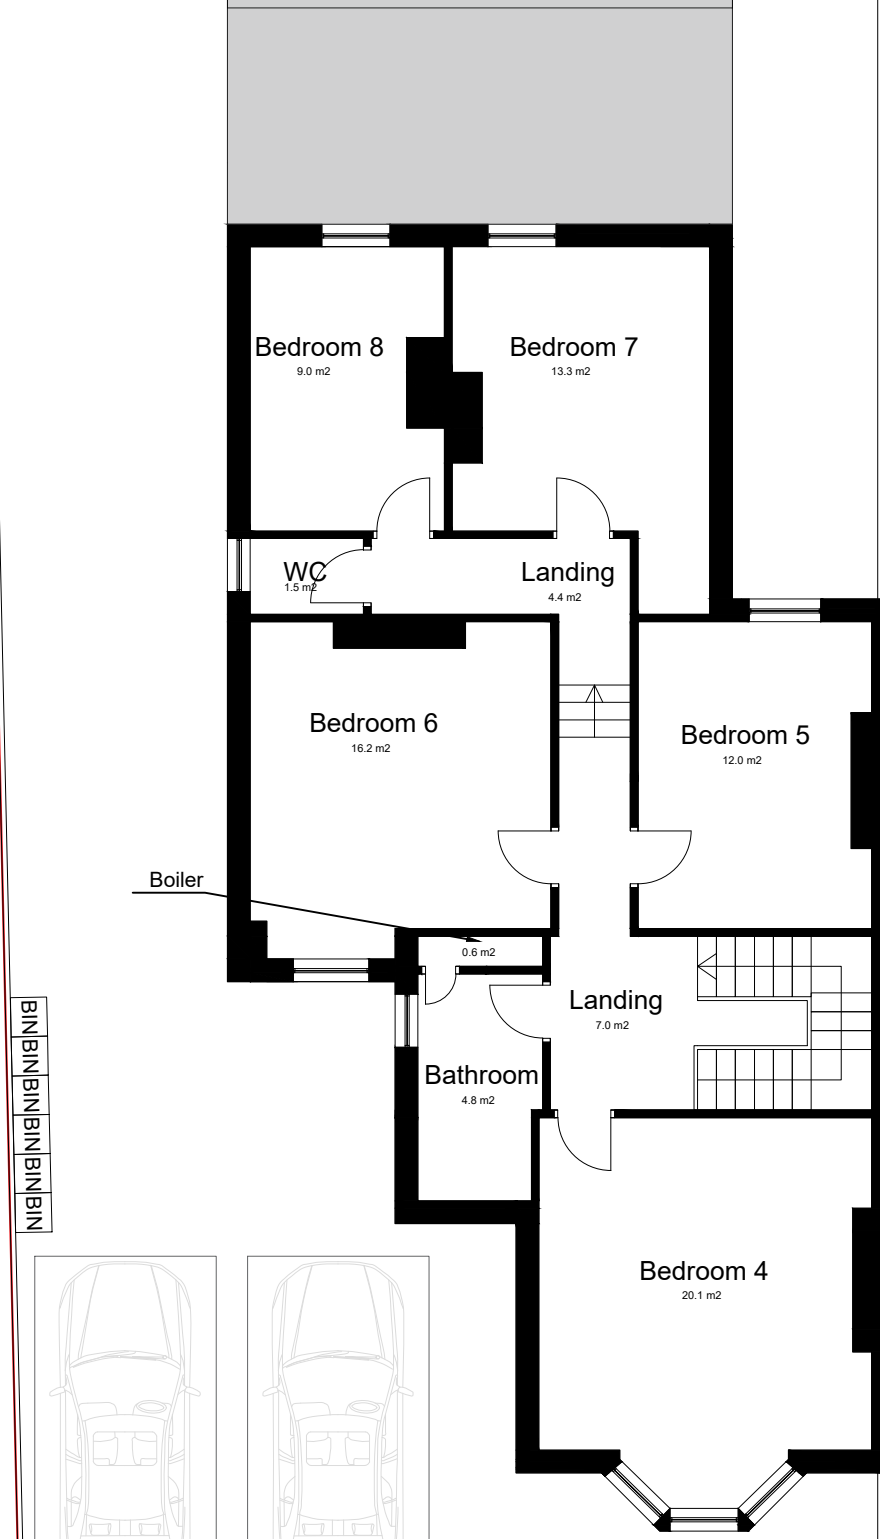


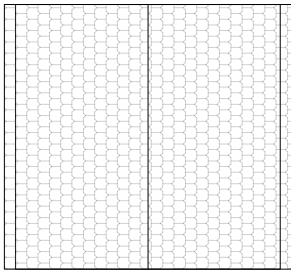

Proposed Ground Floor Plan

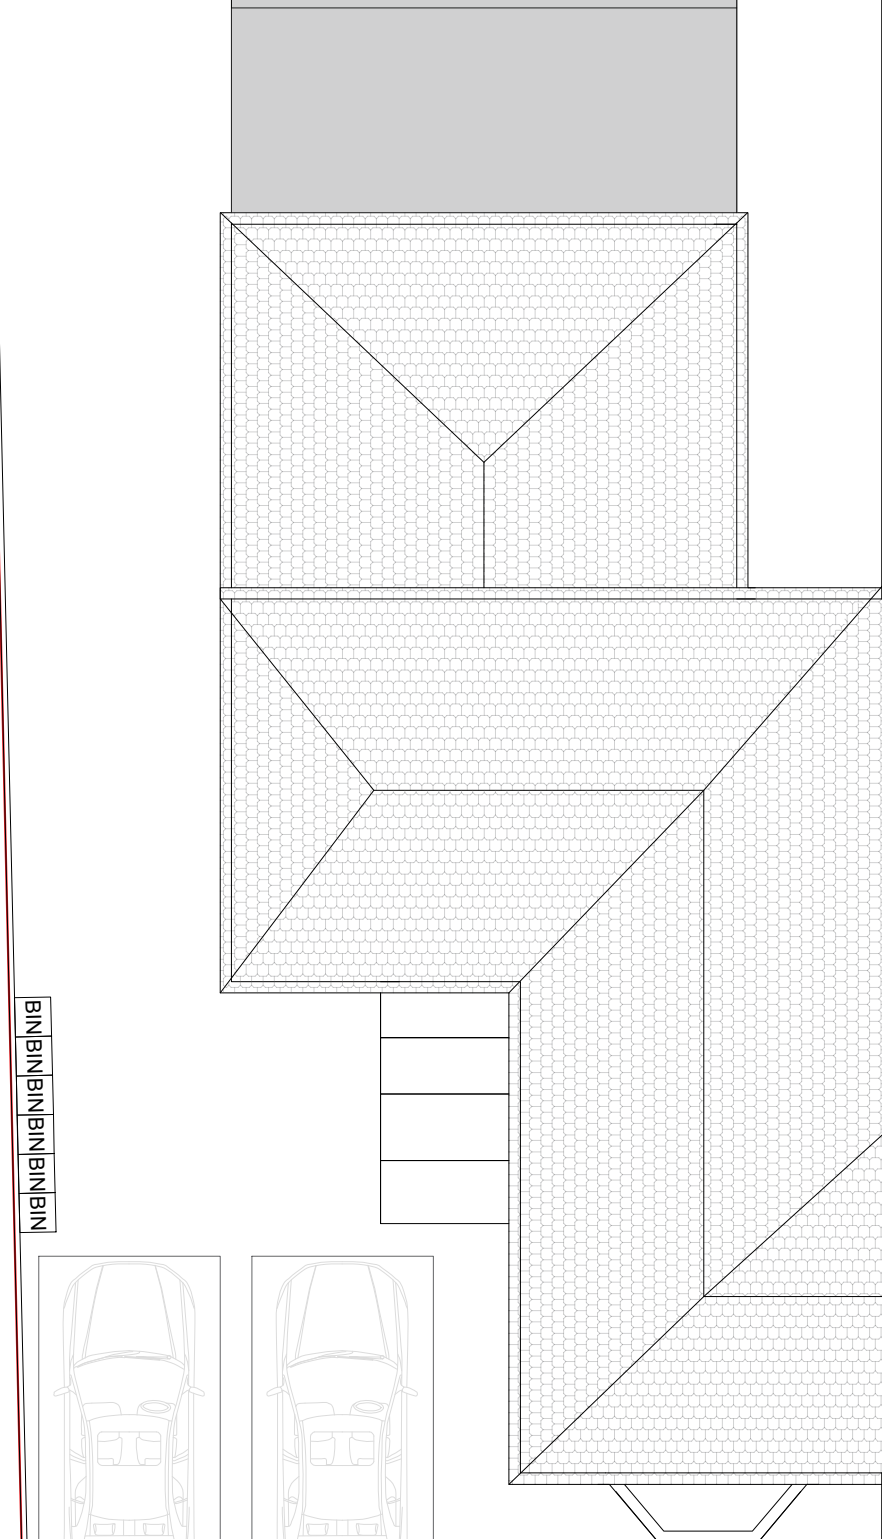


Proposed First Floor Plan

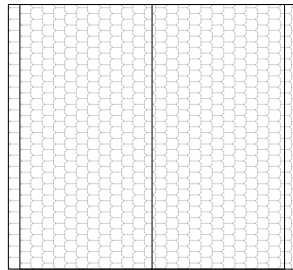

Proposed Roof Plan

Any dimensions shown should be checked on site.
Designs are not coordinated with engineer projects.
Not for construction purposes.

 

HOMZ
DESIGN | PLAN | BUILD
www.homz.uk / 0 330 818 3001

Drawing Title: Proposed Plans
Drawing : H-0559-05_56RowlandsRoad _ProposedPlans_V2
Drawing Number: H-0559
Site Address: 84B Albacore crescent SE13 7HP

Scale : 1/100 at A2
Revision : V2
Date : 14.04.2026