

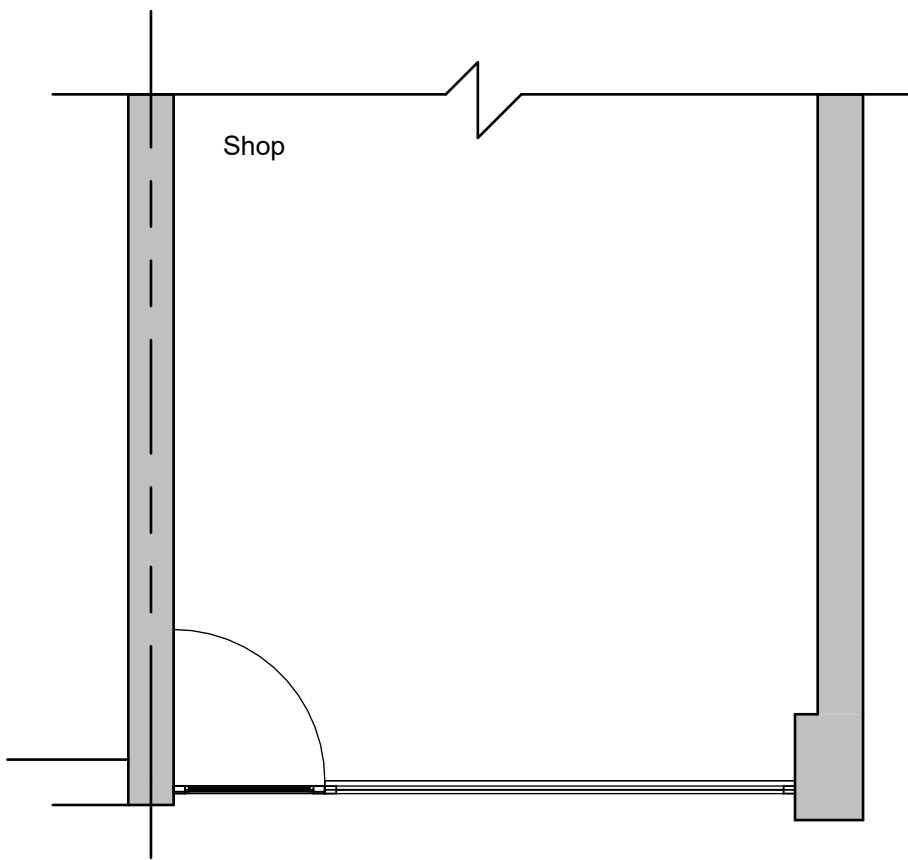


Existing part ground floor

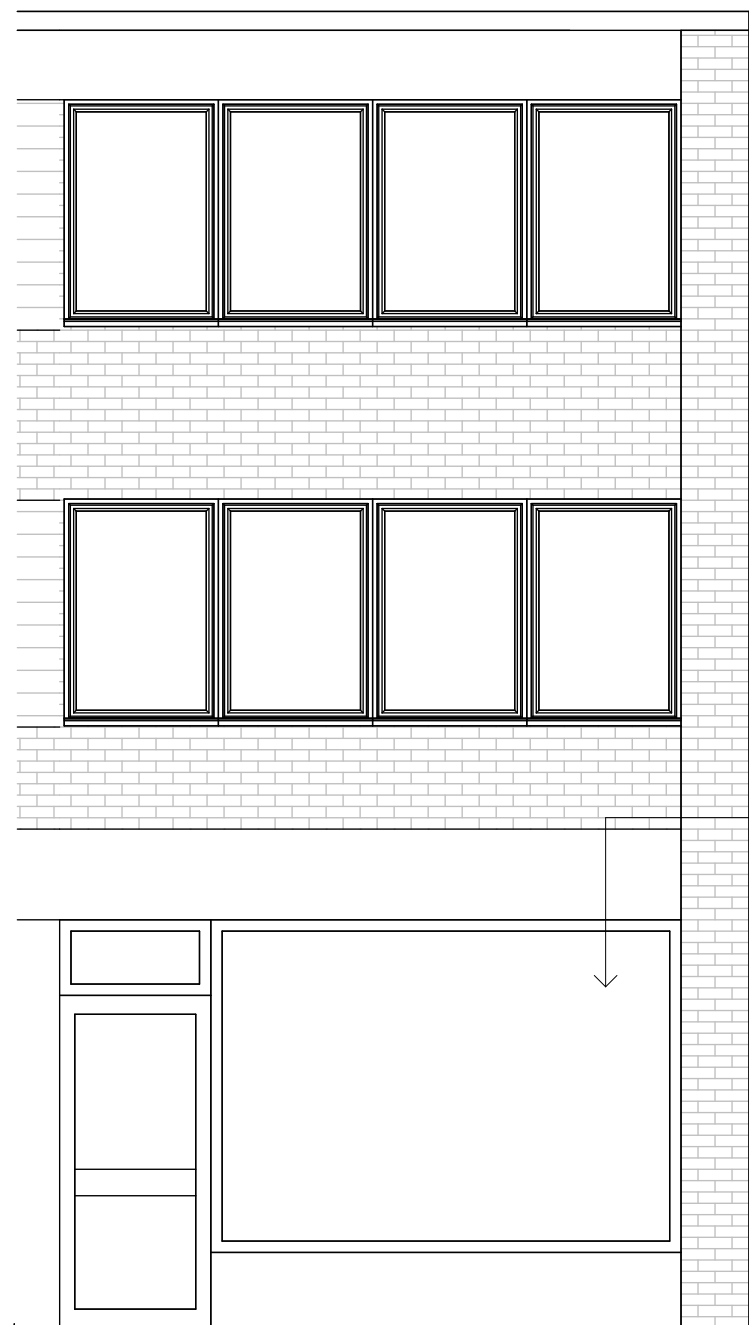


Proposed part ground floor

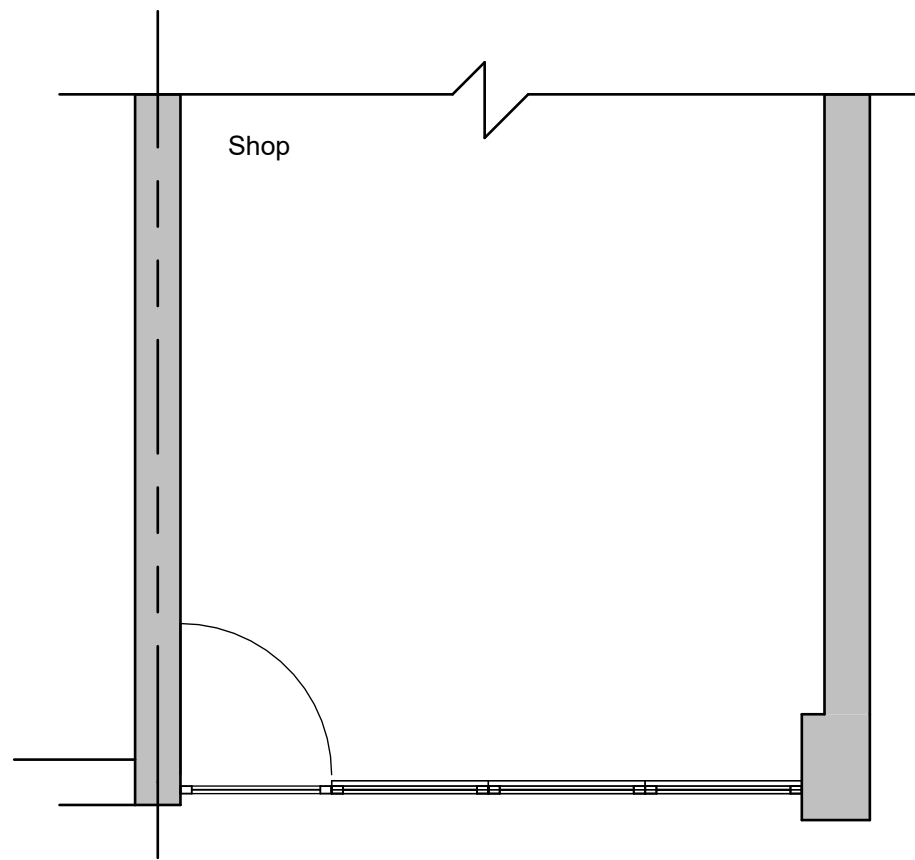

Existing front elevation

North

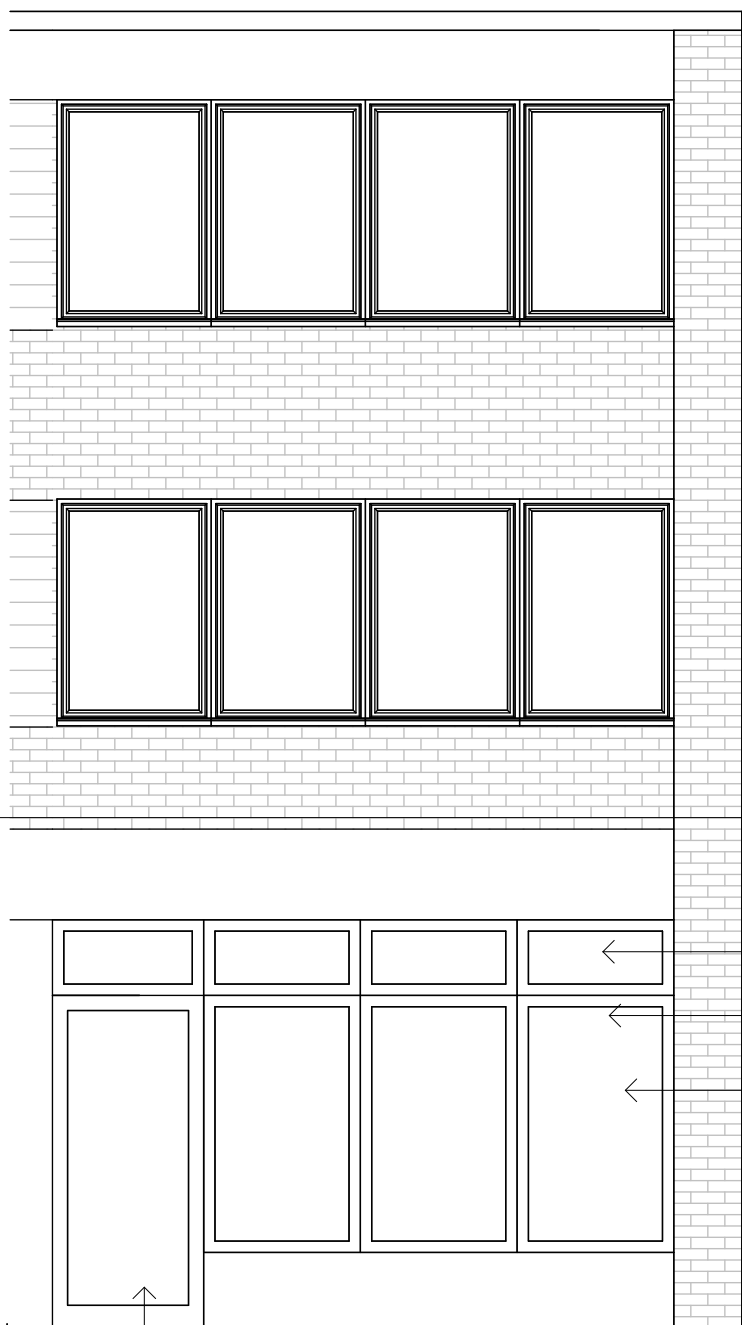


Proposed front elevation

North



- Existing timber painted shop front
- Fan light
- Replacement black aluminium shop front
- All glazing to be of toughened or laminated safety glass
- Level access threshold to entrance door

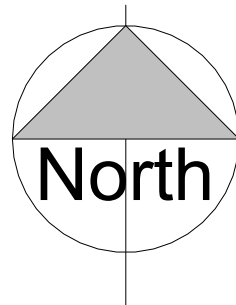


Site Plan 1:1250

Site Plan 1:500



Revisions

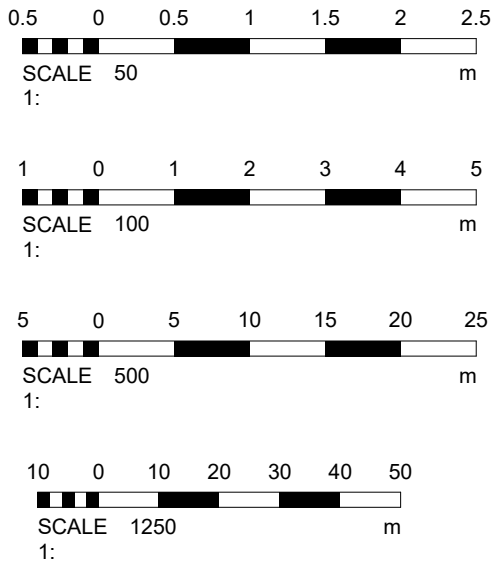

Materials

Drawing Number 2026/89 Sheet 1 of 1

Size A1 Scale 1:50, 1:500, 1:1250

Project
Existing and proposed details
May 2026

Job Title
HG Hair Company
3 Aldsworth Parade
Goring way
Goring by sea
BN12 4TX

Do Not scale from this drawing except for planning as photocopies will be subject to distortion
Drawings to be read in conjunction with all other Designers and structural engineers contract drawings and specifications:
Any discrepancies must be brought to the attention of the Designer immediately.
The contractor must verify all dimensions by site measurement before ordering materials or manufacturing components
Substitute materials and products to those named will be acceptable if proven to be of equal or higher performance and not in conflict with other elements

M.J.Humphrey
Ltd



Mel Humphrey MRICS 9 Aldsworth Avenue Goring By Sea West Sussex BN12 4XQ
Adam Humphrey MCIOB 21 Pendine Avenue Worthing West Sussex BN11 2NA
Mel@mjhumphrey.co.uk 07701055182
Adam@mjhumphrey.co.uk 07812419142