



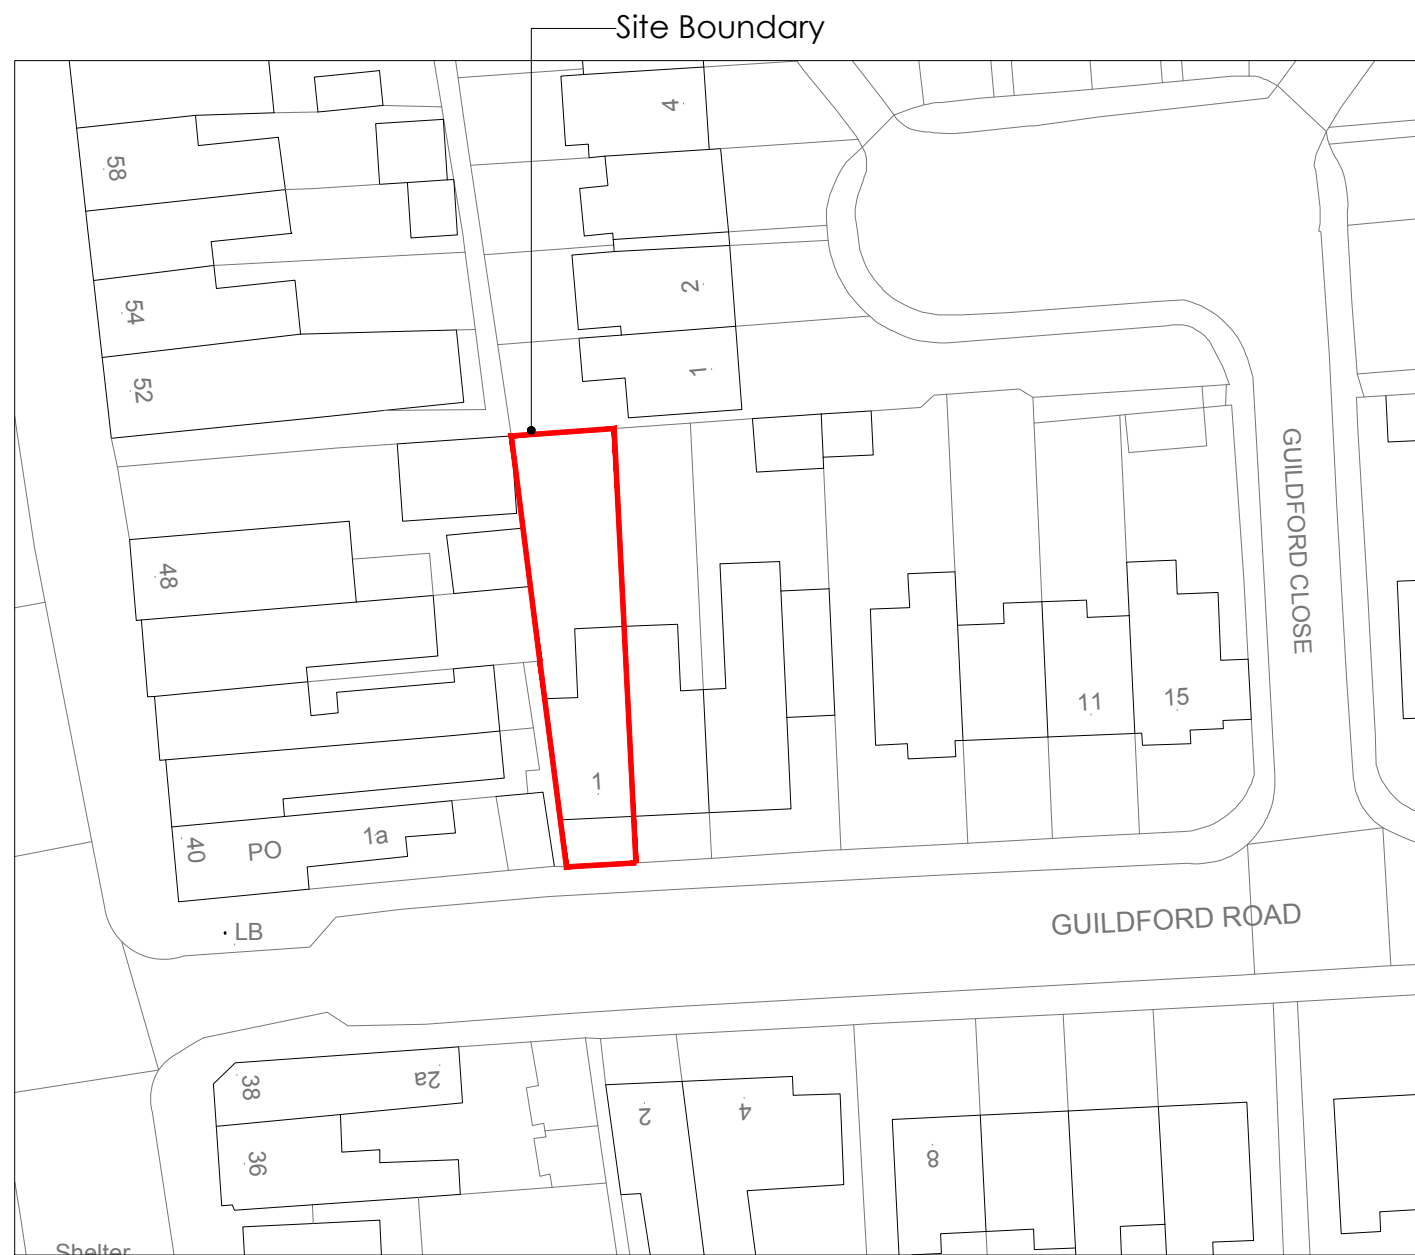


Crown Copyright and database rights 2026 OS Licence no. AC0000849896



EXISTING SITE PLAN
SCALE 1:500

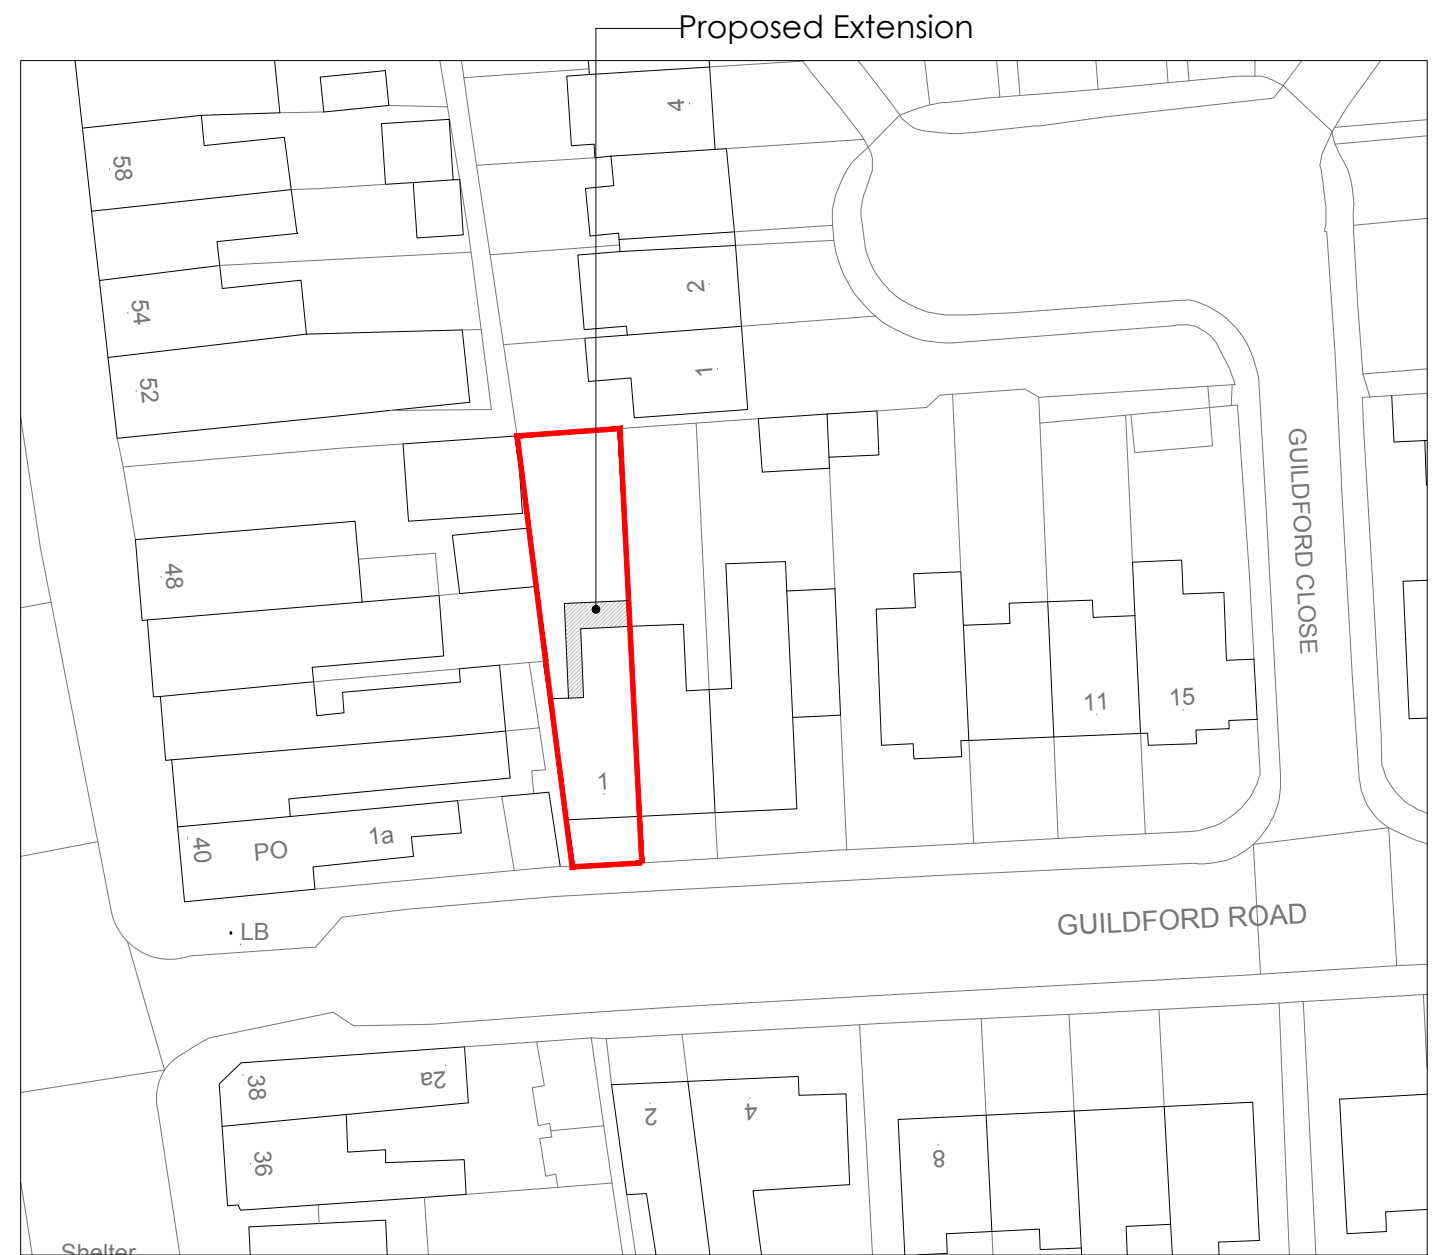

PROPOSED SITE PLAN
SCALE 1:500

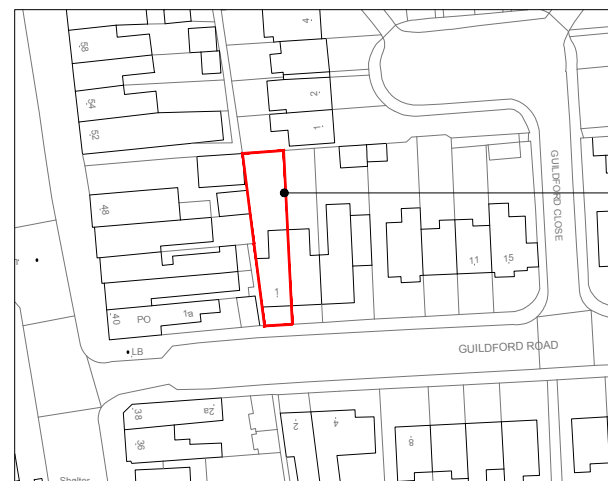

EXISTING LOCATION PLAN
SCALE 1:1250

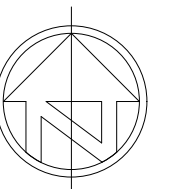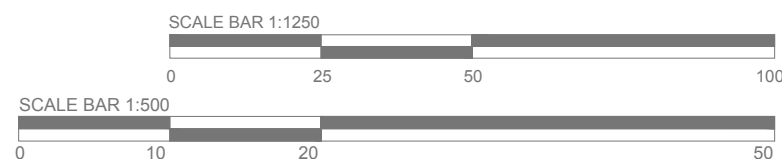

Project	Drawing	Scale	Drawing No	Date
1 Guildford Road Worthing BN14 7LL	Existing Location Plan & Existing & Proposed Site Plan	As shown @ A3	1012 - DPA - 001	04.03.26

Use figured dimensions only. All dimensions are to be checked on site before any work is carried out. Please contact the Architect immediately regarding any discrepancies discovered on site.