




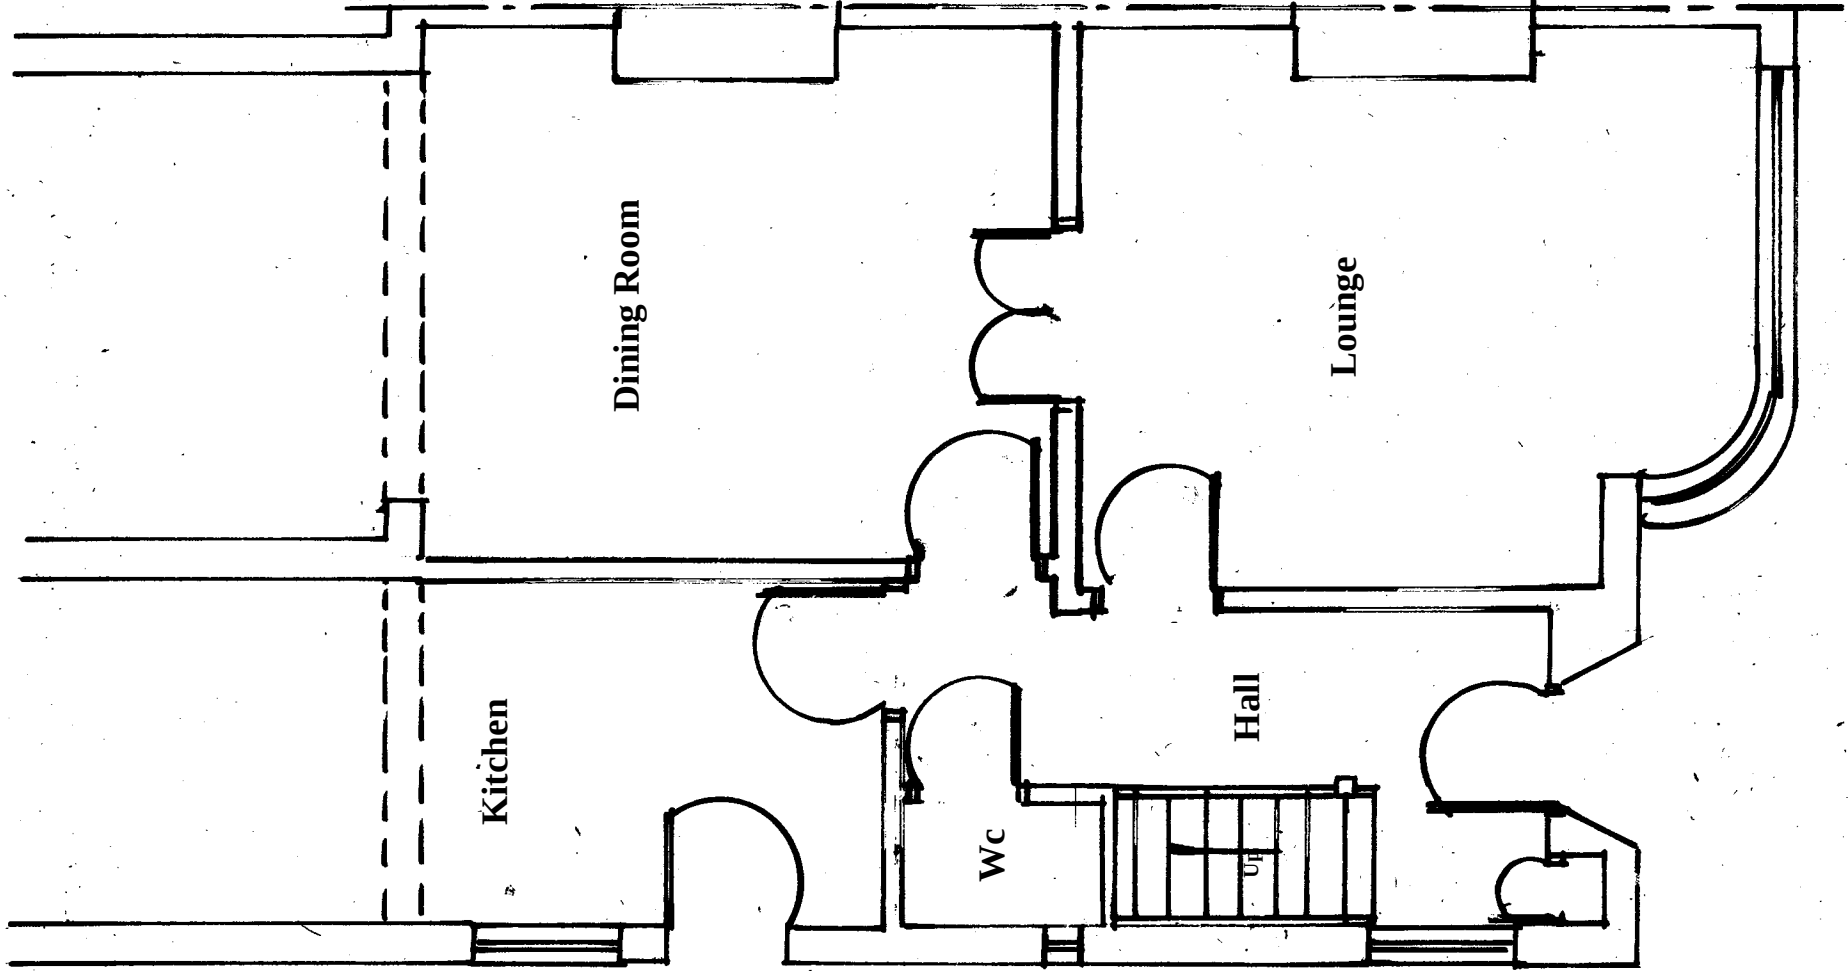

Existing Ground Floor Plan

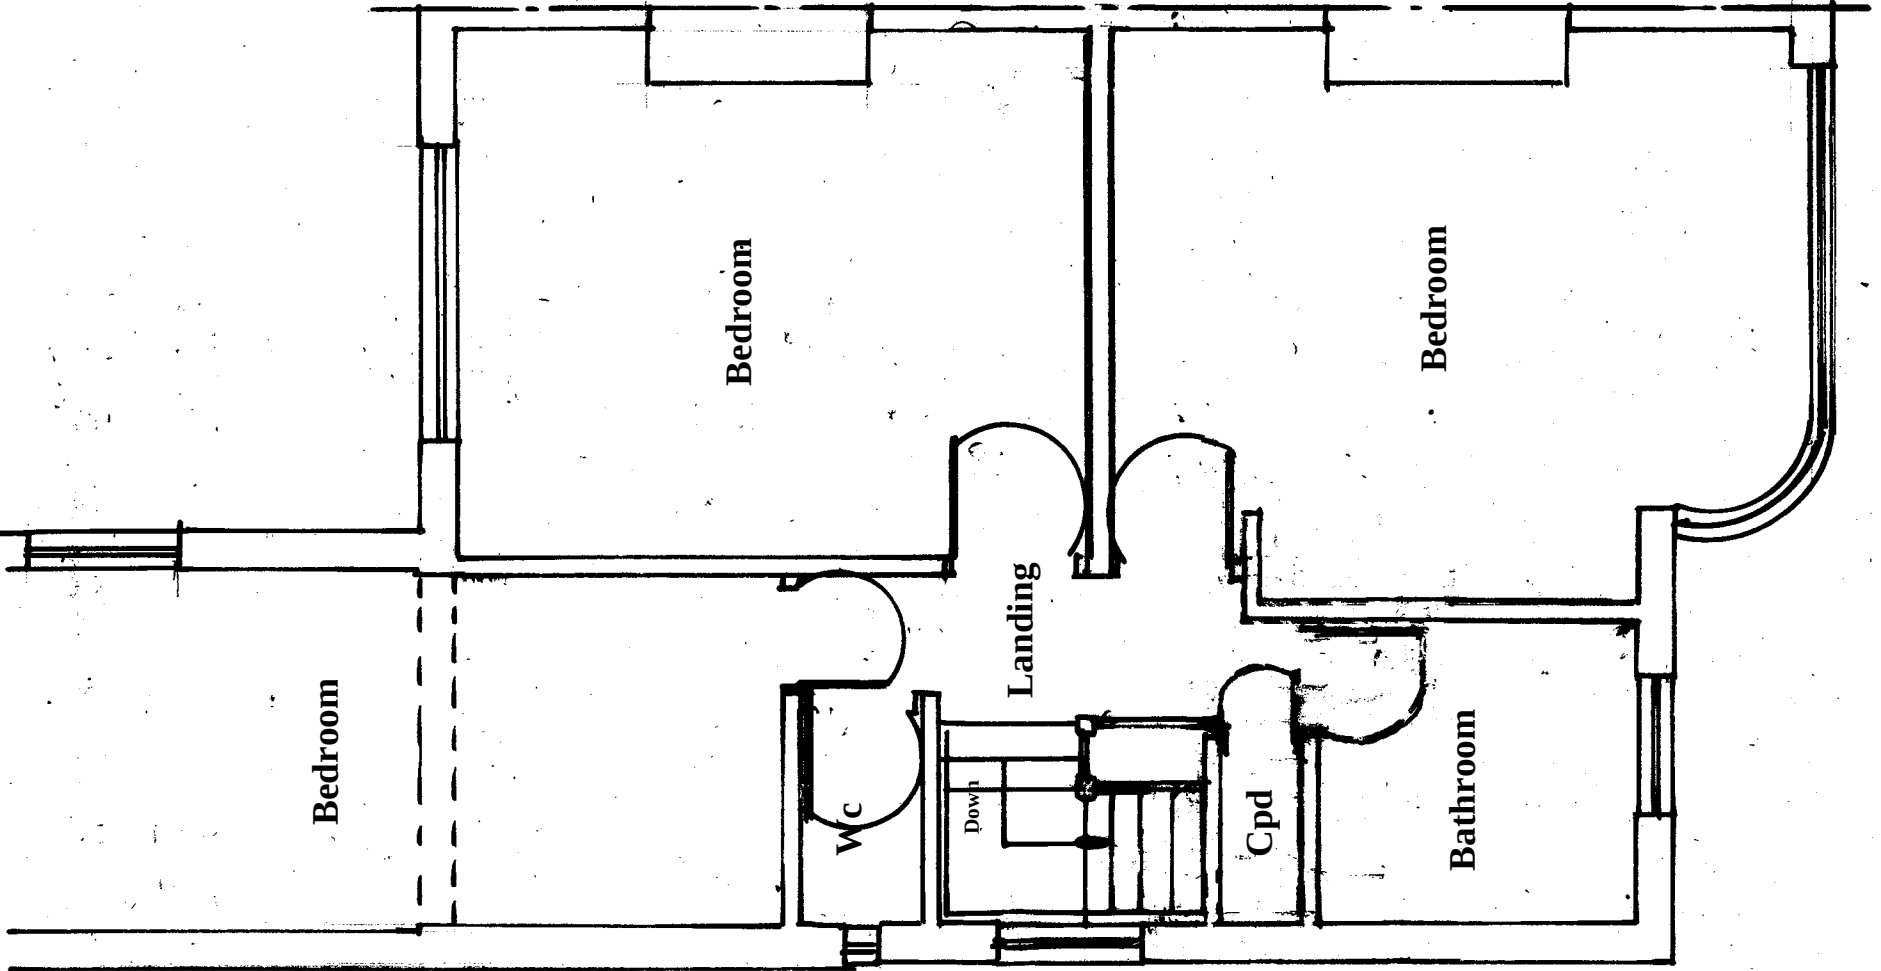

Existing First Floor Plan

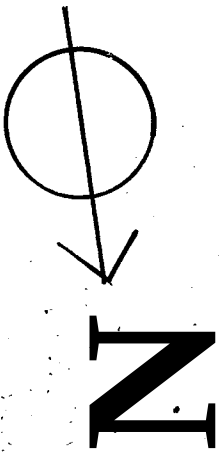

Amendments	Client	Date	

Dr Barla

Site Address

104 Sea Lane
 Goring on Sea
 West Sussex
 BN12 4PU

Proposal

Loft Conversion

Drawing Title Existing Grd/ First Floor Plan

Date 20/07/26

Drawn S. Burrows

Scales

1:50



Scale Bar 1:50

DWG NO.	S13551/1	REV
---------	----------	-----