




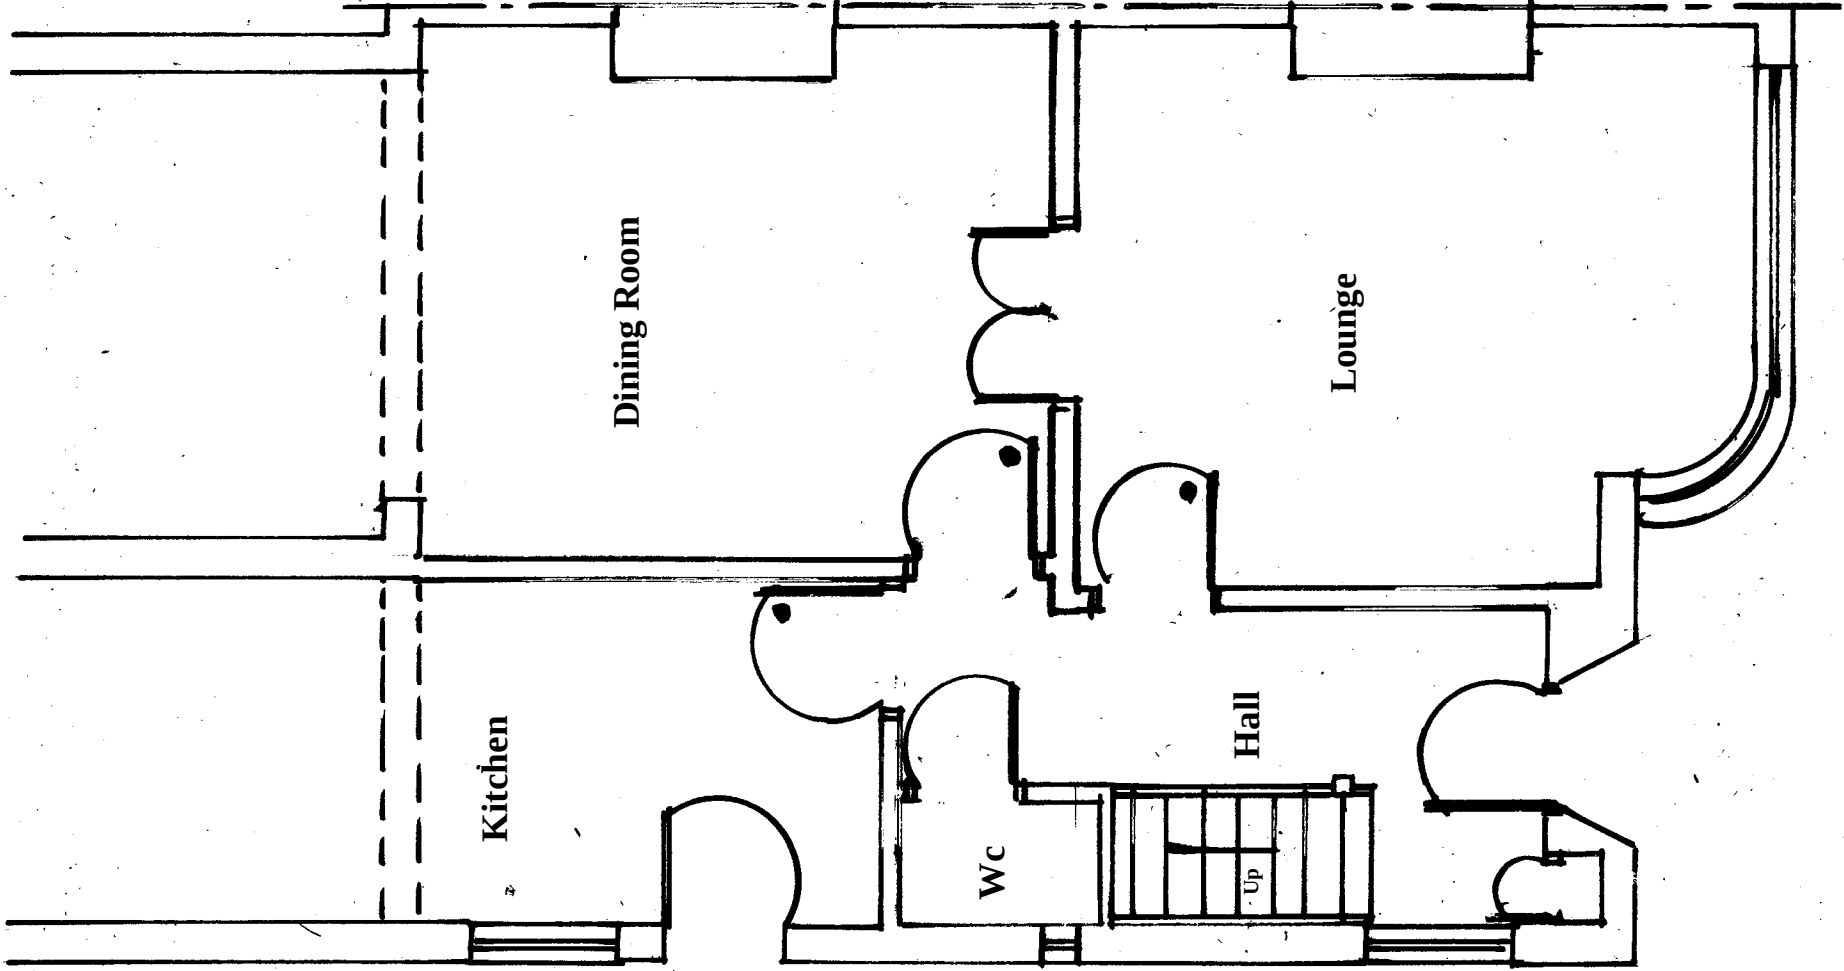

Proposed Ground Floor Plan

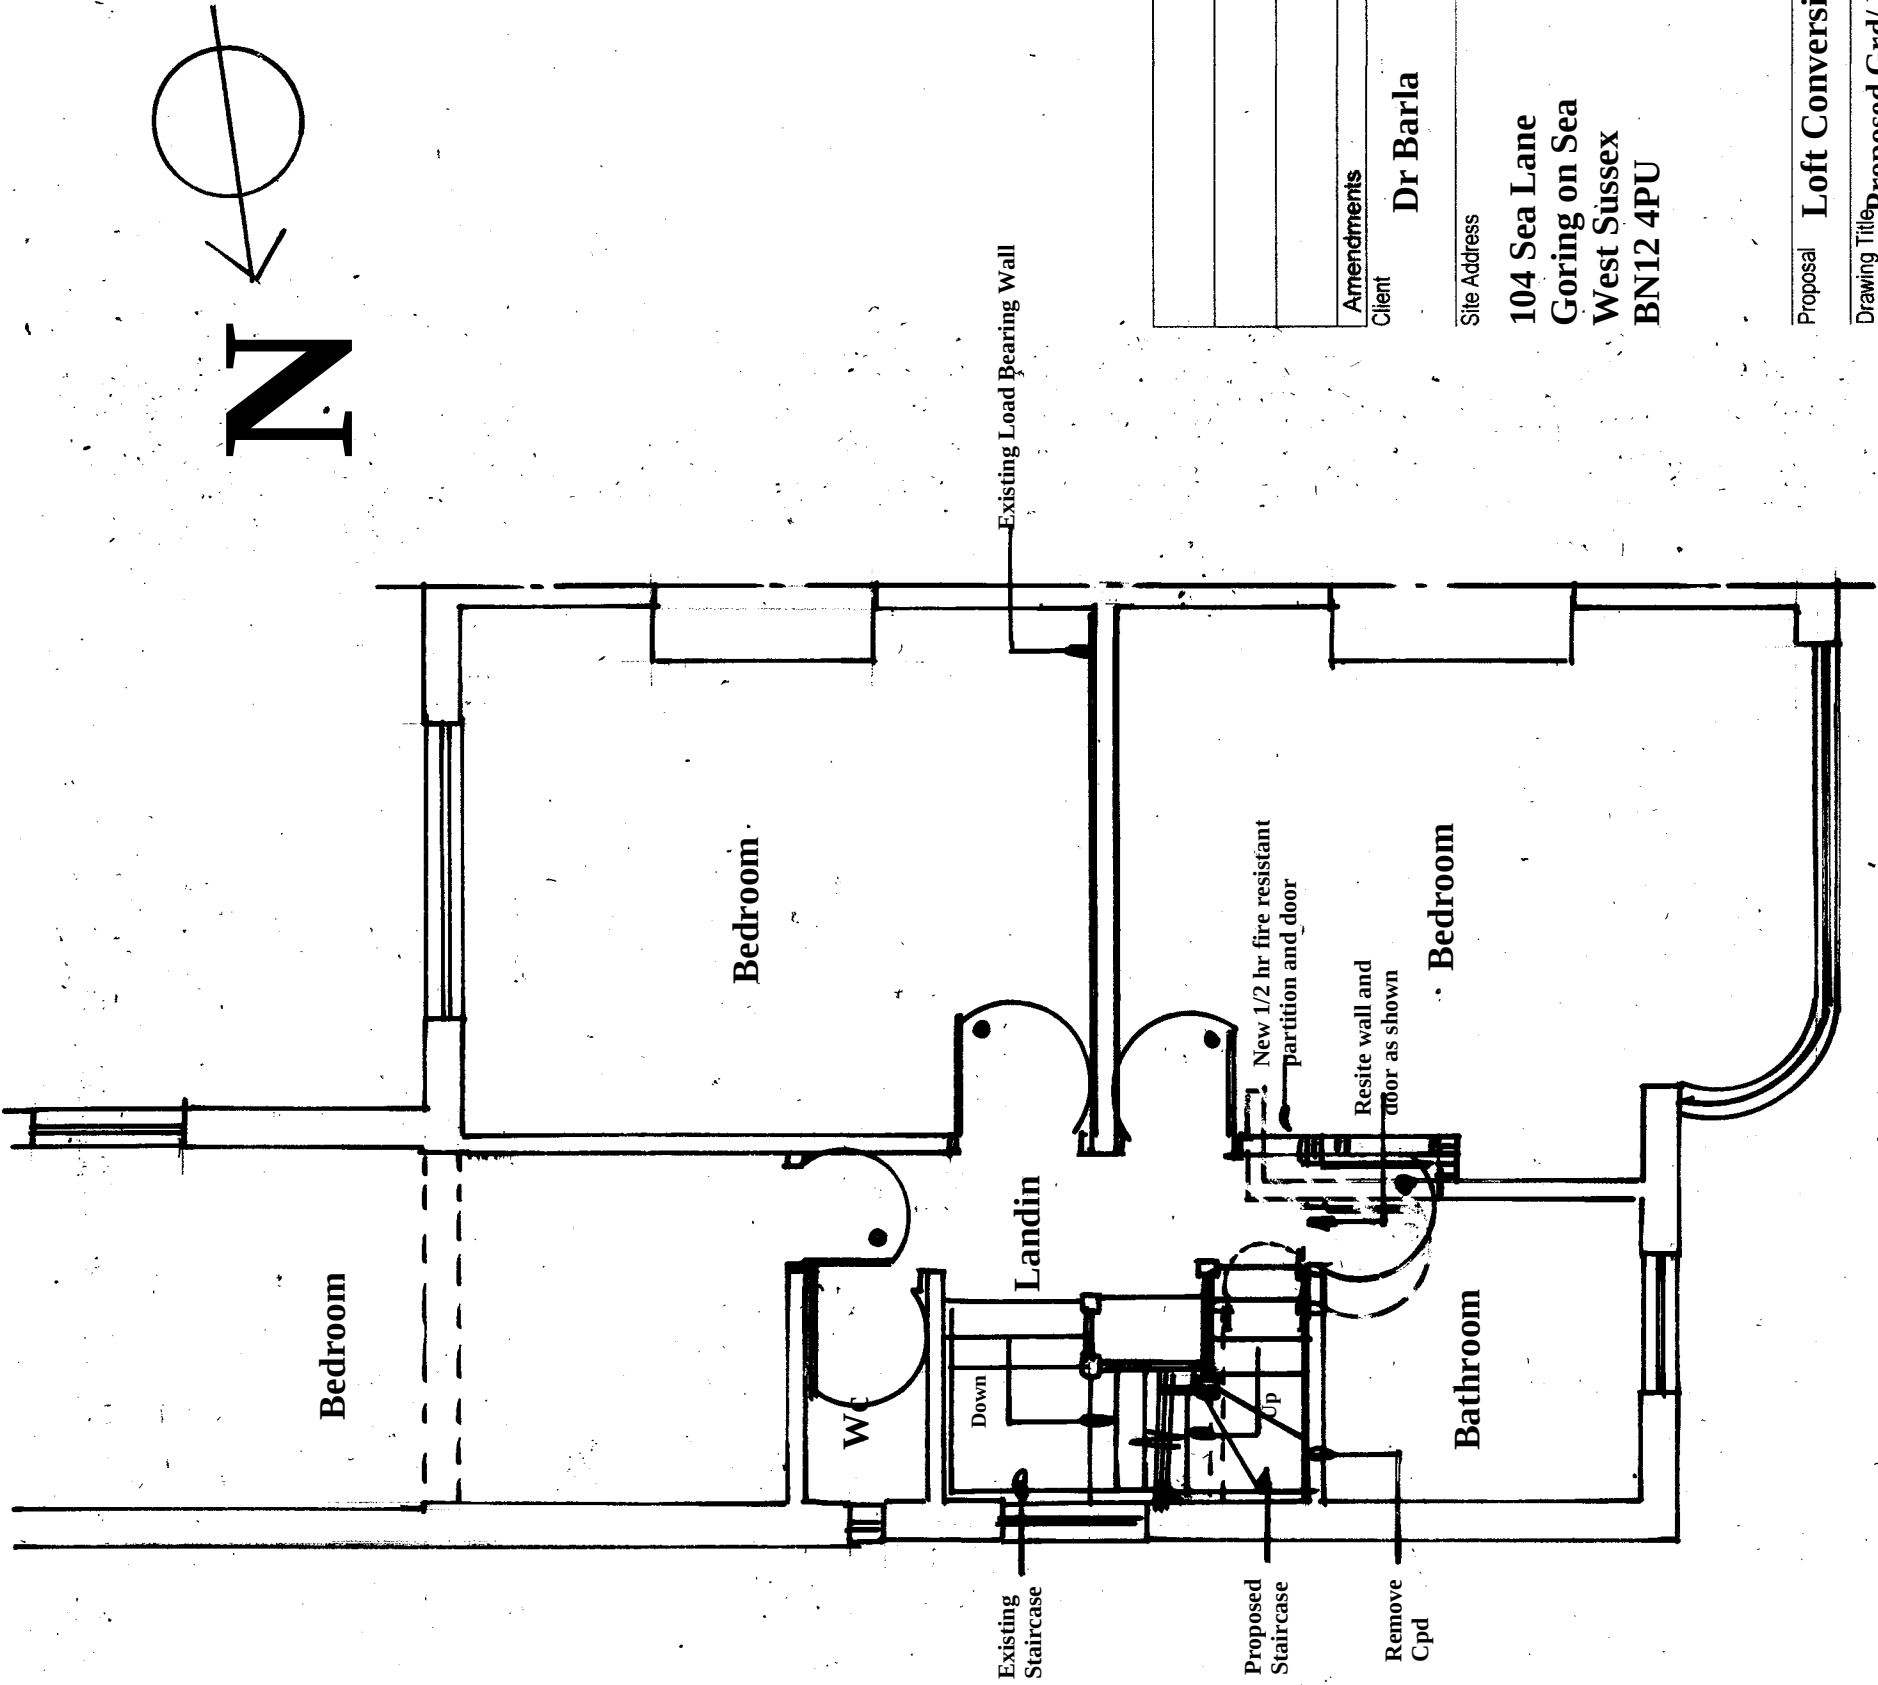

Proposed First Floor Plan

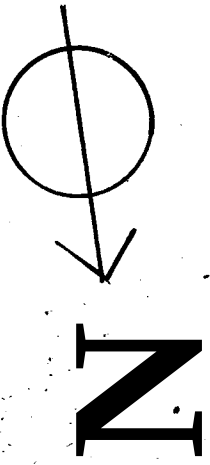

Amendments	Date

Dr Barla

Site Address
 104 Sea Lane
 Goring on Sea
 West Sussex
 BN12 4PU

Proposal Loft Conversion

Drawing Title Proposed Grd/ First Floor Plan

Date 20/07/26
 Drawn S. Burrows

Scales 1:50

DWG NO. S13551/2	REV
------------------	-----



Scale Bar 1:50