




amendments			auth.	chkd.
rev.	date	comment	ES	GI
A	28.07.26	Minor amendment as planning officer comments.		




Ground Floor Site Plan 1:100

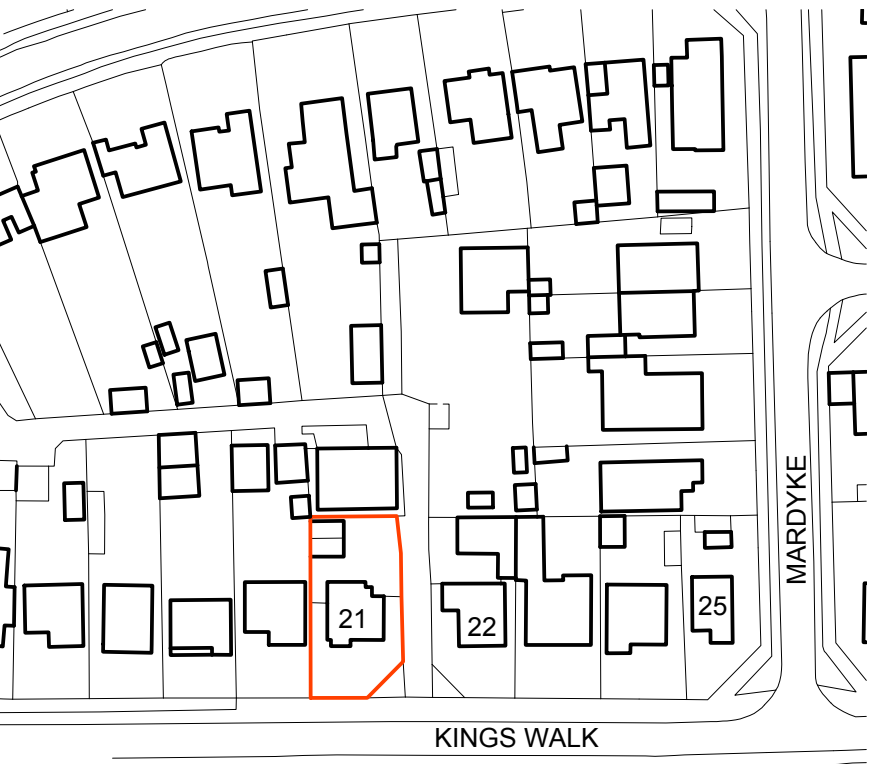

Site Location Plan 1:1250

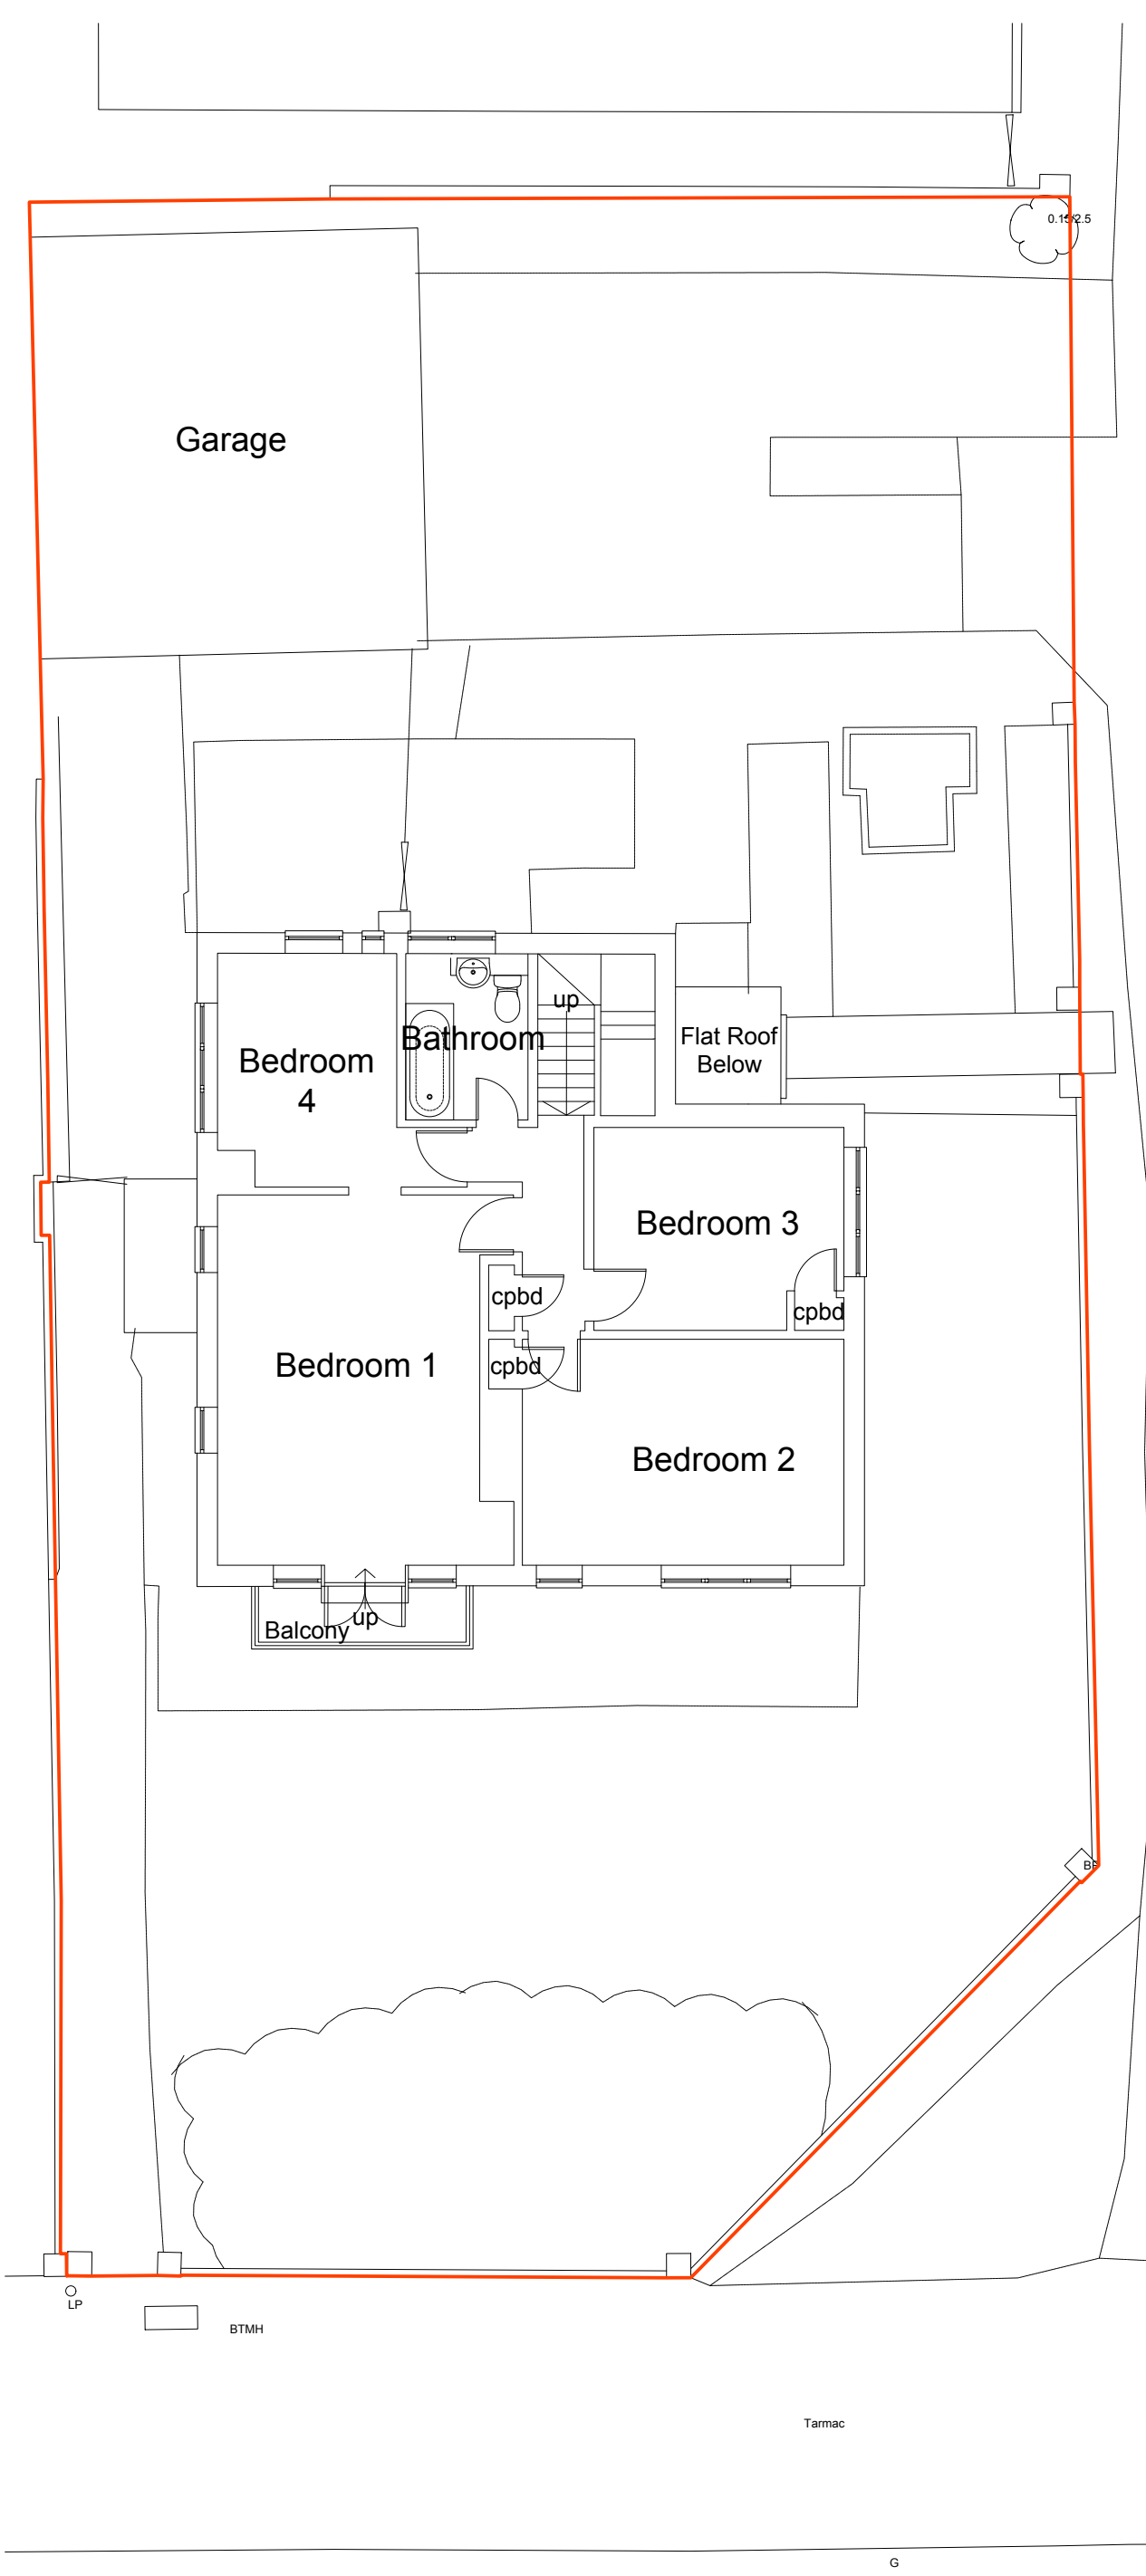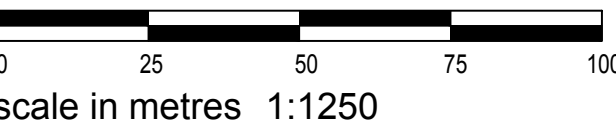

First Floor Plan 1:100

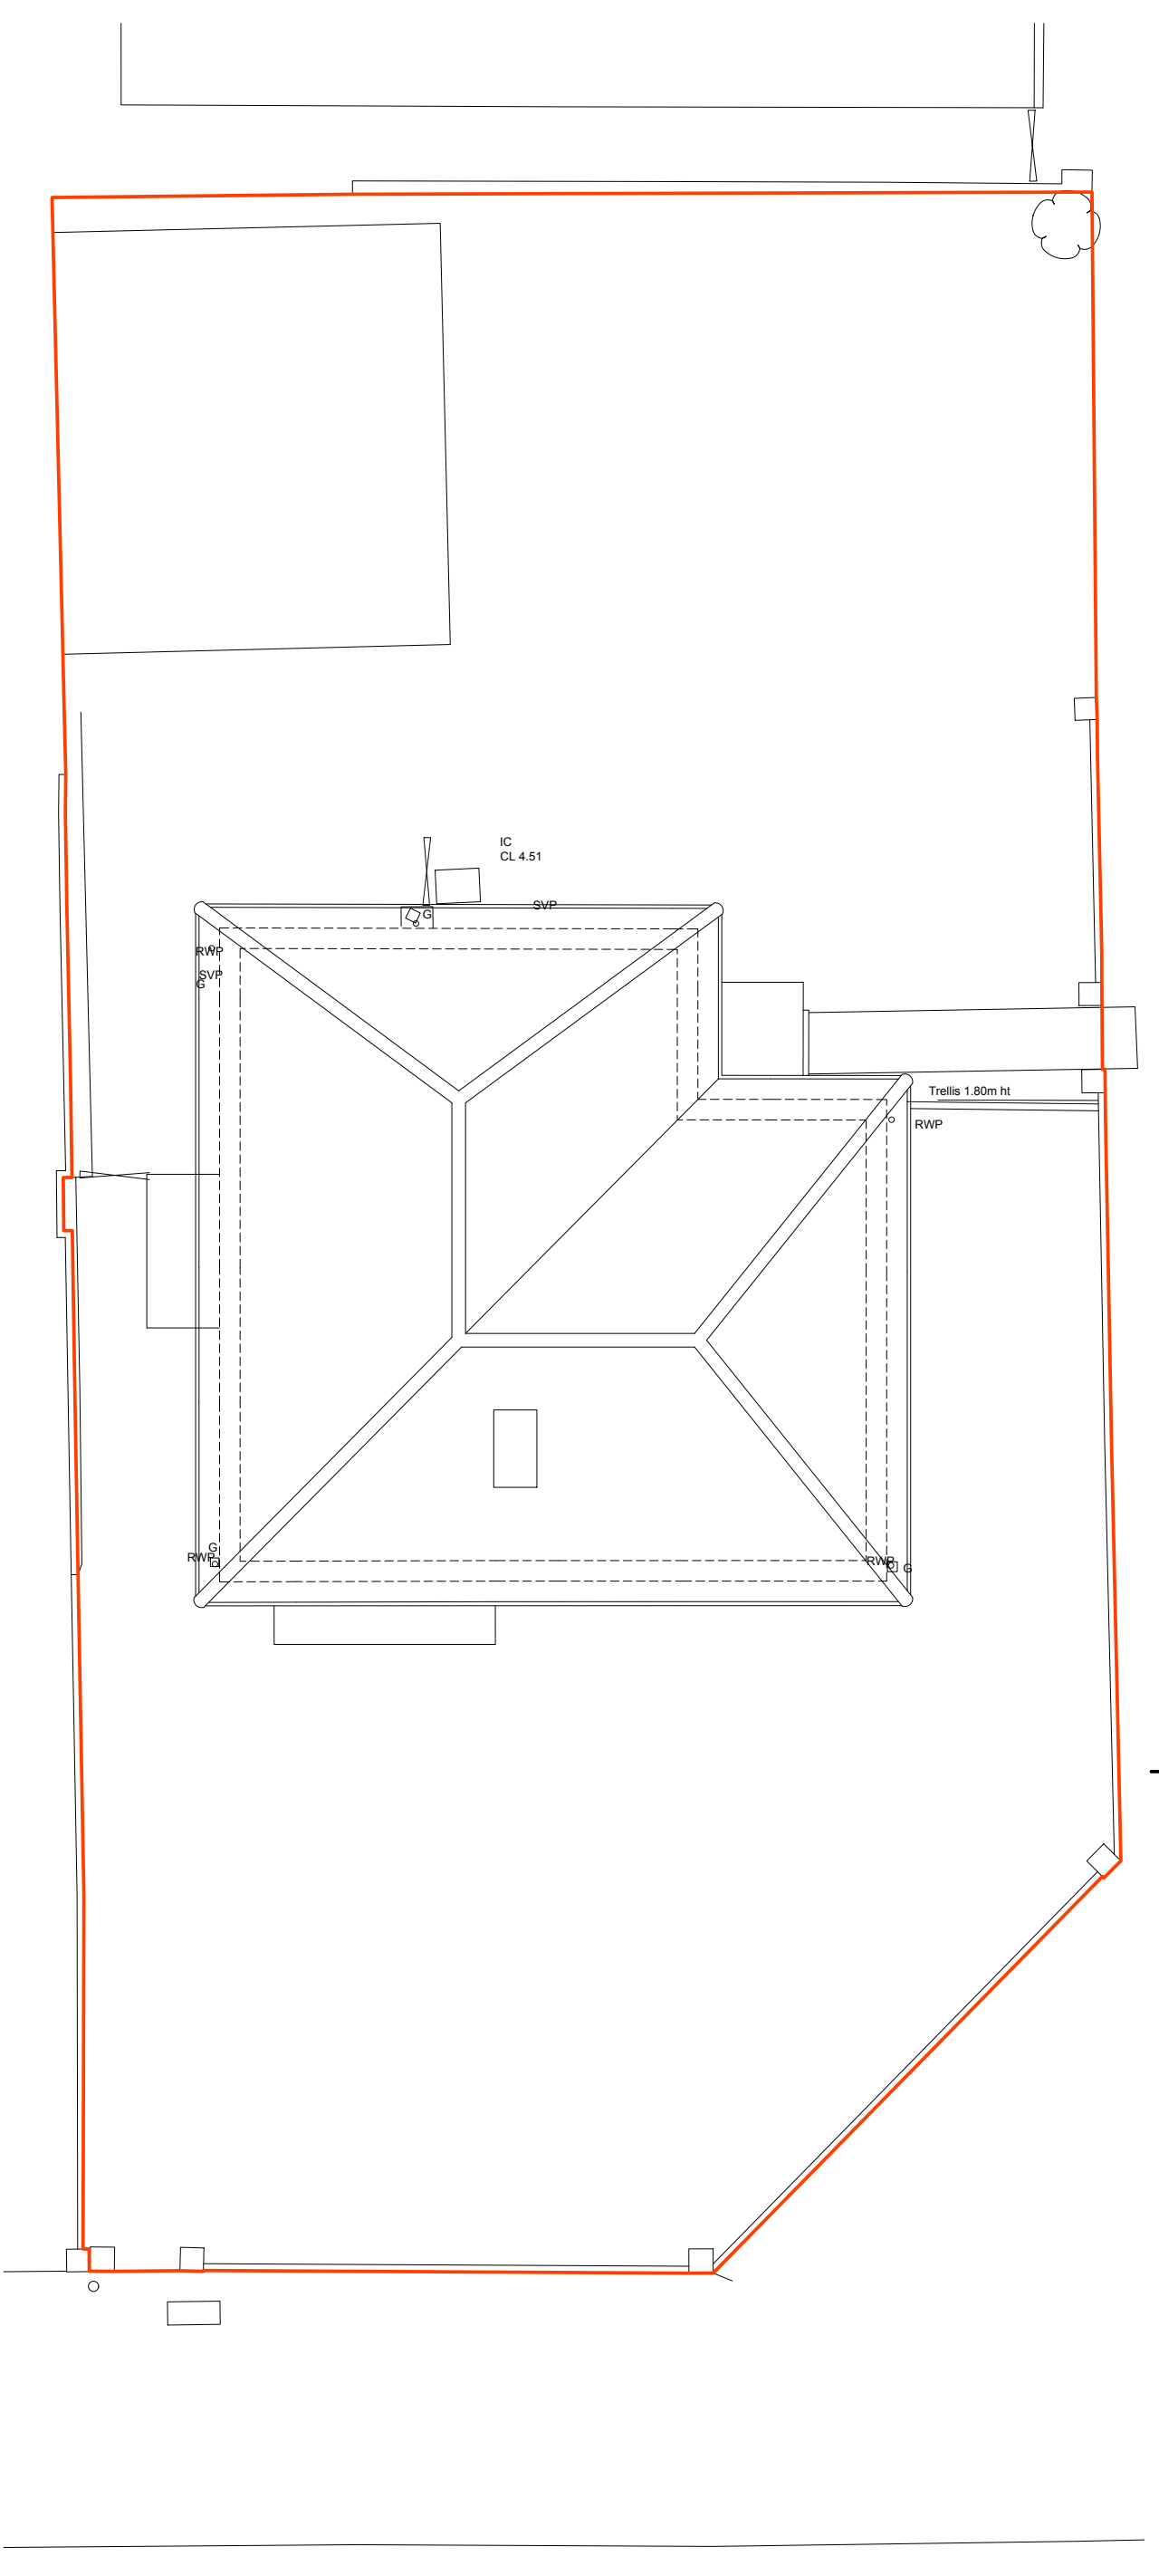

Roof Plan 1:100

client	Cherise Blythe & Nick Huggett	drawing number	0753.EXG.001	revision	A
project	21 Kings Walk Shoreham-by-Sea BN43 5LG	drawing title	Existing Ground Floor Plan and First Floor Plan		
drawn by	Others/ES	checked by	GI	riba work stage	2
				date	July '26
				scale/original sheet size	1:100,1:1250 @ A1
www.abir.co.uk studio@abirarchitects.co.uk Unit 1, Bala House, St John's Road, Hove, BN4 2FX, United Kingdom Hove +44 (0)1273 724 384 Company No 06877117 VAT No 971 4147 17			© ABIR Architects Ltd. Check all dimensions on site before work is undertaken. All goods, materials and workmanship to conform with current building regulations, BSS and COPs.		