


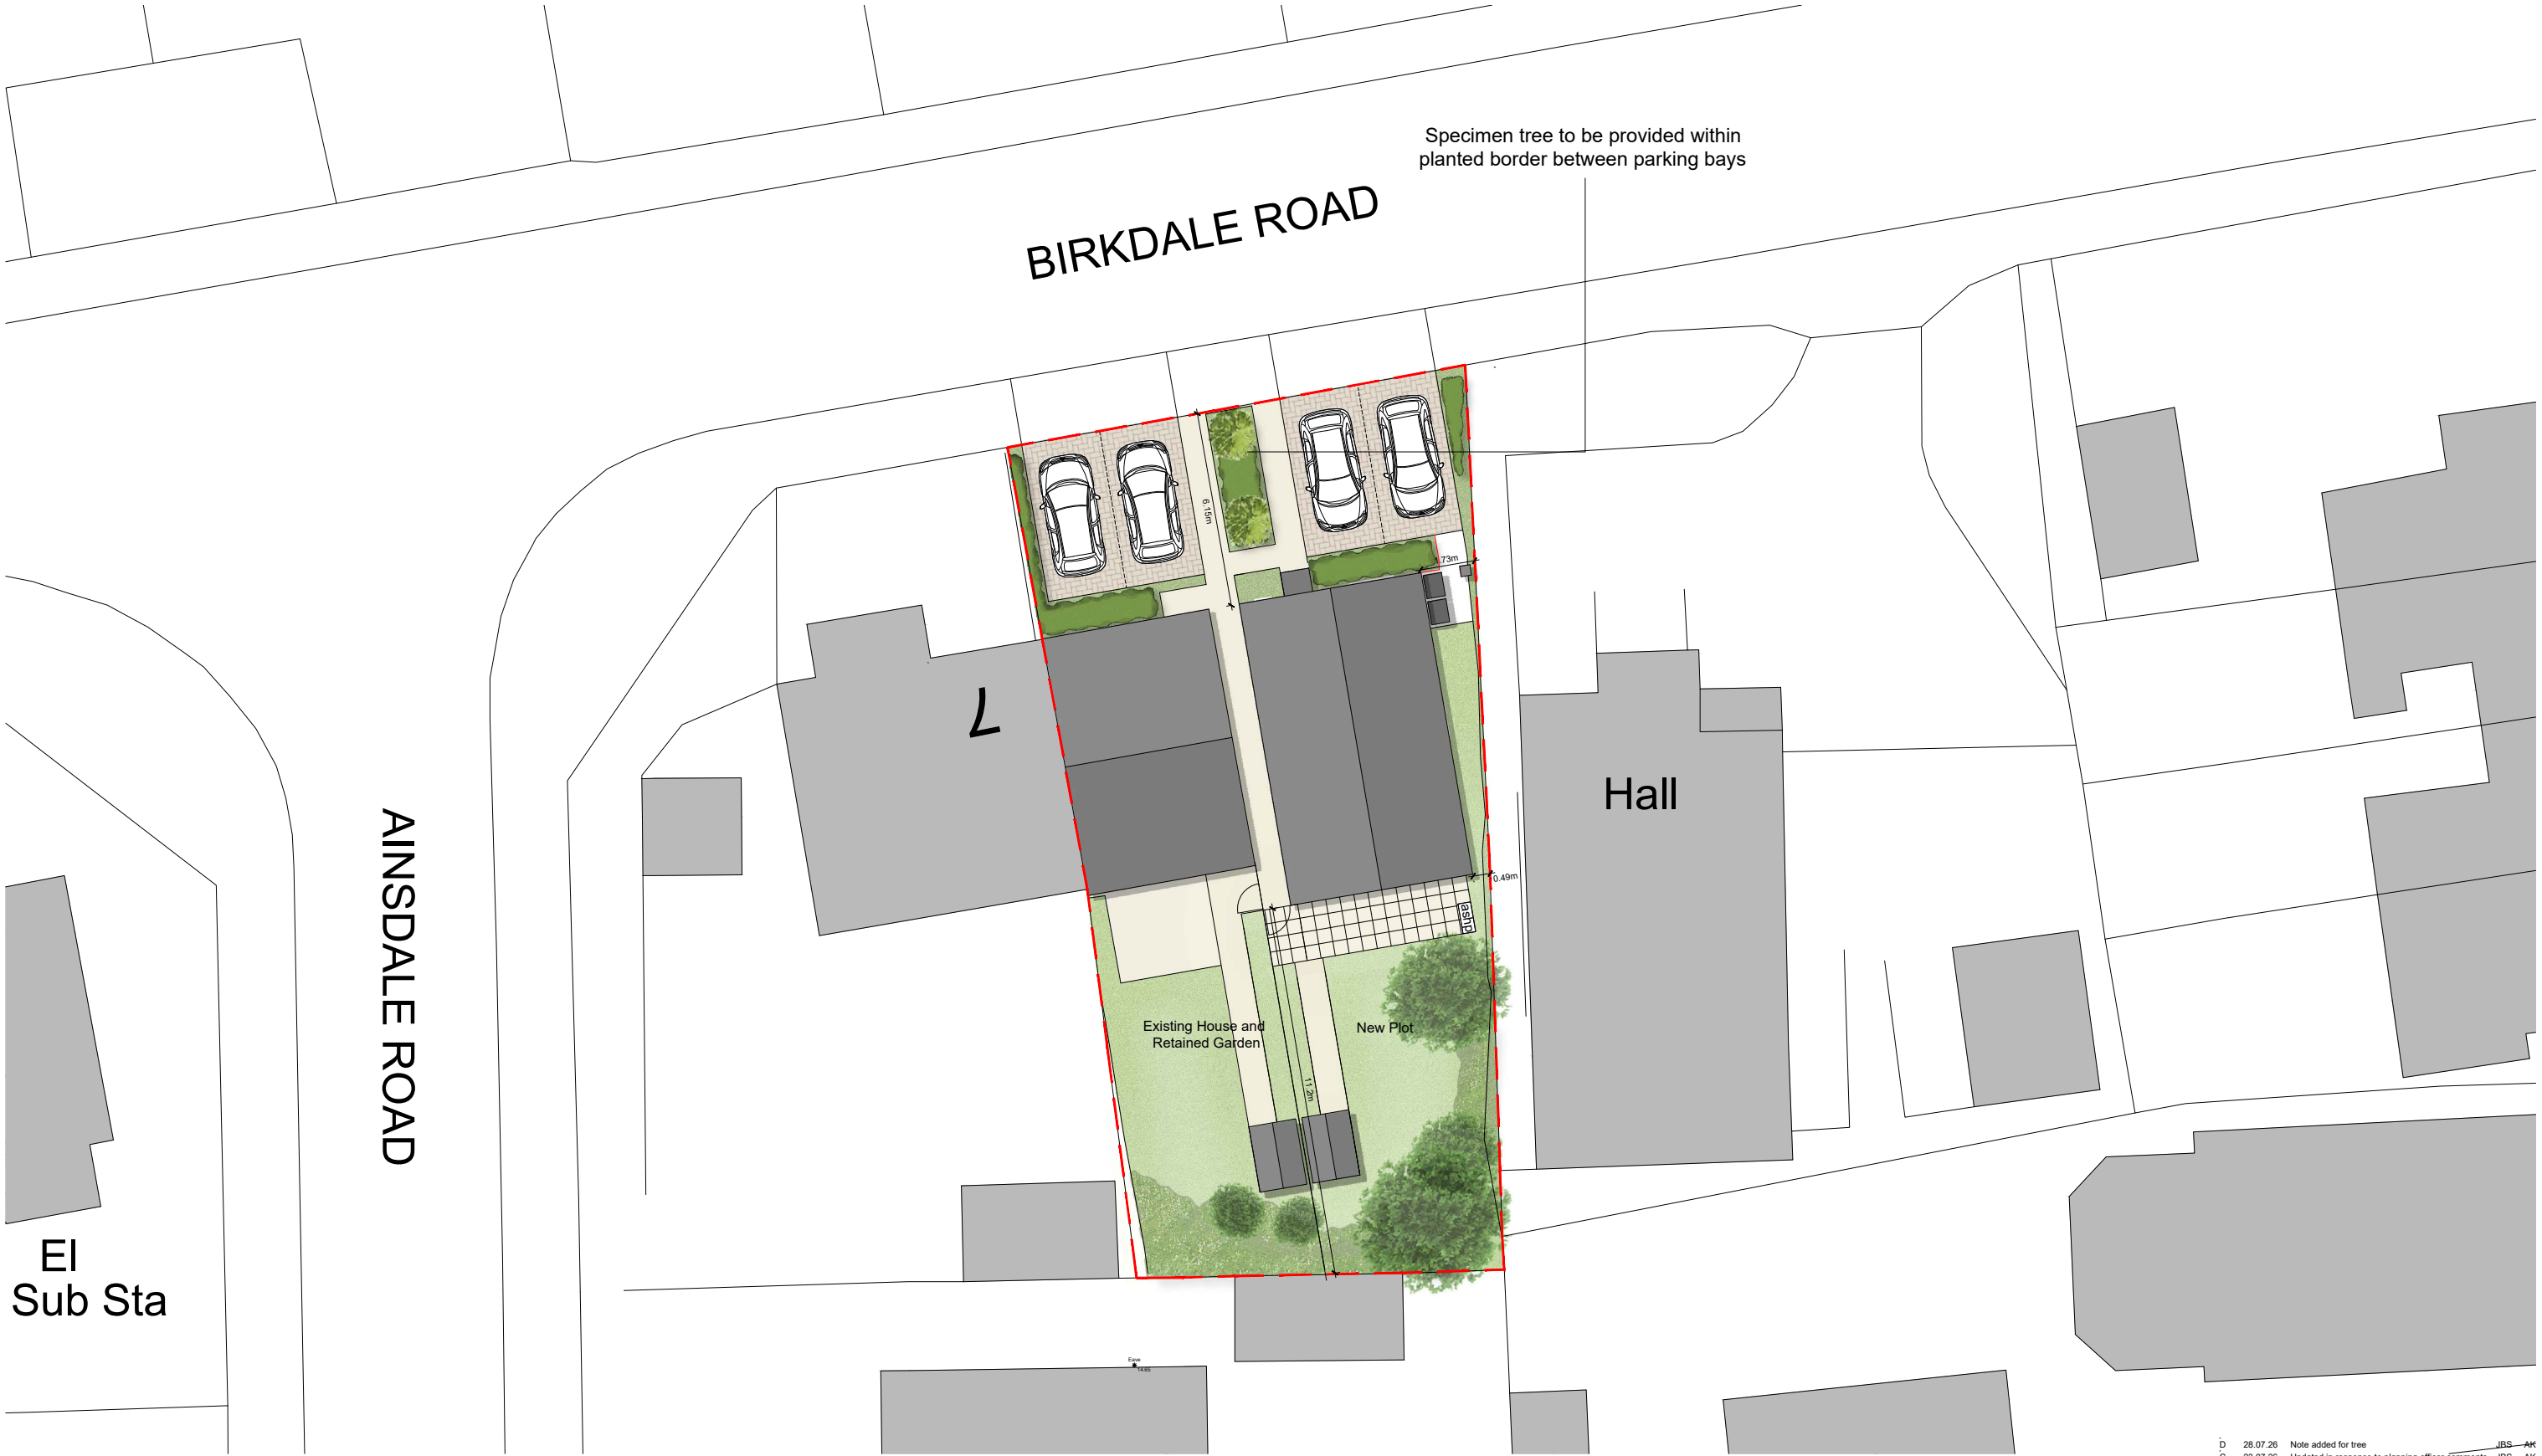

KEY
— Application Site Boundary

Client's Name
Mr J Djedvet

Job Title
5 Birkdale Road, Worthing,
West Sussex

Drawing Title
Proposed Roof Site Plan

Scale
1:200 @ A3

Drawn	Checked	Date
AE	AK	16.04.26
Job No	Drawing No	Rev
JD/BR	PL05	D
Status	INFORMATION	

D	28.07.26	Note added for tree	JBS	AK
C	23.07.26	Updated in response to planning officer comments	JBS	AK
B	10.06.26	Updated to show distances to boundaries	AK	AK
A	19.05.26	Colour Layout Amendments	JBS	AK
Rev	Date	Revision Details	Dr	Ch