


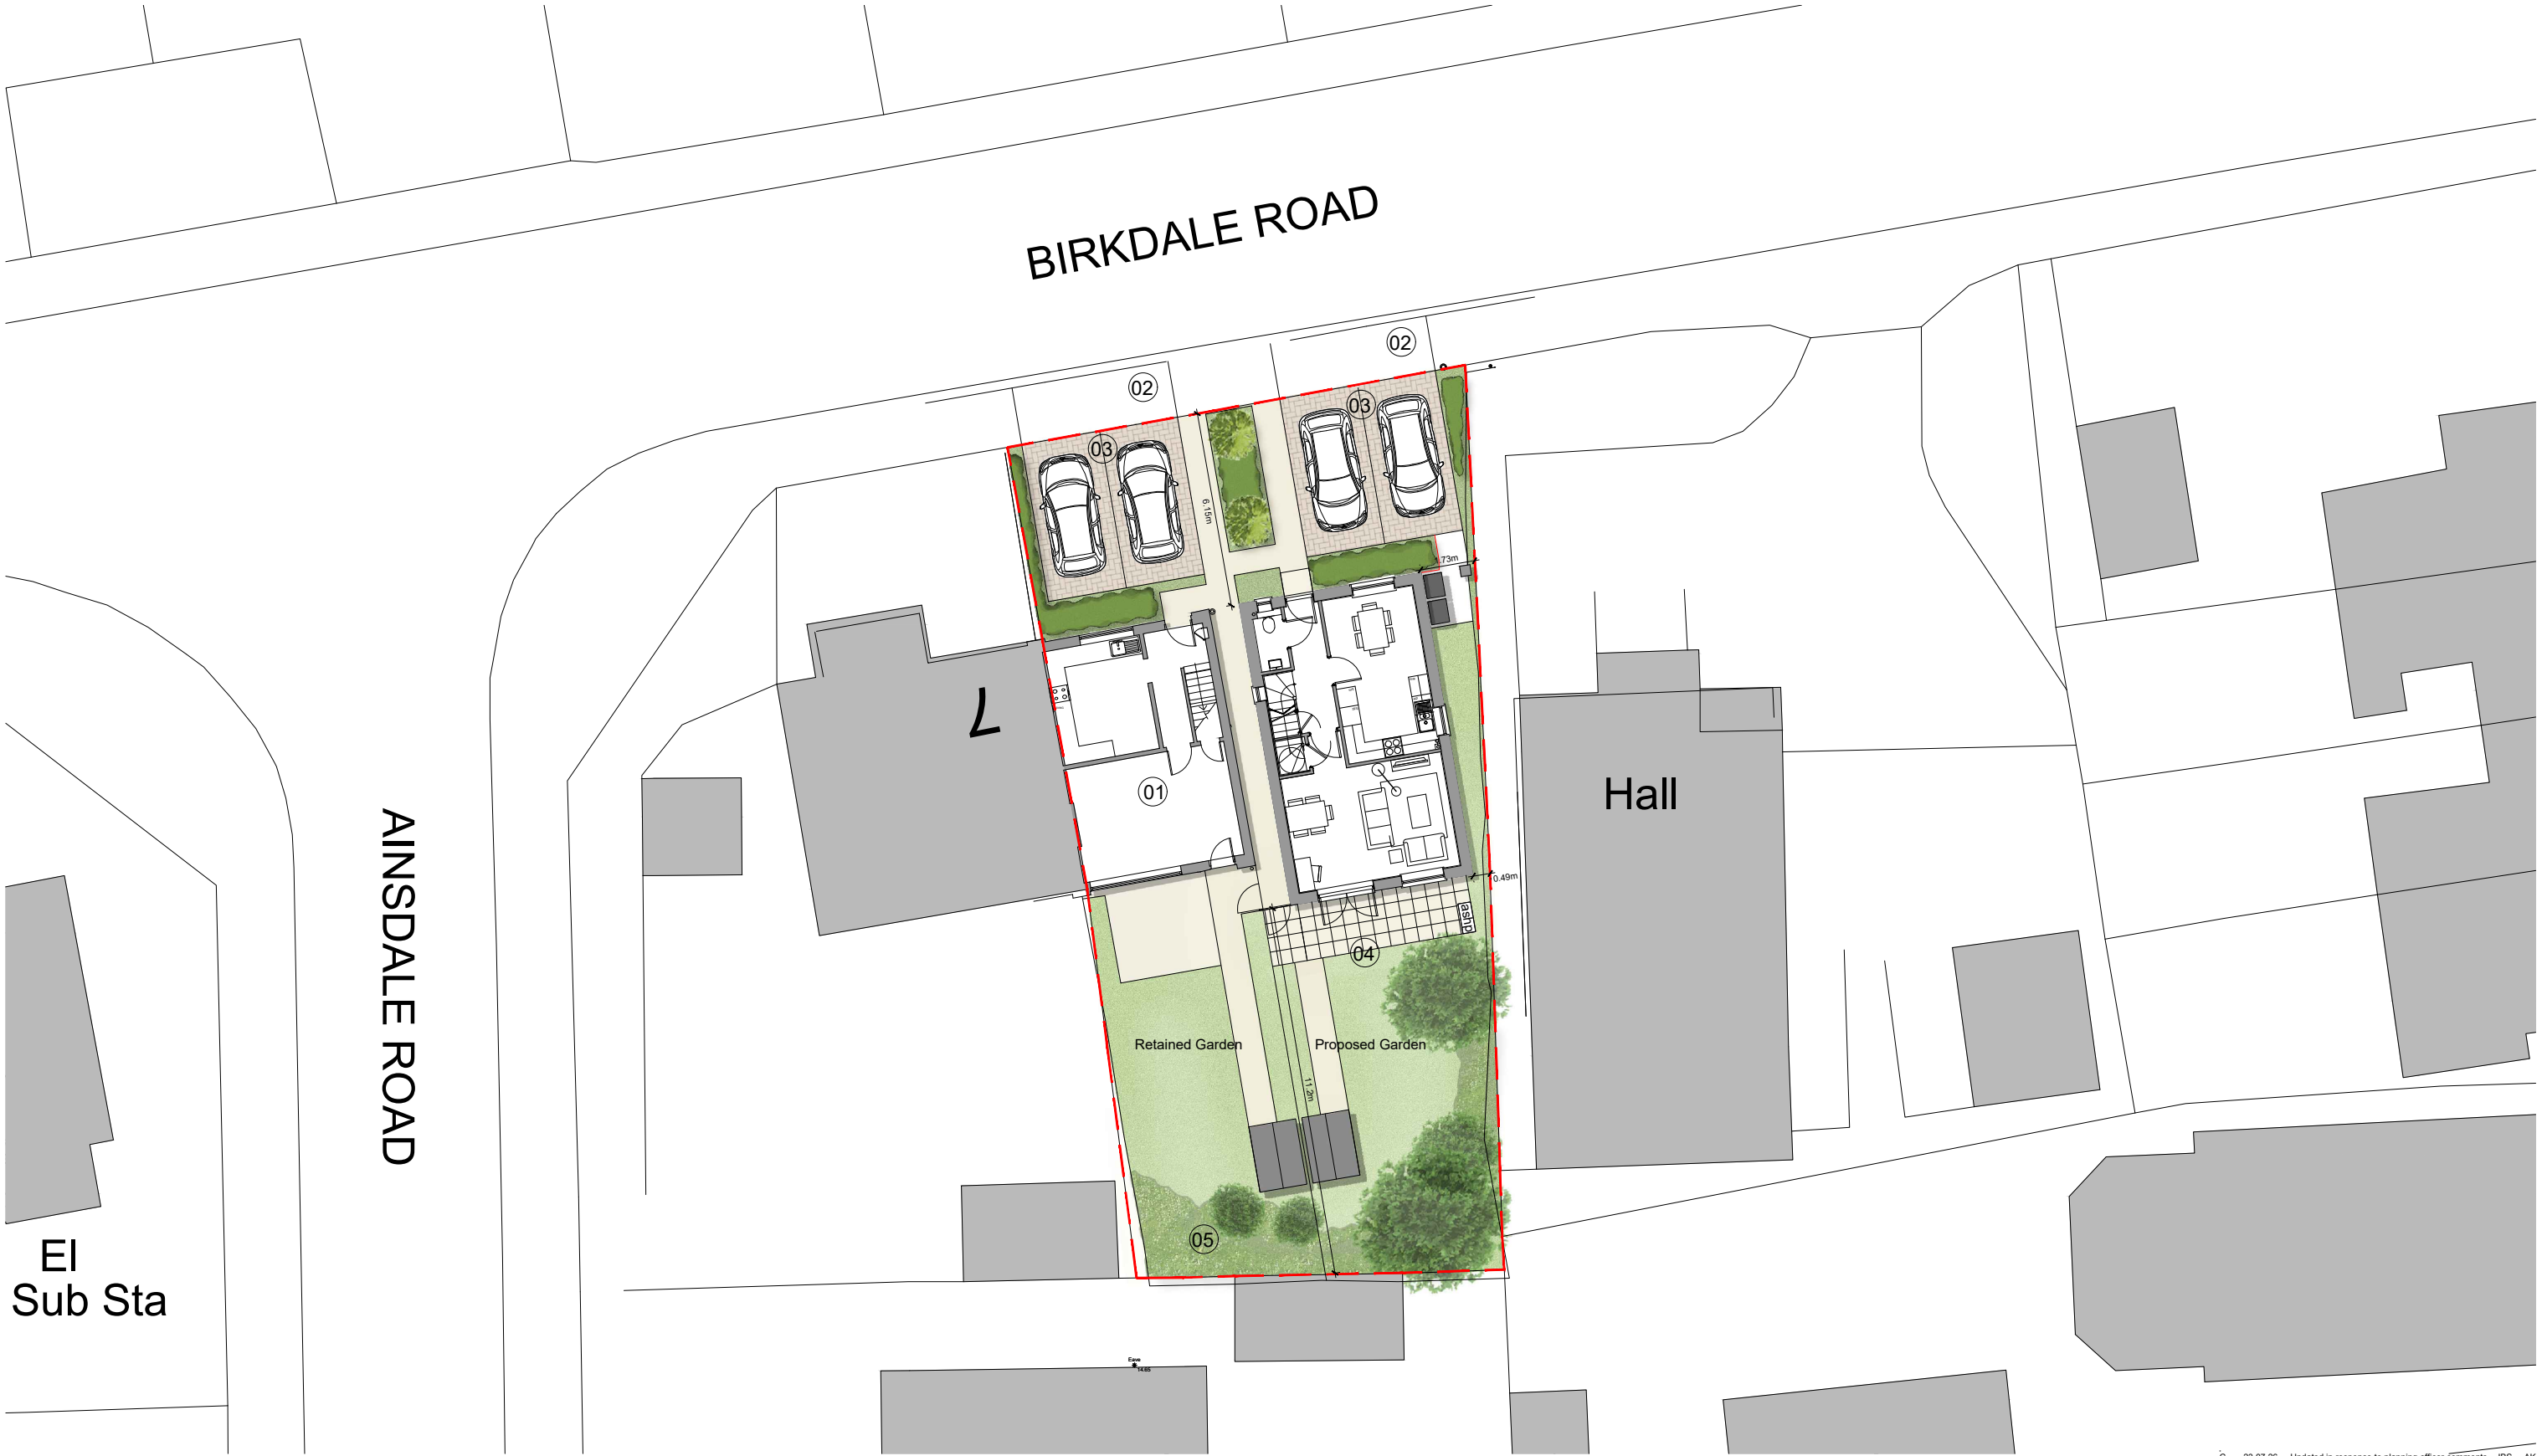

KEY
Application Site Boundary

- Legend:**
- 1 - Existing House
 - 2 - Proposed Crossover
 - 3 - Parking Bays
 - 4 - New Plot
 - 5 - Existing Hedges

© ECE Architecture Limited. No dimensions to be scaled from drawing except for the purposes of Planning Applications. The contractor should check all dimensions on site. It is the contractors responsibility to ensure compliance with Building Regulations.

Client's Name
Mr J Djevdet

Job Title
**5 Birkdale Road, Worthing,
West Sussex**

Drawing Title
Proposed Ground Floor Plan

Scale
1:200 @ A3

metres 2 4 6 8

Drawn	Checked	Date
AE	AK	16.04.26
Job No	Drawing No	Rev
JD/BR	PL04	C
Status		

INFORMATION

C	23.07.26	Updated in response to planning officer comments	JBS	AK
B	10.06.26	Updated to show distances to boundaries	AK	AK
A	19.05.26	Amendments to Colour Layout	JBS	AK
Rev	Date	Revision Details	Dr	Ch

