



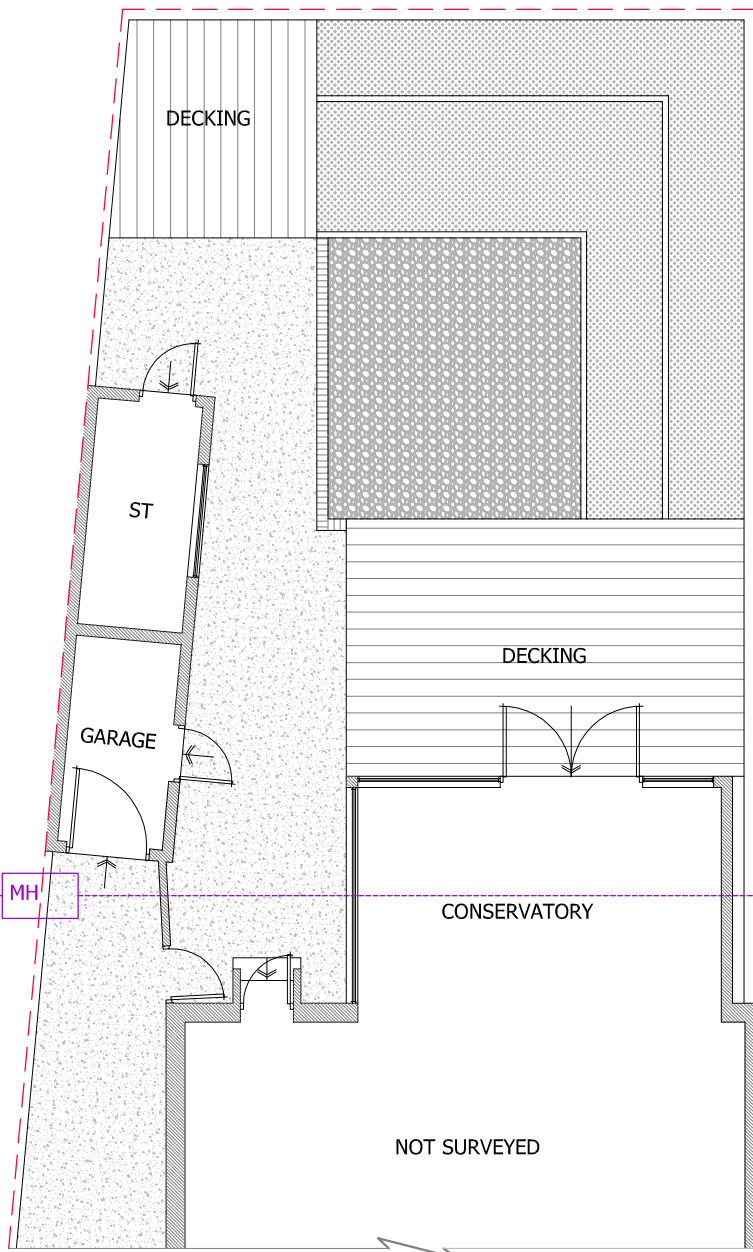

EXISTING GROUND
FLOOR PLAN
scale 1:100

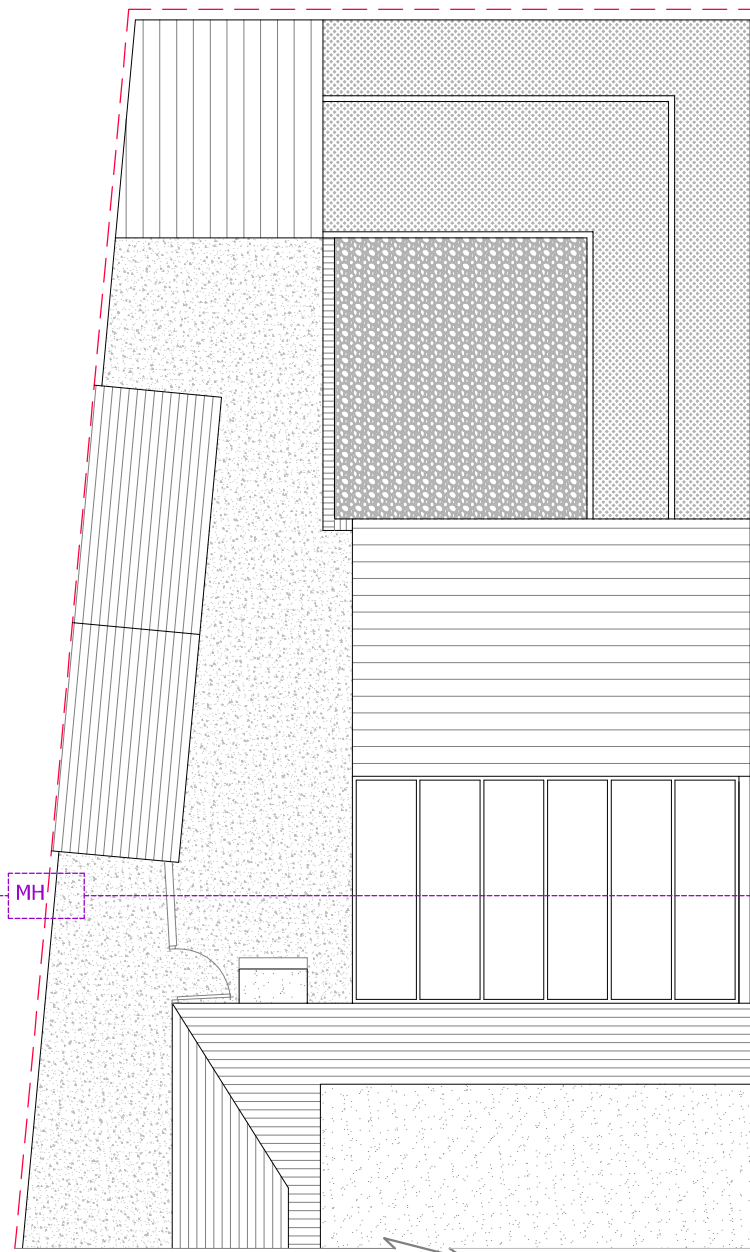

EXISTING ROOF
FLOOR PLAN
scale 1:100



CADGUYS ARCHITECTURAL SERVICES



CAD
GUYS

07512090919
www.cadguys.co.uk
sonny@cadguys.co.uk

15-17 Middle Street,
Brighton, BN1 1AL
T: 0751 20 90 919
E: Sonny@cadguys.co.uk
W: www.cadguys.co.uk

Project

83 Old Barn Way BN42 4NS

Drawing Title

Existing Floor Plans

Date

MAY-2026

Scale

1:100/A3

Project No.

CG367

Drawing No.

PL/02

Drawn by/Checked by

HD

Rev

Date

A 130526

Details

Initial drawings sent out for review

Dimensions to be verified on site
by contractor prior to
commencement of work

This is the copyright of the practice
and may not be reproduced in part
or in whole without the prior
written consent of the practice.