



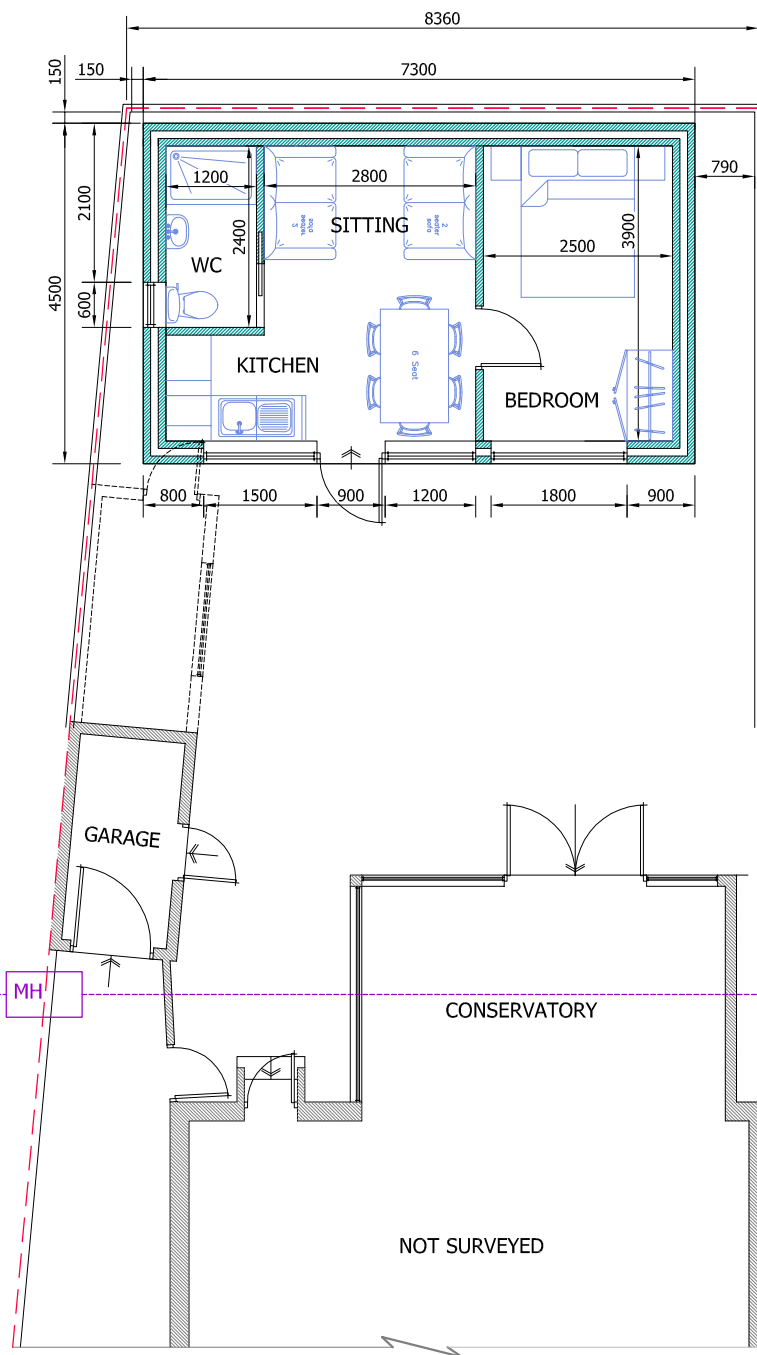

**PROPOSED GROUND
FLOOR PLAN**
scale 1:100

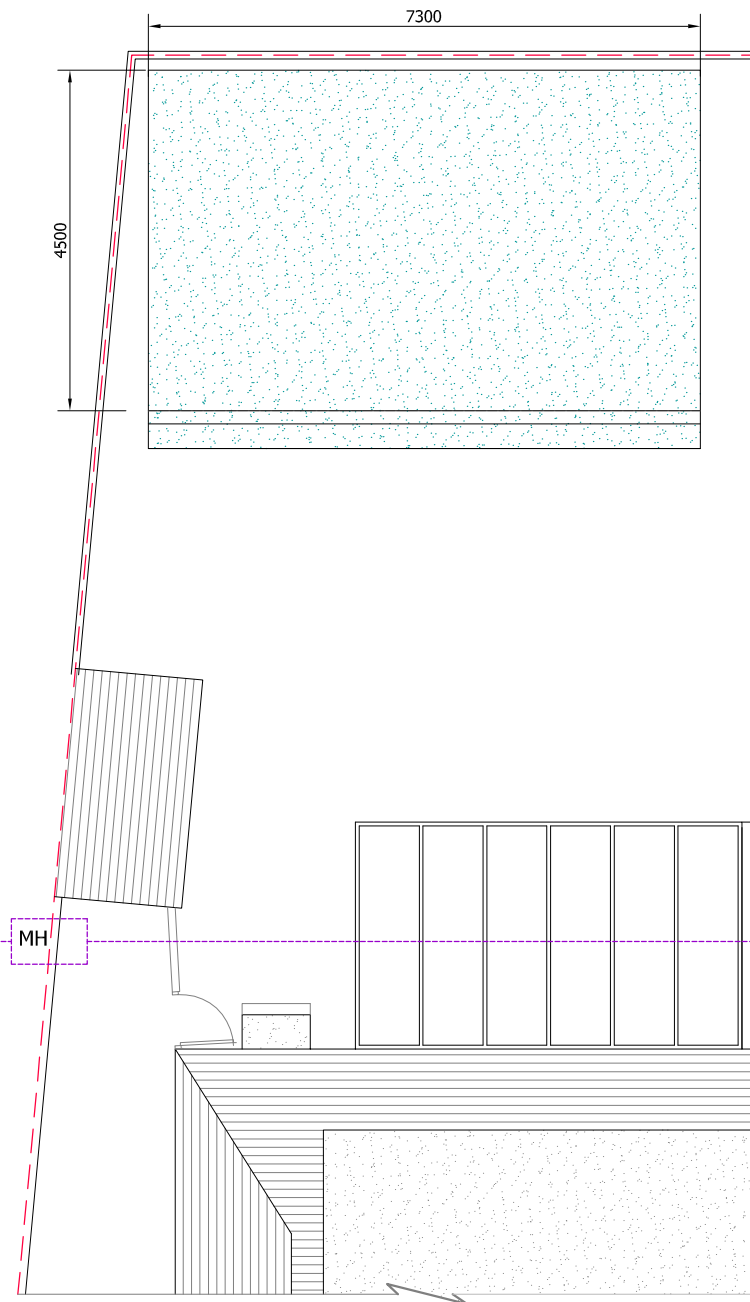

**PROPOSED
ROOF PLAN**
scale 1:100



CADGUYS ARCHITECTURAL SERVICES



**CAD
GUYS**

07512090919
www.cadguys.co.uk
sonny@cadguys.co.uk

15-17 Middle Street,
Brighton, BN1 1AL
T: 0751 20 90 919
E: Sonny@cadguys.co.uk
W: www.cadguys.co.uk

Project

83 Old Barn Way BN42 4NS

Drawing Title

Proposed Floor Plans

Date

JULY-2026

Scale

1:100/A3

Project No.

CG367

Drawing No.

PL/04

Drawn by/Checked by

HD

Rev

Date

A 130526

B 270726

Details

Initial drawings sent out for review

Minor amendments

Dimensions to be verified on site
by contractor prior to
commencement of work

This is the copyright of the practice
and may not be reproduced in part
or in whole without the prior
written consent of the practice.