
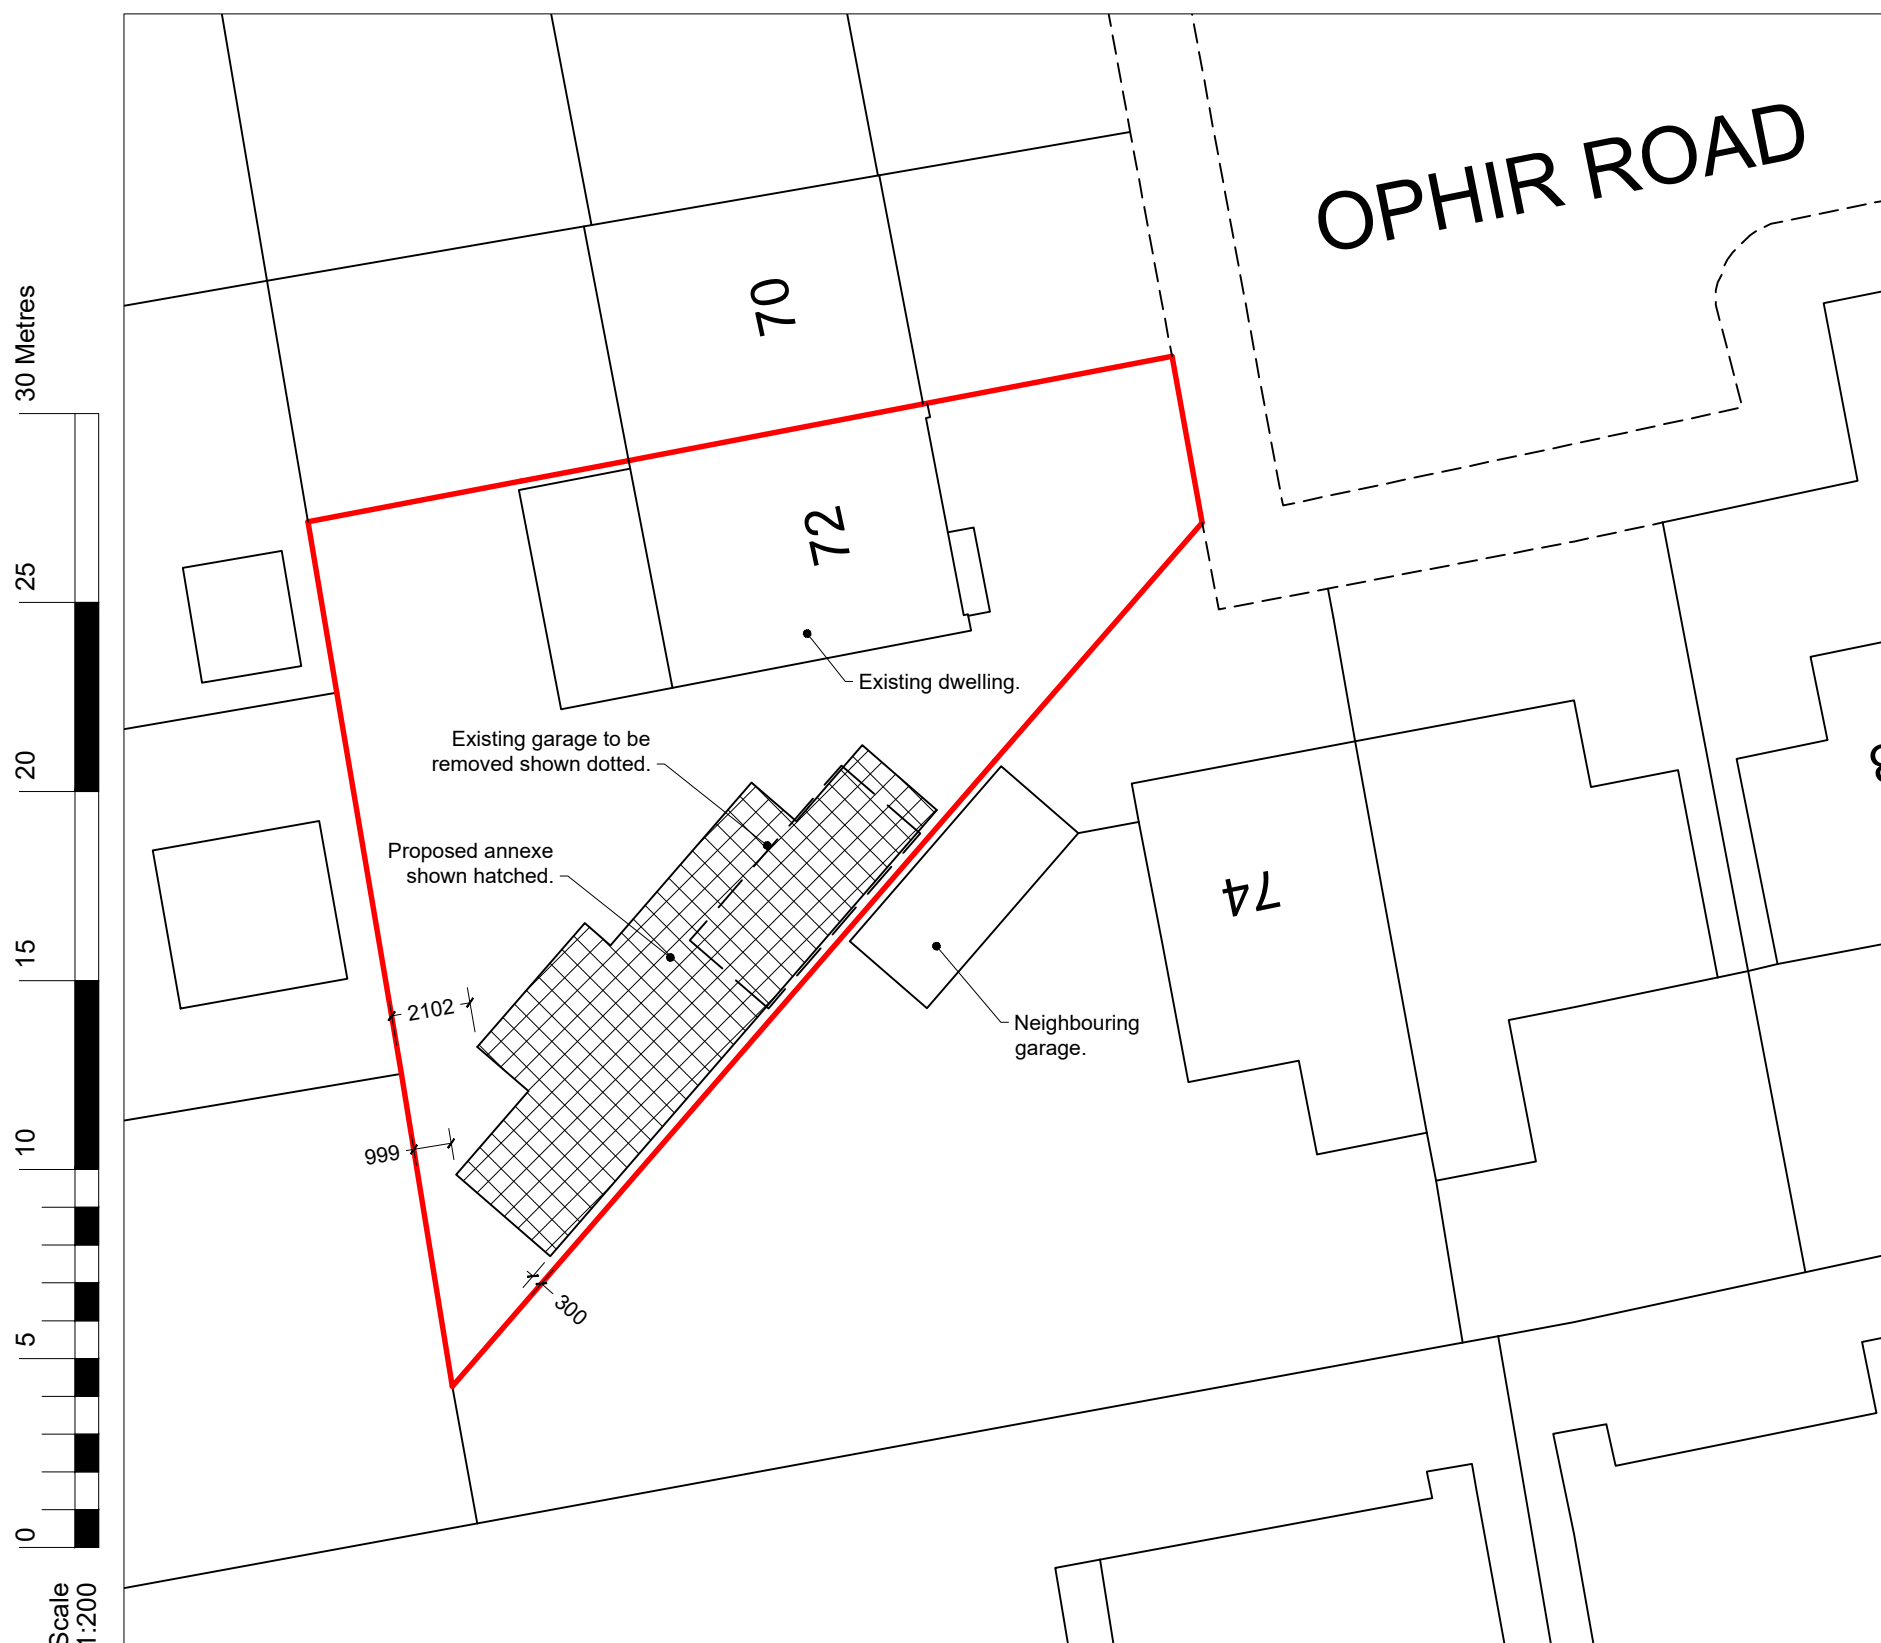
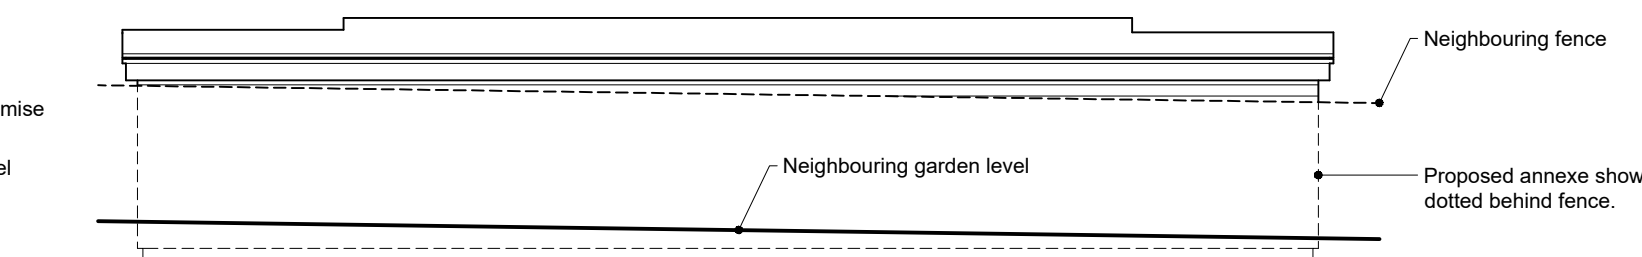
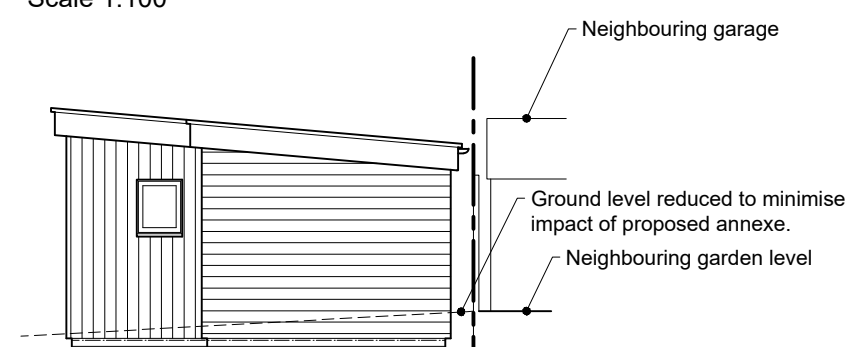
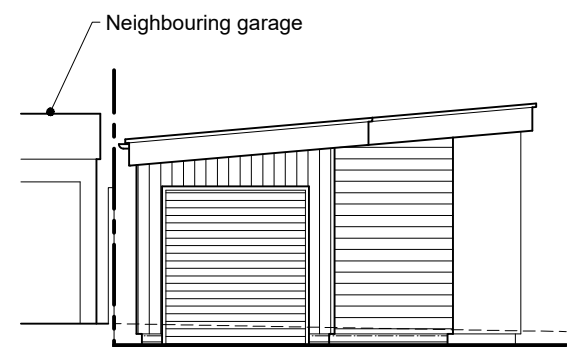
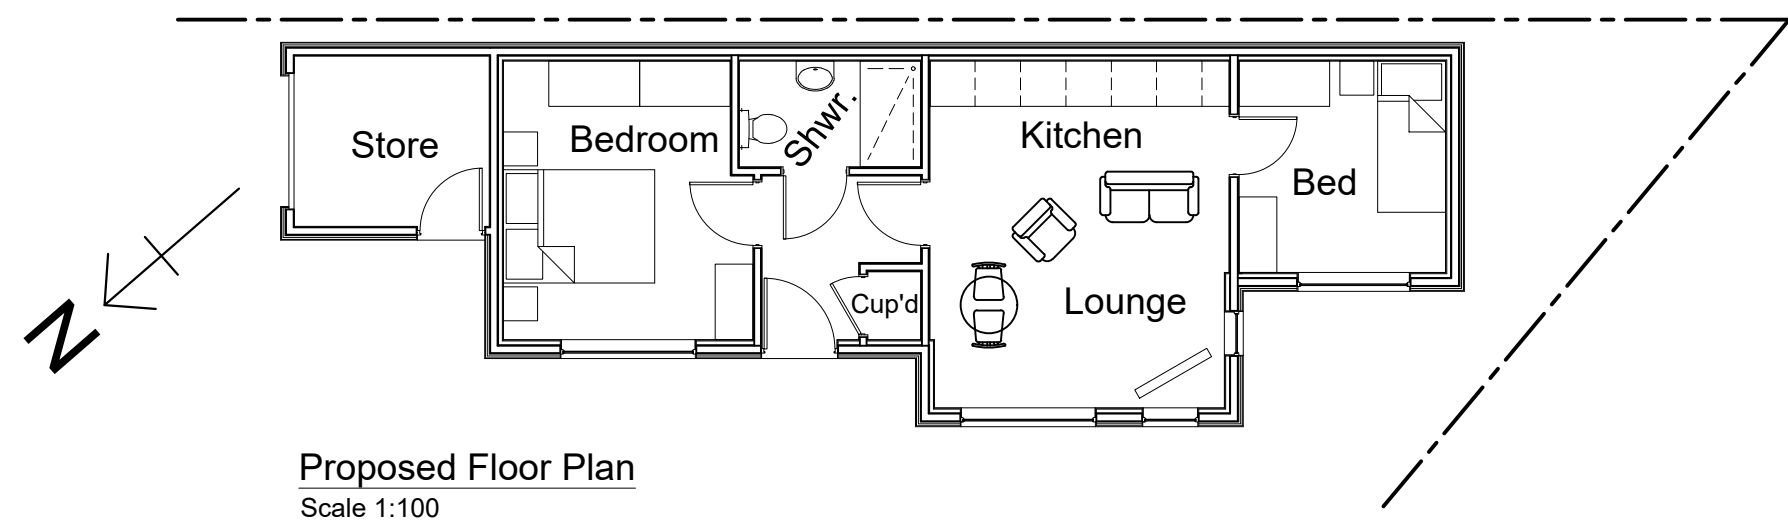
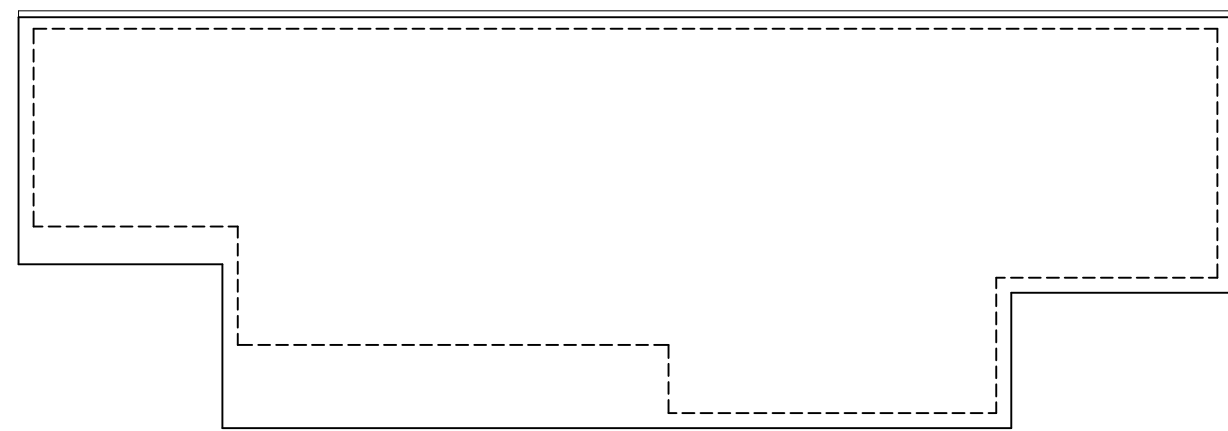
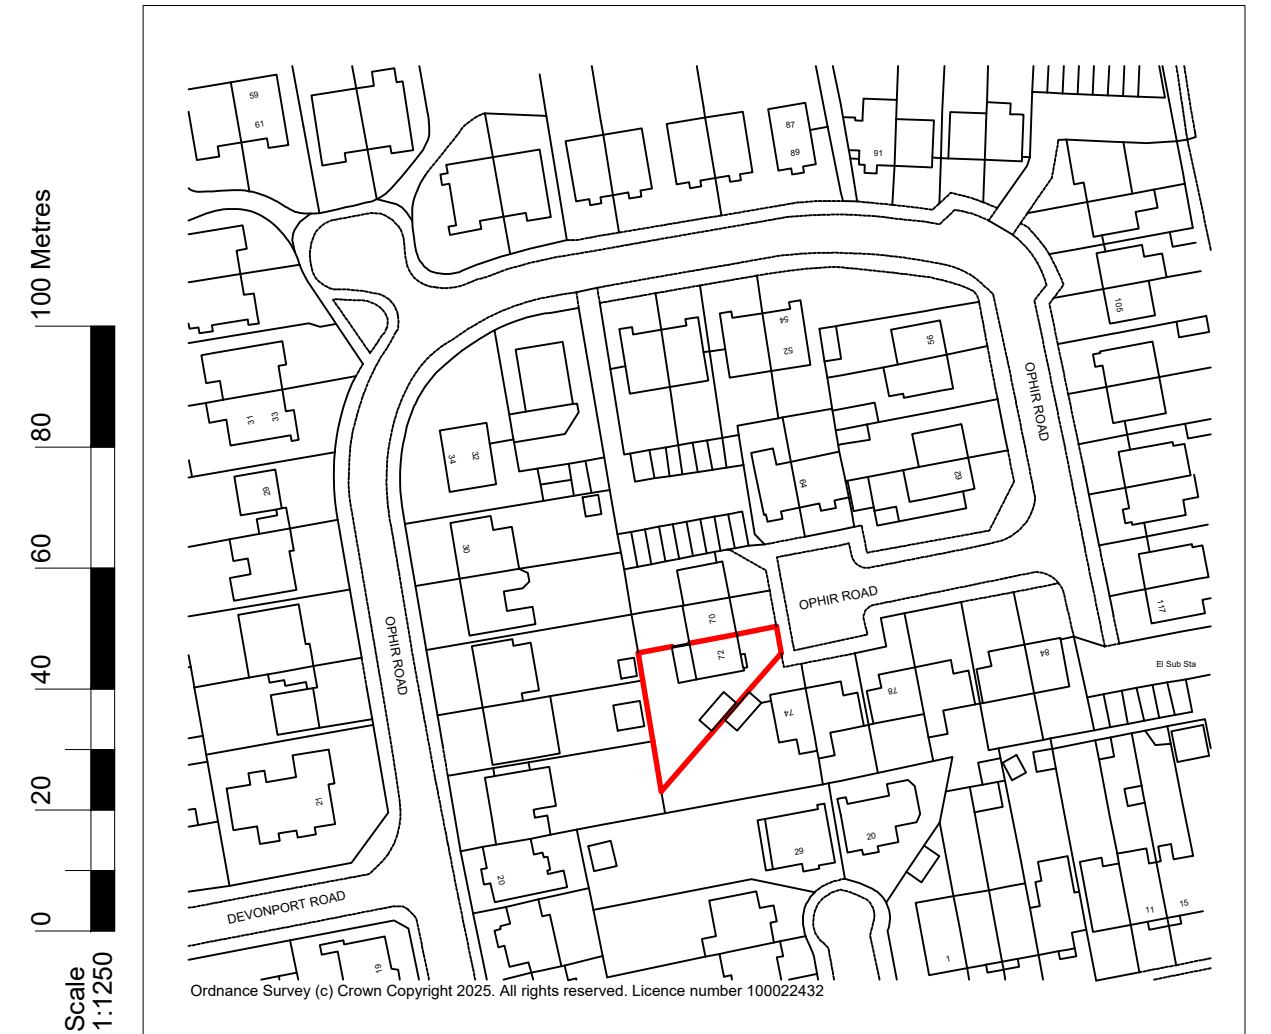
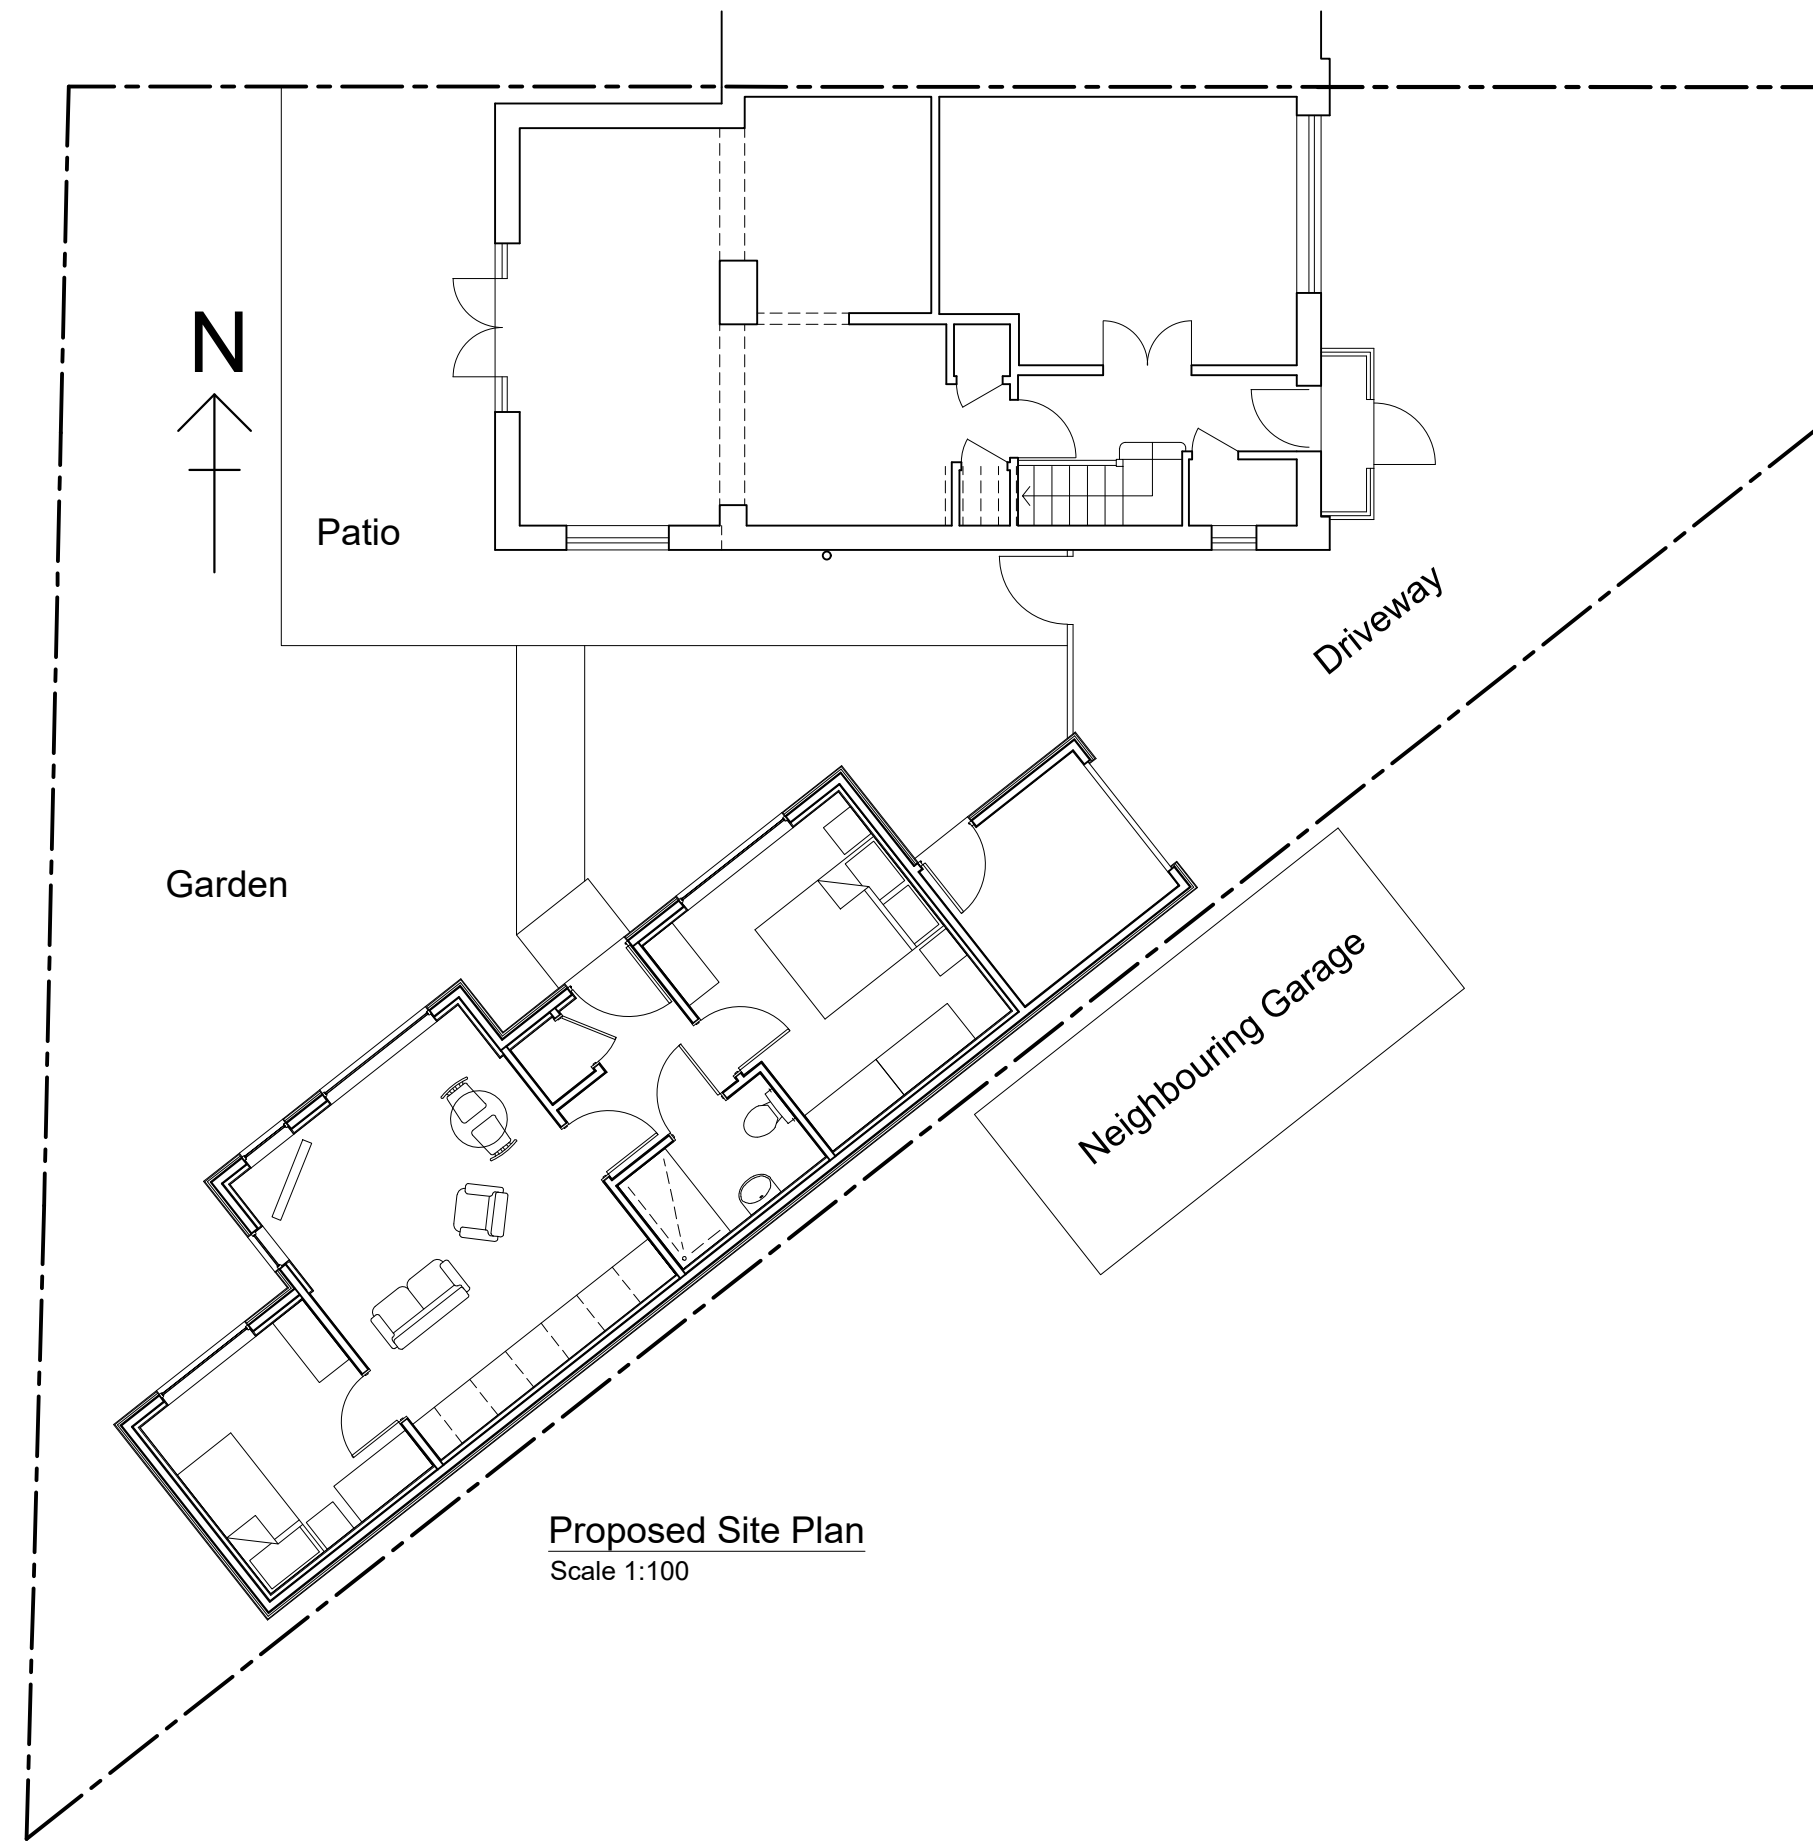


10 Metres
9
8
7
6
5
4
3
2
1
0
Scale
1:100

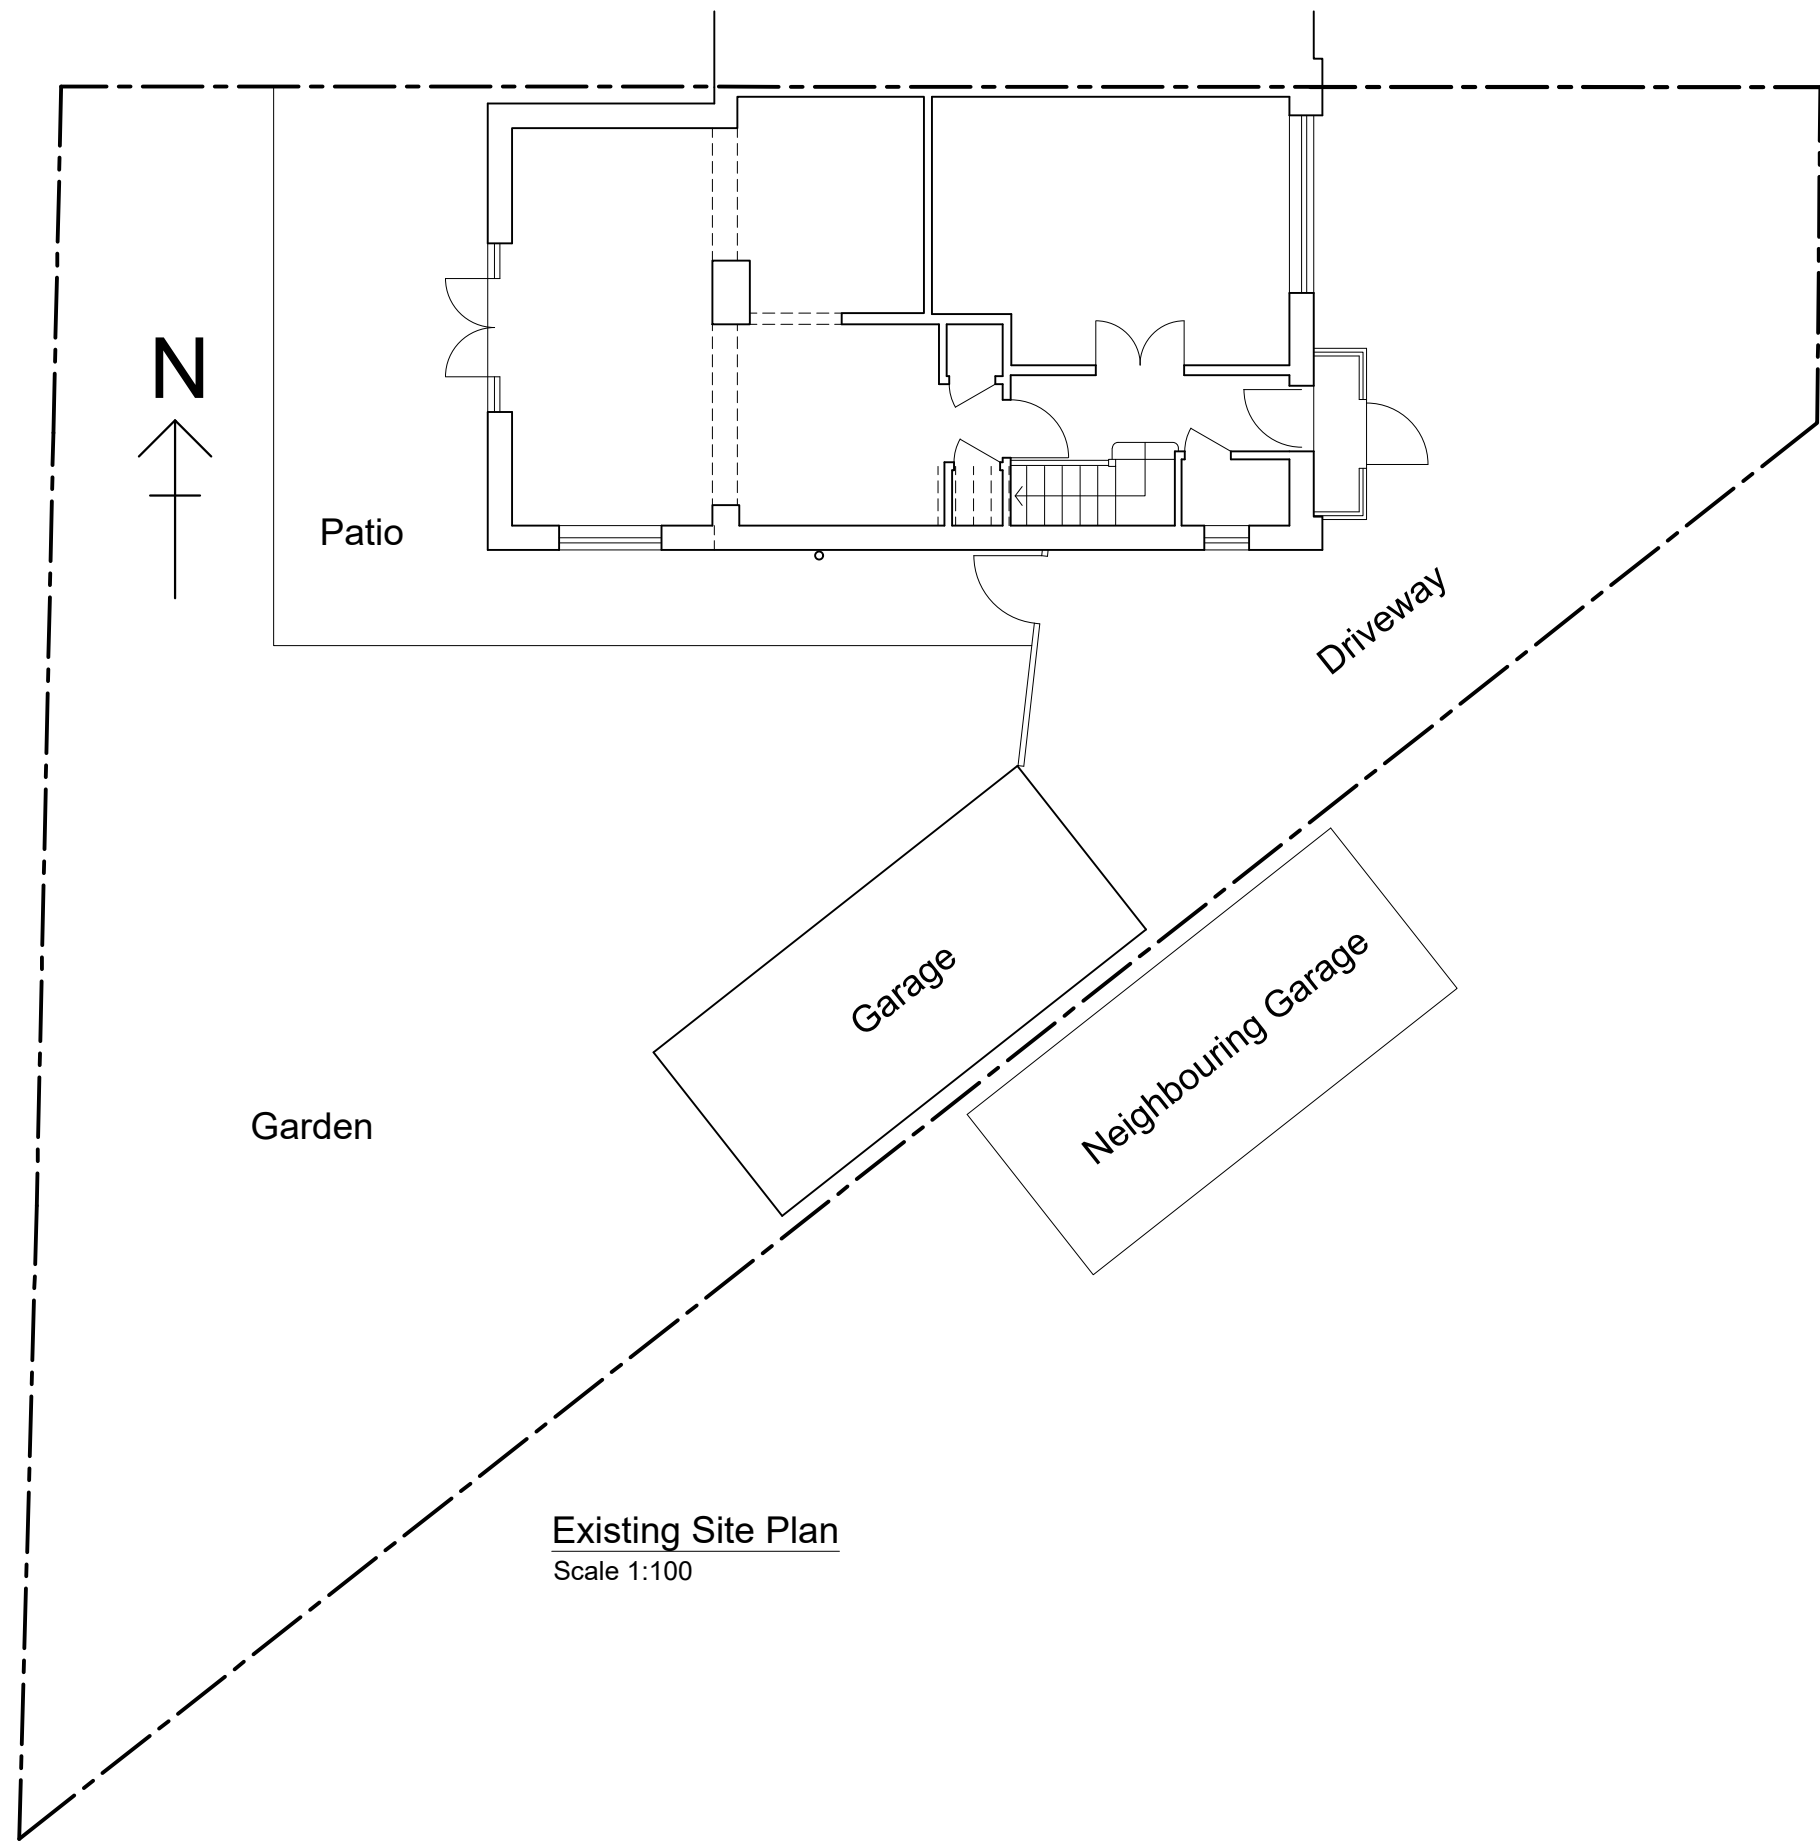

D	Distance to boundaries added to block plan.	30.01.26
C	Rear elevation, roof plan, location & block plans added.	28.01.26
B	Bedroom added.	21.01.26
A	Entrance moved, lounge enlarged.	15.01.26

Rev:	Description:	Date:
------	--------------	-------

HORIZON DESIGN

ARCHITECTURAL TECHNOLOGY

Horizon Design Limited

4 High View

Worthing BN13 3DQ

01903 205868

info@horizon-design.co.uk

www.horizon-design.co.uk

Client:
Ms Gregory

Project:
**Proposed Detached Annexe to:
72 Ophir Road
Worthing
West Sussex
BN11 2ST**

Drawing title:
**Existing & Proposed Plans, Proposed
Elevations, Location & Block Plans..**

Scale:
1:100 / 1:200 / 1:1250 @ A1

Date:
18.12.25

Drawn:
KWF

Revision:
D