

NORTH ELEVATION
0 2.5 5 7.5 10m
Scale 1:100


WEST ELEVATION




SOUTH ELEVATION
0 2.5 5 7.5 10m
Scale 1:100

EAST ELEVATION


EAST ELEVATION / SECTION D - D

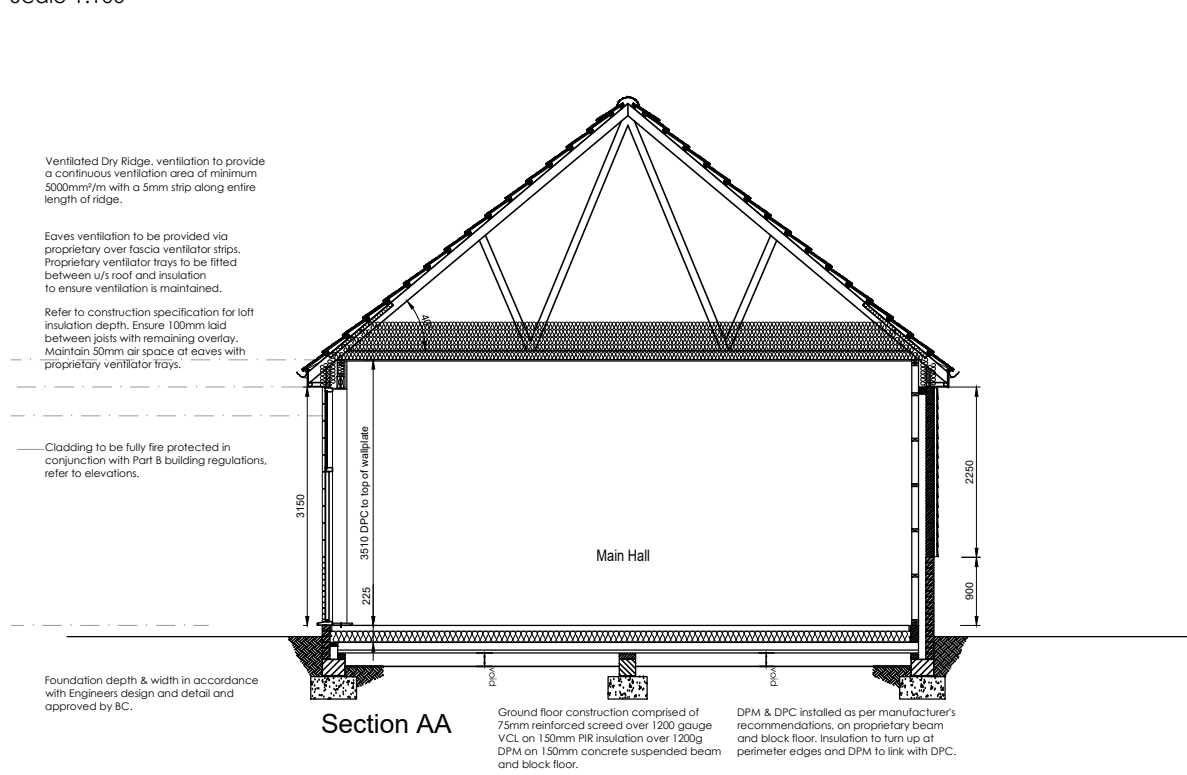


Section AA
0 2.5 5 7.5 10m
Scale 1:100

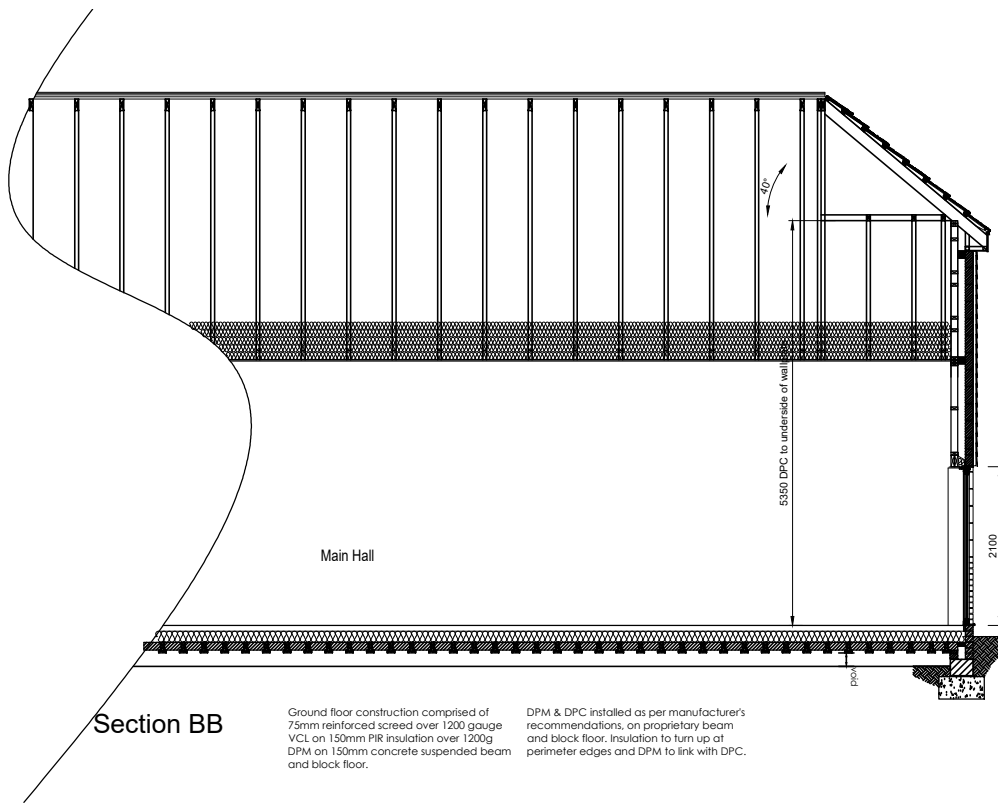


Section BB

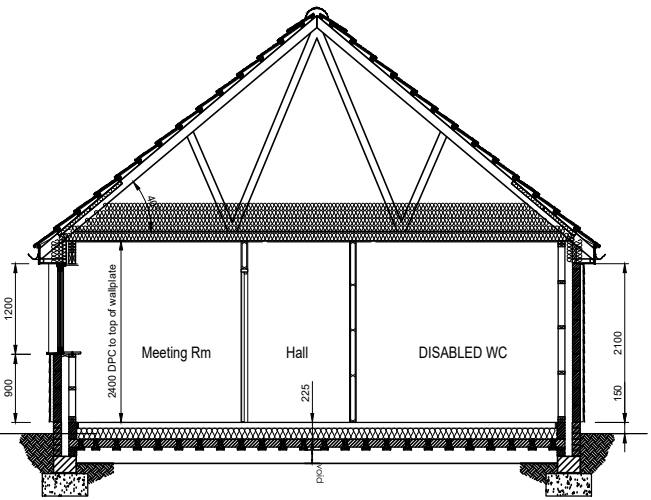

Section CC

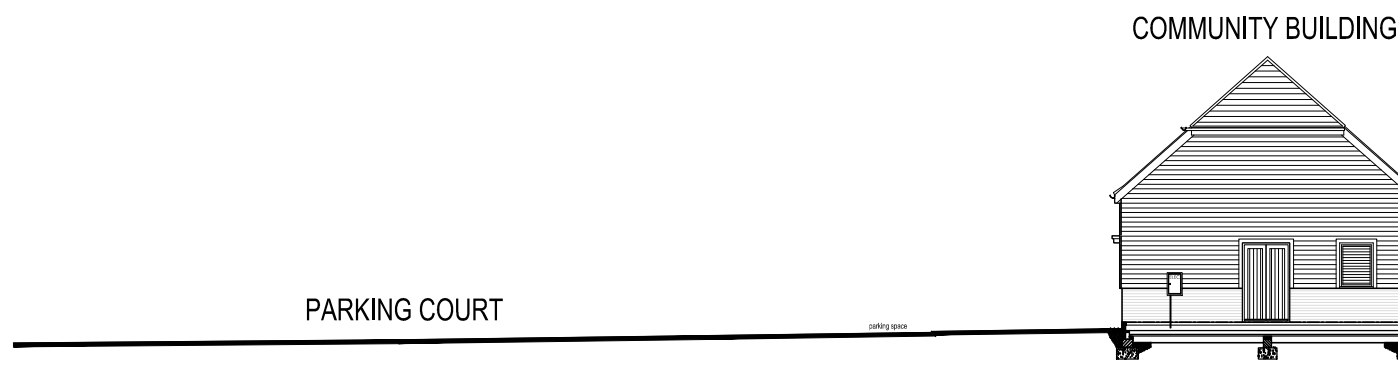

DATUM LEVEL: 15.00
SITE SECTION - 1:200 scale
0 5 10 15 20m
Scale 1:200

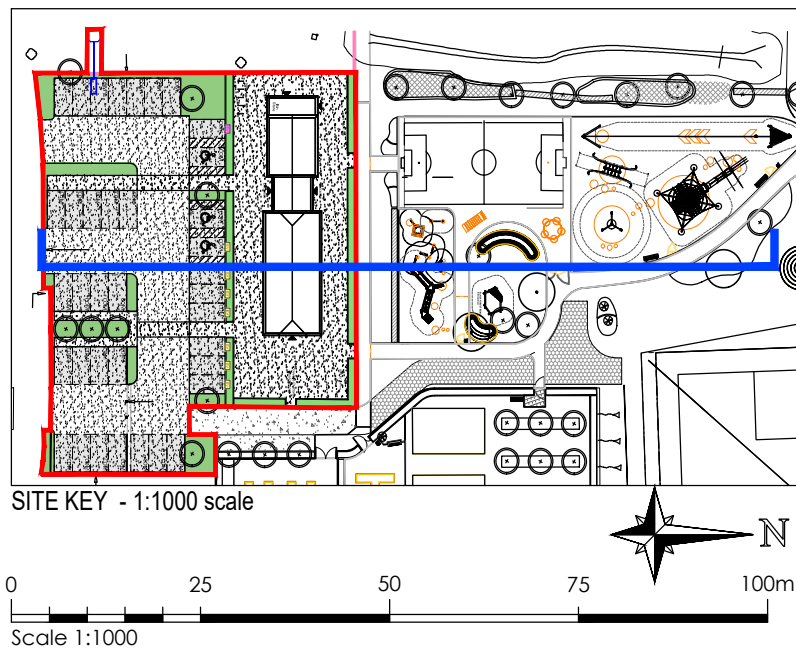

A	Scale bars, Elevation reference and north point added to drawings.	15.09.2026
Rev.	Description.	Date.
Drawing Revisions		



Persimmon House
Knoll Road, Camberley
Surrey
GU15 3TQ

Development title
Community Park
Phase 1B - West Durrington

Site Address
Land North of 12 to 20 Hobart Close,
Celandine Road, Worthing
West Sussex

Drawing title
Community Building - Elevations & Sections

Date
Feb. 2026

Scale
1:100 @A2

Drawn
AT

Drawing Status
Planning

Dwg. Ref.
423_PL_COM_01

Rev.
A