



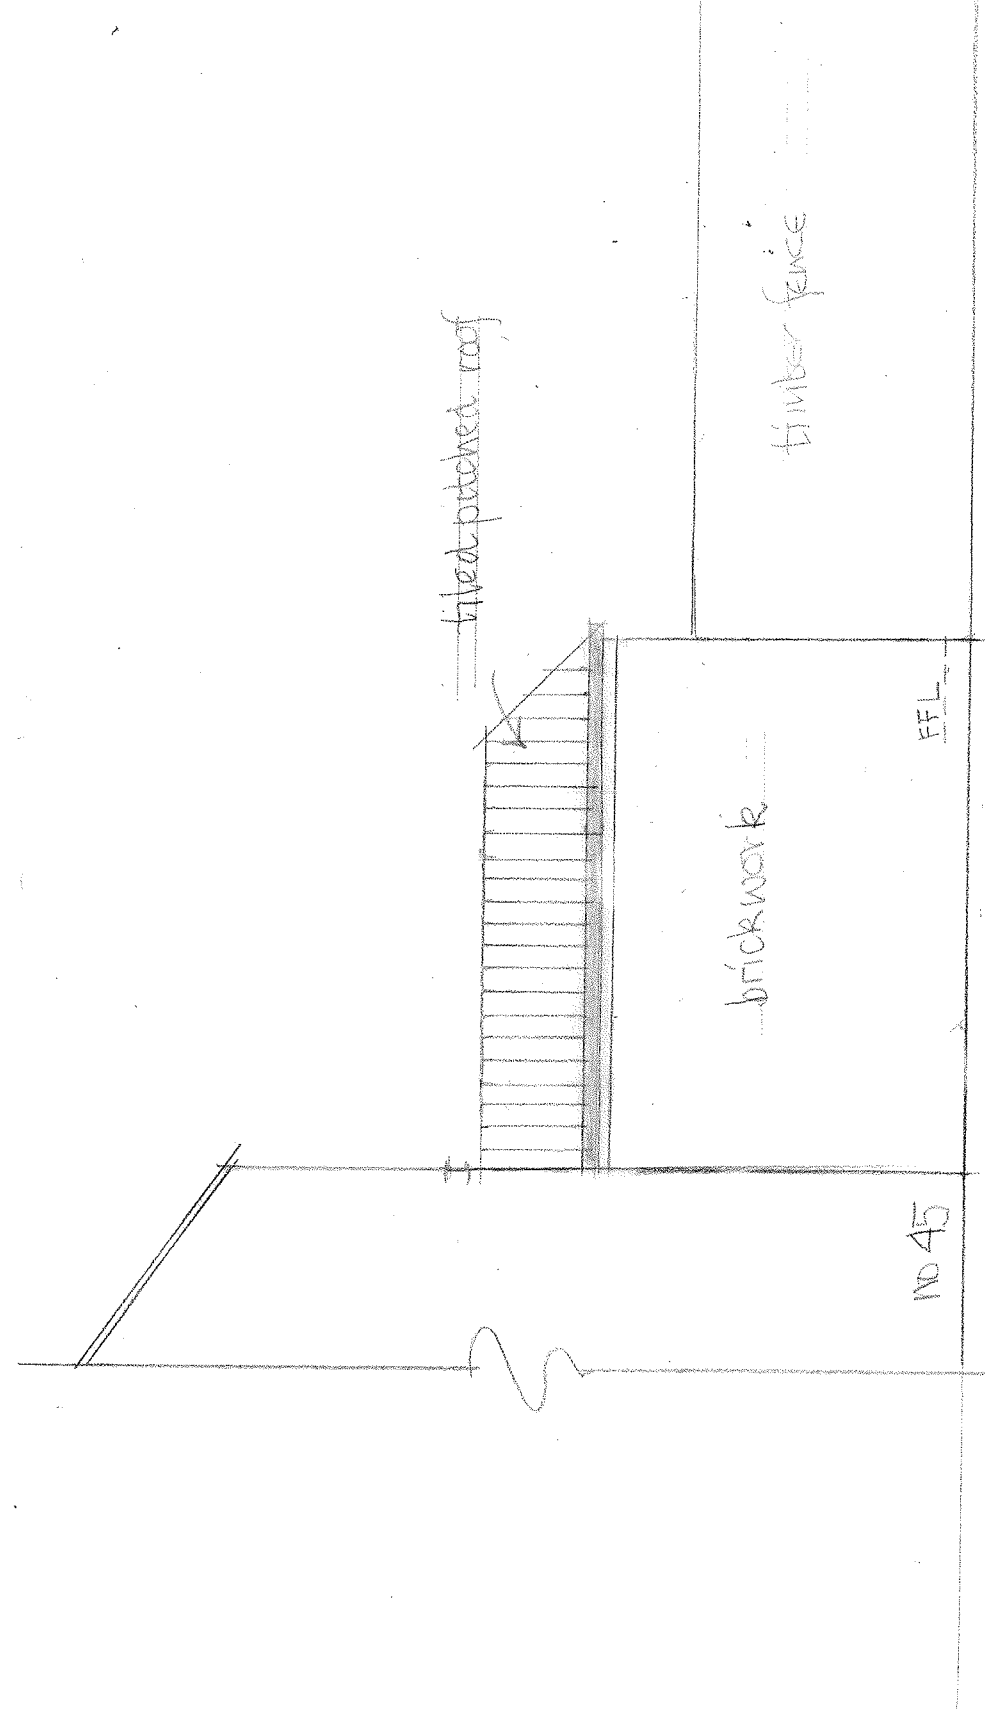

PROPOSED SIDE ELEVATION FROM NO 45 scale 1:50
(SE ELEVATION)

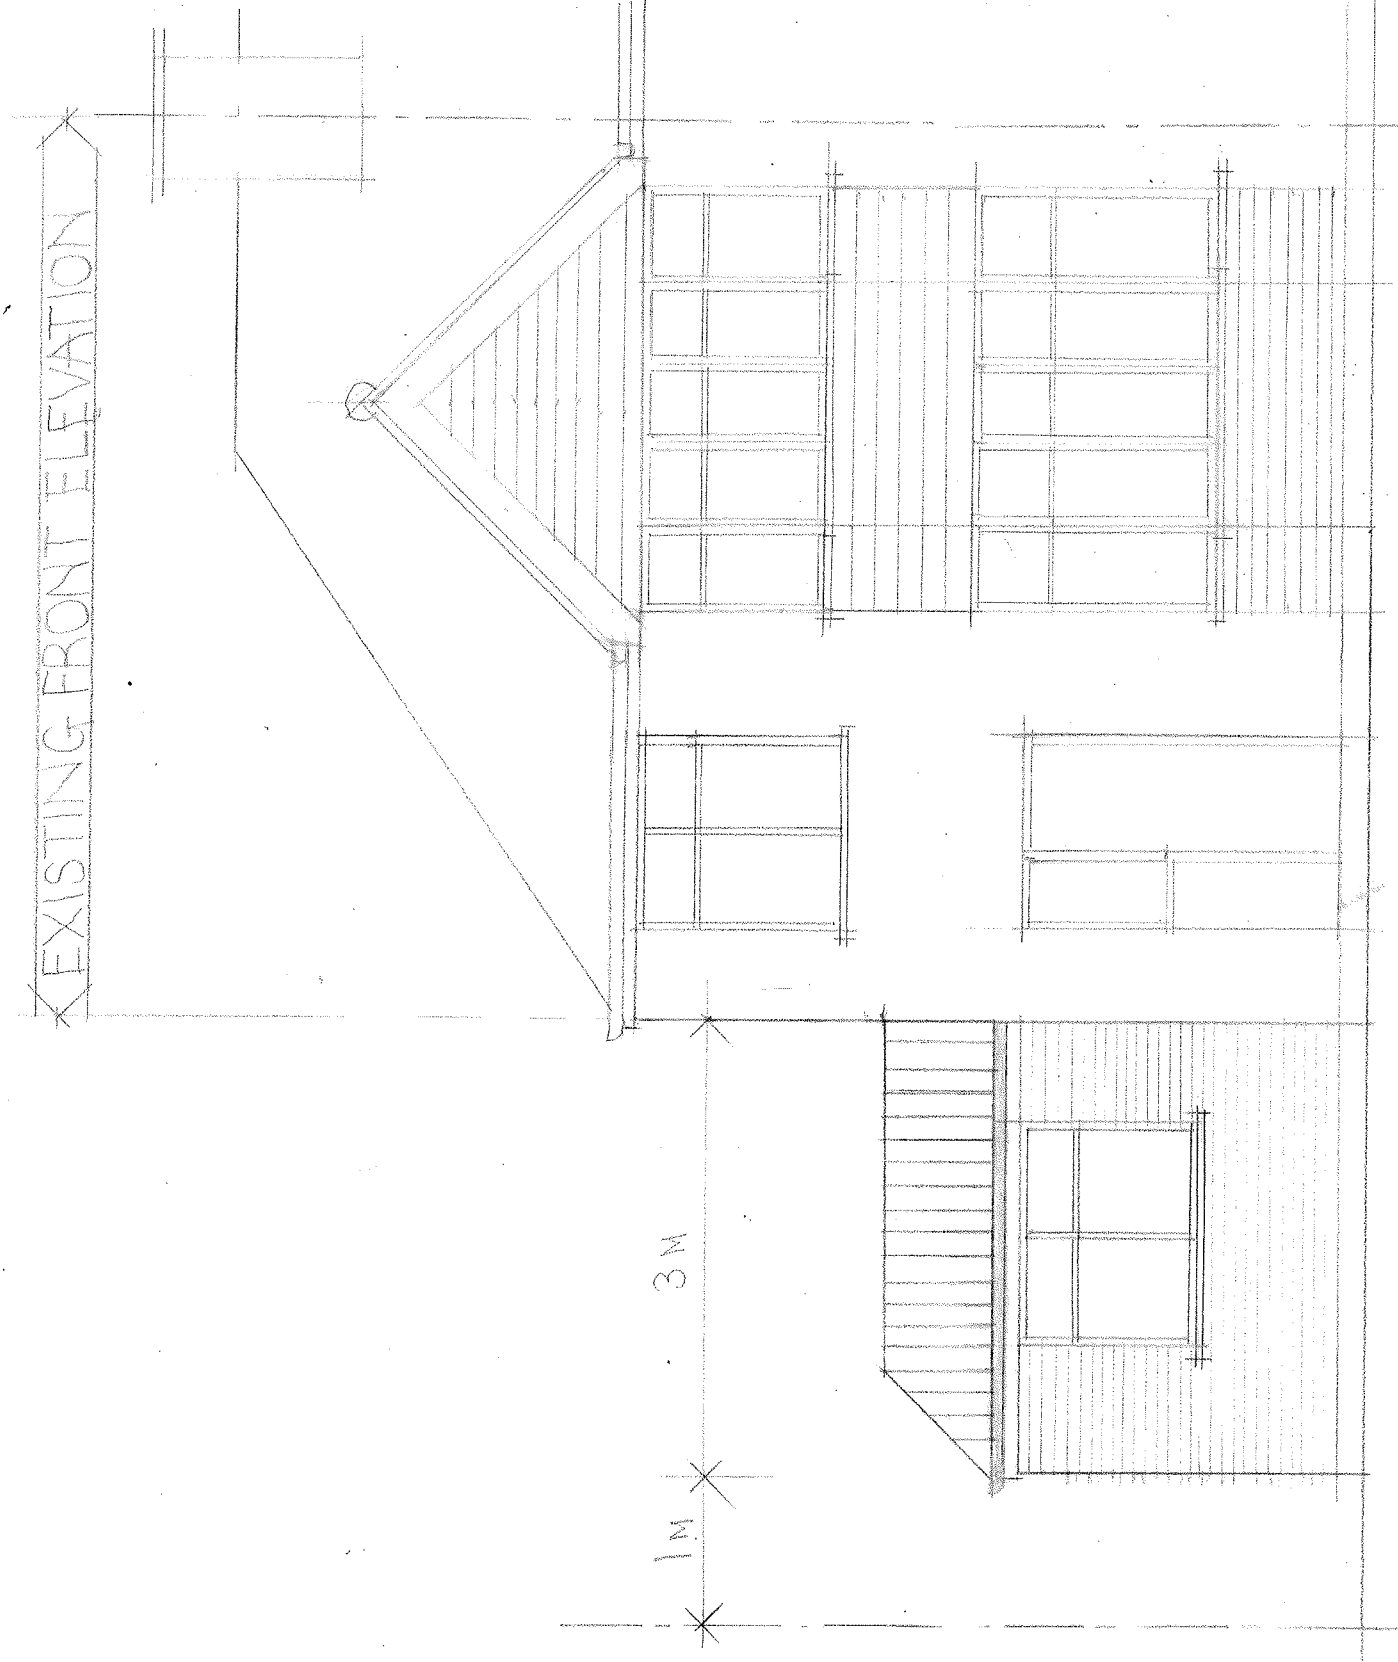

(SW ELEVATION)

PROPOSED FRONT ELEVATION scale 1:50

TILES, BRICKWORK AND
PENESTRATION TO
MATCH EXISTING

46, PHOENIX WAY, SOUTHWICK ~ DRAWING 01-B

REVISION B Sept '26 pitched roof added
REVISION A July '26 orientation and dimensions clarified