



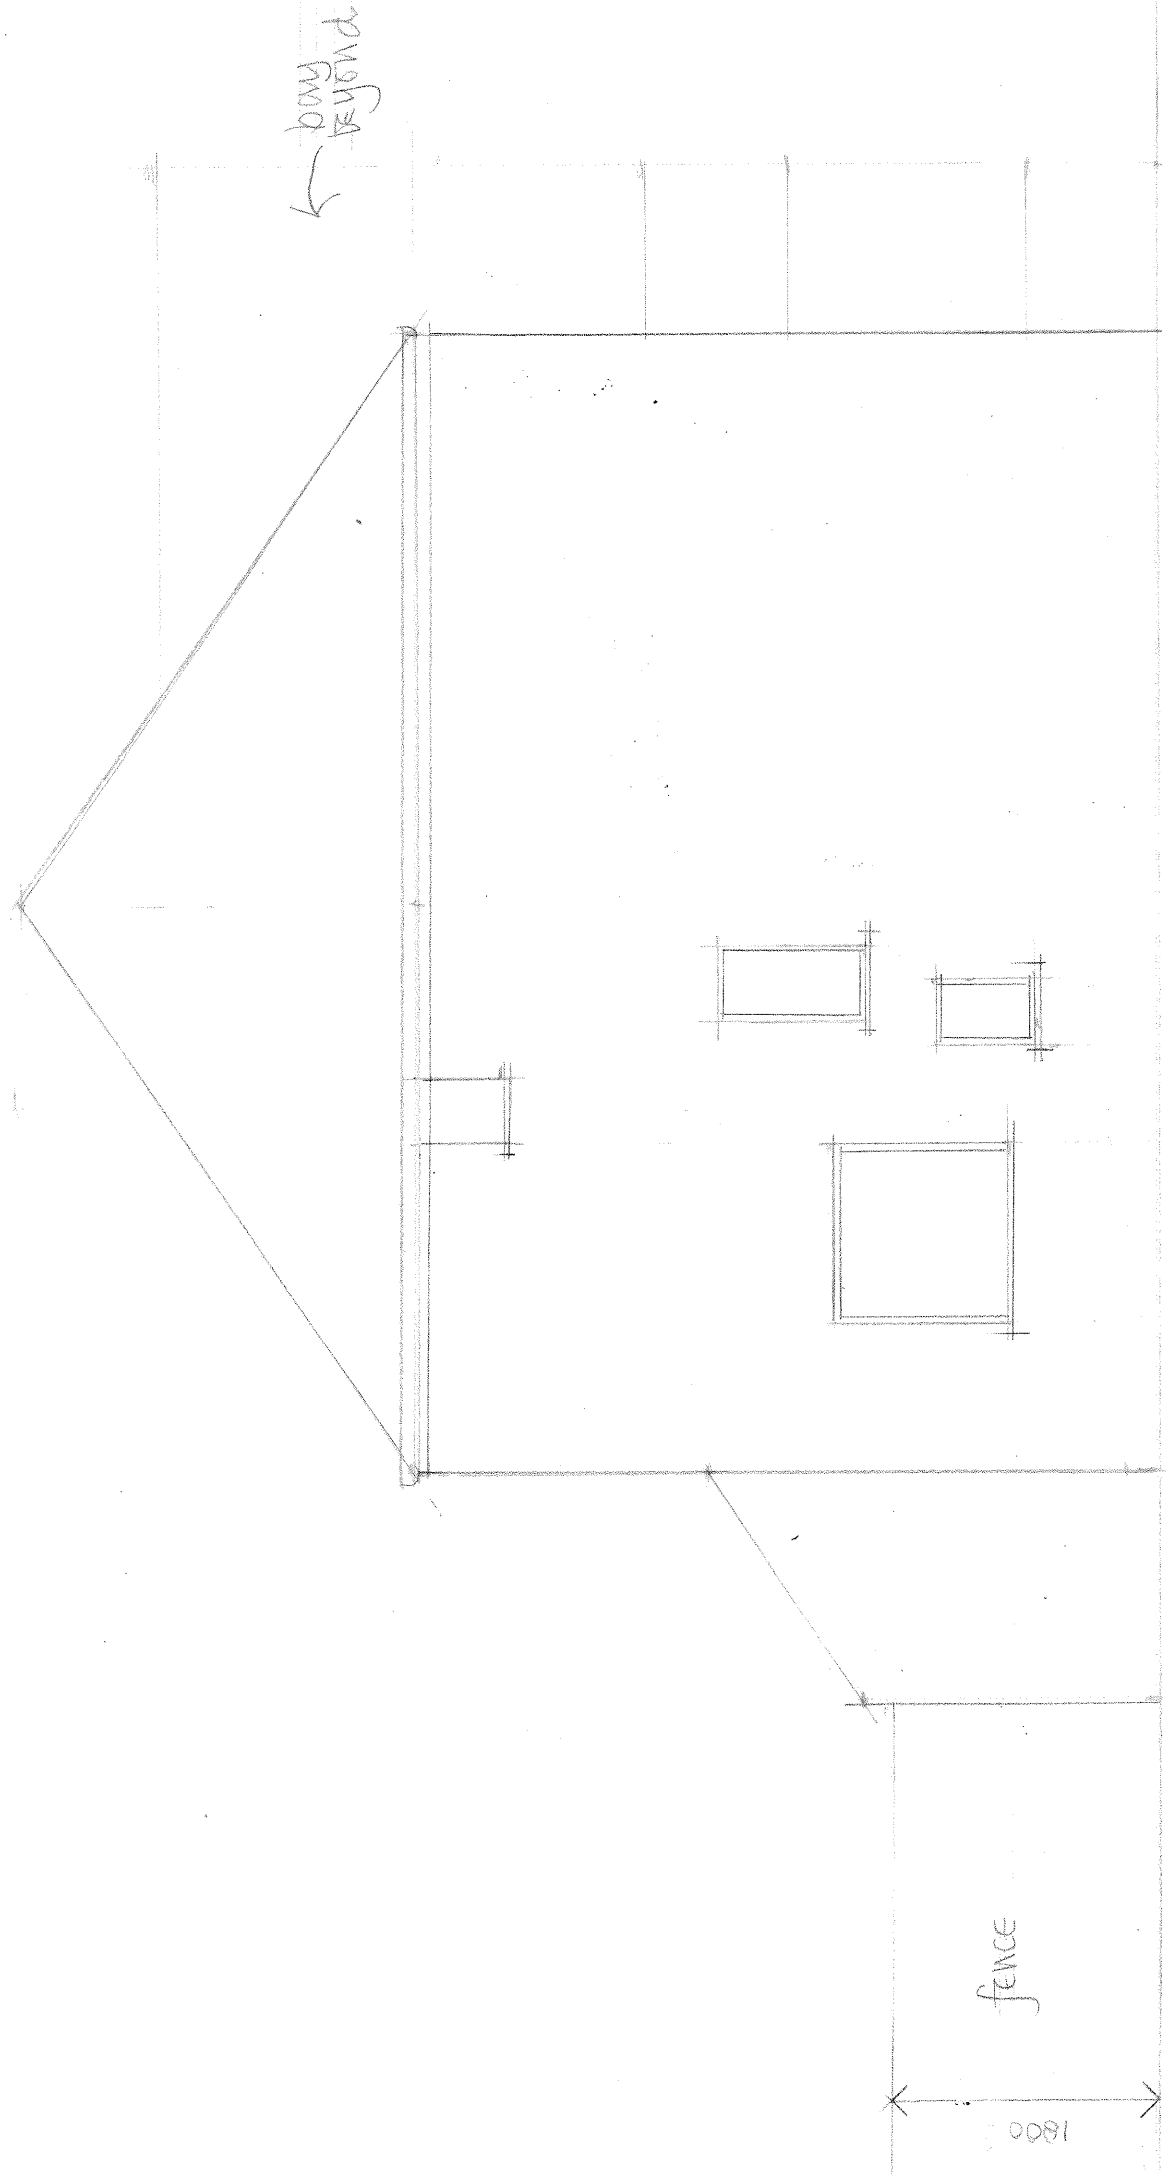


EXISTING SIDE ELEVATION (NW) FROM PHOENIX CRESCENT ~ scale 1:50

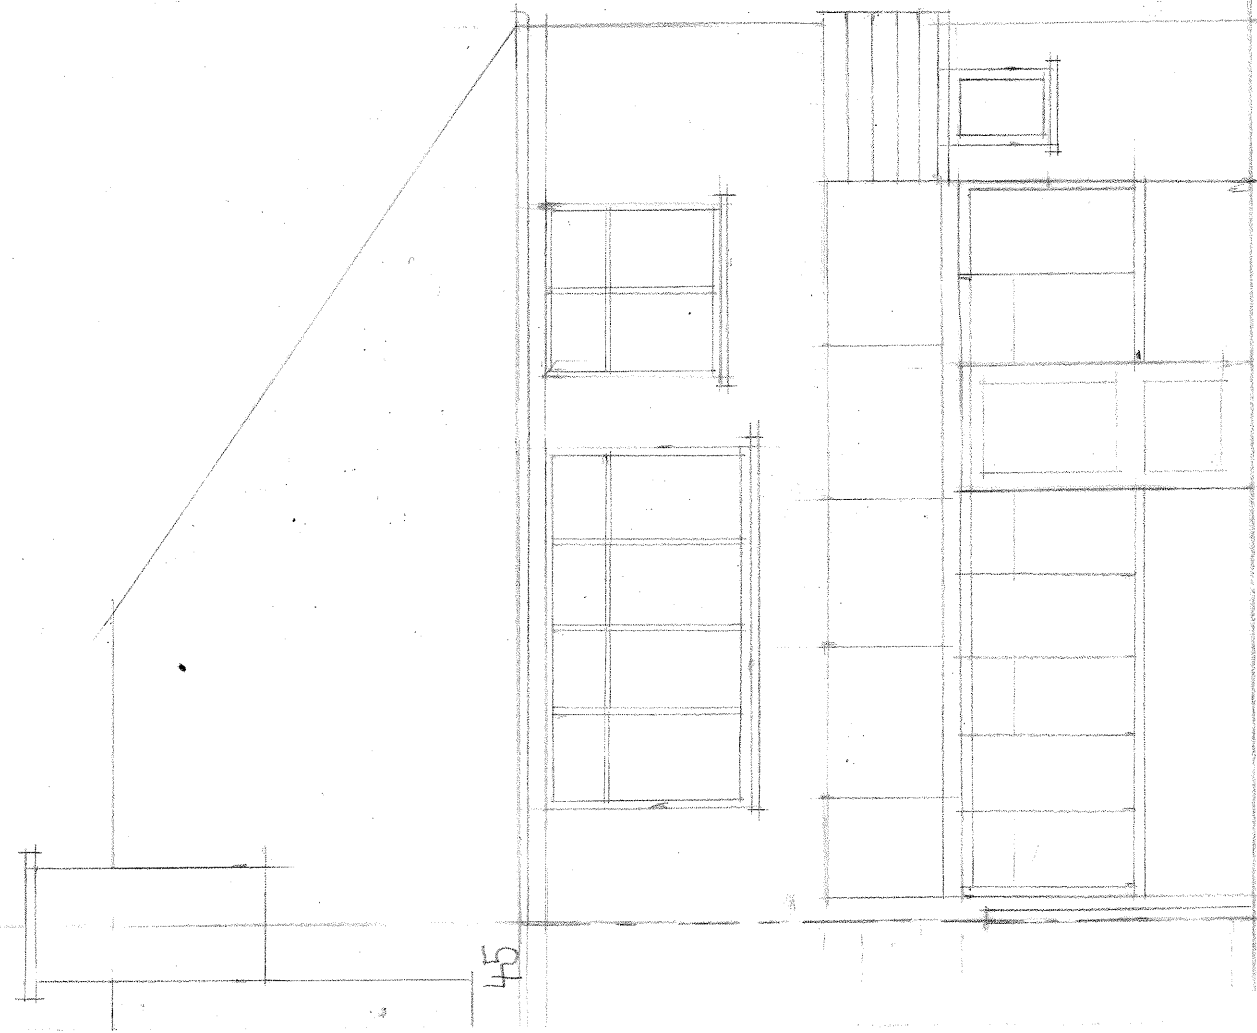

EXISTING (NE) REAR ELEVATION scale 1:50

EXISTING (SE) ELEVATION FROM

NO 45 ~ scale 1:50

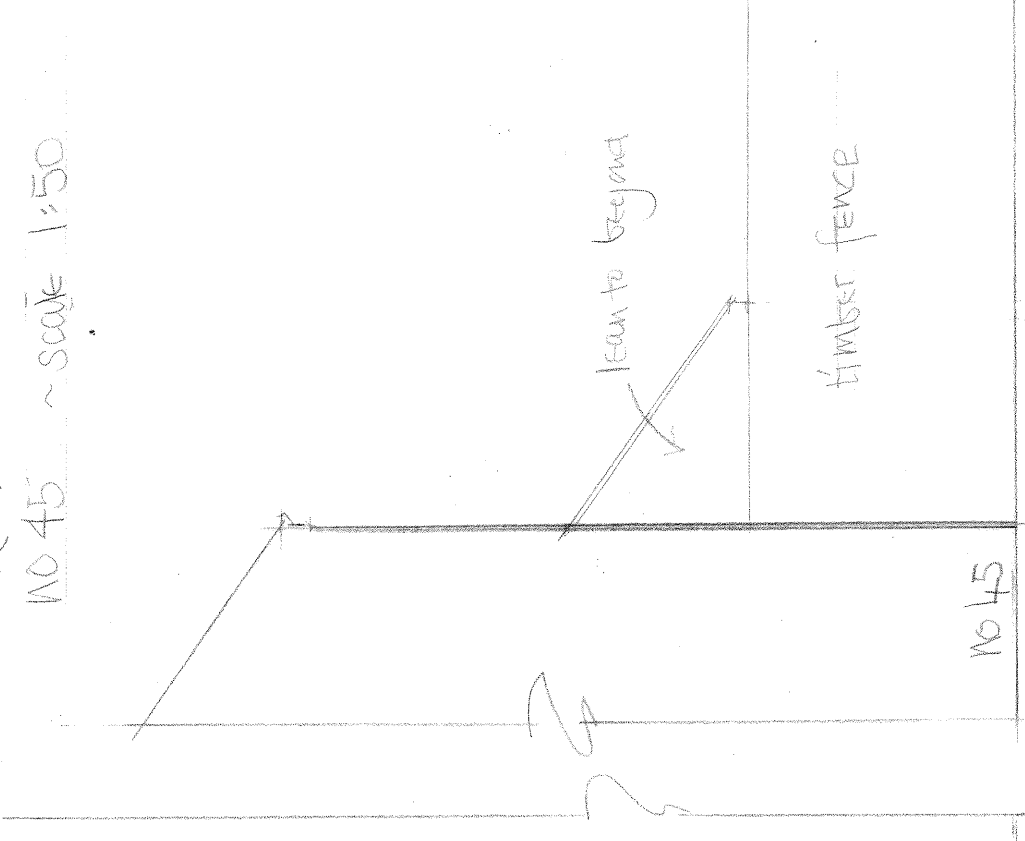

EXISTING (SE) ELEVATION FROM NO 45 ~ scale 1:50

revision A July '26 orientation clarified

46, PHOENIX WAY, SOUTHWICK ~ DRAWING 02A