
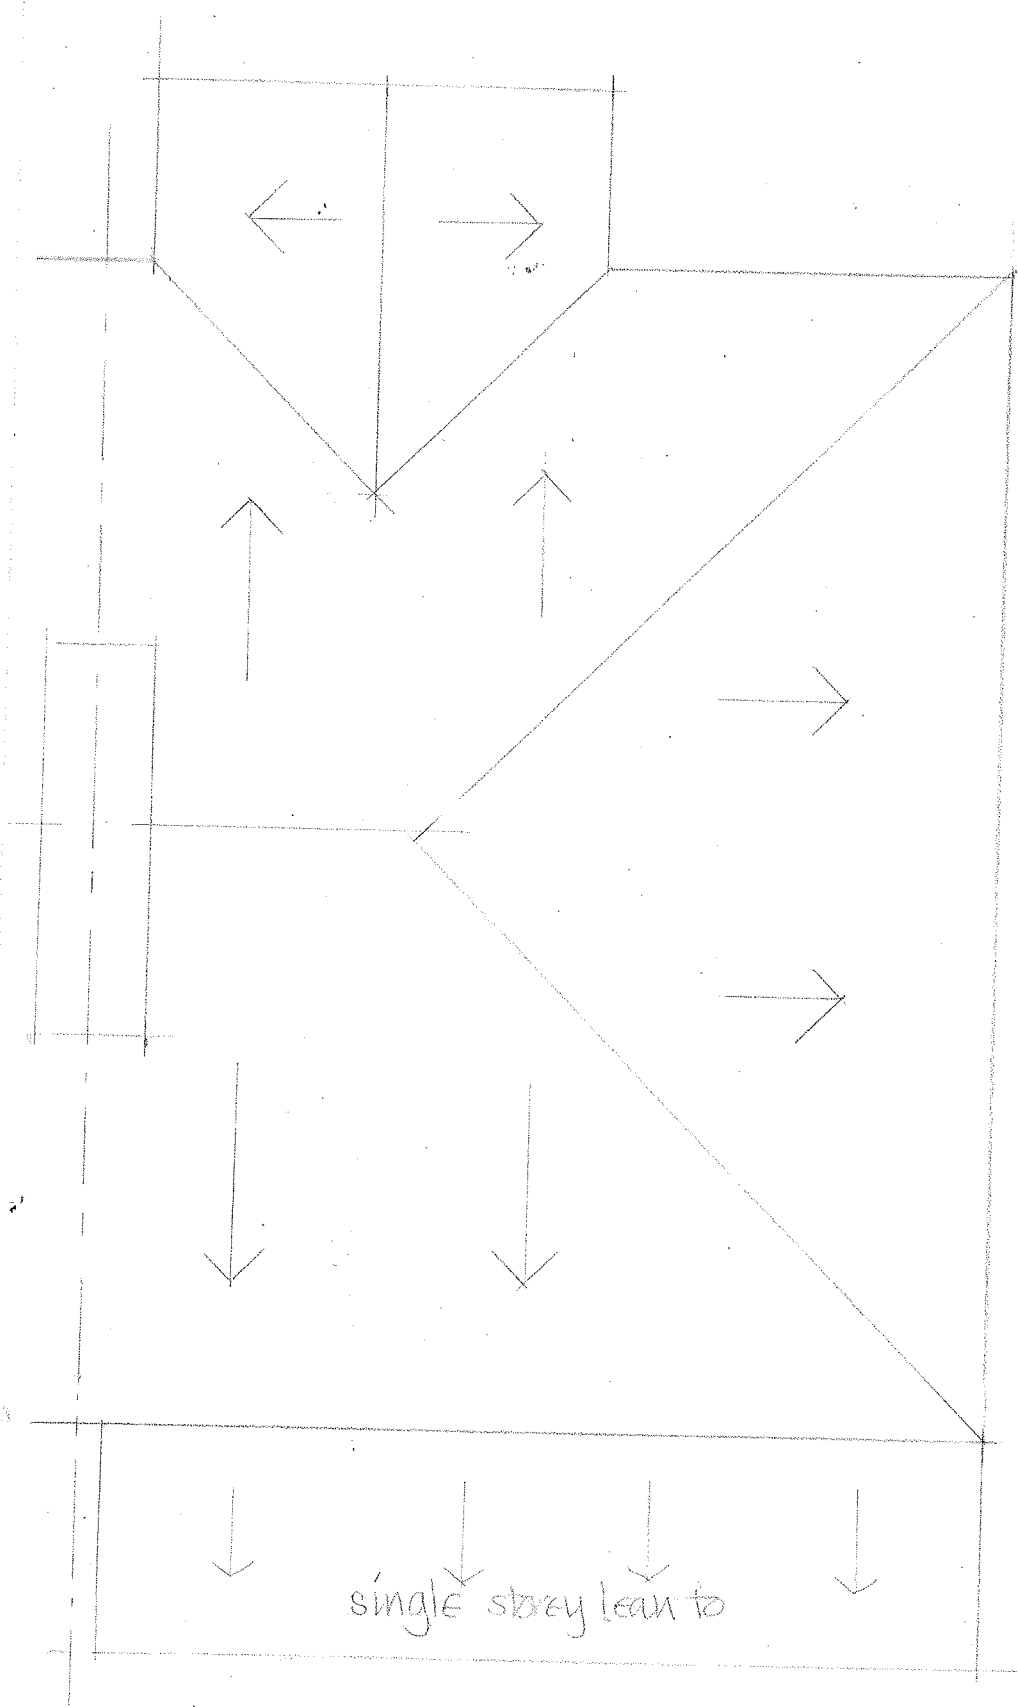


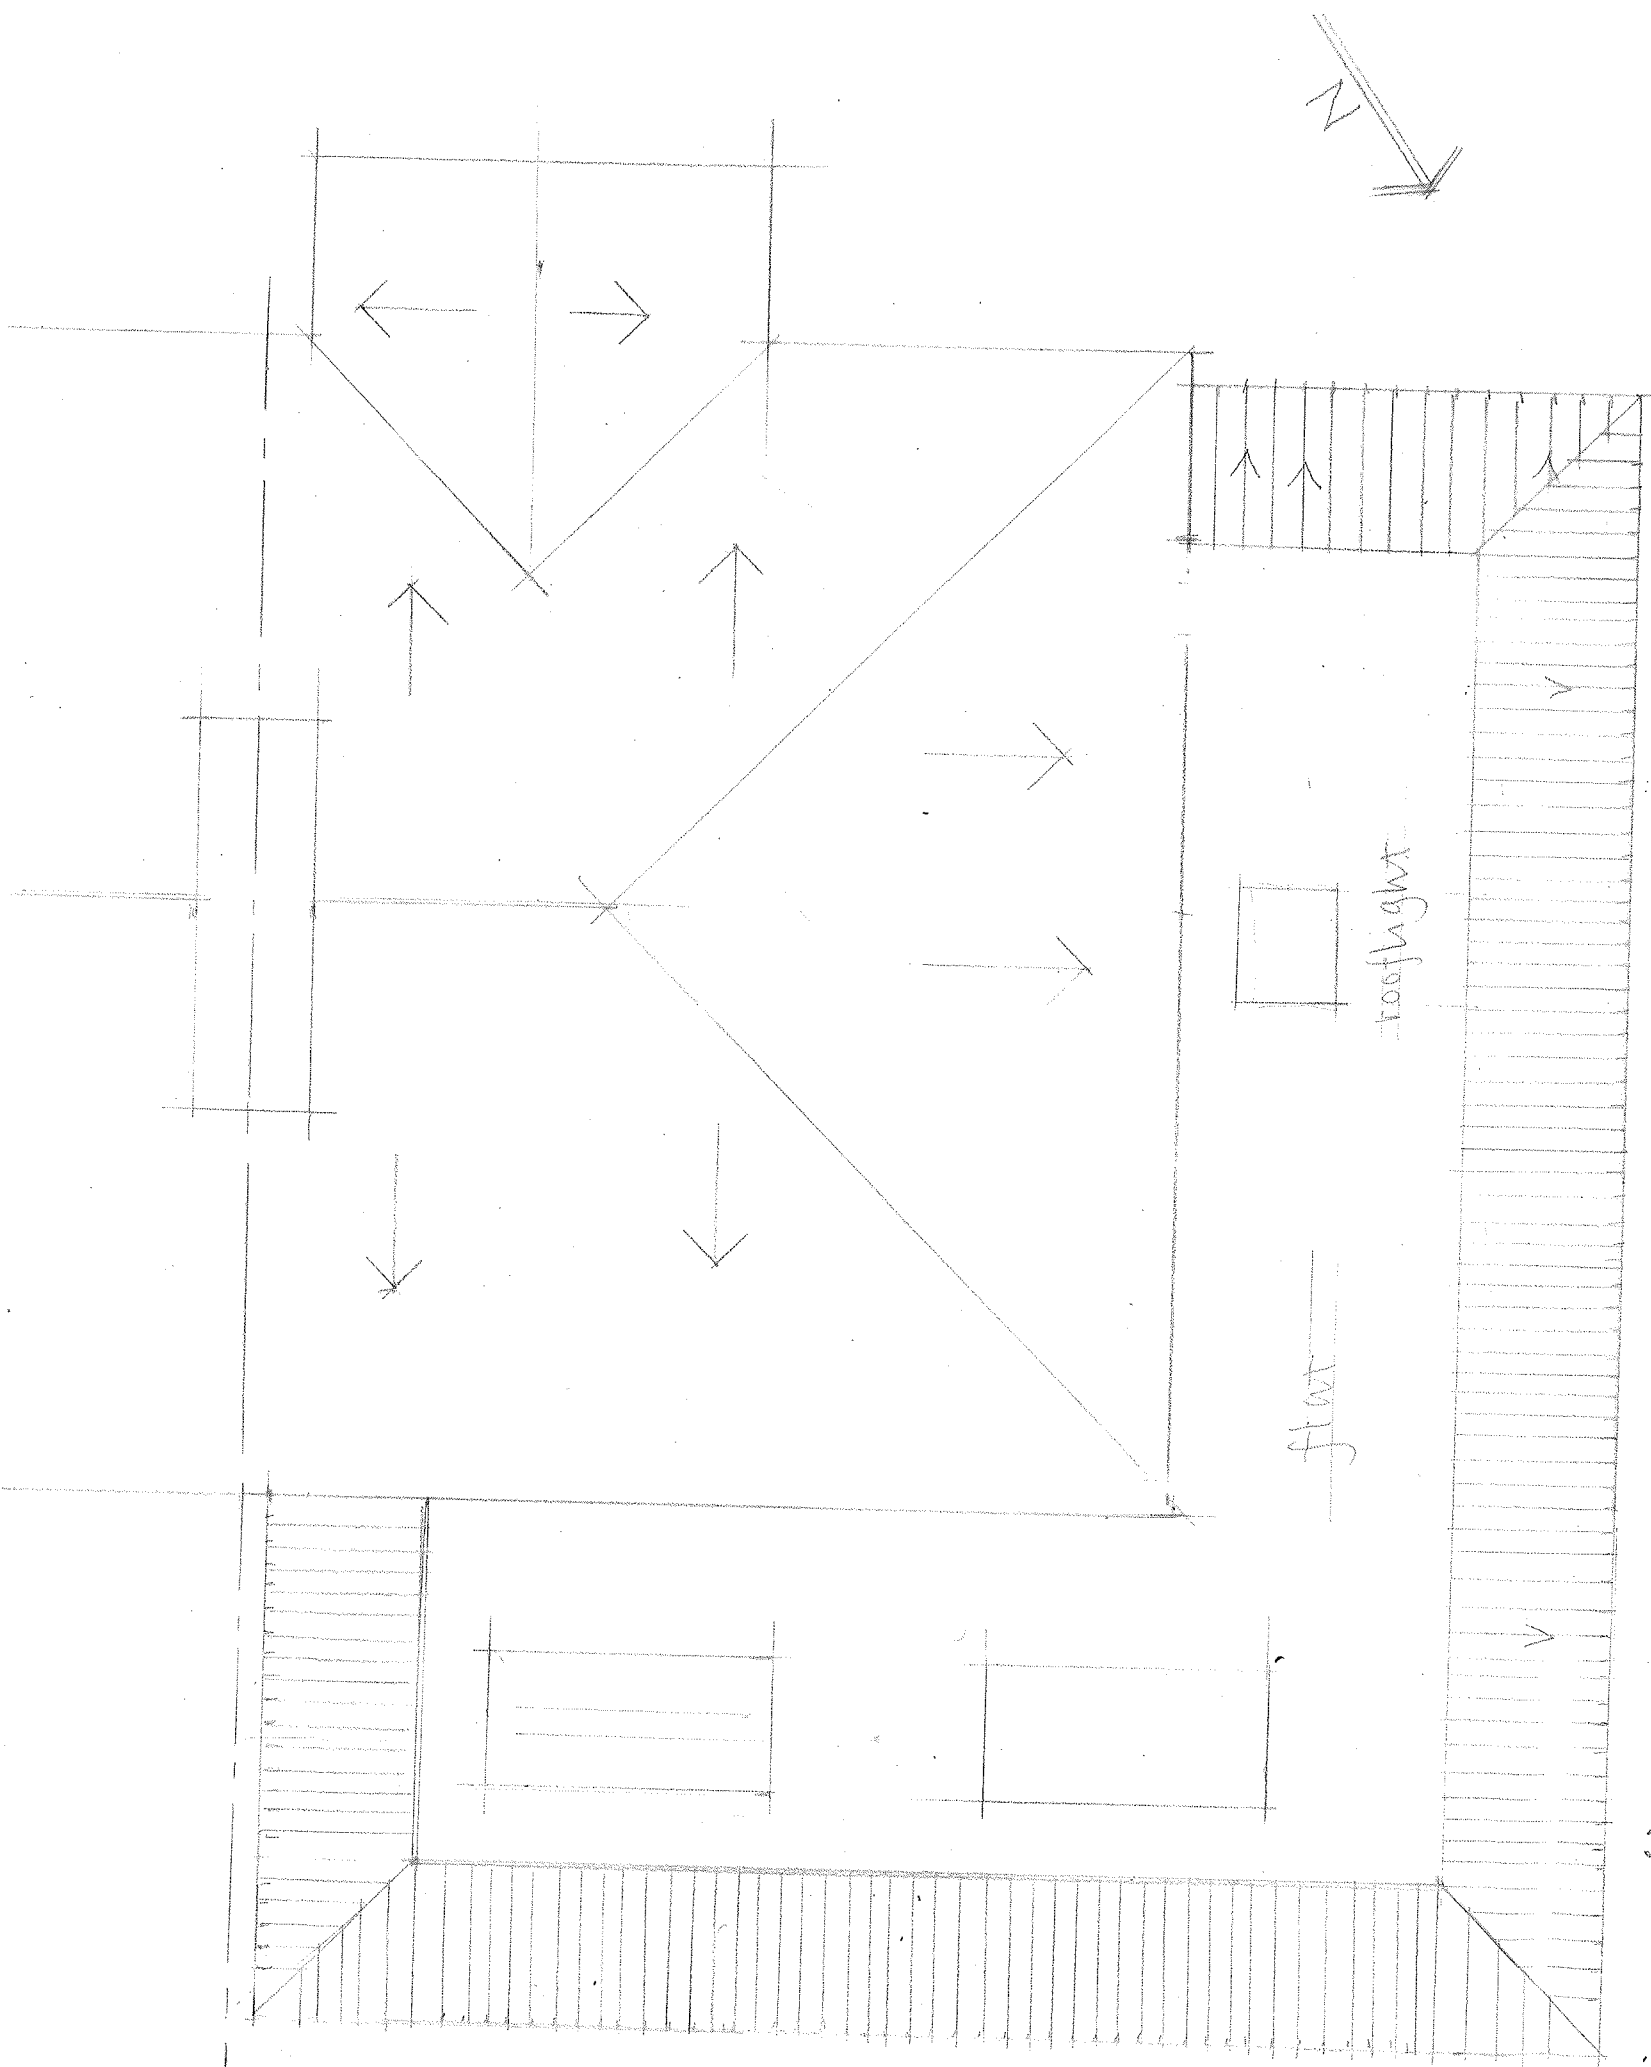

REVISION B Sept '26 pitched roof added
 REVISION A July '26 orientation clarified

ROOF PLAN AS EXISTING

scale 1:50

46, PHOENIX WAY, SOUTHWICK - DRAWING 03B