



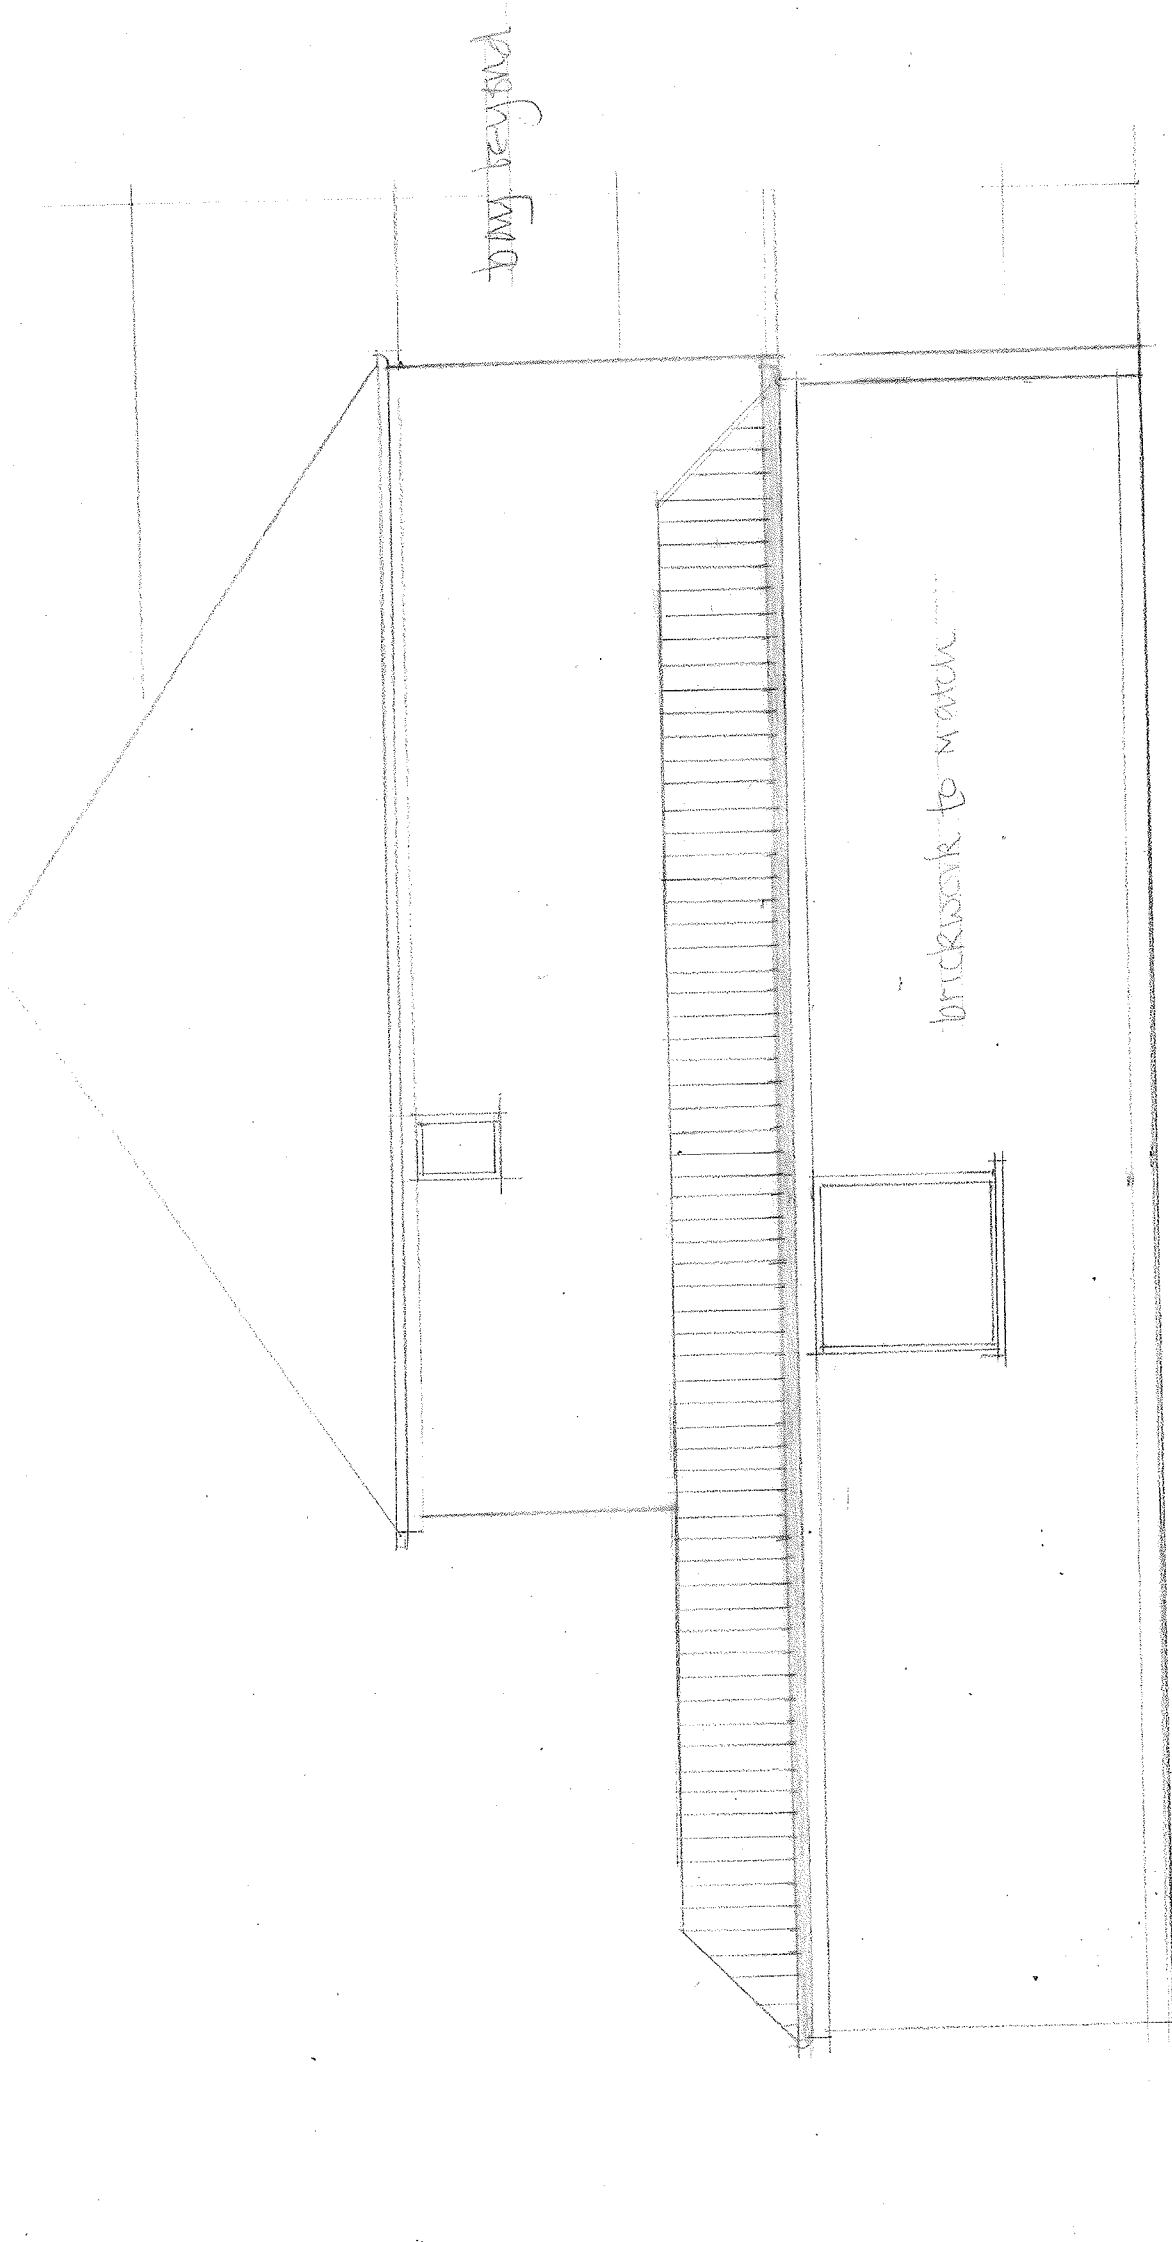

PROPOSED SIDE ELEVATION (NW) FROM PHOENIX CRESCENT ~ 1:50 scale

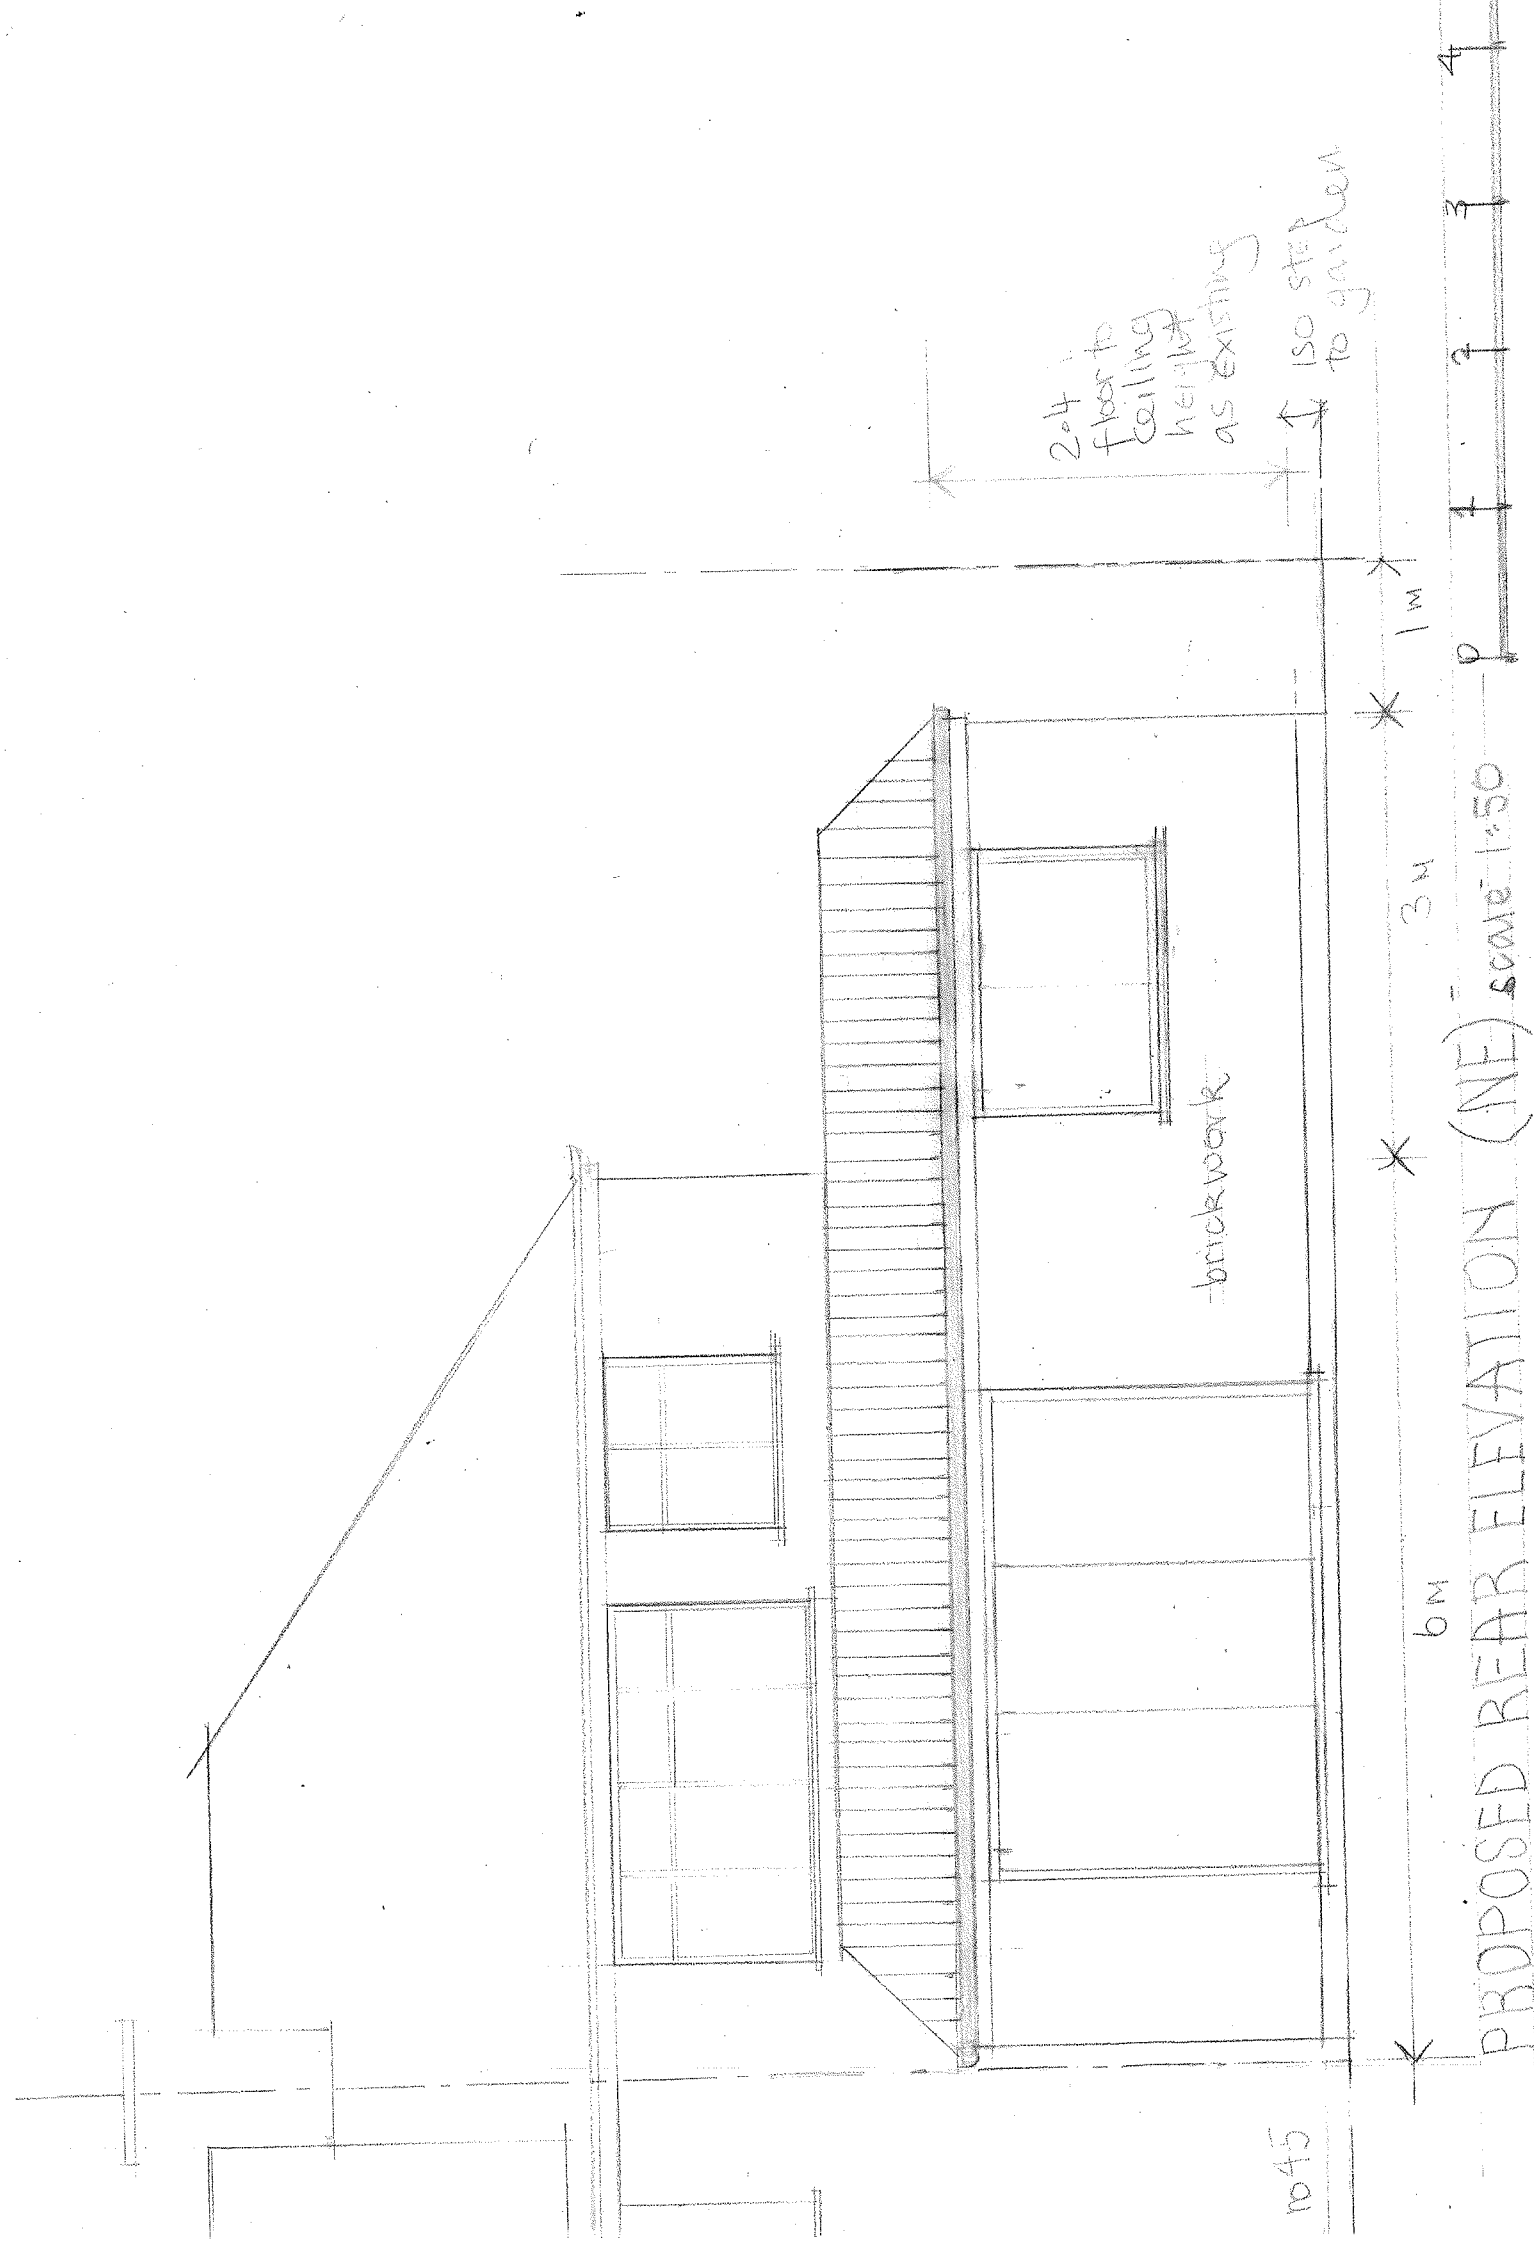

PROPOSED REAR ELEVATION (NE) scale 1:50

46, PHOENIX WAY, SOUTHWICK ~ DRAWING 05B

Revision A July '26 orientation clarification
Revision B Sept '26 pitched roof added