


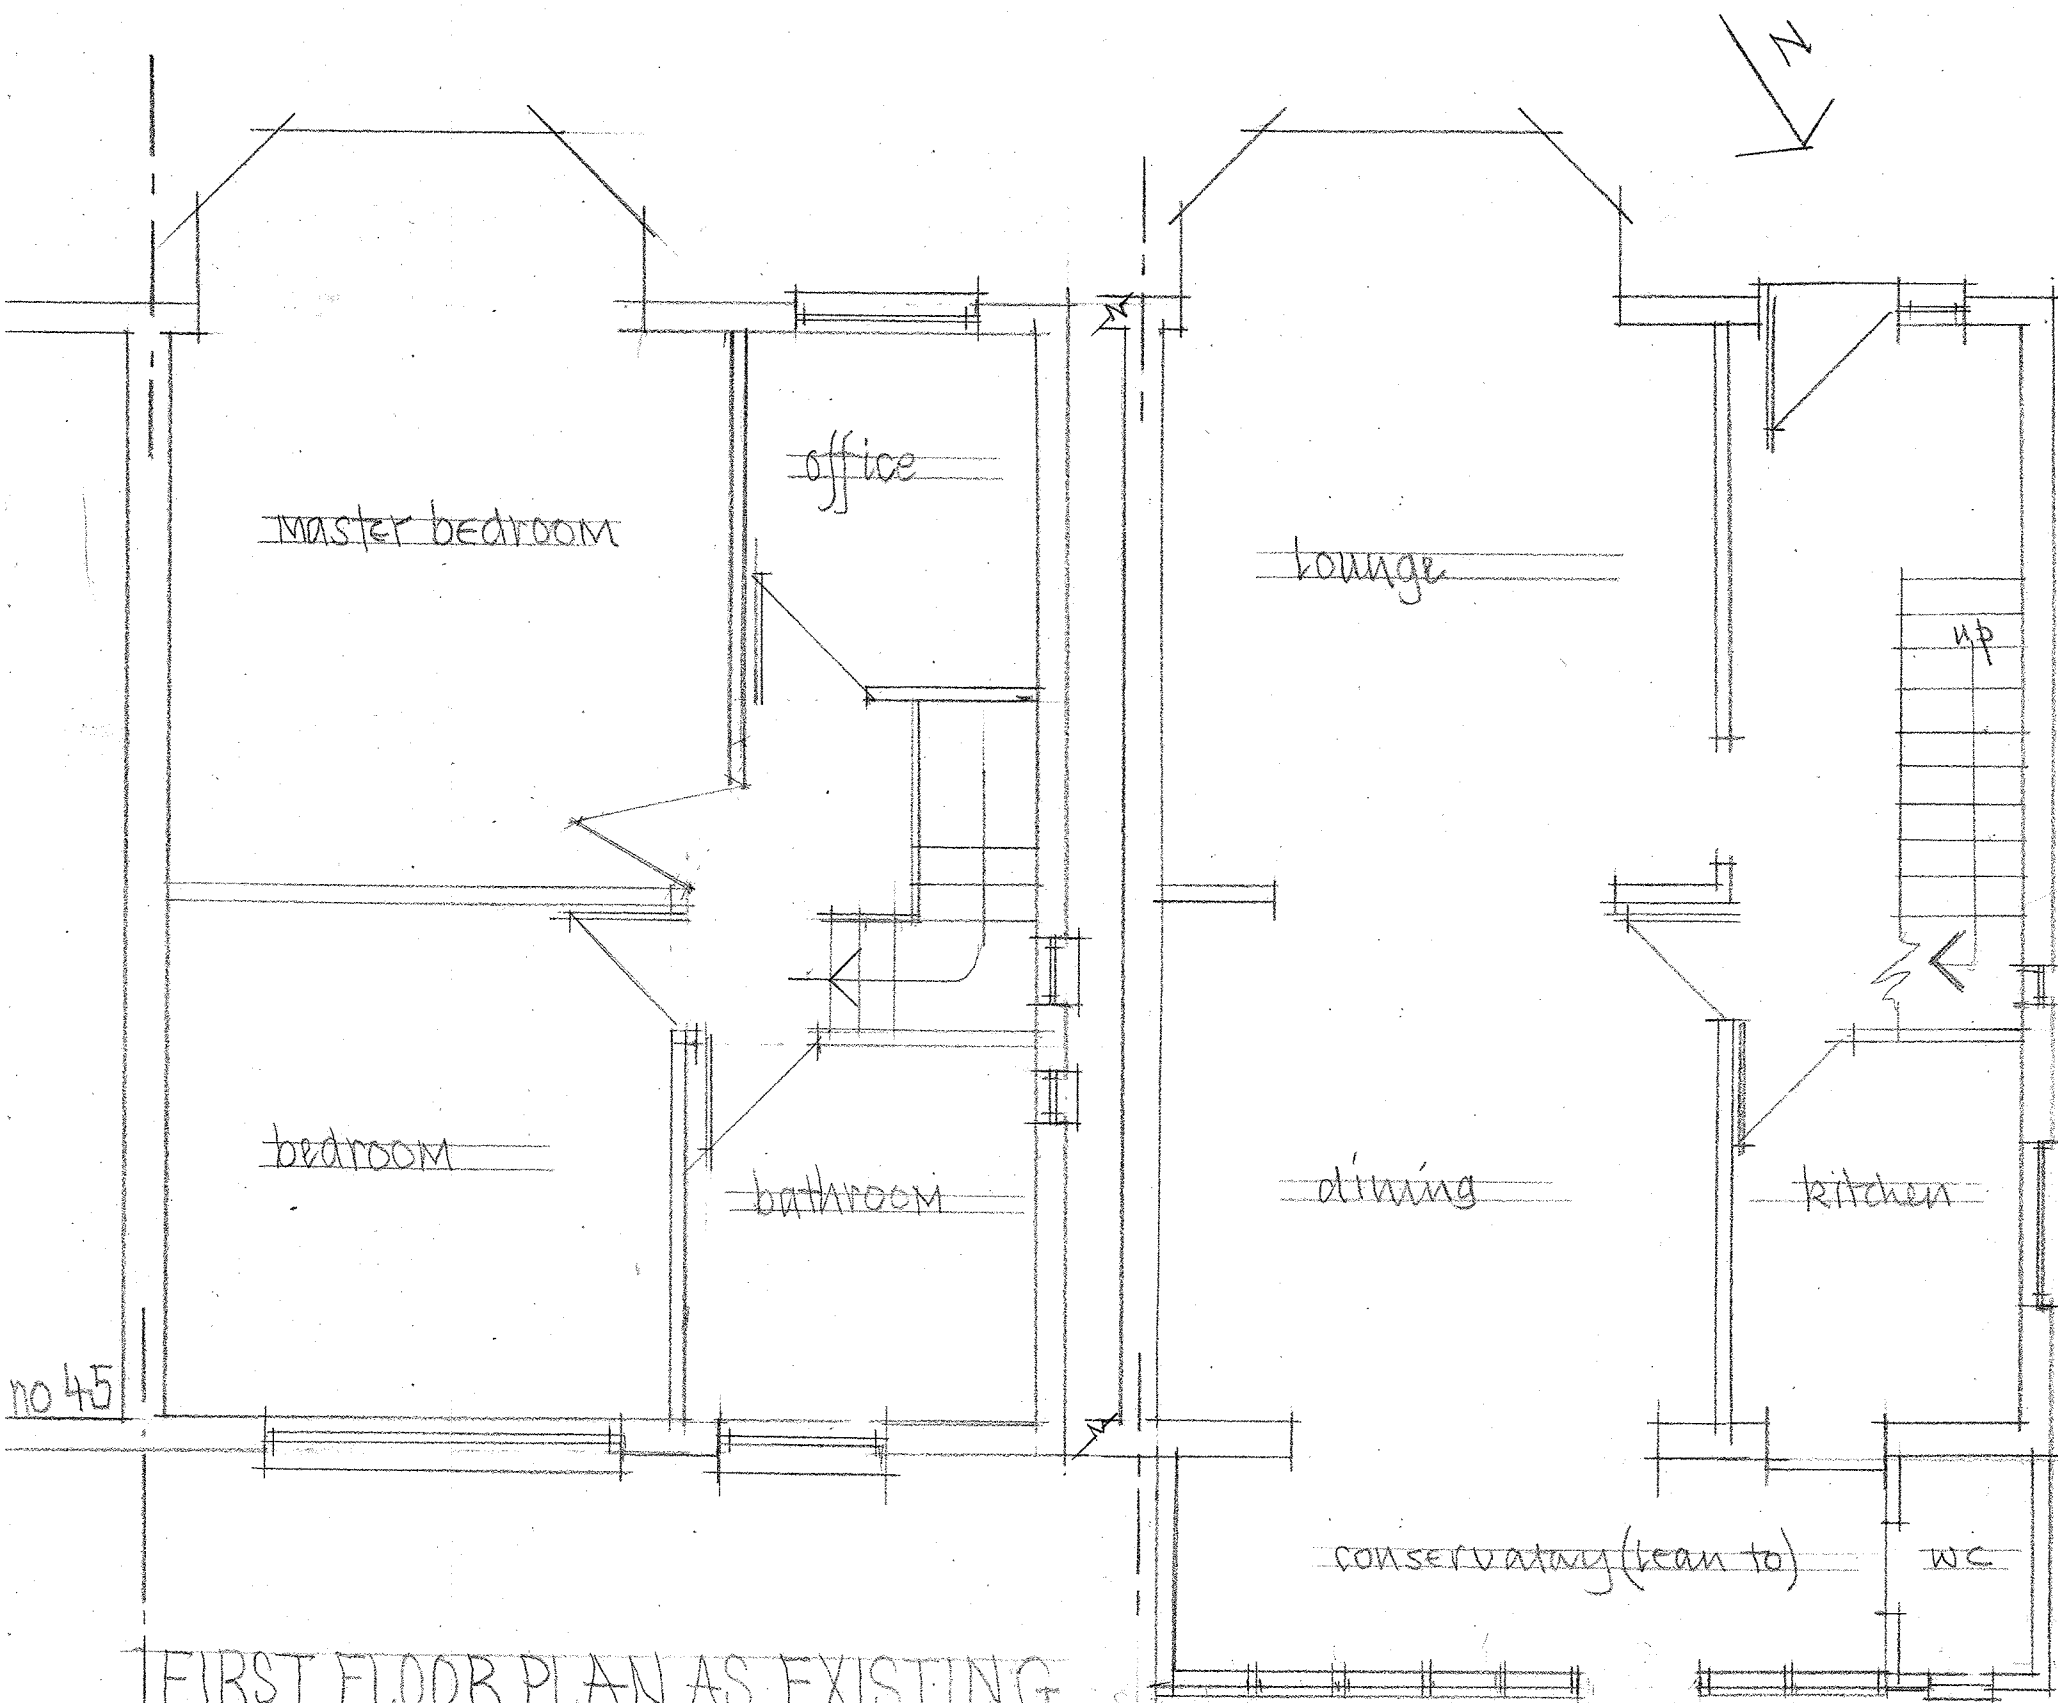

FIRST FLOOR PLAN AS EXISTING
FIRST FLOOR AS PROPOSED
(to remain as existing)

EXISTING GROUND FLOOR

EXISTING FRONT (SW) ELEVATION

scale 1:50 0 1 2 3 4 5

REVISION B July '26 existing windows added to side plan
REVISION A July '26 existing GF added

46, PHOENIX WAY, SOUTHWICK

DRAWING 06_B