


West Facing (front) Elevation
1:100 Scale Bar

South Facing (side) Elevation
1:100 Scale Bar


East Facing (rear) Elevation
1:100 Scale Bar

North Facing (side) Elevation
1:100 Scale Bar


Rear Garden

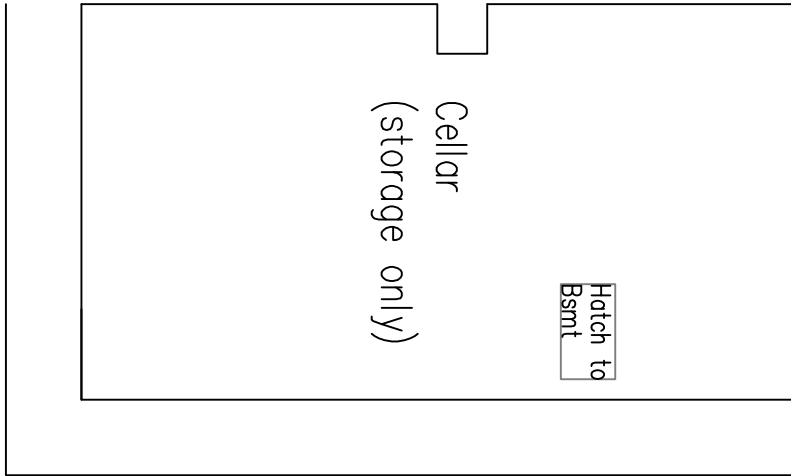

Basement

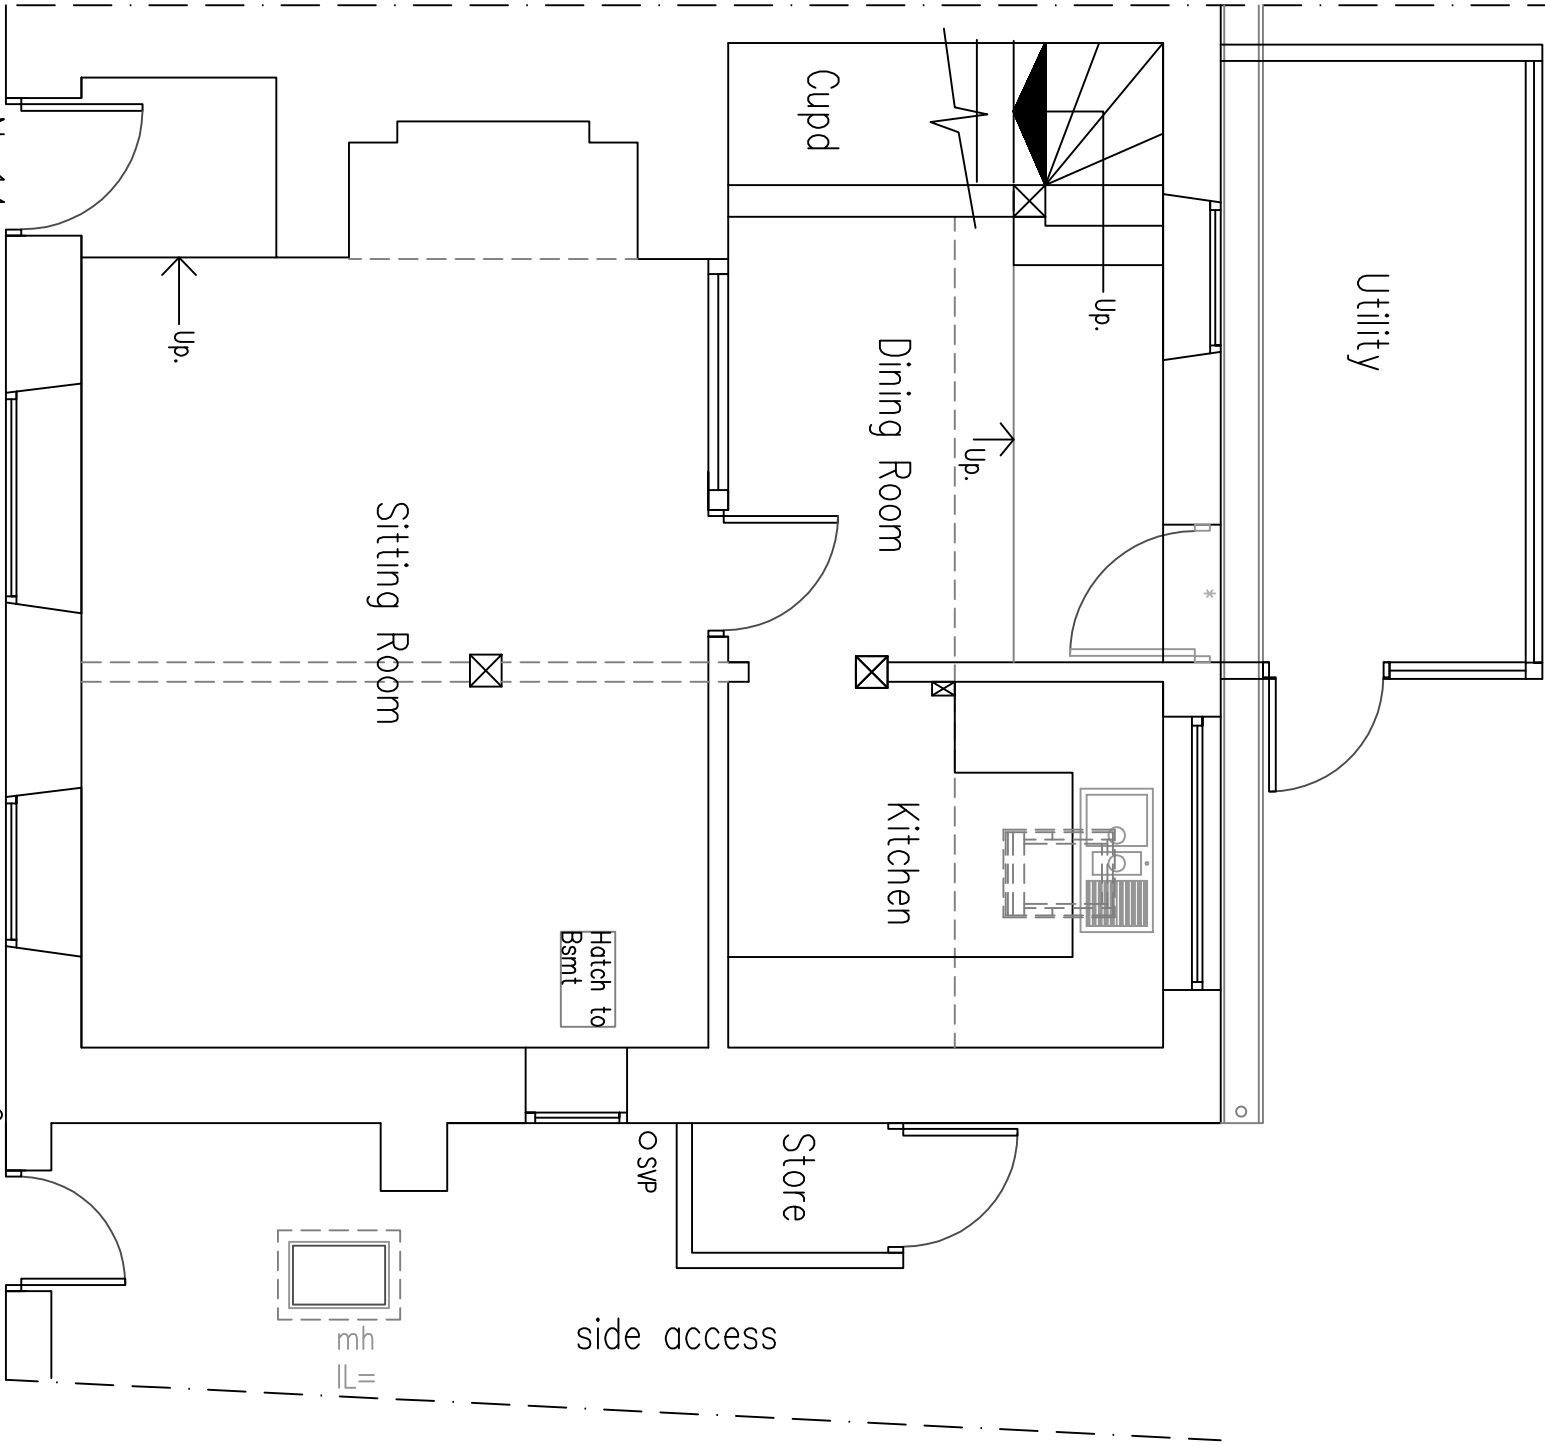

Ground Floor Plan

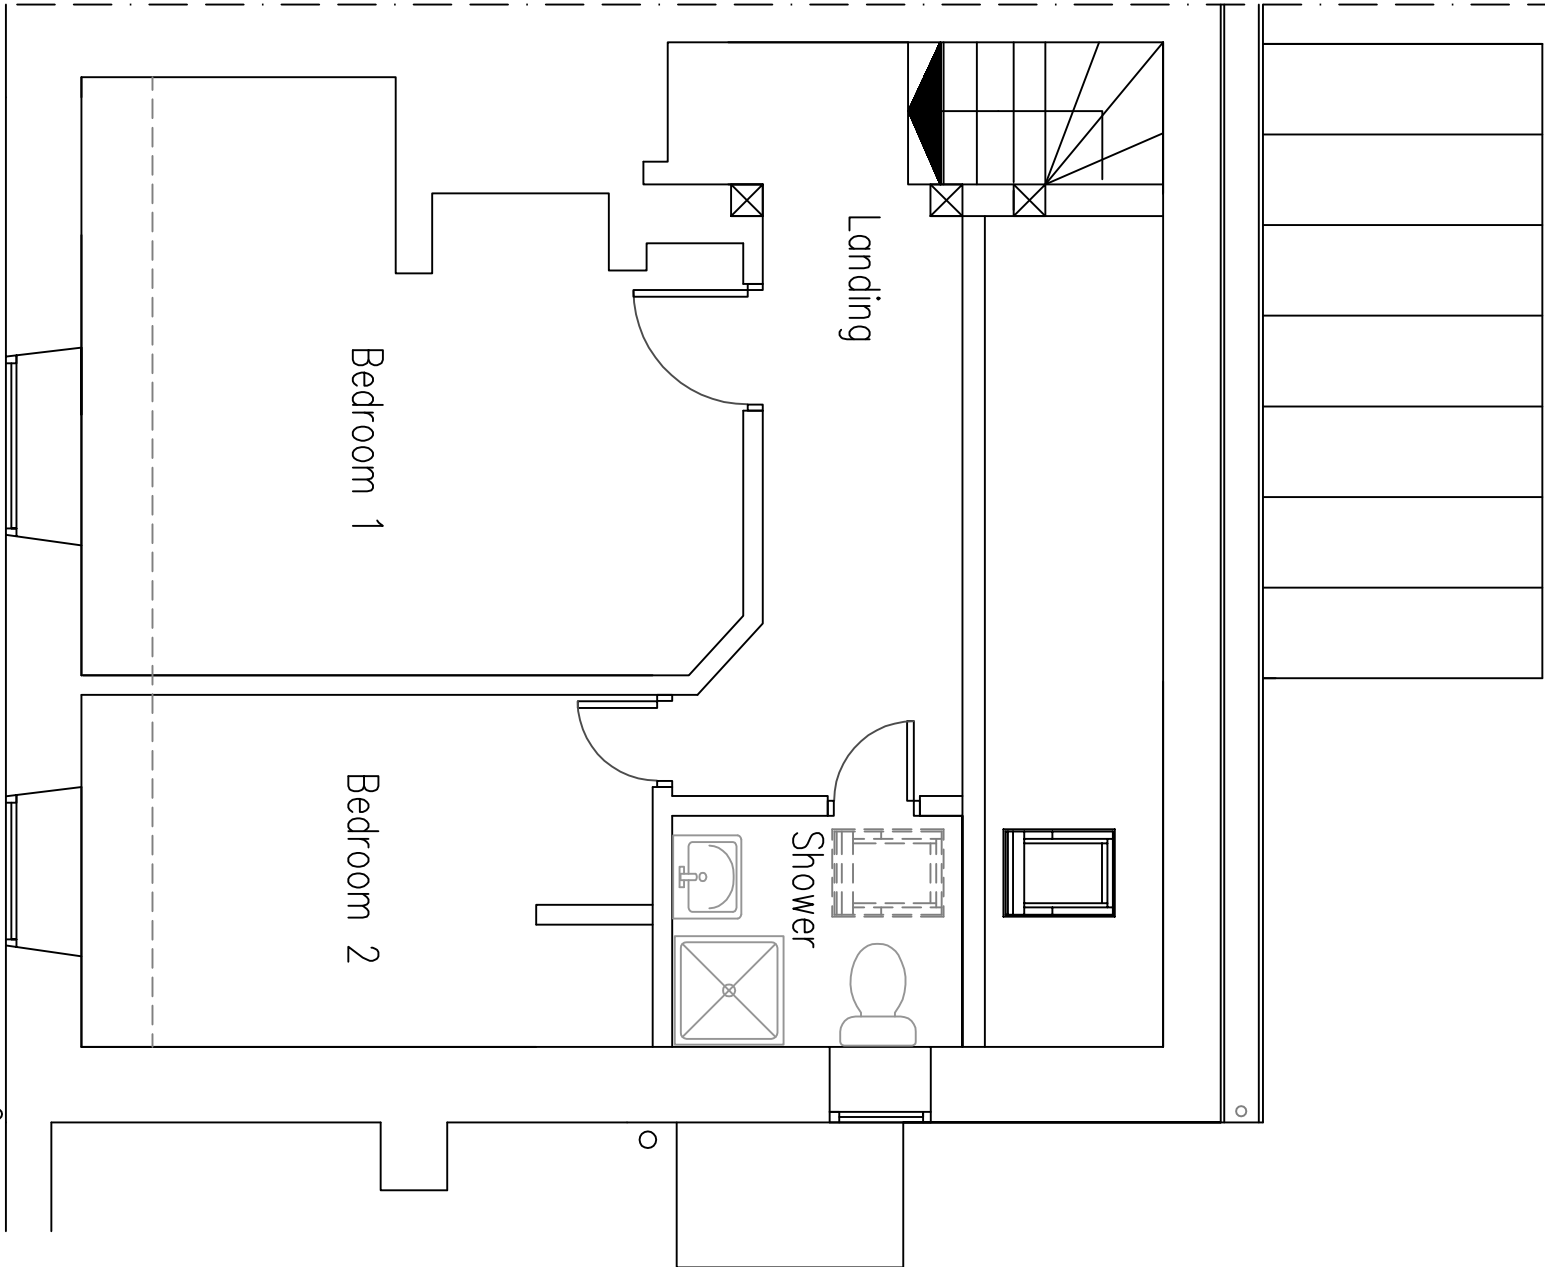

First Floor Plan

DO NOT SCALE FROM THIS DRAWING EXCEPT FOR PLANNING AS PHOTOCOPIES WILL BE SUBJECT TO DISTORTION DRAWINGS TO BE READ IN CONJUNCTION WITH ALL OTHER ARCHITECT'S & STRUCTURAL ENGINEER'S CONTRACT DRAWINGS & SPECIFICATIONS. ANY DISCREPANCIES MUST BE BROUGHT TO THE ATTENTION OF THE ARCHITECT IMMEDIATELY. THE CONTRACTOR MUST VERIFY ALL DIMENSIONS BY SITE MEASUREMENT BEFORE ORDERING MATERIALS OR MANUFACTURING COMPONENTS. SUBSTITUTE MATERIALS & PRODUCTS TO THOSE SHOWN WILL BE ACCEPTABLE IF PROVEN TO BE OF EQUAL OR BETTER PERFORMANCE AND NOT IN CONFLICT WITH OTHER ELEMENTS.

Project:
Proposed Replacement Extension
Conversion Of Roofspace
& Alterations At:
14 West Street
Shoreham By Sea
West Sussex
BN43 5WG

Drawing title:
Plans & Elevations As Existing

Client:
Jeff Corbek

© Copyright of:
Architectural & Planning Services
7 Erimingham Road
Shoreham By Sea
West Sussex
BN43 5NQ
BJW
01273 441009
07856899101
bjwarchitectural.co.uk
website: bjwarchitectural.co.uk

Scale:
1:50 1:100
Paper size
A1

Date:
17.3.2026
Drawn:
BJW

Dwg No.
01
Rev'n

Note: All dimensions to be checked on site.