


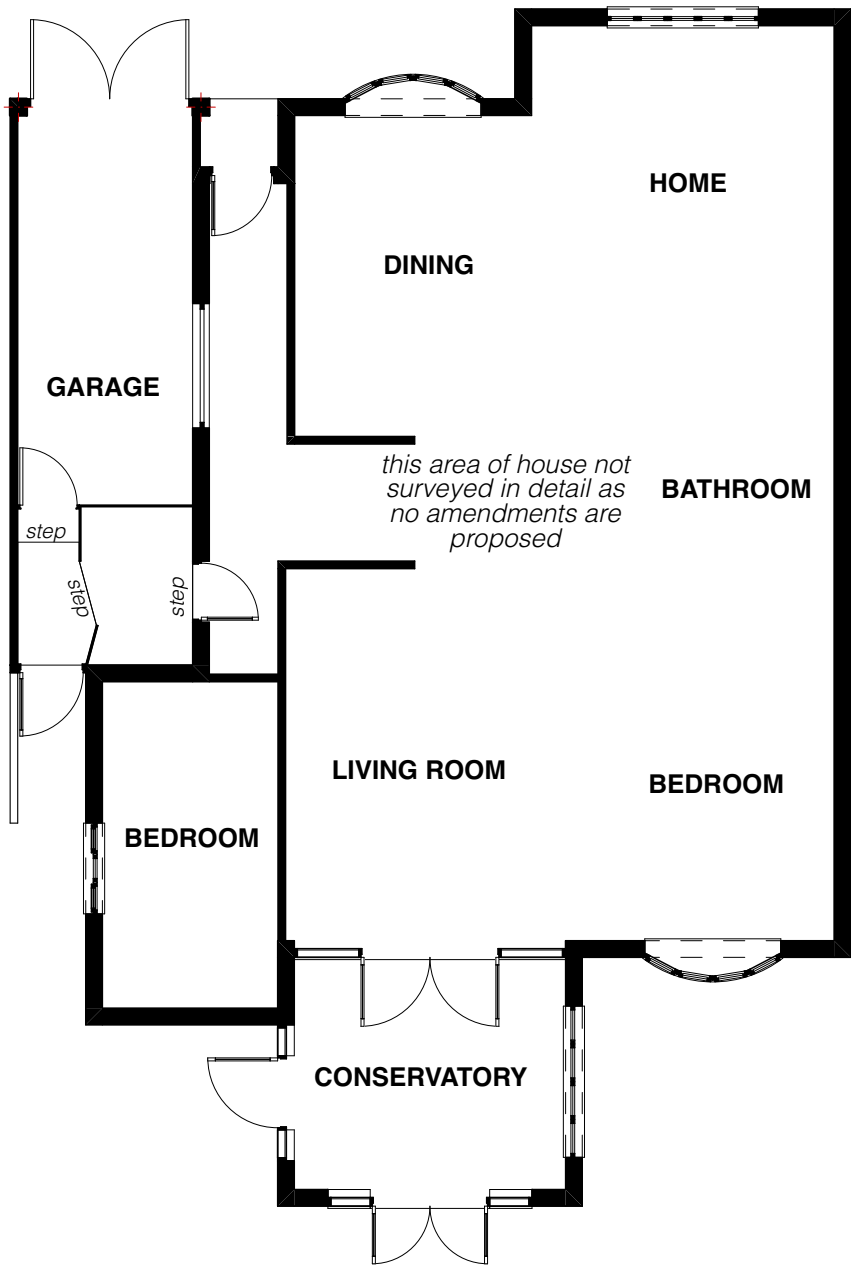


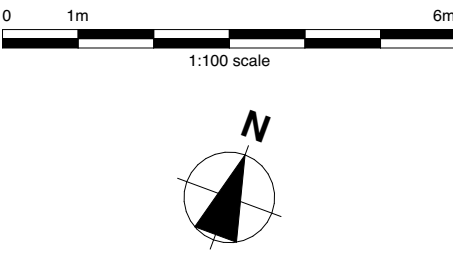

GROUND FLOOR PLAN 1:100

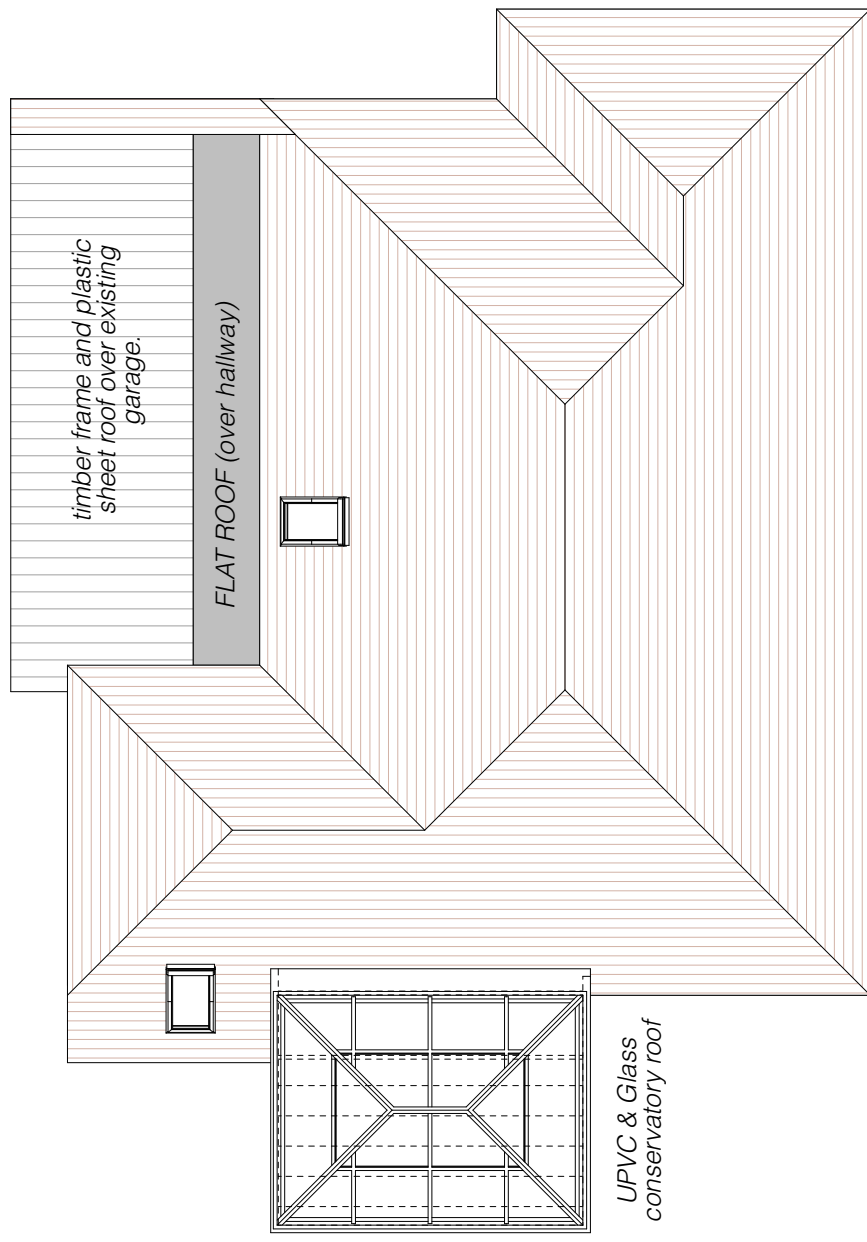

ROOF PLAN 1:100

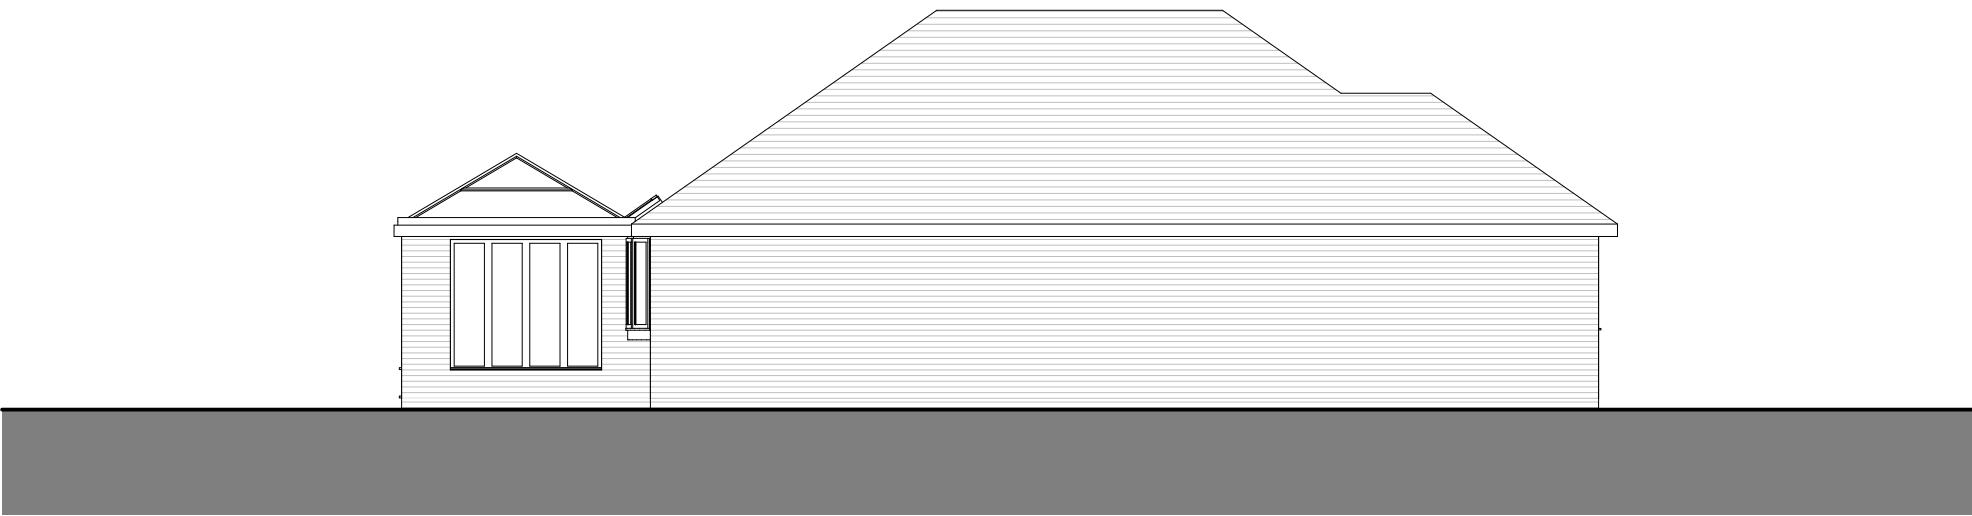

EAST ELEVATION 1:100



SOUTH ELEVATION 1:100




WEST ELEVATION 1:100




NORTH ELEVATION 1:100



EXISTING PHOTOS

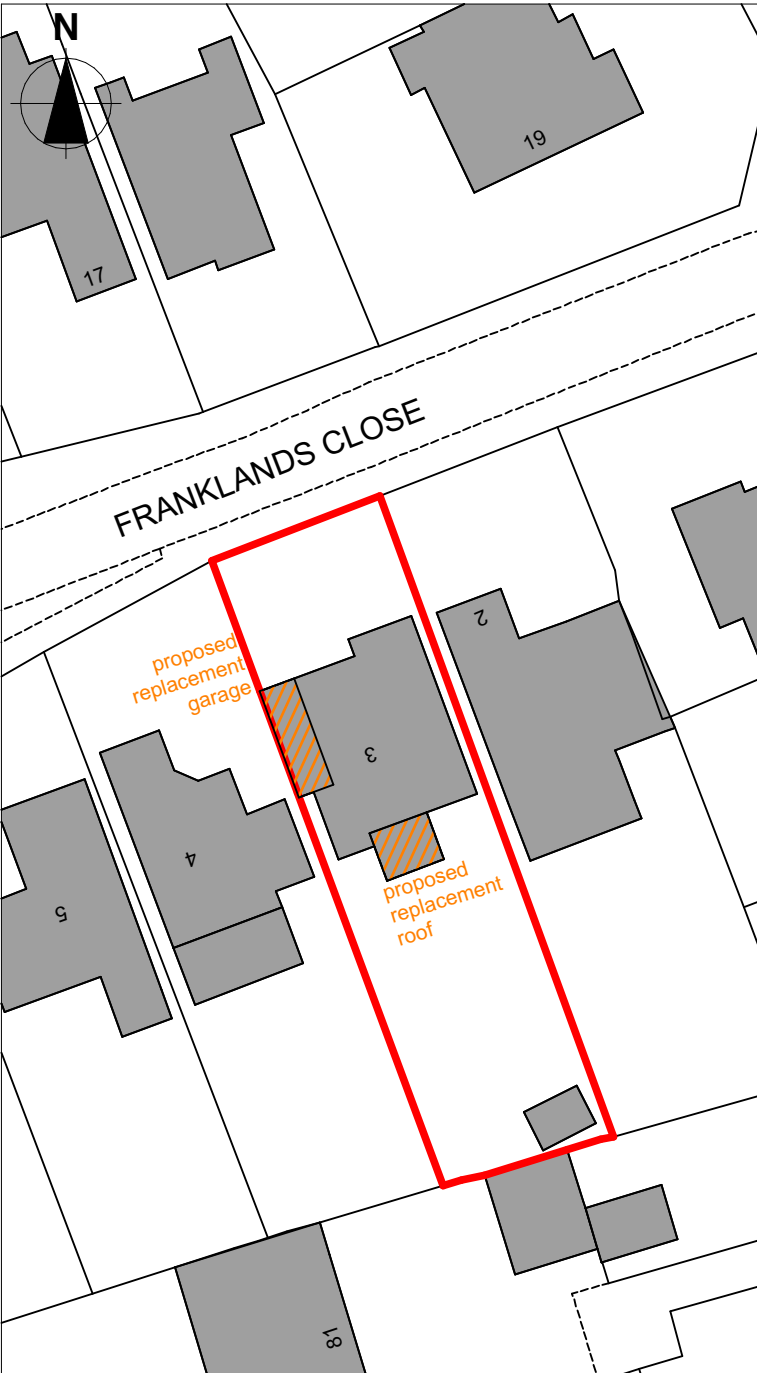

BLOCK PLAN 1:500

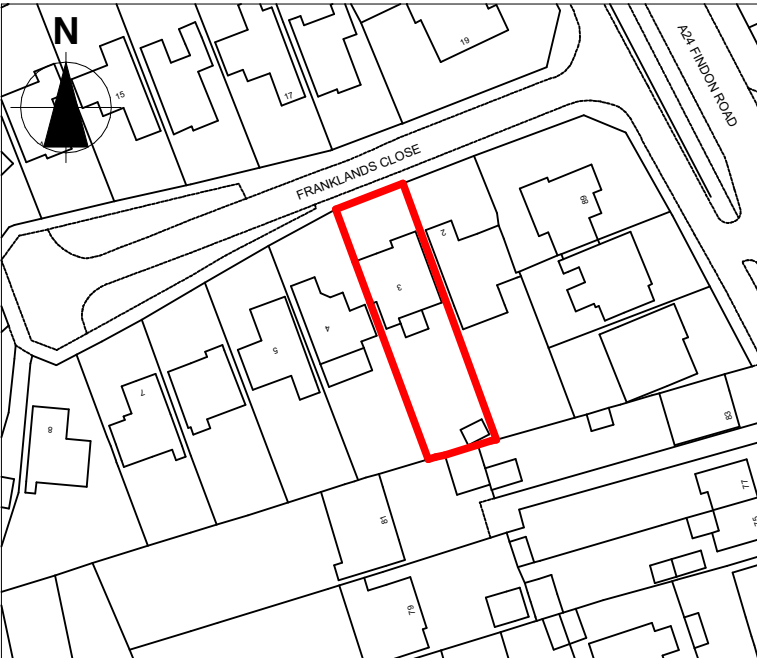

LOCATION PLAN 1:1250

CERTIFICATE OF LAWFULNESS APPLICATION:
PERMITTED DEVELOPMENT



BETH CHARLESWORTH

Project
REPLACEMENT GARAGE AT 3
FRANKLANDS CLOSE,
WORTHING, BN14 0BD

Drawing Title
EXISTING DRAWINGS

Drawing Scale(s)
1:1250, 1:500, 1:100 @ A1

Drawing Number
PROJECT - STAGE - DRAWING - REVISION

PLANNING

2608-P-001