



EXISTING ELEVATIONS

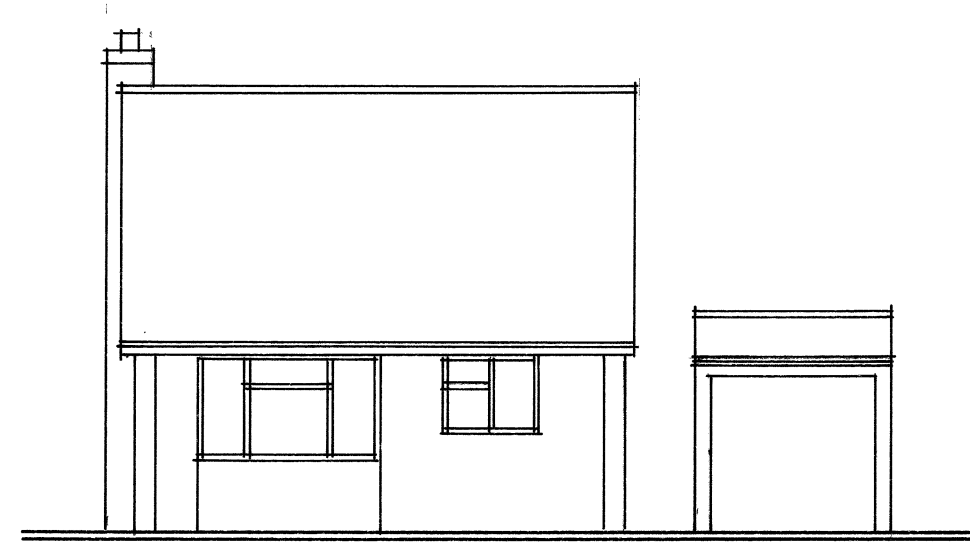


FRONT (N)

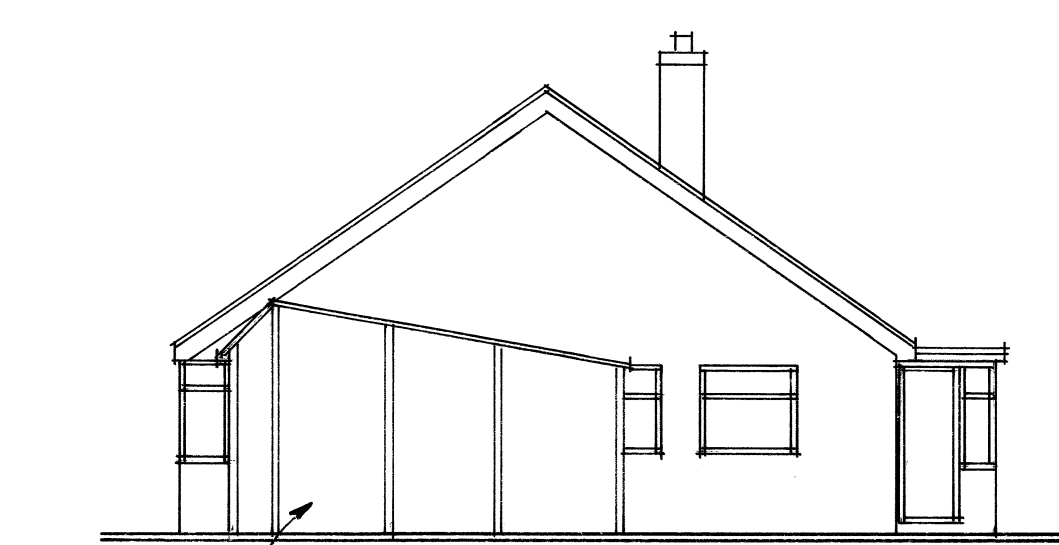


EXISTING GARAGE
TO BE DEMOLISHED


SIDE (W)

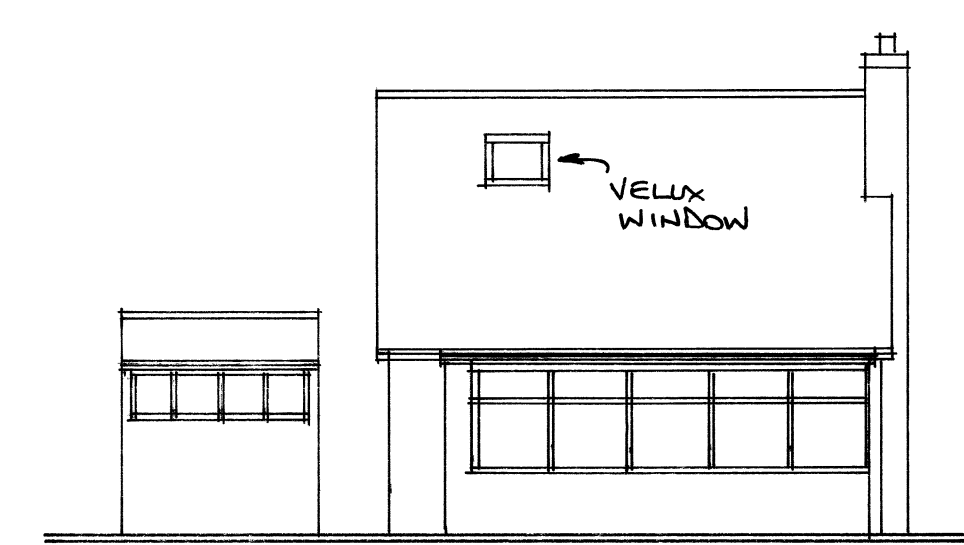


REAR (S)

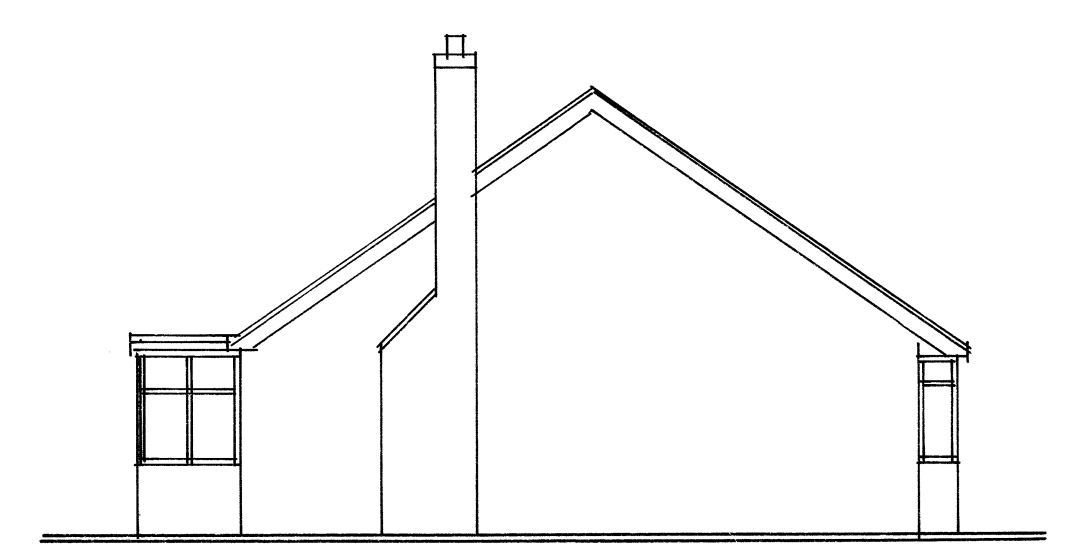


SIDE (E)

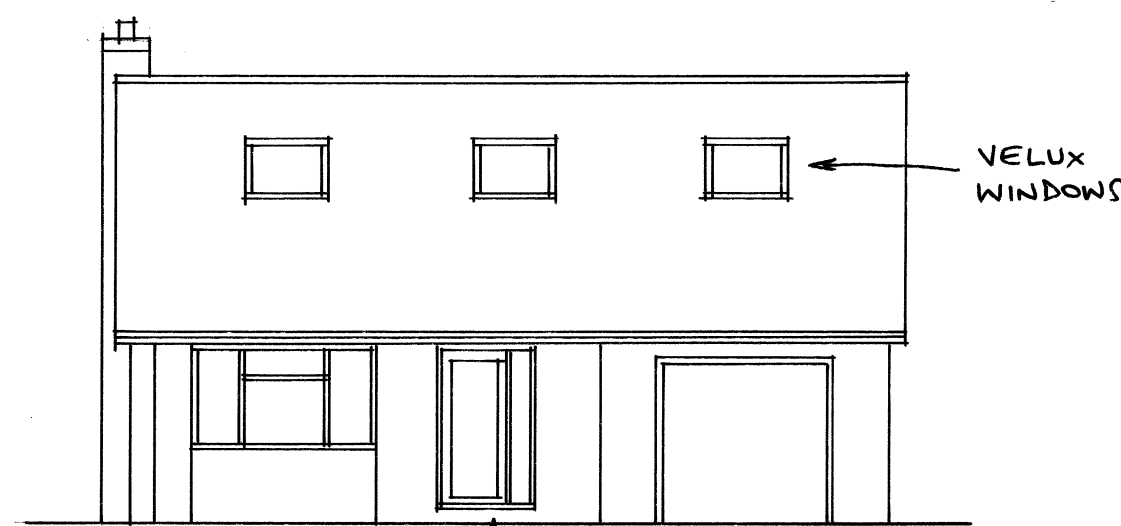

NEW FRONT
DOORWAY

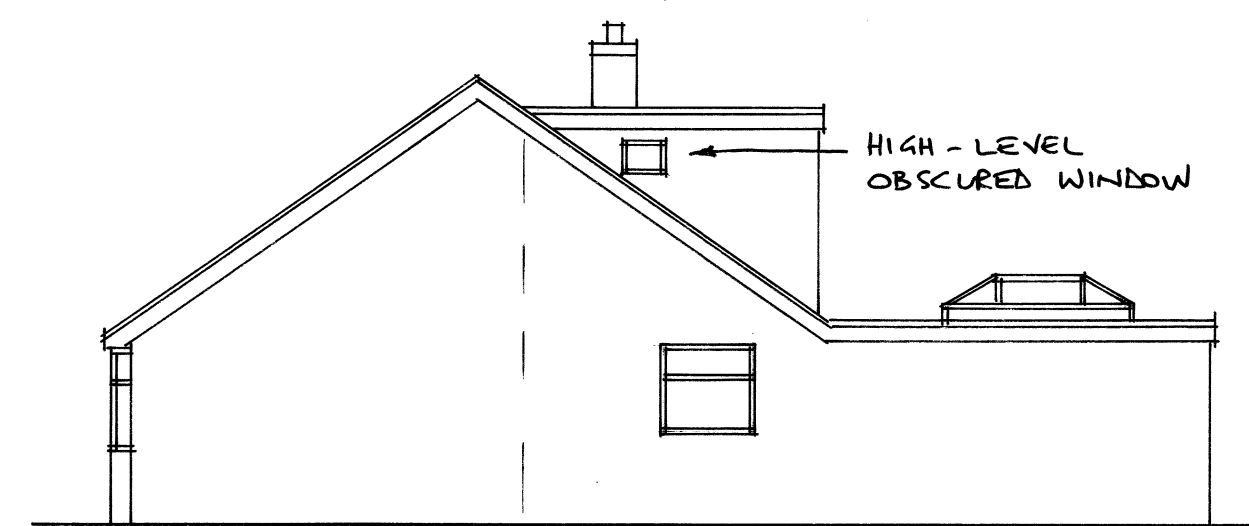


HIGH-LEVEL
OBSCURE WINDOW

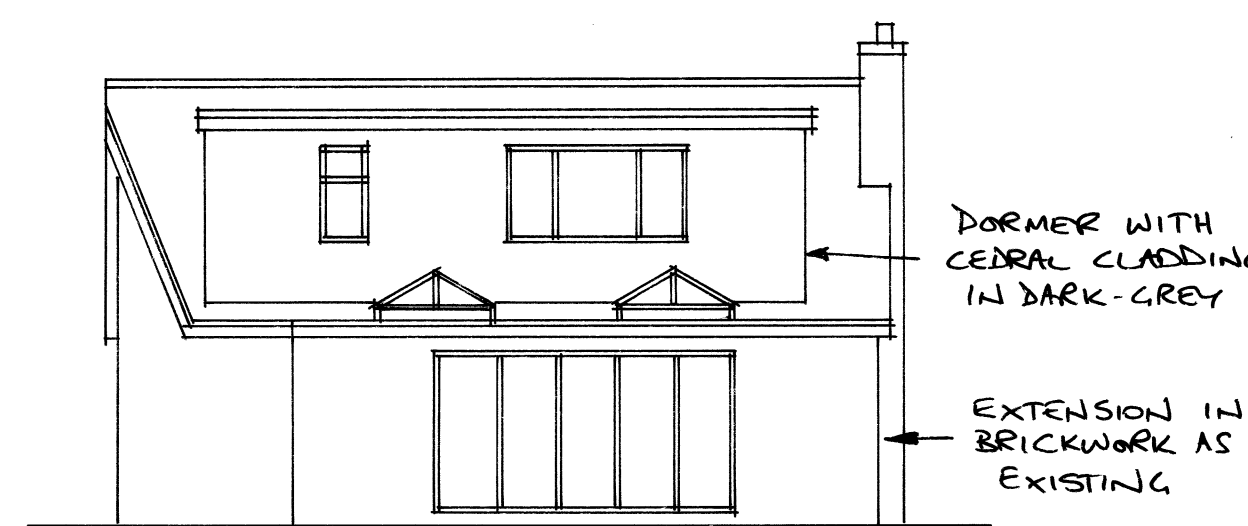


DORMER WITH
CEDAR CLADDING
IN DARK-GREY

EXTENSION IN
BRICKWORK AS
EXISTING

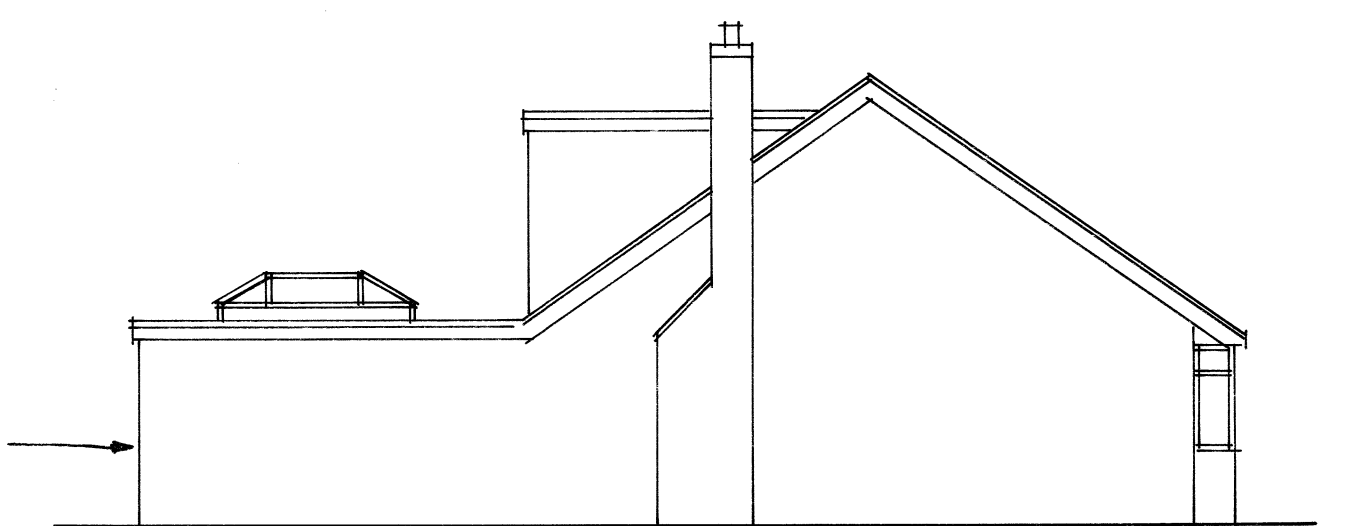


PROPOSED ELEVATIONS


EXISTING PLANS

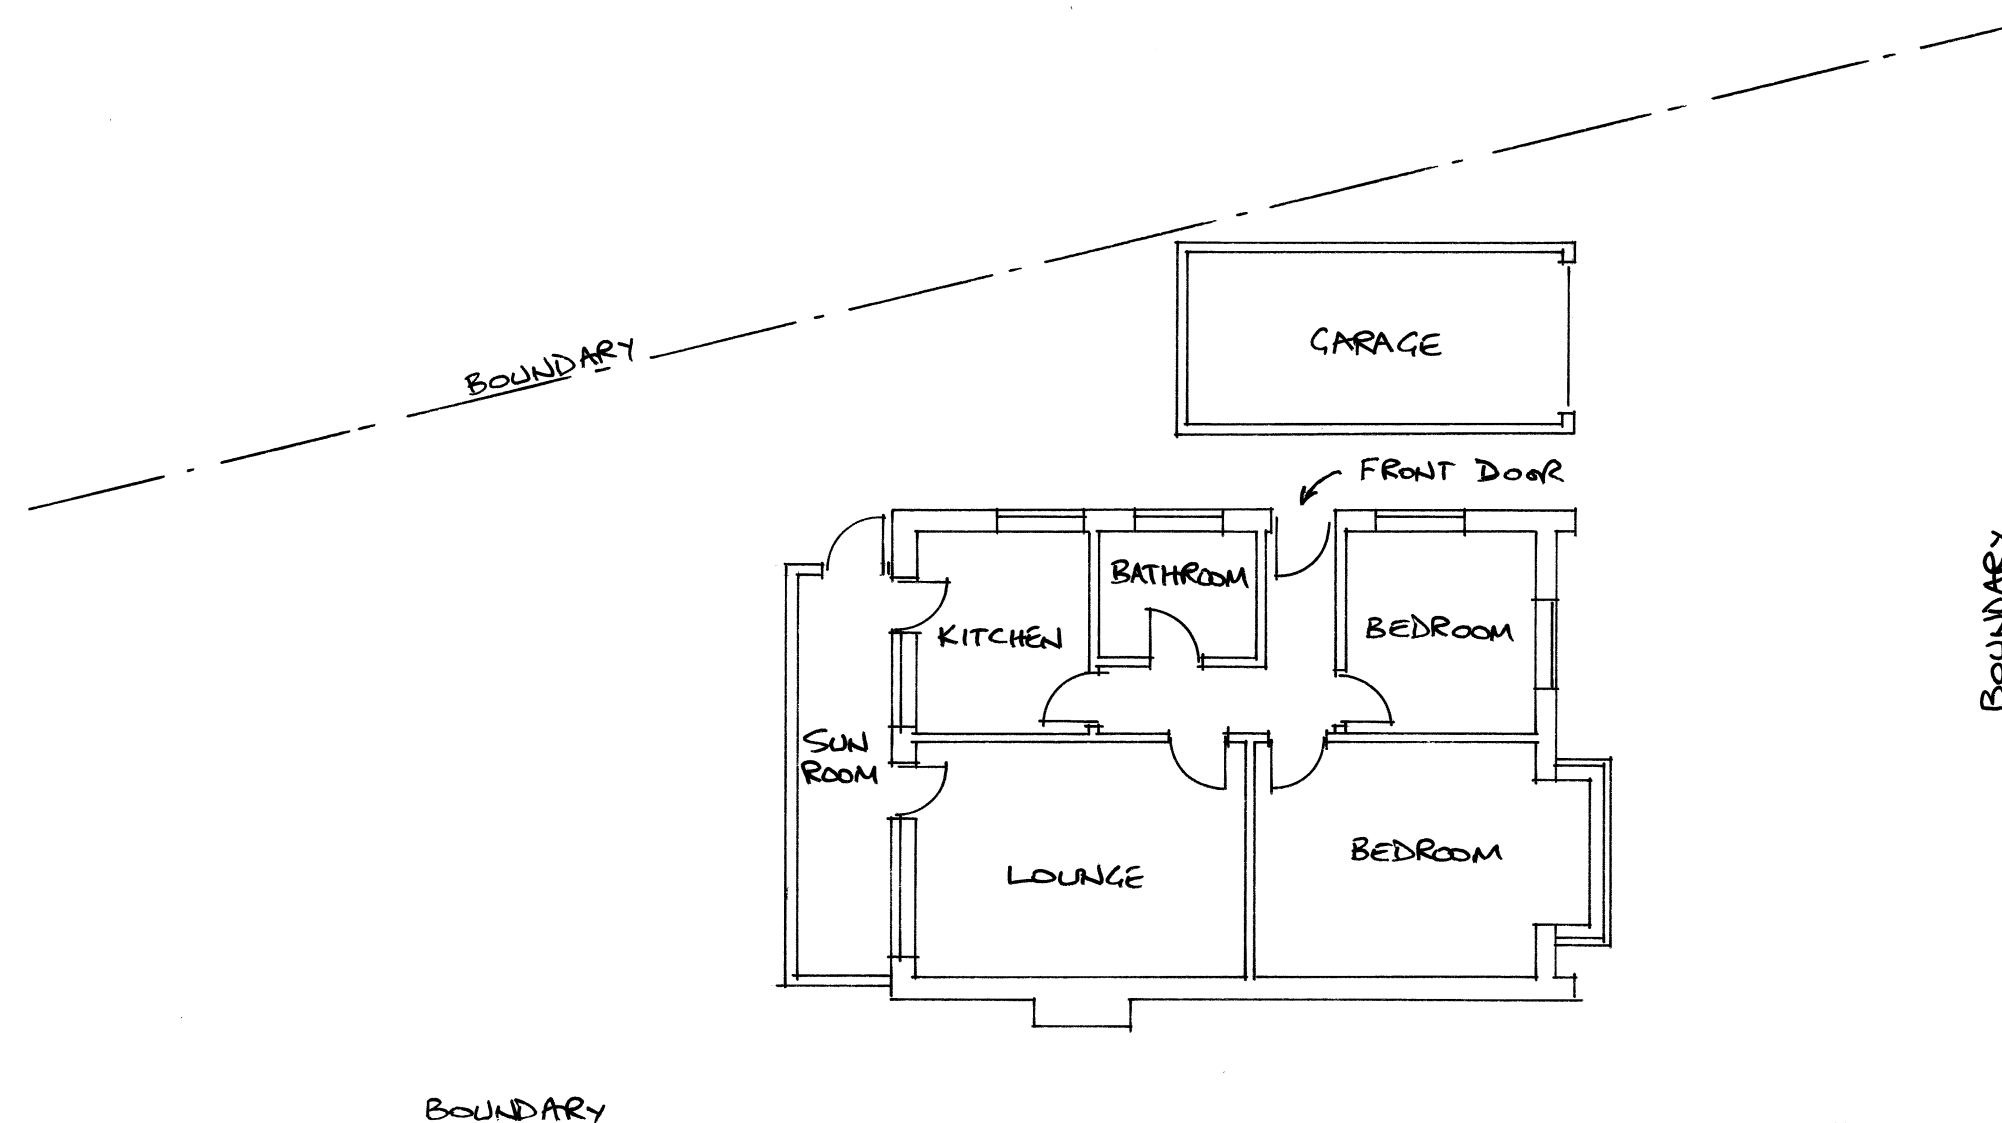

GROUND FLOOR

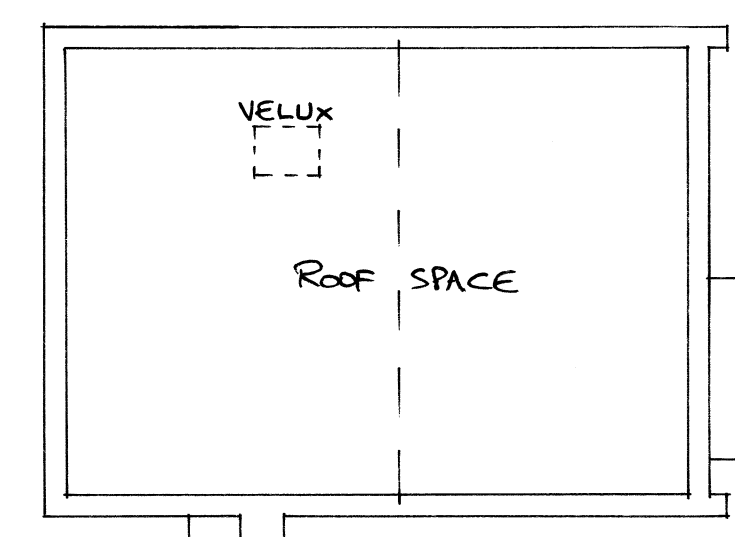


LOFT PLAN

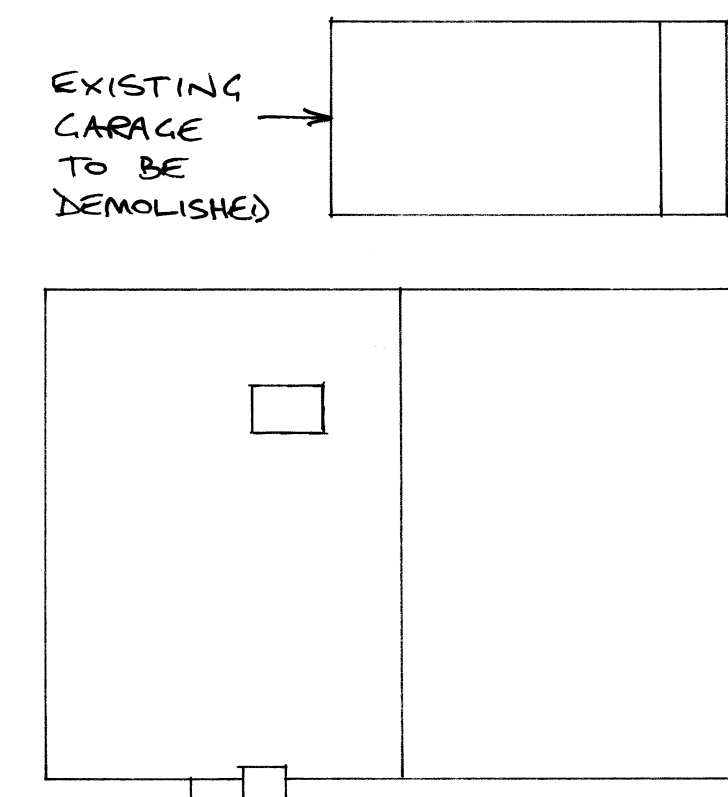


EXISTING
GARAGE
TO BE
DEMOLISHED

ROOF PLAN

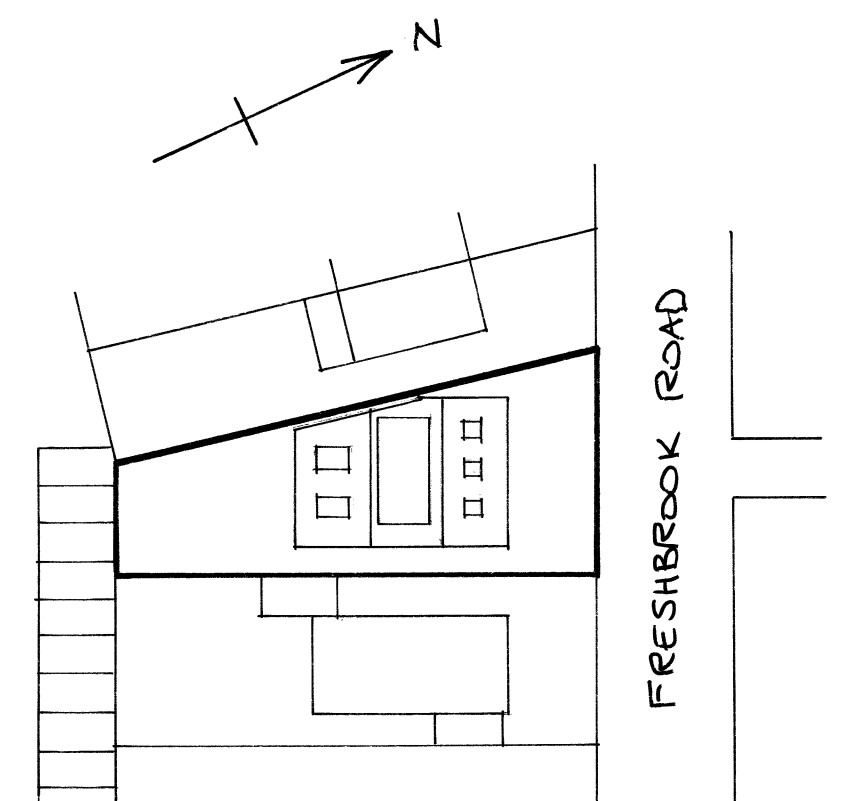

BLOCK PLAN (1/500)

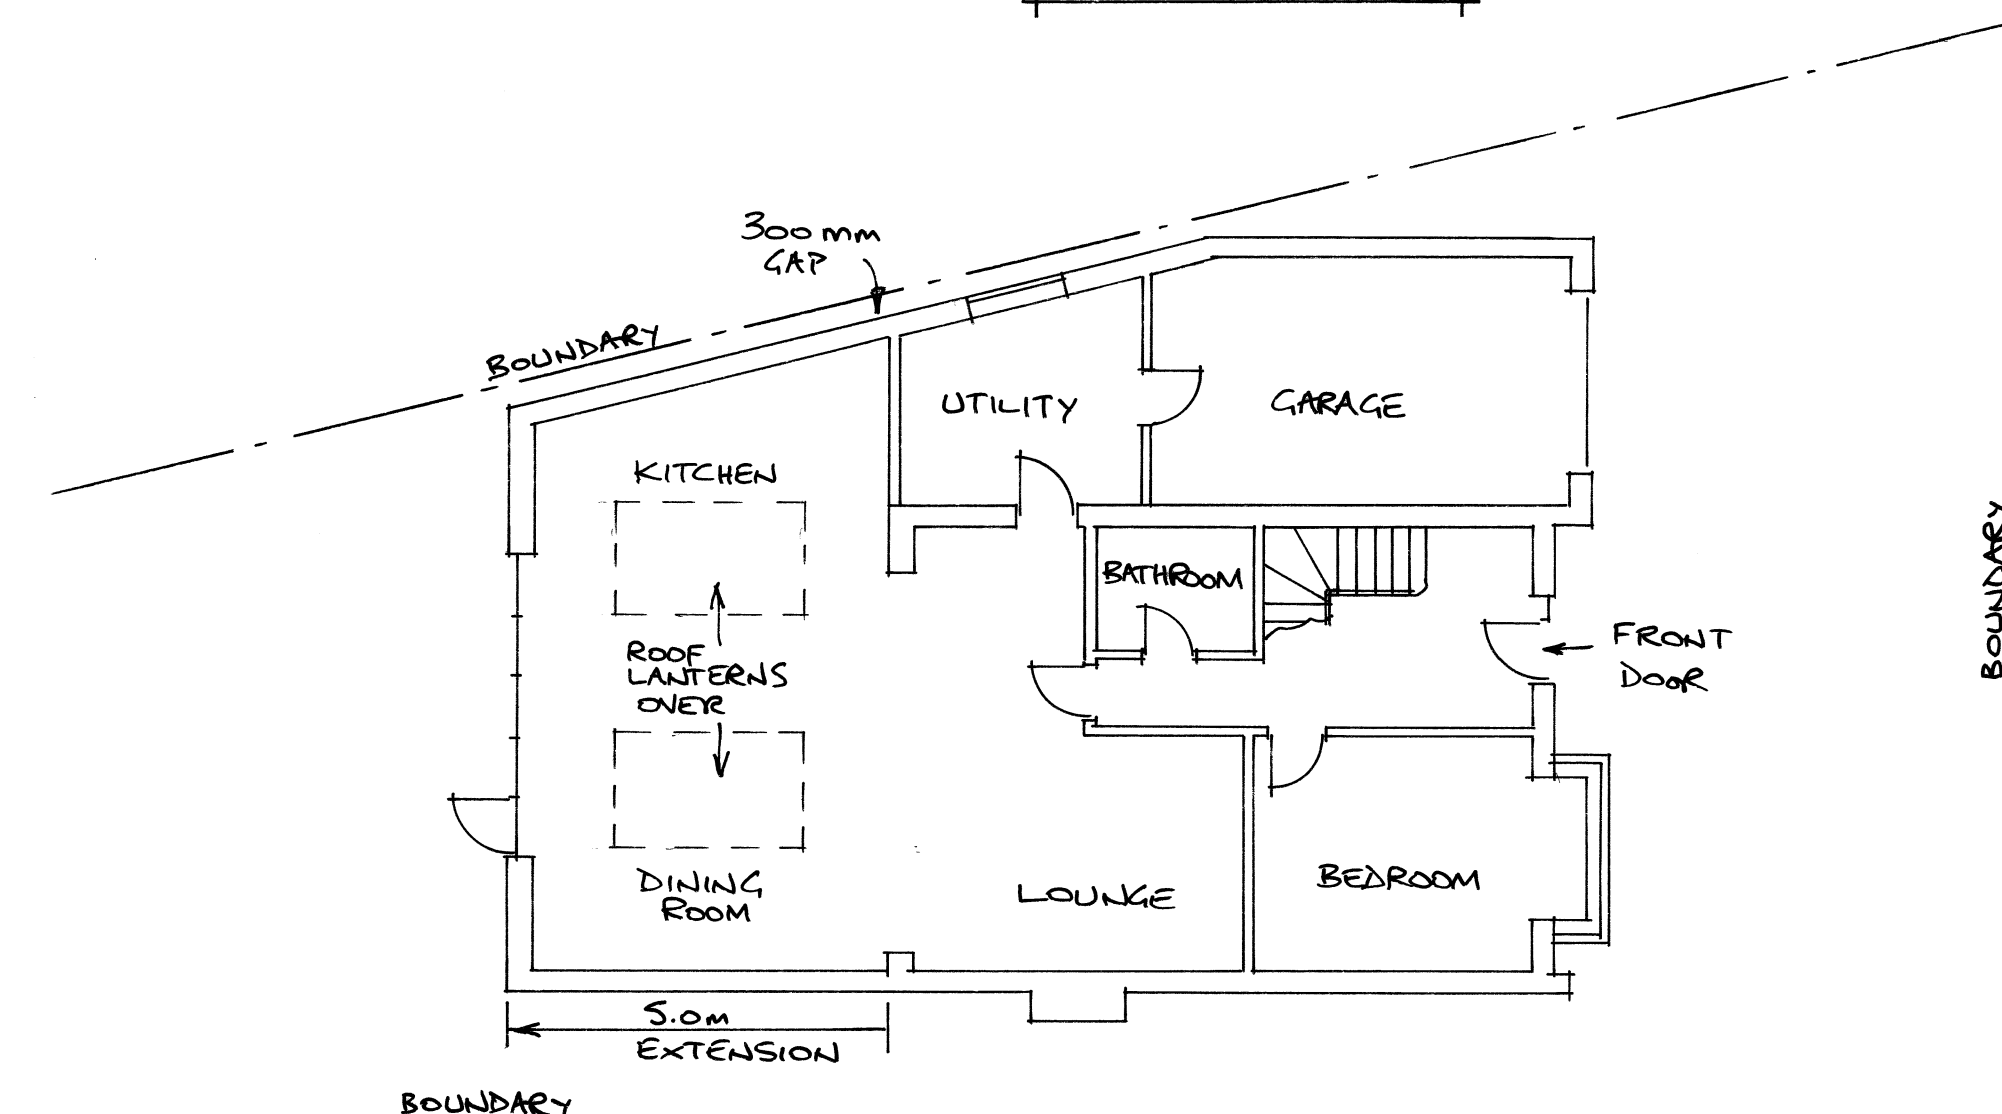

300mm
GAP

KITCHEN

UTILITY

GARAGE


BATHROOM

DINING ROOM

LOUNGE

BEDROOM

5.0m
EXTENSION

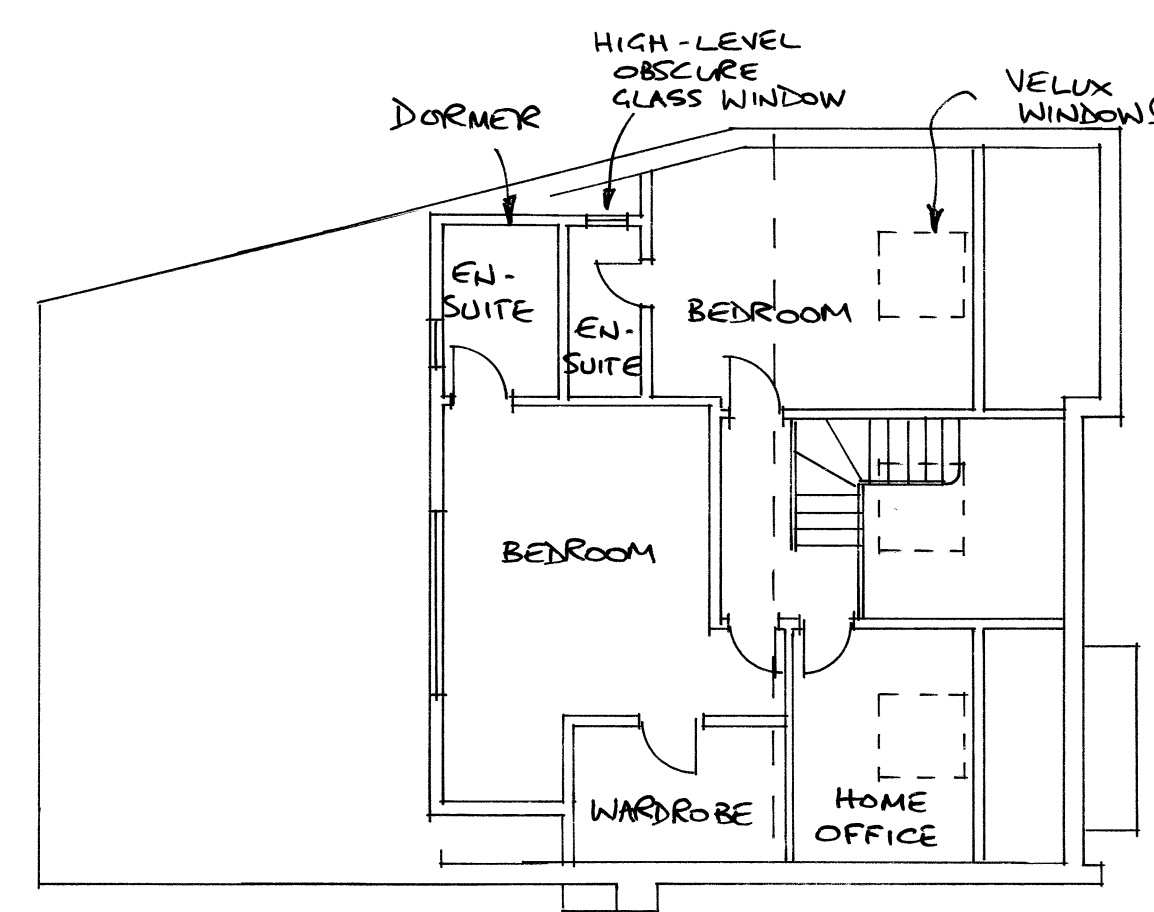

DORMER

HIGH-LEVEL
OBSCURE
GLASS WINDOW

VELUX
WINDOWS

EN-SUITE


EN-SUITE

BEDROOM

BEDROOM

WARDROBE

HOME OFFICE

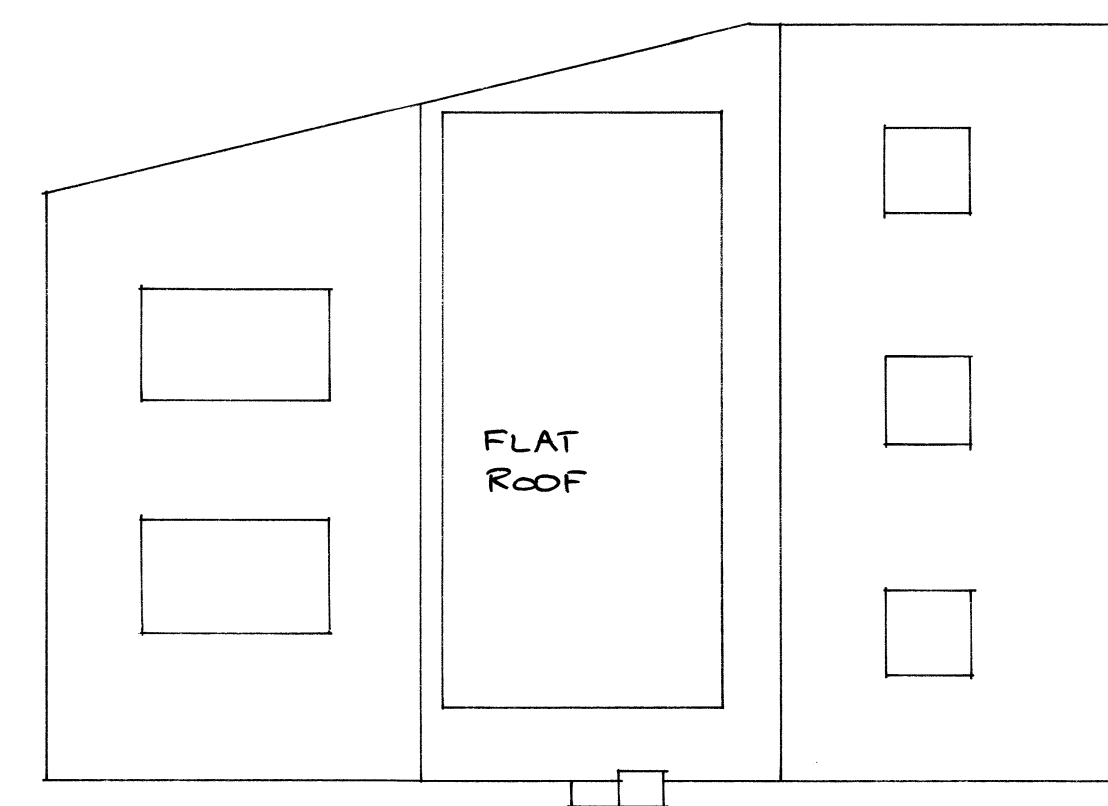

FLAT
ROOF

PROPOSED PLANS

0 1 2 3 4 5 6 7 8 9 10m
SCALE 1/100 ON A1 PAPER

PROPOSED ALTERATIONS FOR MR. JEFFERSON	
122 FRESHBROOK ROAD, LANCING	
23.12.2025	DRG. NO: JE/01