




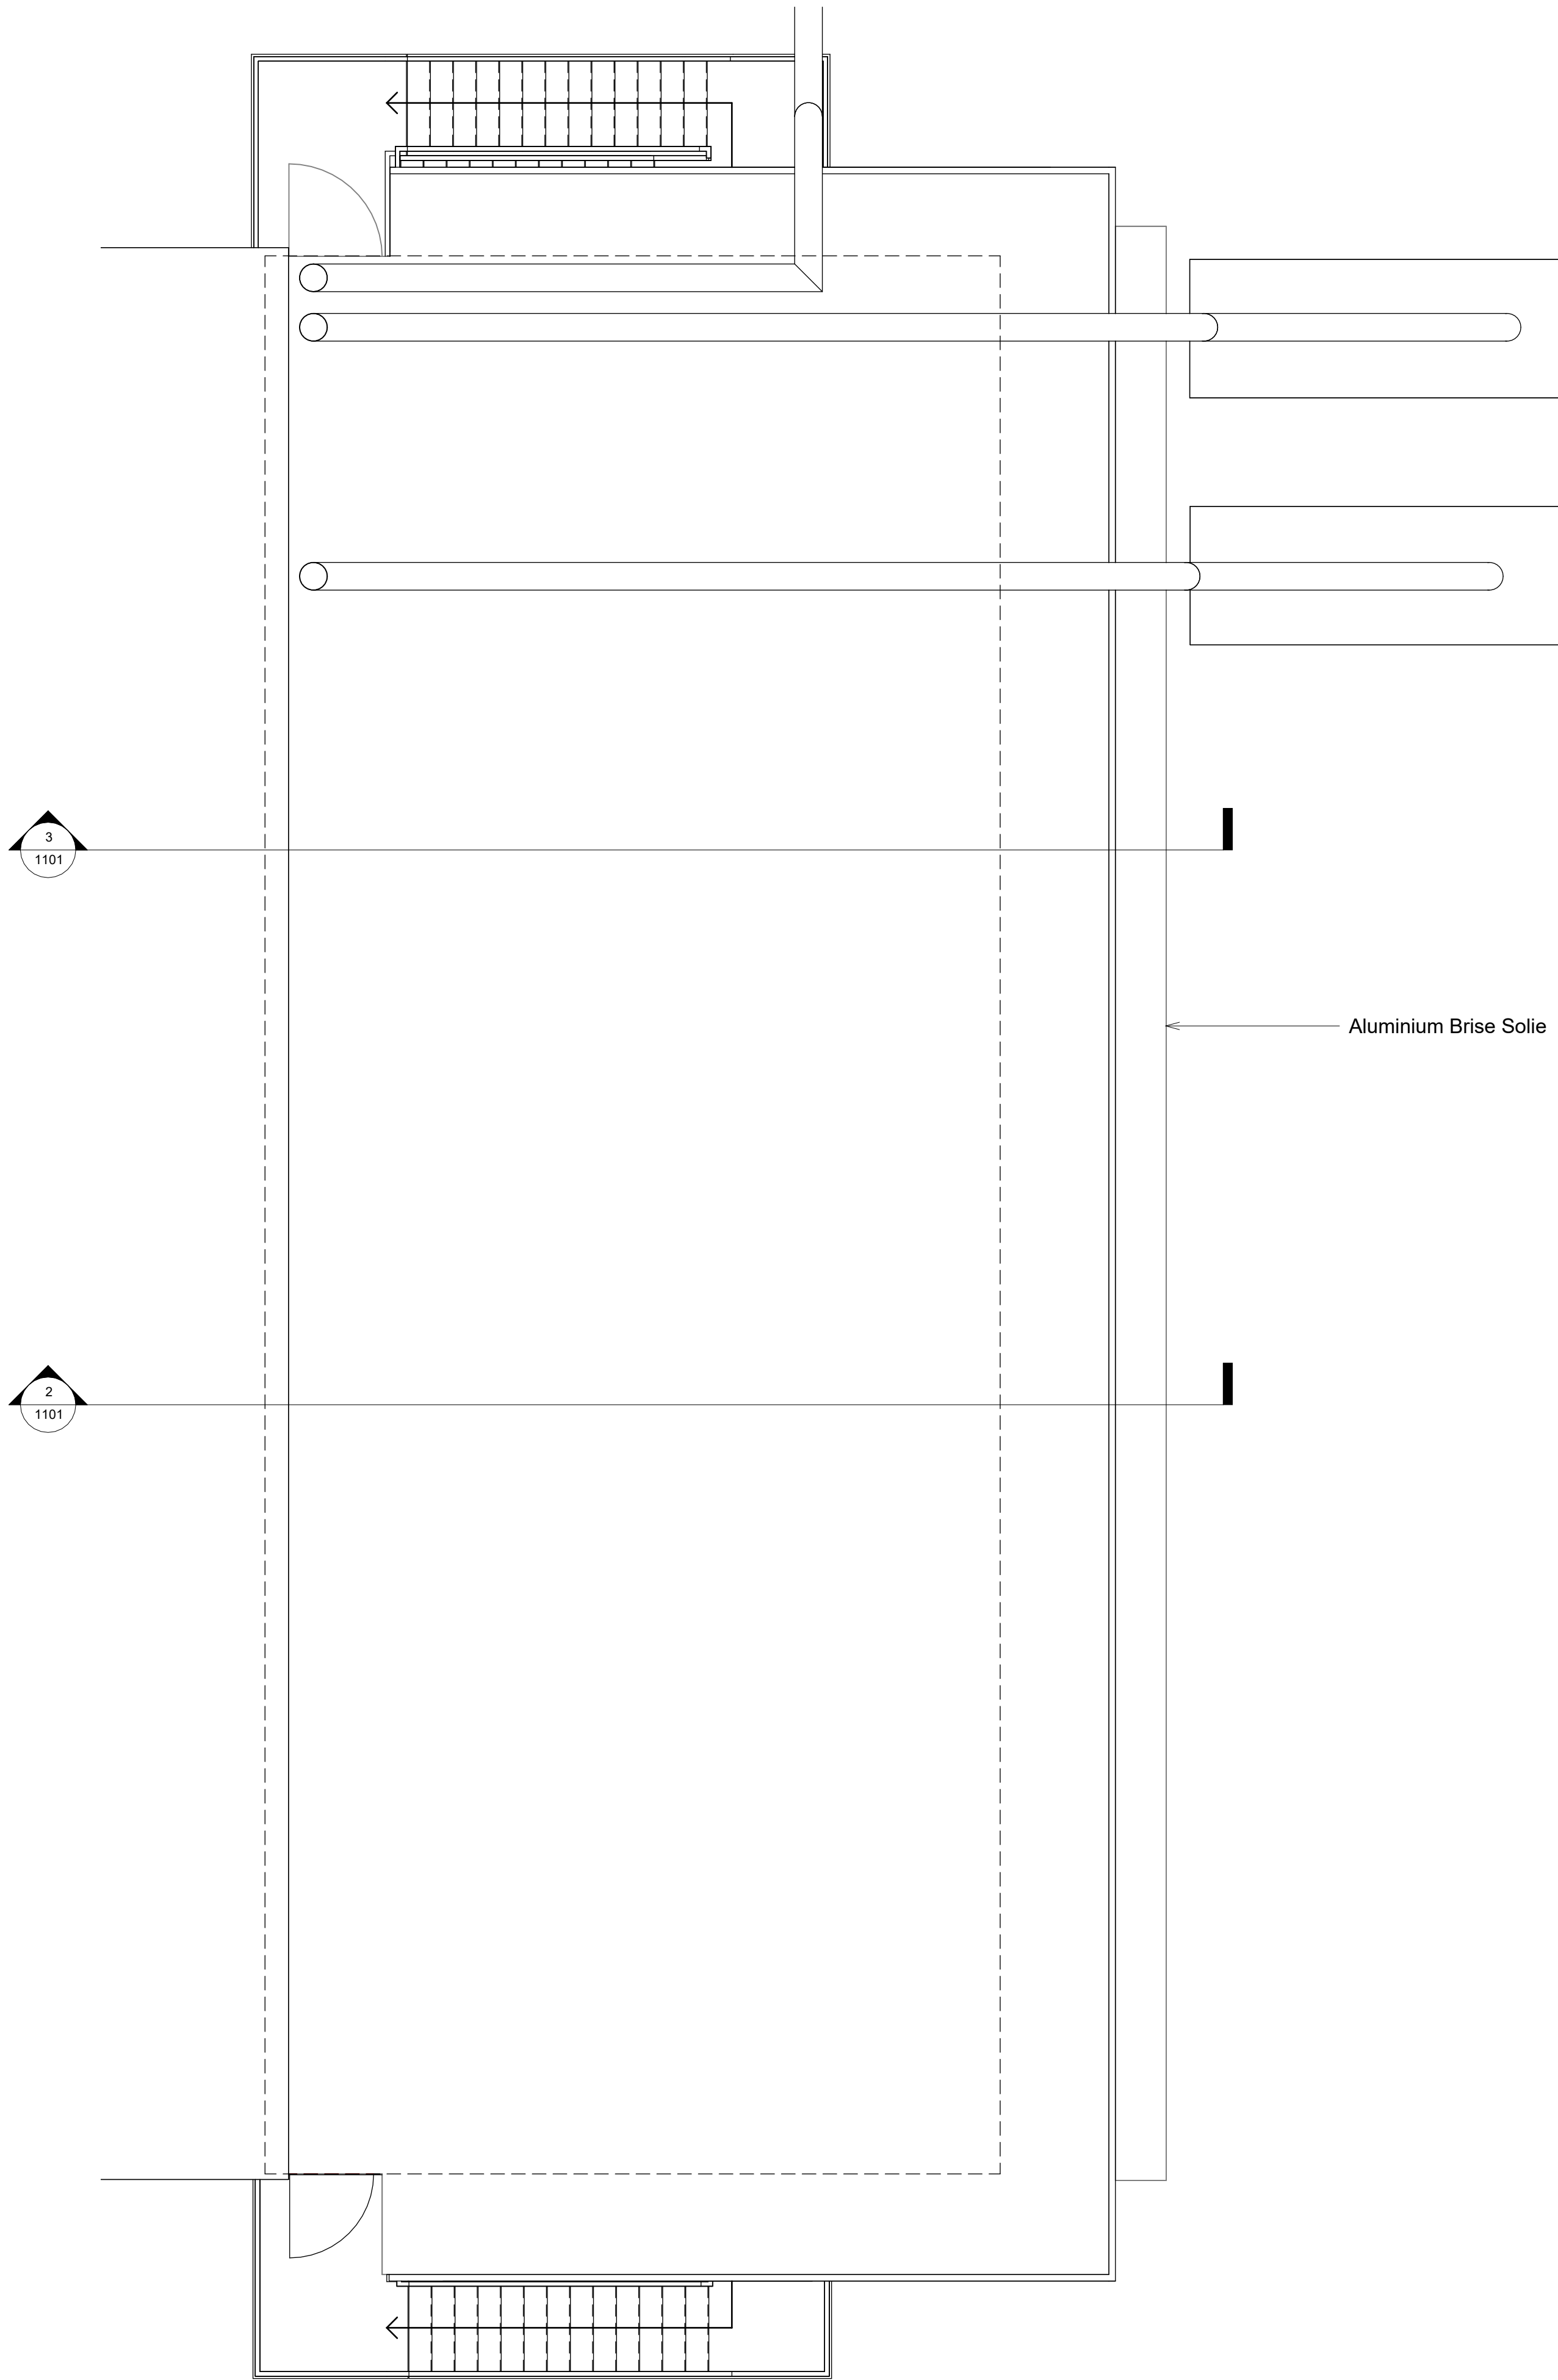

1 Proposed Roof Plan
1 : 50

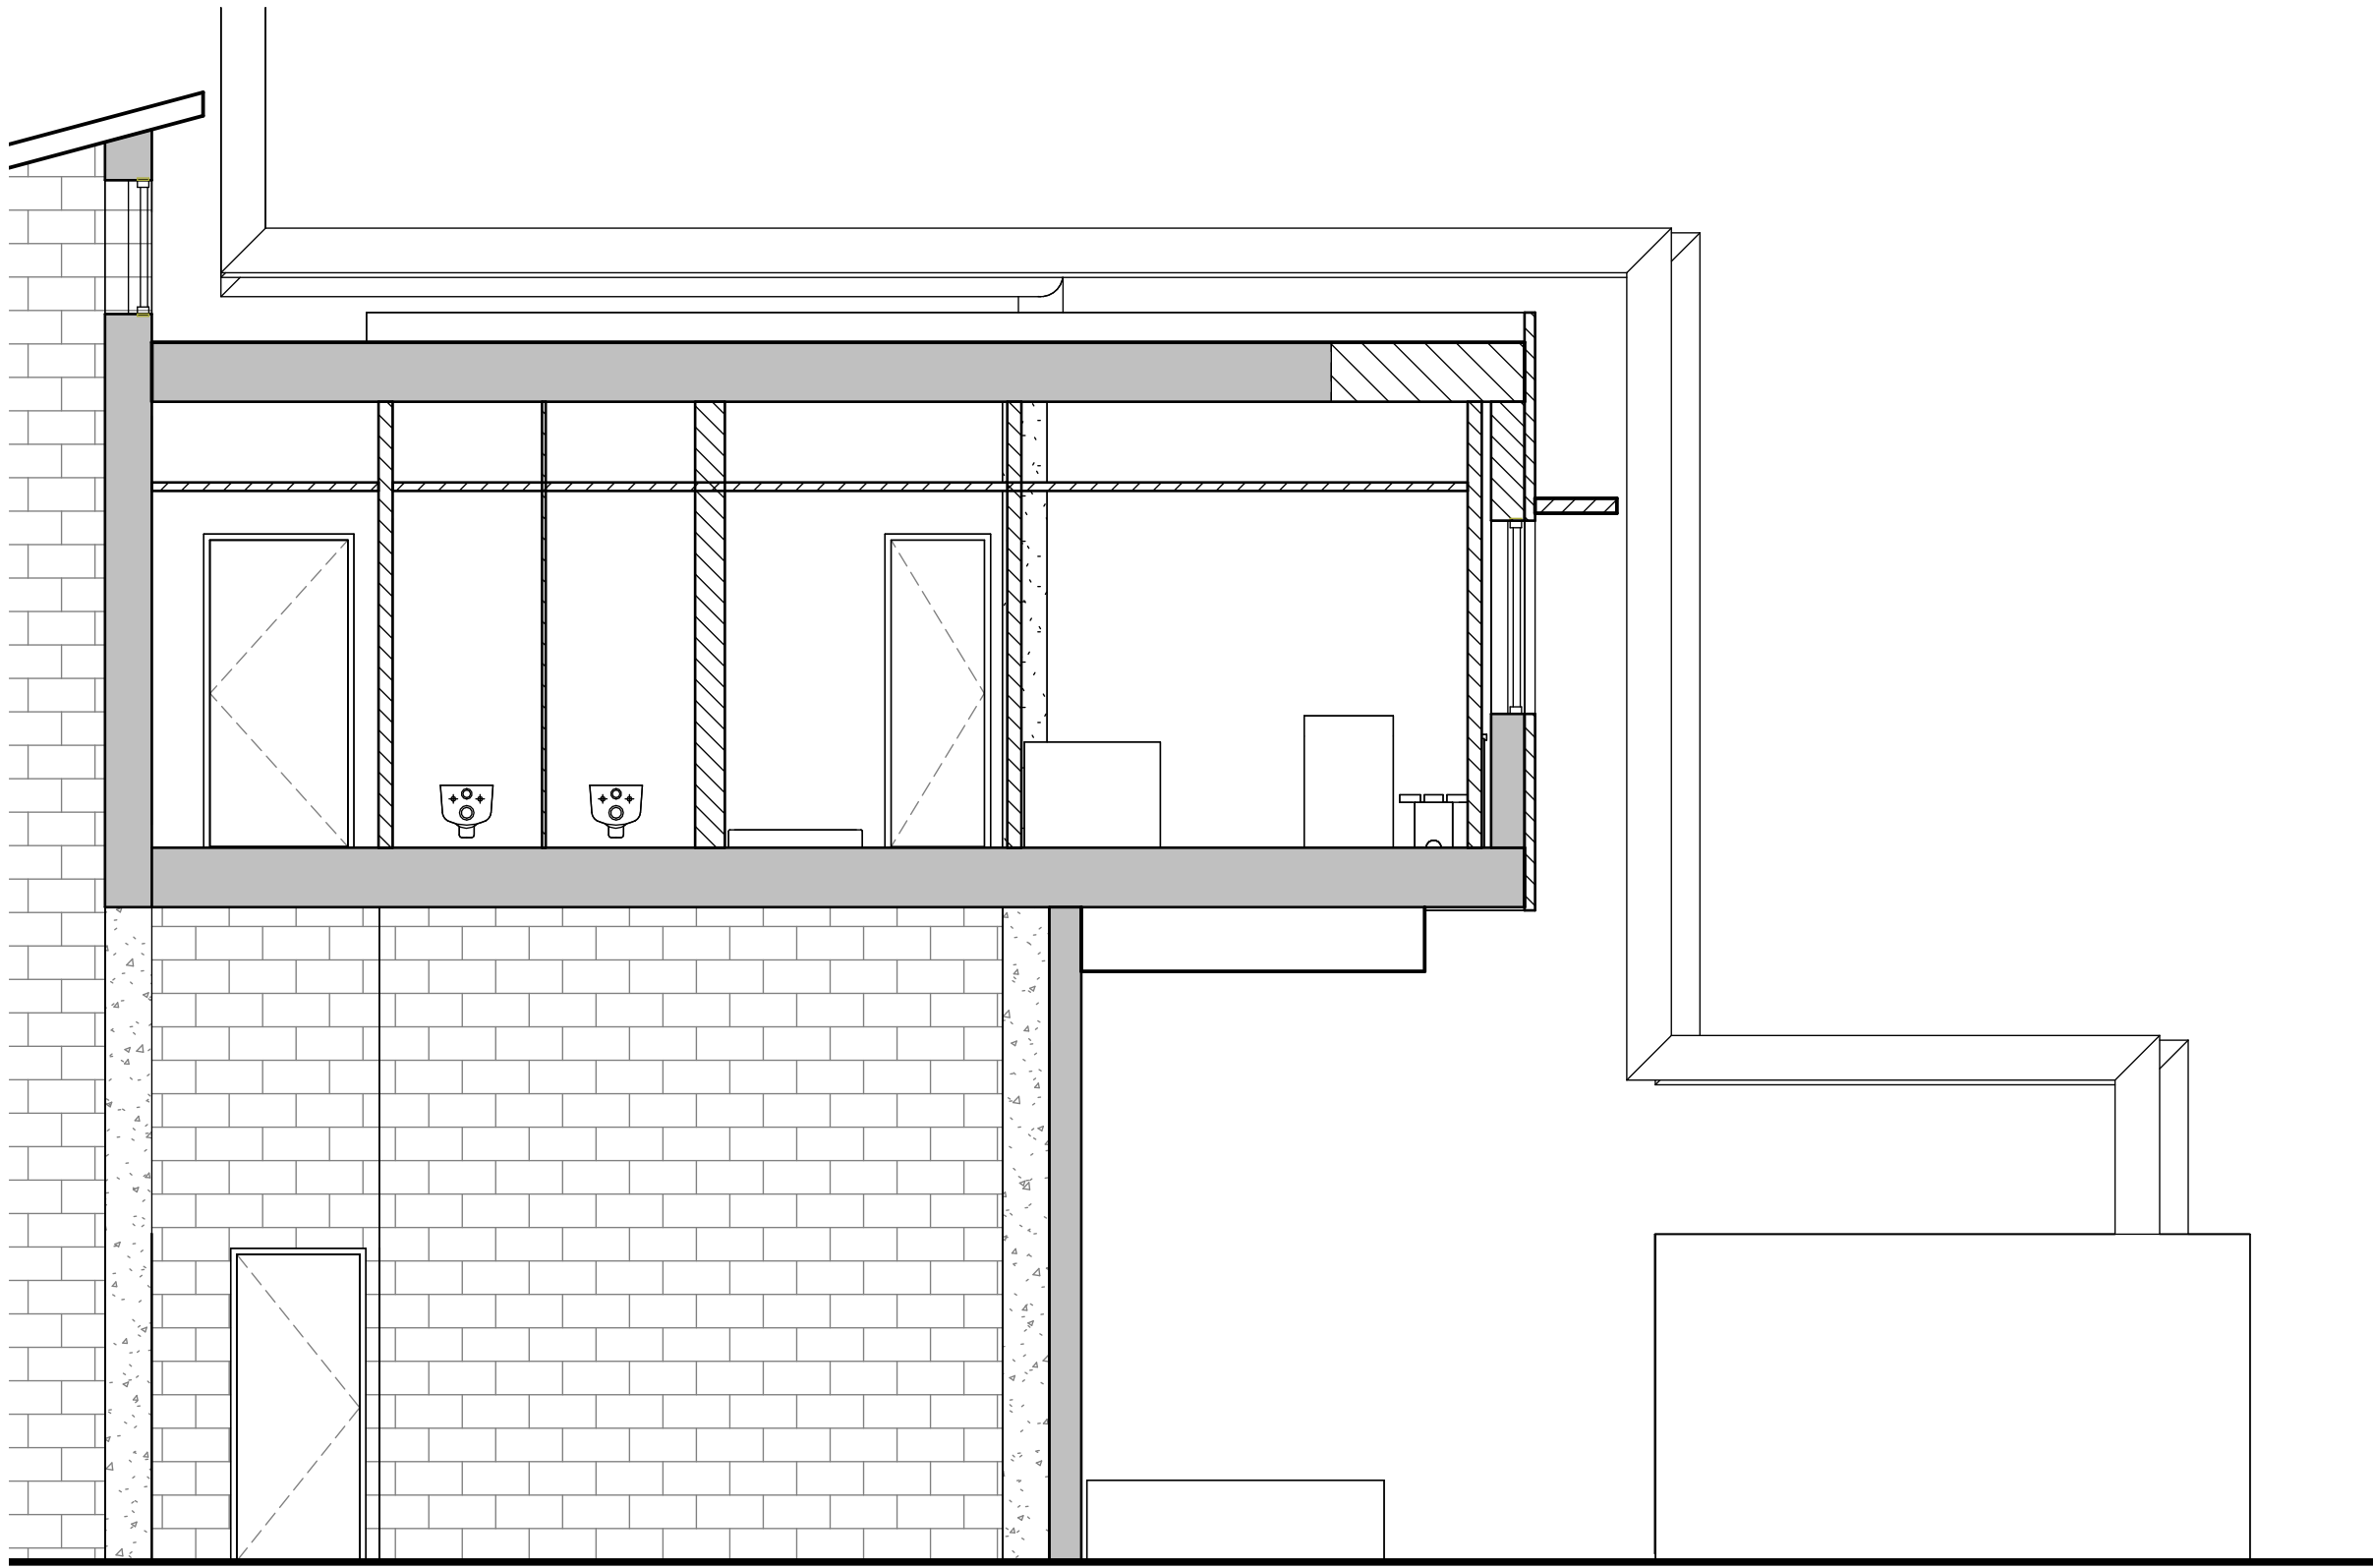

2 Proposed Section 1
1 : 50

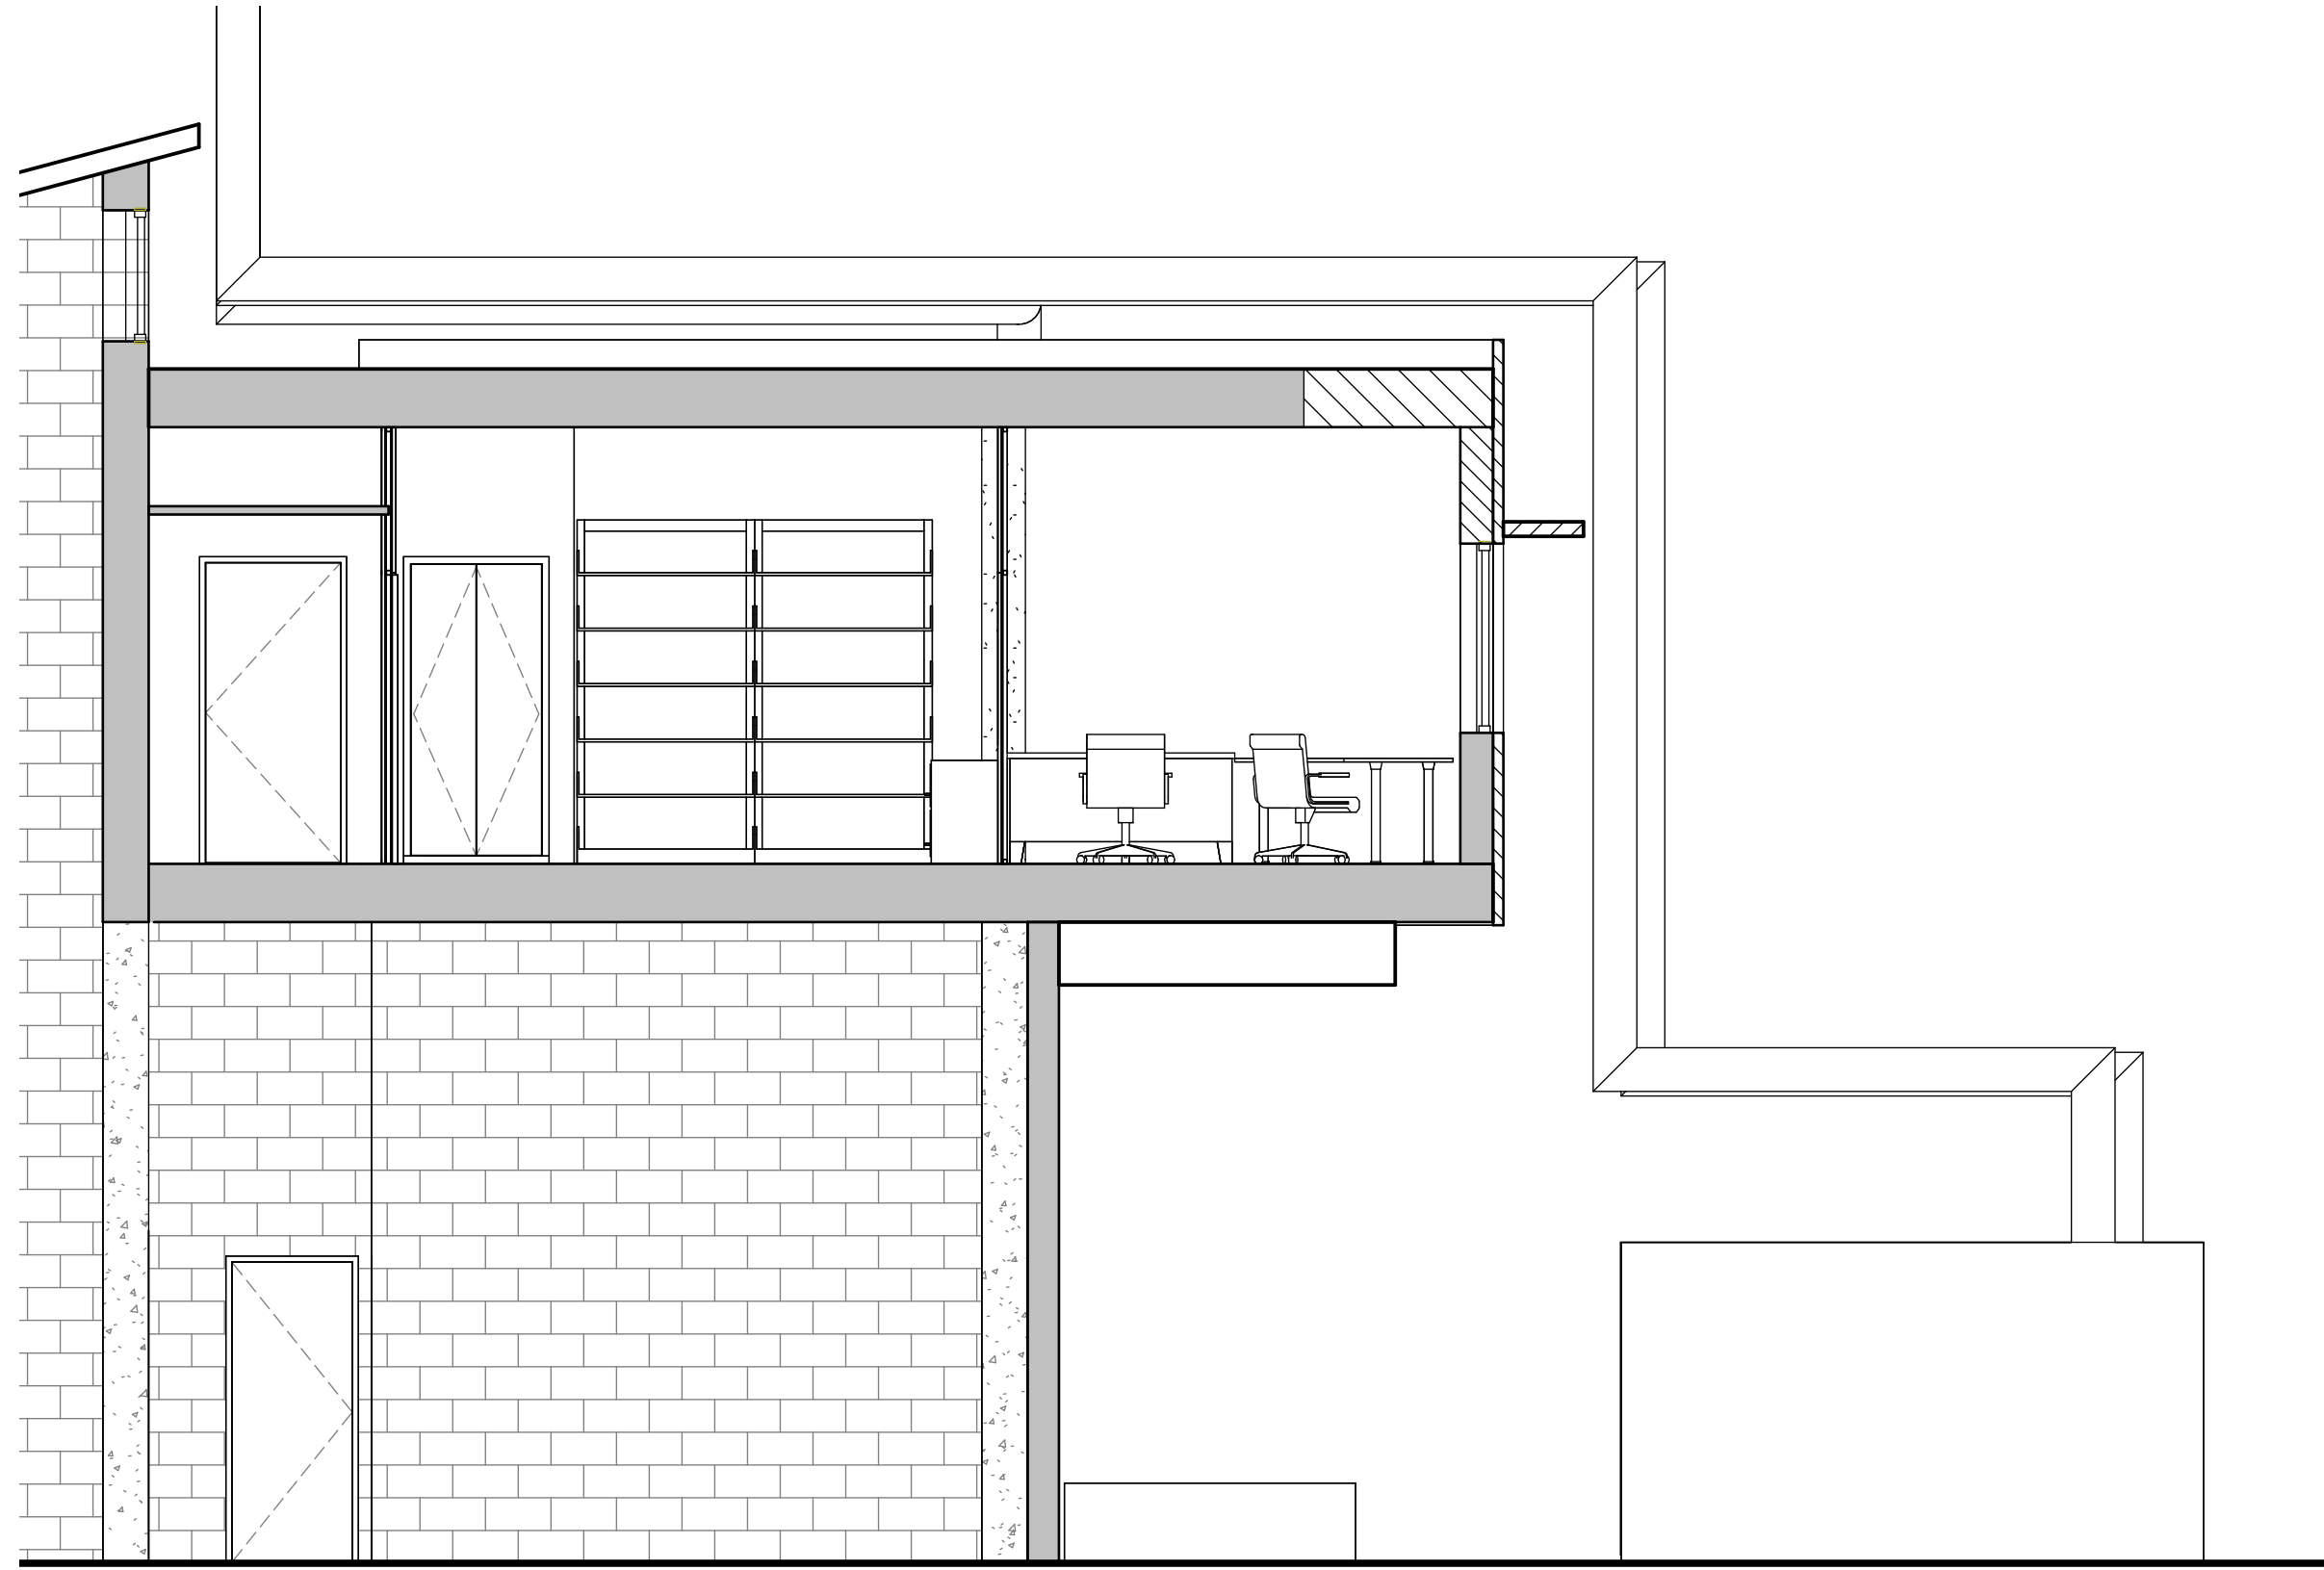

3 Proposed Section 2
1 : 50

GENERAL NOTES:

This drawing must not be reproduced in part or whole or used for the execution of works without their permission.

All dimensions to be checked on site prior to commencement of any construction works.

No deviation from this drawing will be permitted without the express consent of the project manager.

All works are to comply with the current edition of the building regulations and British Standards.

It is the contractors responsibility to check all dimensions and quantities on site prior to submitting the tender for the works.

CONSTRUCTION DESIGN AND MANAGEMENT (CDM) REGULATIONS 2015, RISK ASSESSMENT.

BUILDING REGULATIONS

To Building Regulation and British Standard.
Requirements in all respects.
To Fire Officer requirements in all respects.
The Building contractor must include for all works required by the M&E contractors.

HEALTH AND SAFETY

Refers to designers risk assessment and PCI documentation.

Status **For Planning**


Stage **Stage 3**

NOTES:



VISUAL SCALE 1:50 @ A1

Proposed Wall
Existing Wall

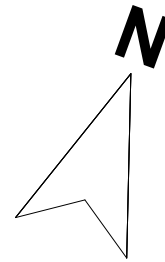

A03	Issued For Planning	FHW	24.11.2025	RB
A02	For Approval	FHW	10.11.2025	RB
A01	For Approval	FHW	16.09.2025	RB
P04	For Information	TG	28.08.2025	RB
P03	For Approval	TG	20.05.2025	JM
P02	For Approval	TG	19.05.2025	JM
P01	For Comment	TG	07.05.2025	JM
Rev	Description	By	Date	Checked

Client:	Concept Building Services			
Project:	East Worthing Office Refurbishment			
Drawn By:	FHW	Date:	16.09.25	Checked:
Scale:	As ind@ A1			
Drawing Title:	Proposed Roof Plan & Short Section			
Project Number:	300470	Originator:	TSDS	Vol / Sys:
File Type:	DR	Discipline:	A	Document No:
Suitability:	S1	Revision:	A03	

Three Sixty
Design Solutions

Johnsons 1871 Ltd.
T/A Three Sixty Design Solutions
King Edward Court
King Edward Road
Knuttsford
WA16 0BE

Head Office:
Three Sixty Design Solutions
Hills Barns, Aquidrom
Chichester
West Sussex
PO20 7EG

Tel: 0800 6128122
Email: info@ThreeSixtyDS.com
Website: www.ThreeSixtyDS.com

DEFINE. DESIGN. DELIVER.