




All work to comply with building regulations and planning consent.
Workmanship and materials to comply with British standards and code of practice.
Scaled dimensions are approximate, take exact dimensions from site.
This drawing was prepared for local authority approval and not as a working drawing.
LOCAL AUTHORITY MAY SCALE THE DRAWING.
Any deviation from the drawing to be agreed with the local authority.
Any queries to be agreed prior to construction.
See separate details for Structural engineers calculations.

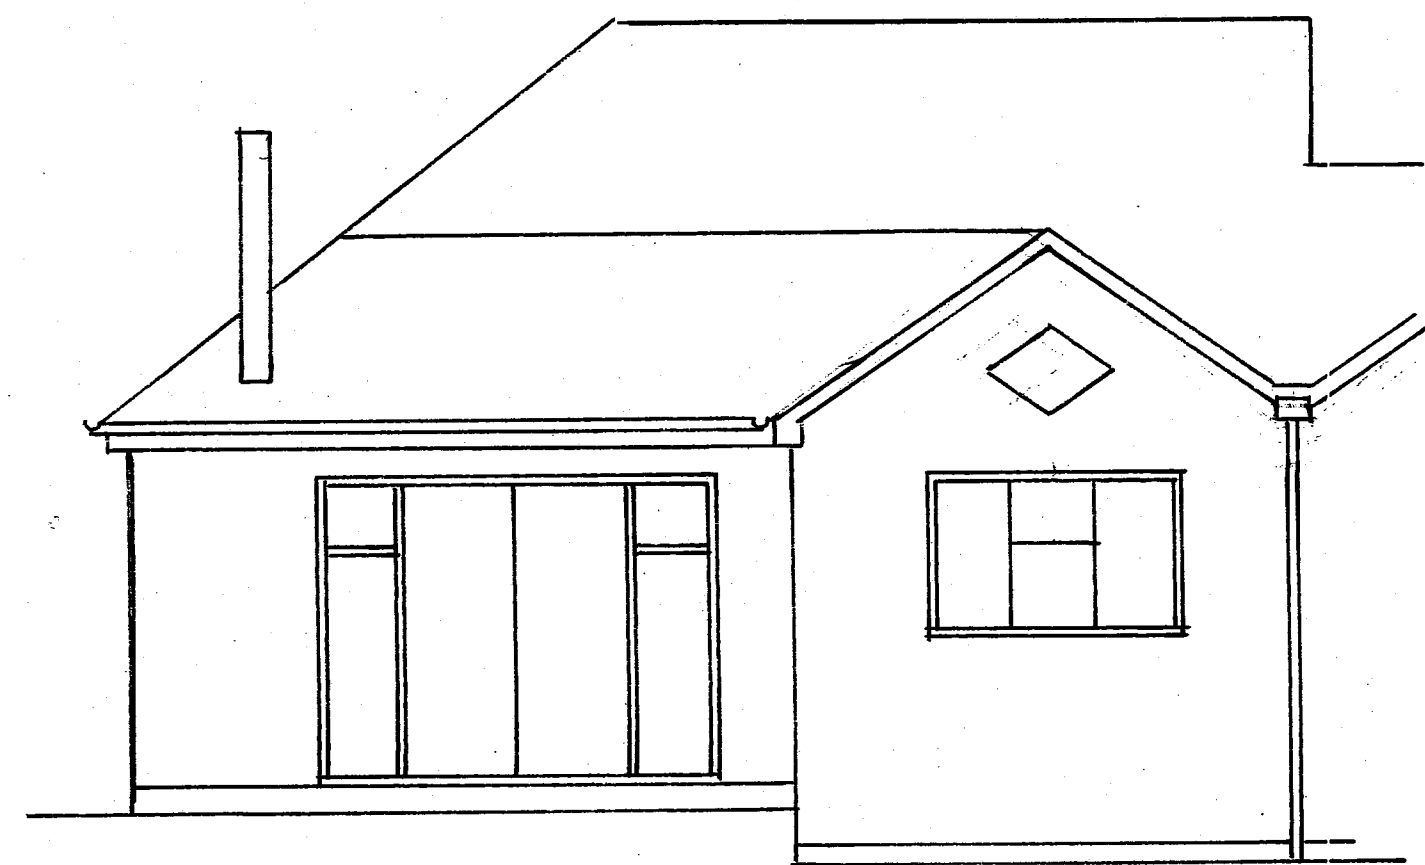


REAR ELEVATION (WEST) 1:50 RT A1

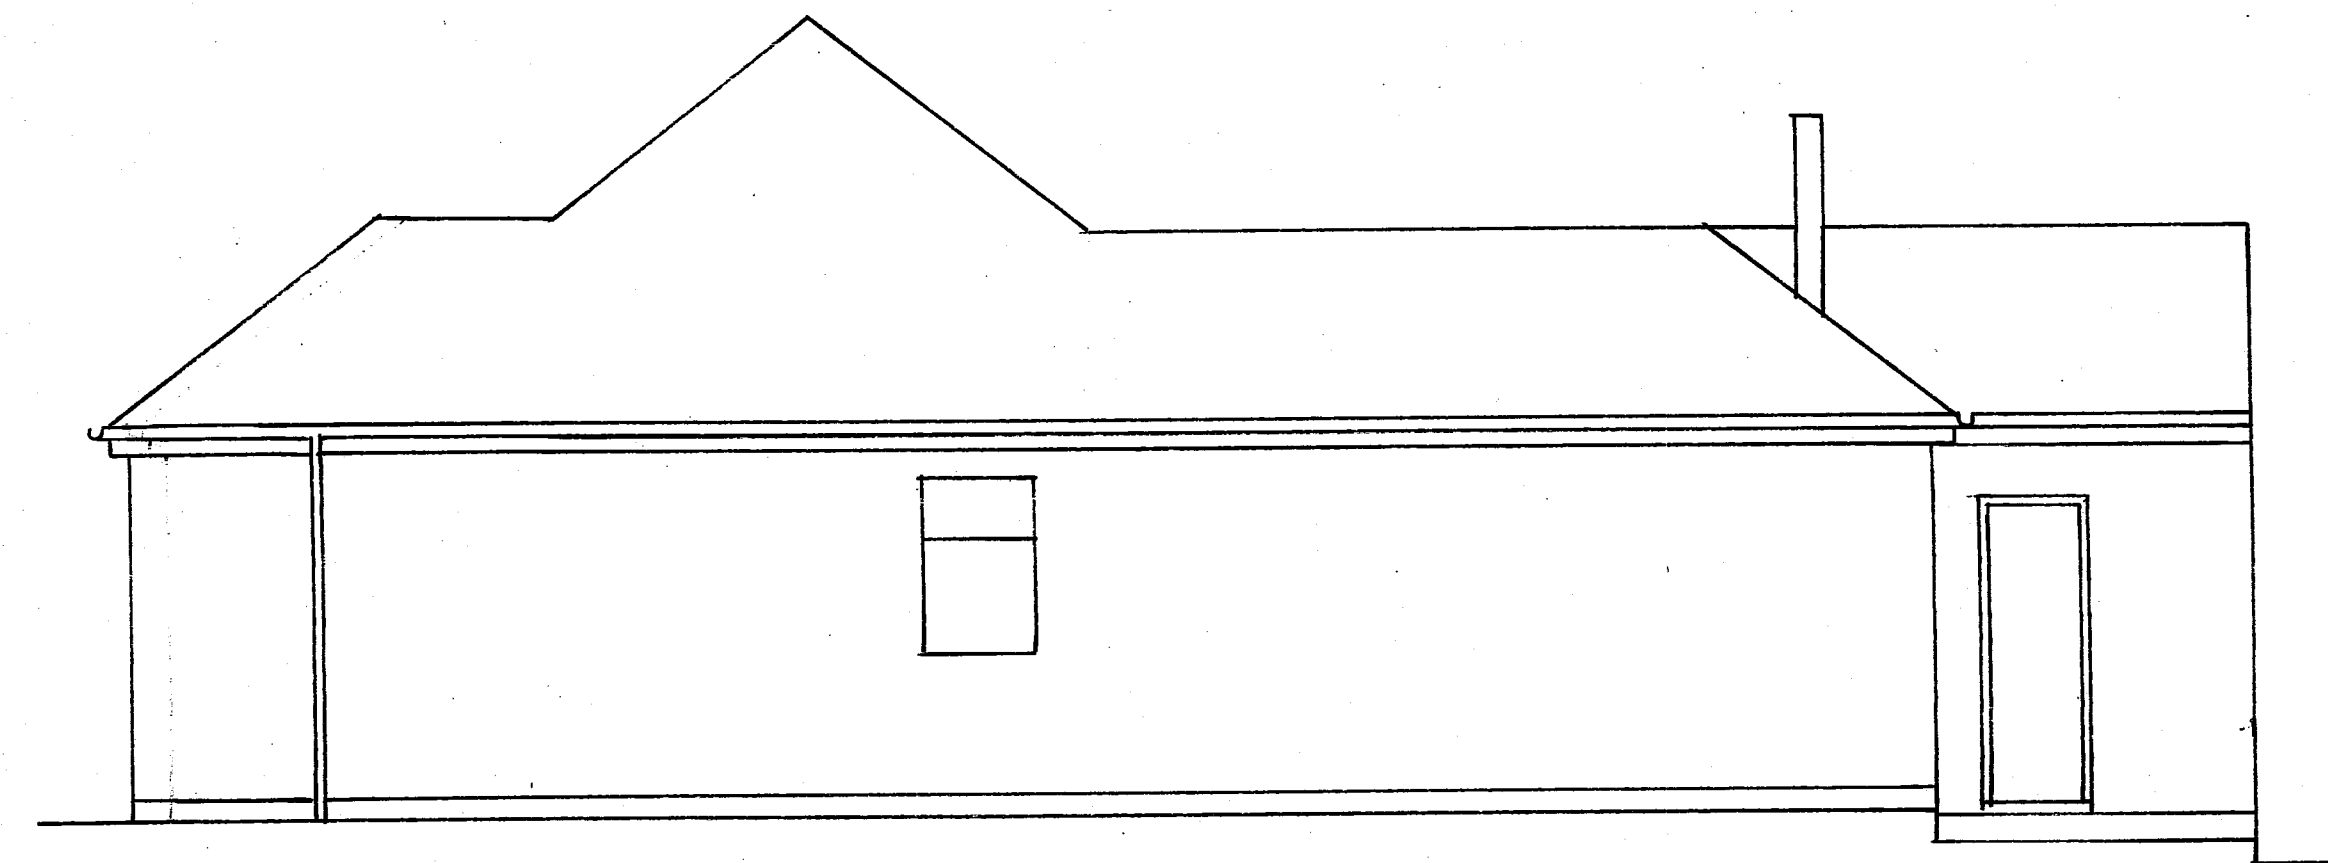


SIDE ELEVATION FROM 6 (NORTH) 1:50 RT A1

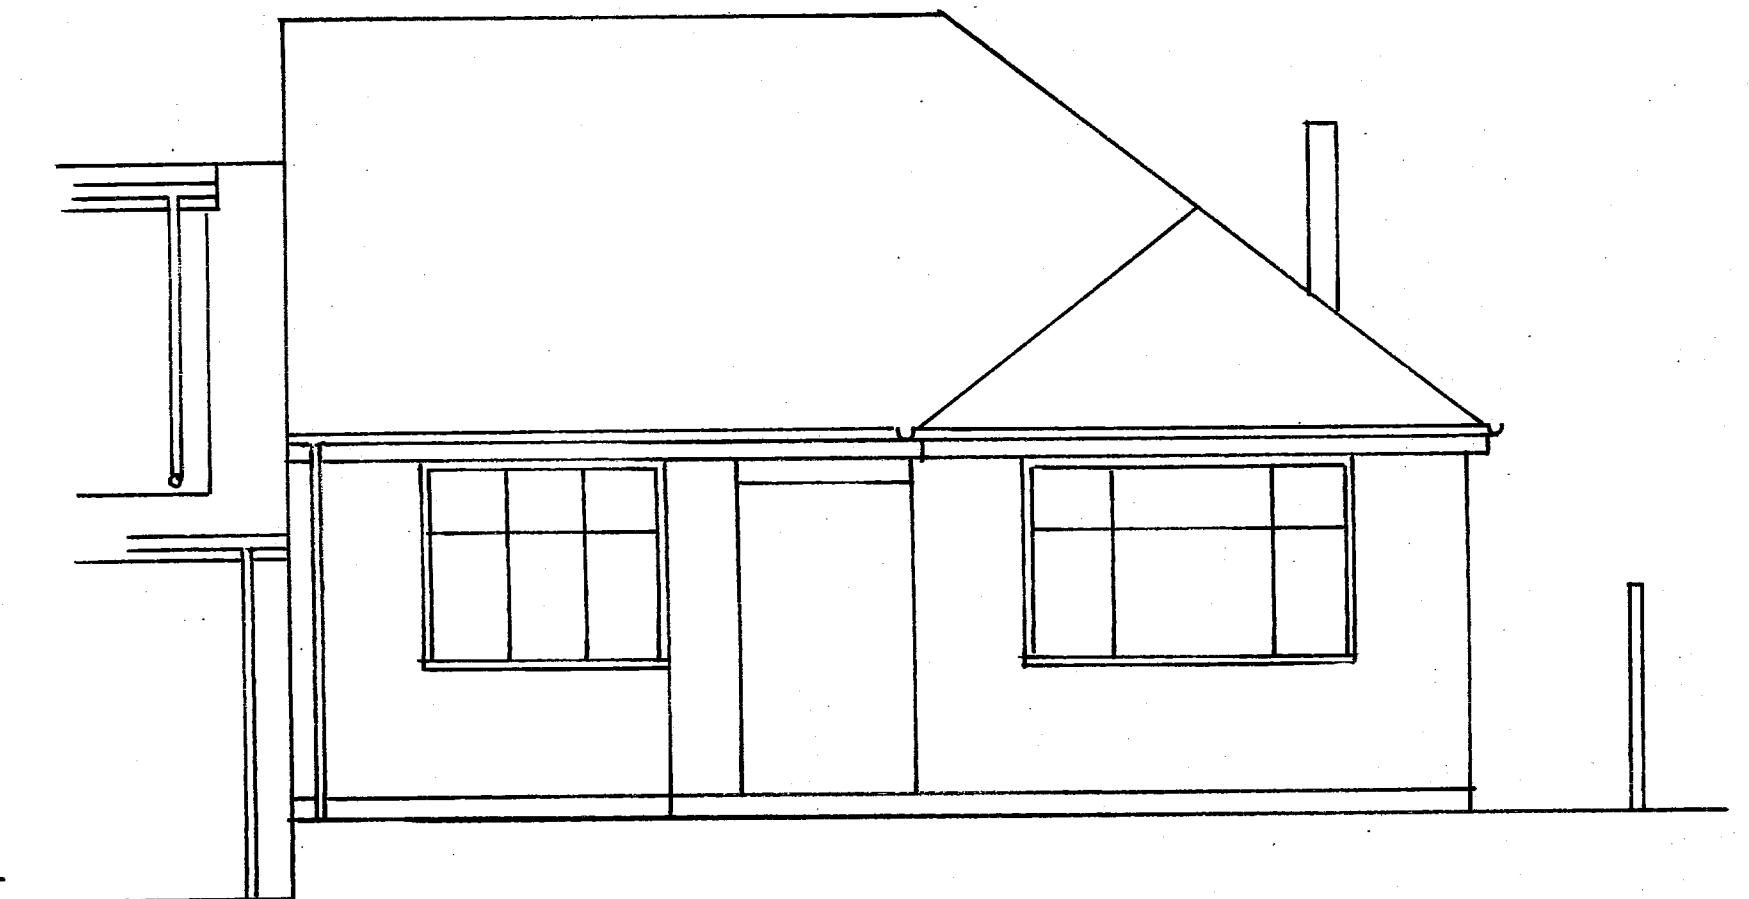


FRONT ELEVATION (EAST) 1:50 RT A1

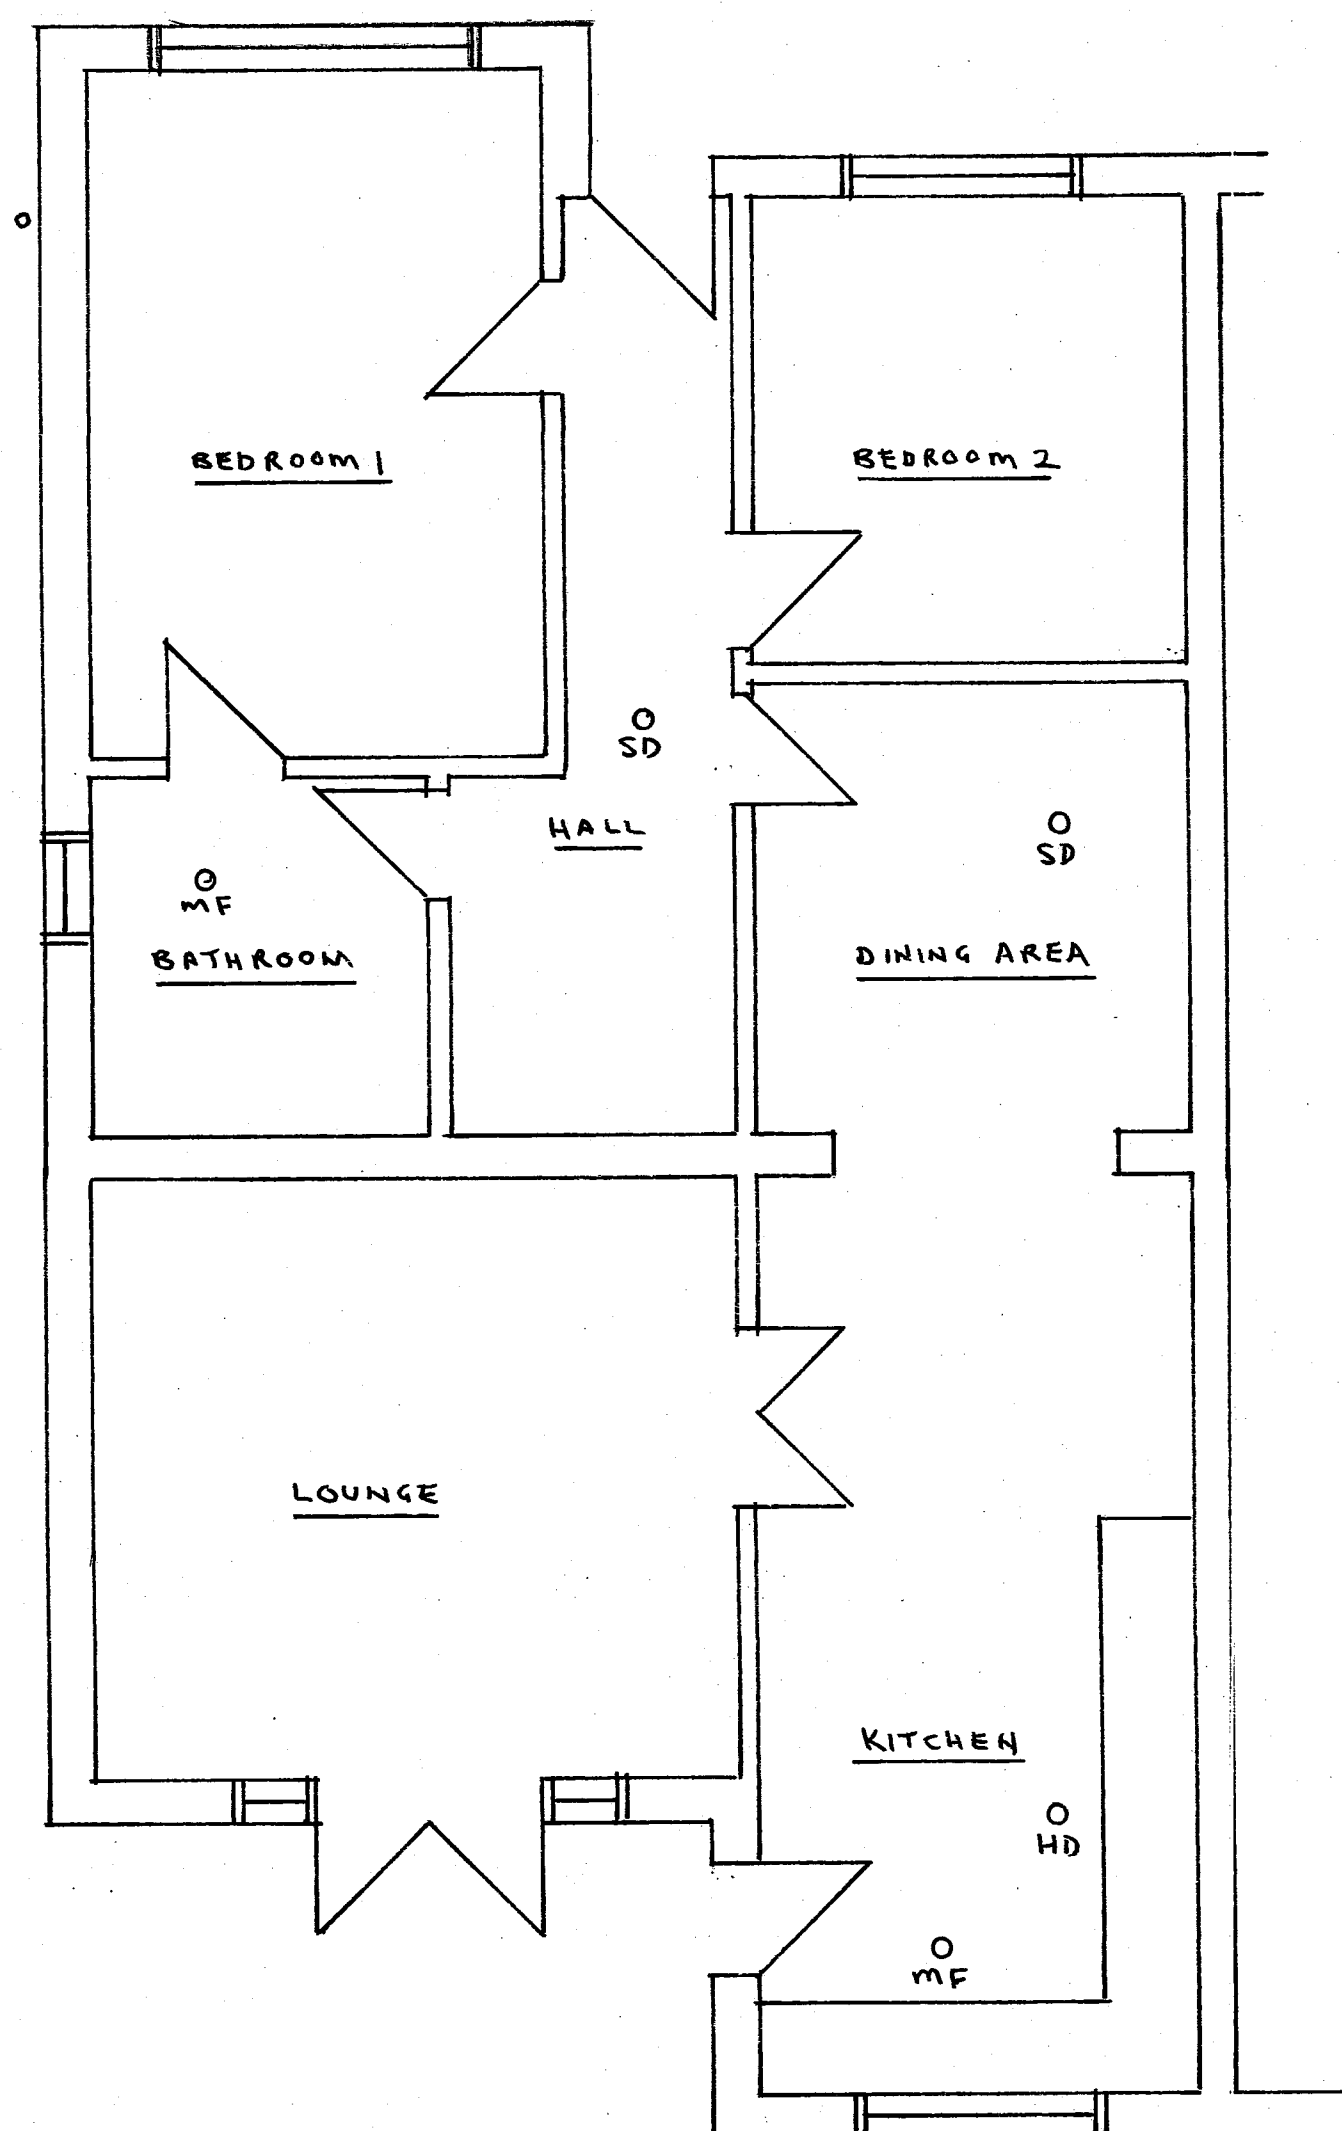


GROUND FLOOR PLAN 1:50 RT A1

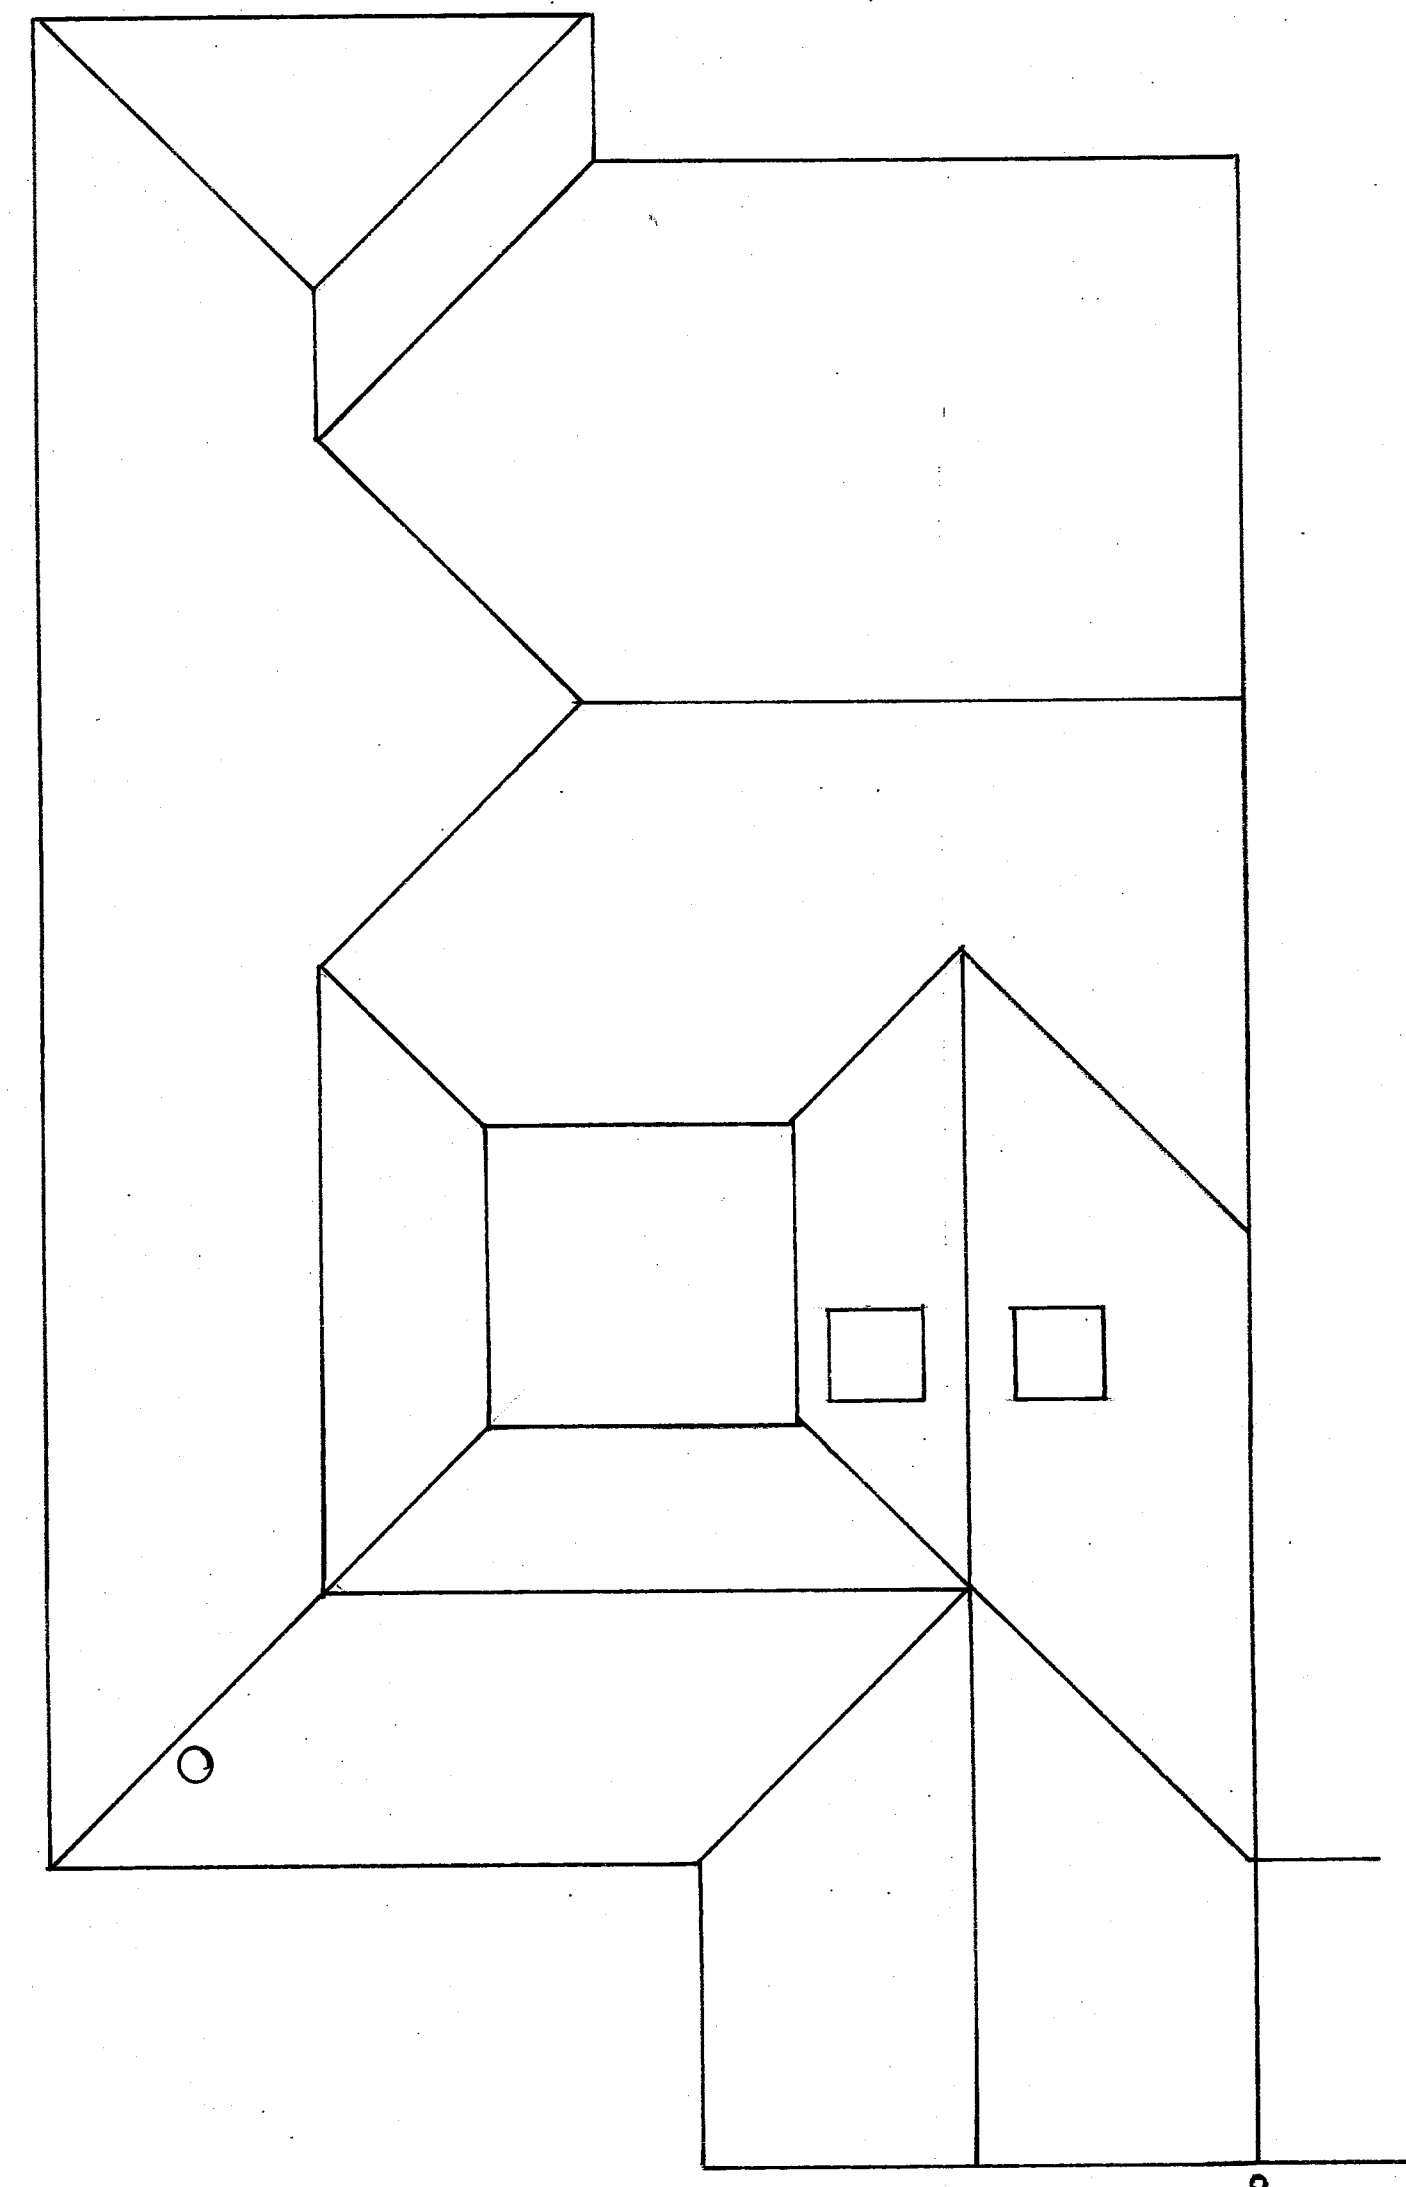


ROOF PLAN 1:50 RT A1

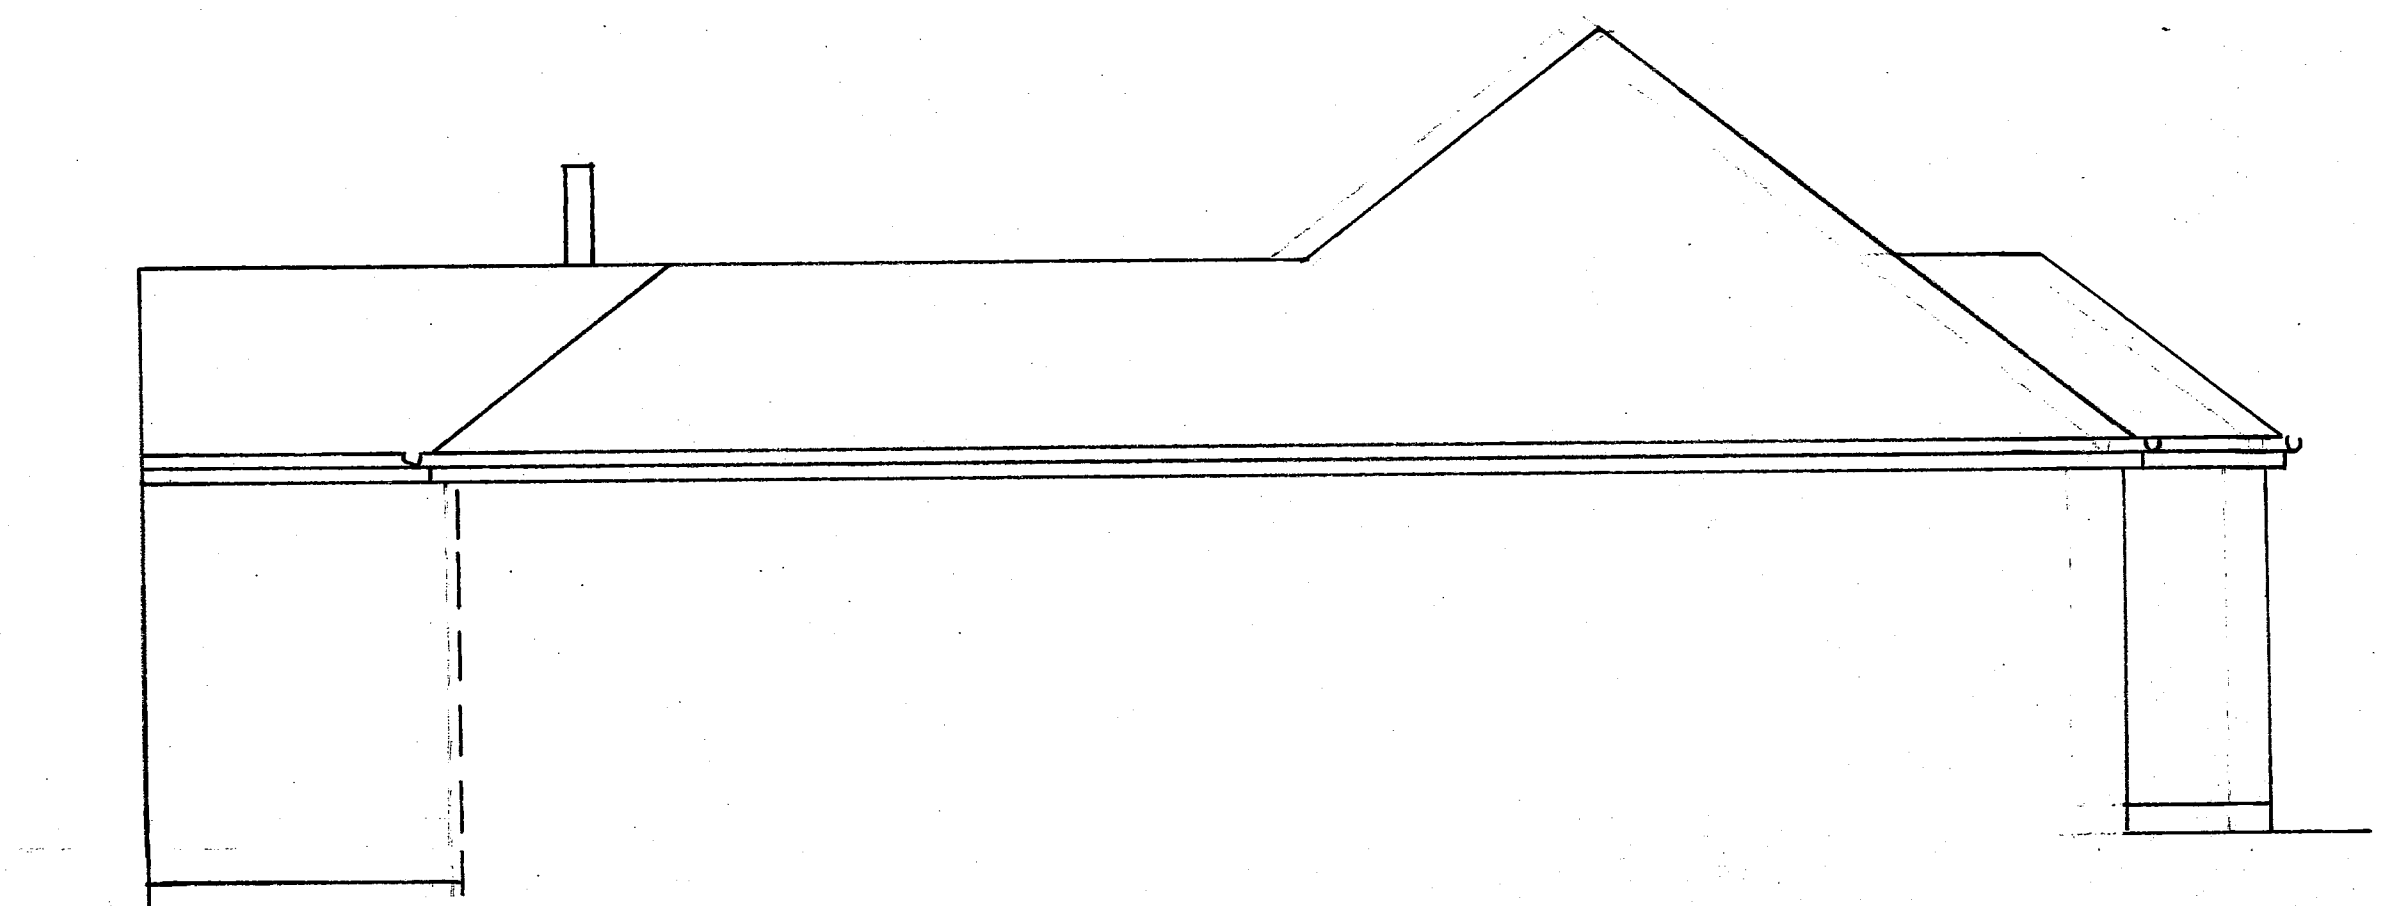

SIDE ELEVATION FROM 2 (SOUTH) 1:50 RT A1

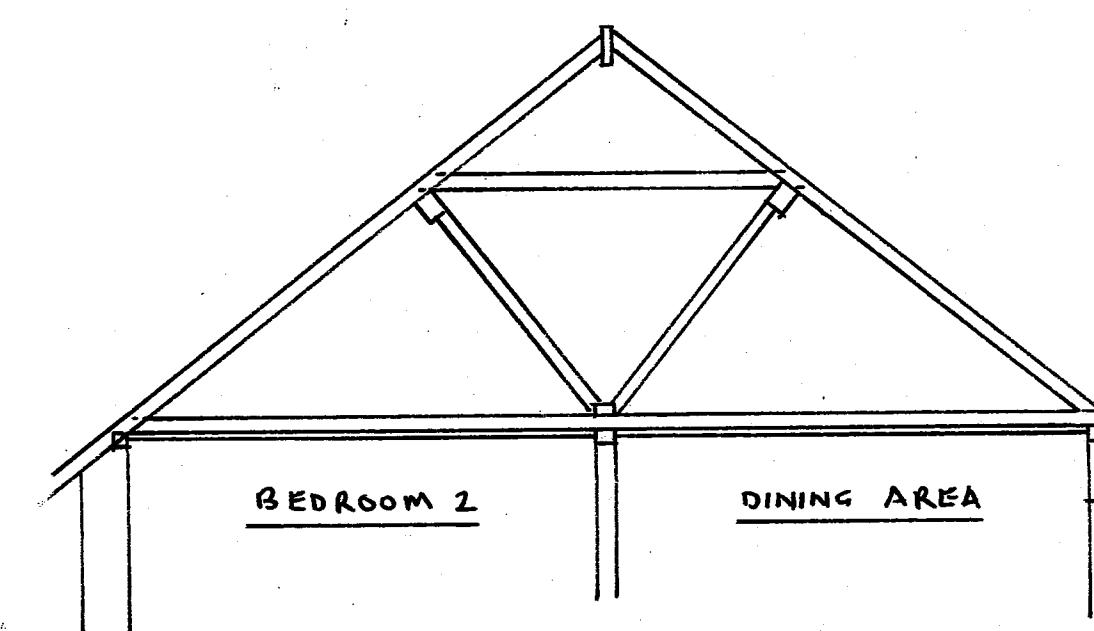

EXISTING ROOF SECTION 1:50 RT A1

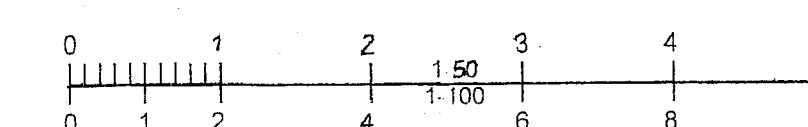

Tony Standing Designs					
Drawing for Domestic Extensions					
Title	EXISTING BUNGALOW AT 4 MOUNT VIEW ROAD, LANCING, BN15 0SZ.				
Client	MRS K. MUNDAY.				
Drawn By:	TS	Drawing	C1240-1	Scale	AS SHOWN
Date:	1-8-2026	Revision	CP#F		
Mr A J S Standing 4 Coombe Road, Steyning BN44 3LF			Phone: 01903 814151 / 07595 277995		