



E.01: NORTH (FRONT) ELEVATION




E.02: NORTH WEST (OFFICE) ELEVATION

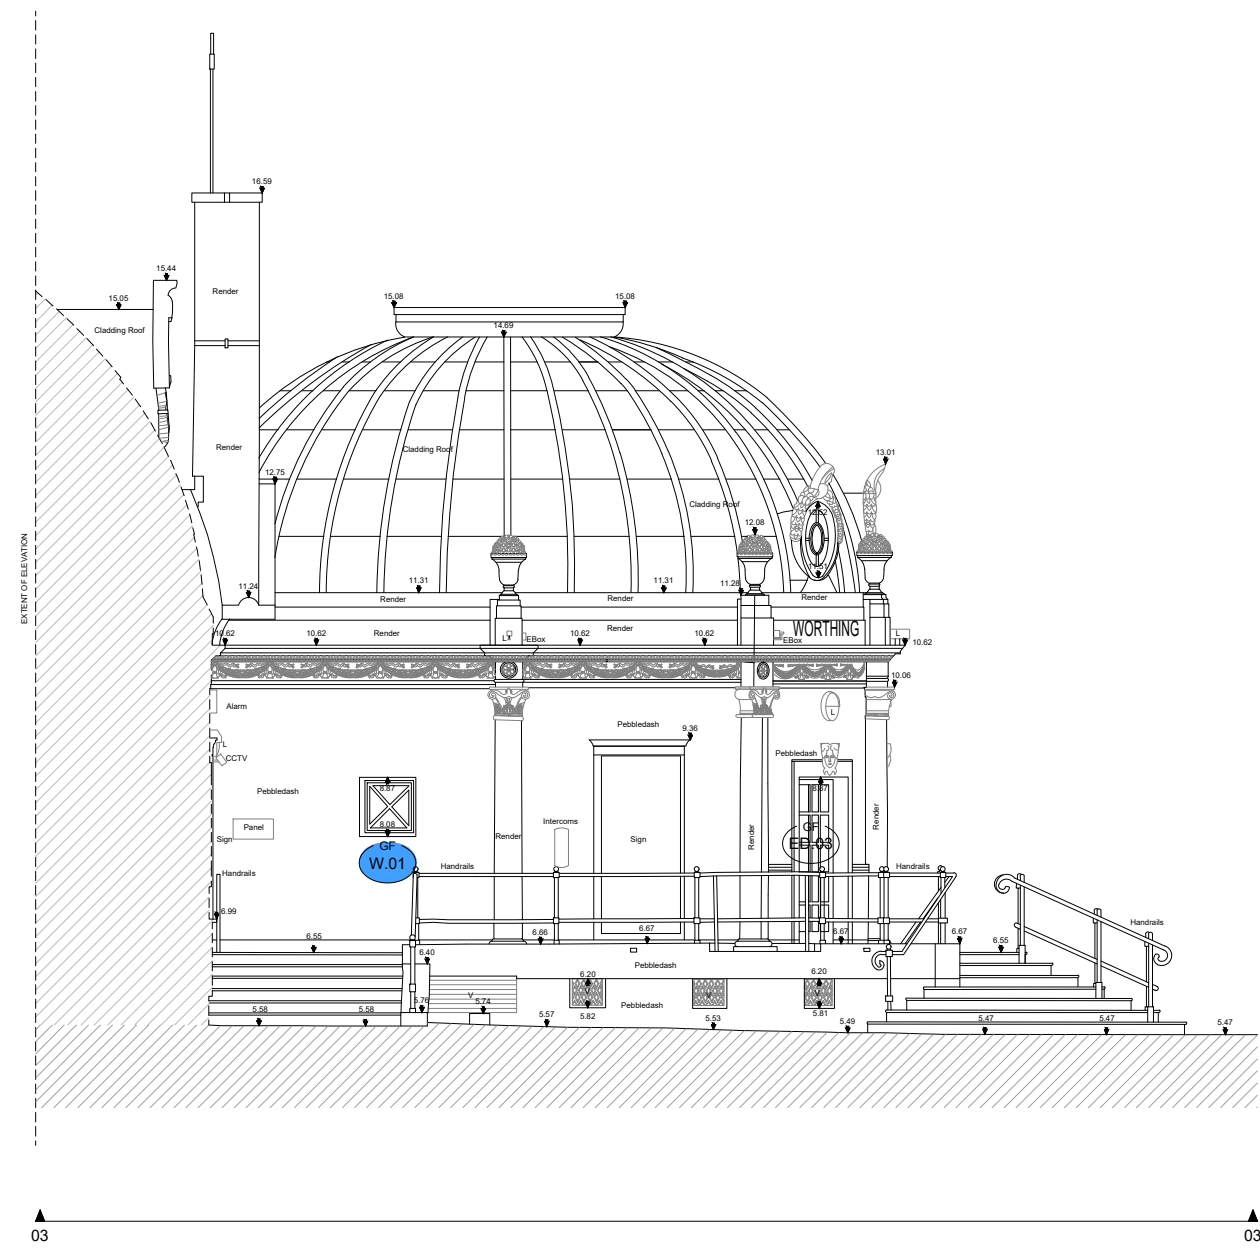


E.03: EAST (FOYER) ELEVATION

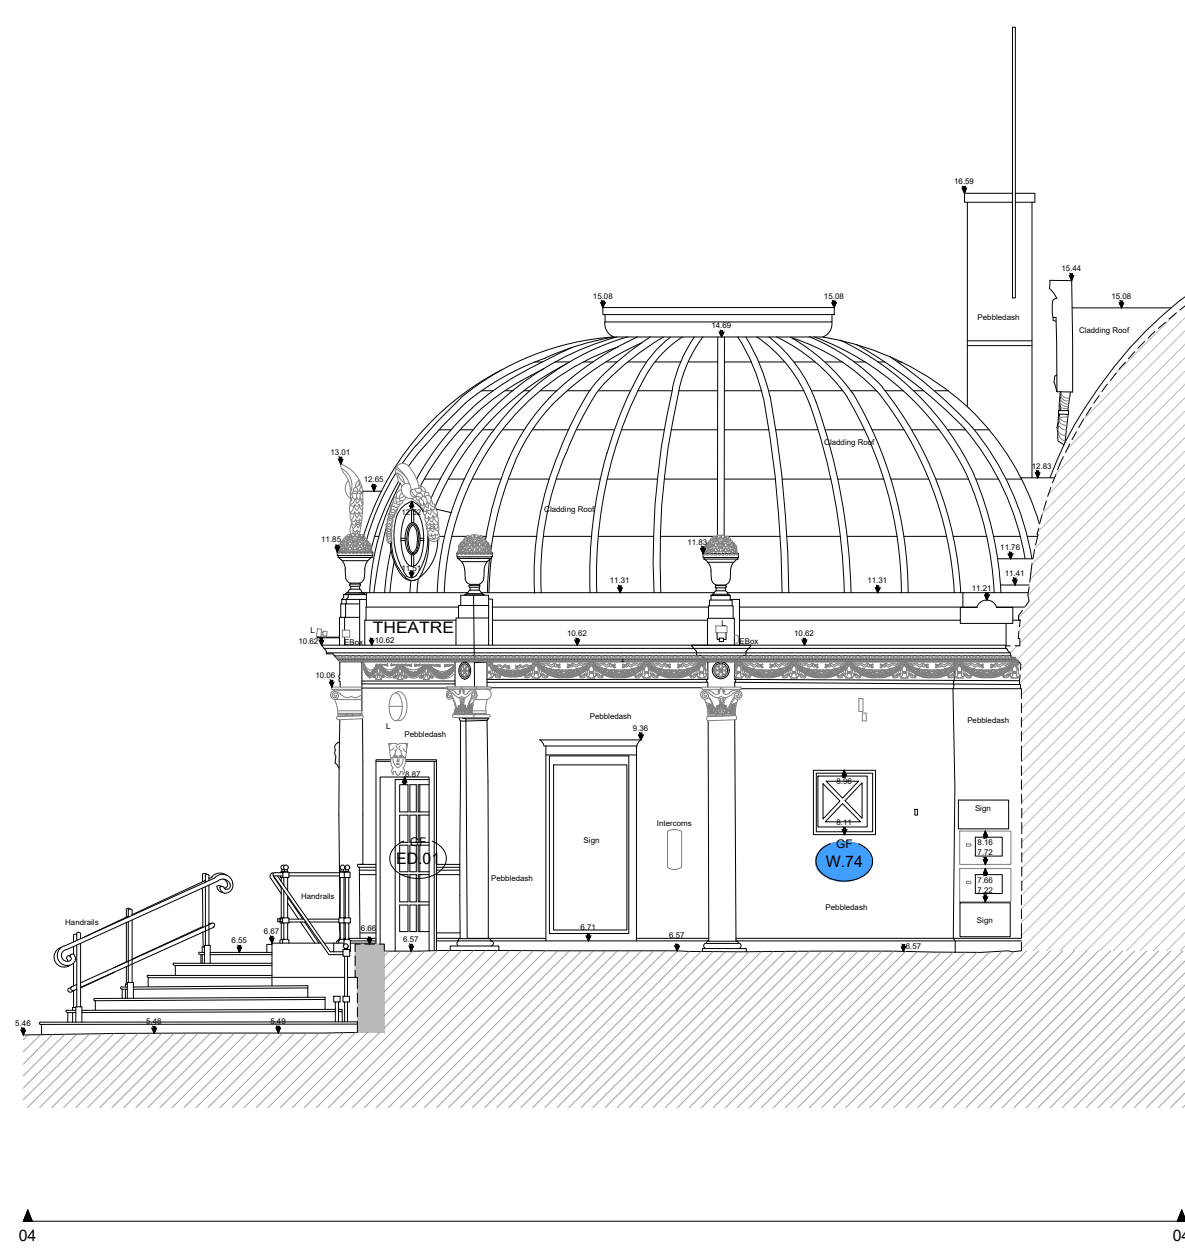

E.04: WEST (FOYER) ELEVATION

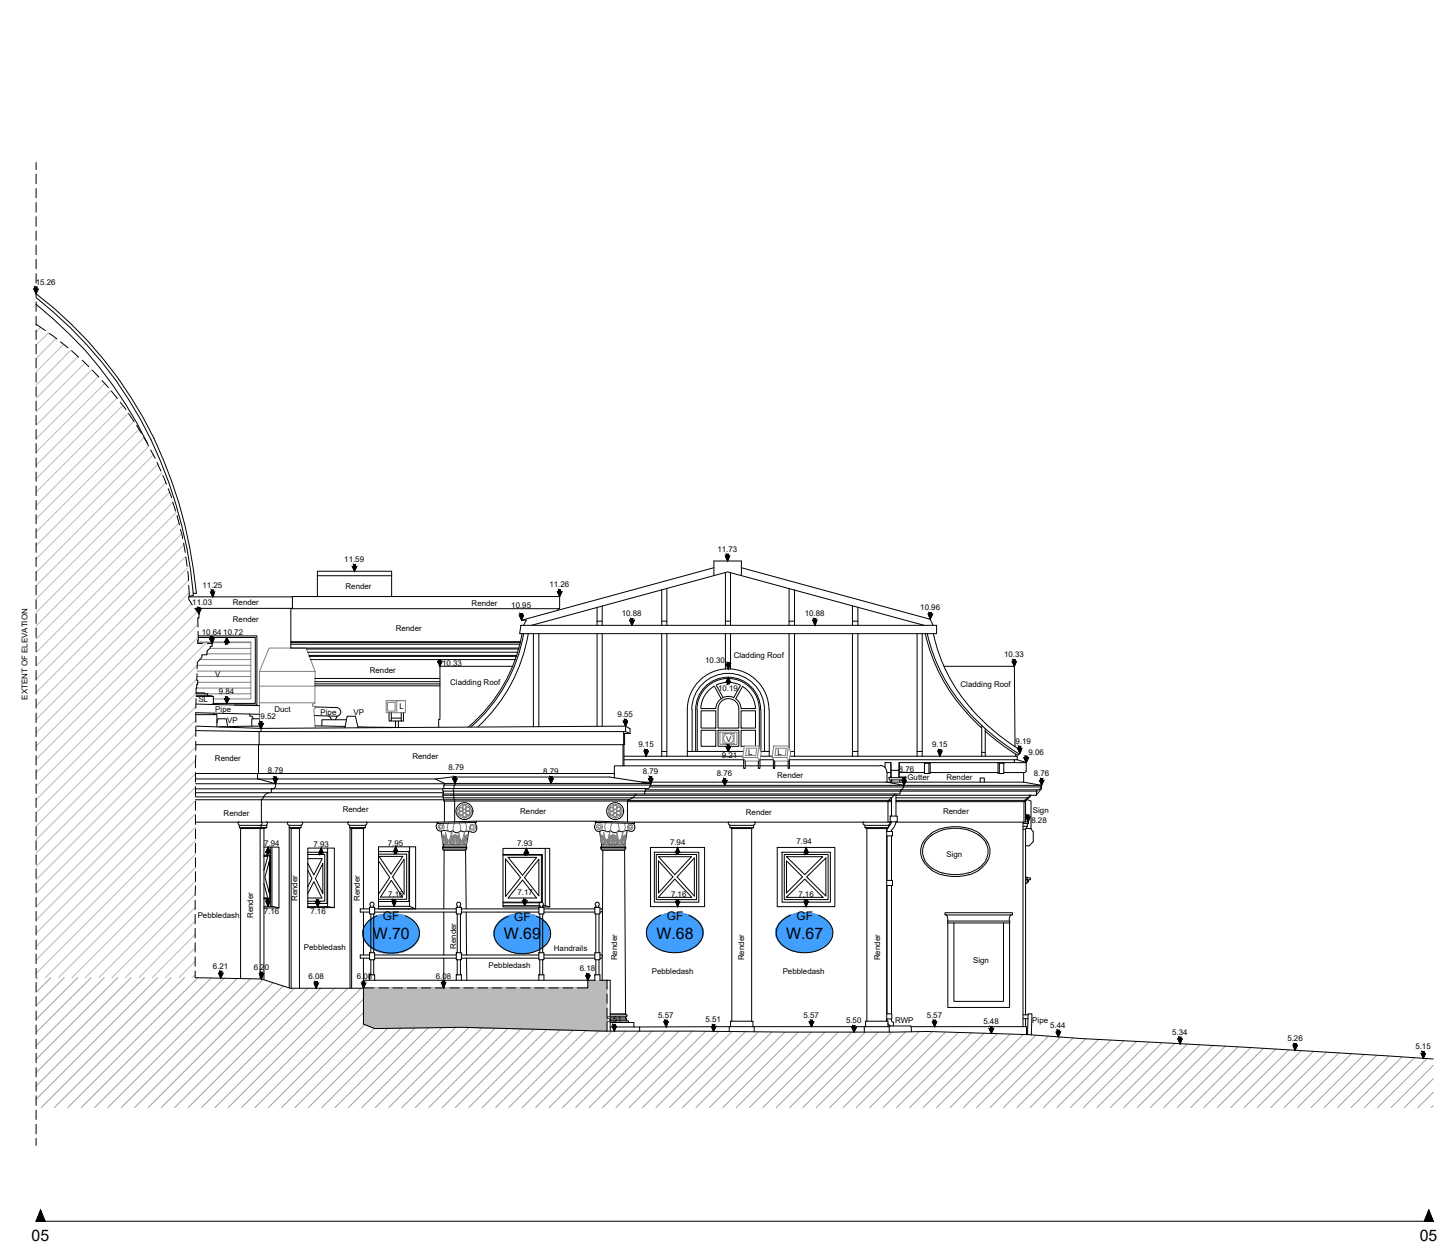


E.05: NORTH EAST (KITCHEN) ELEVATION

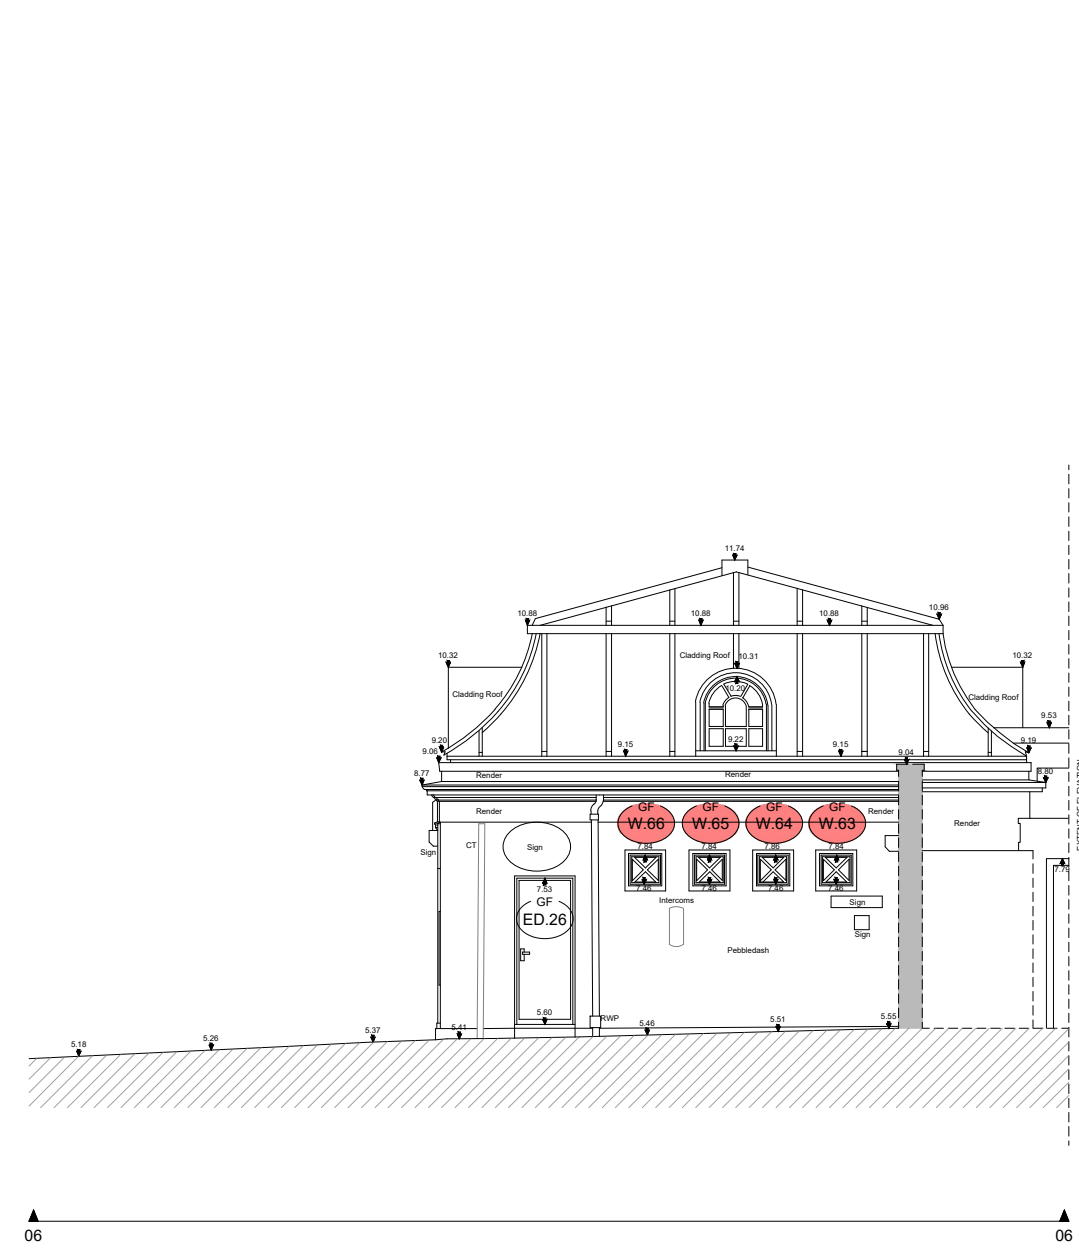

E.06: WEST (FEMALE WC) ELEVATION



E.07: WEST ELEVATION

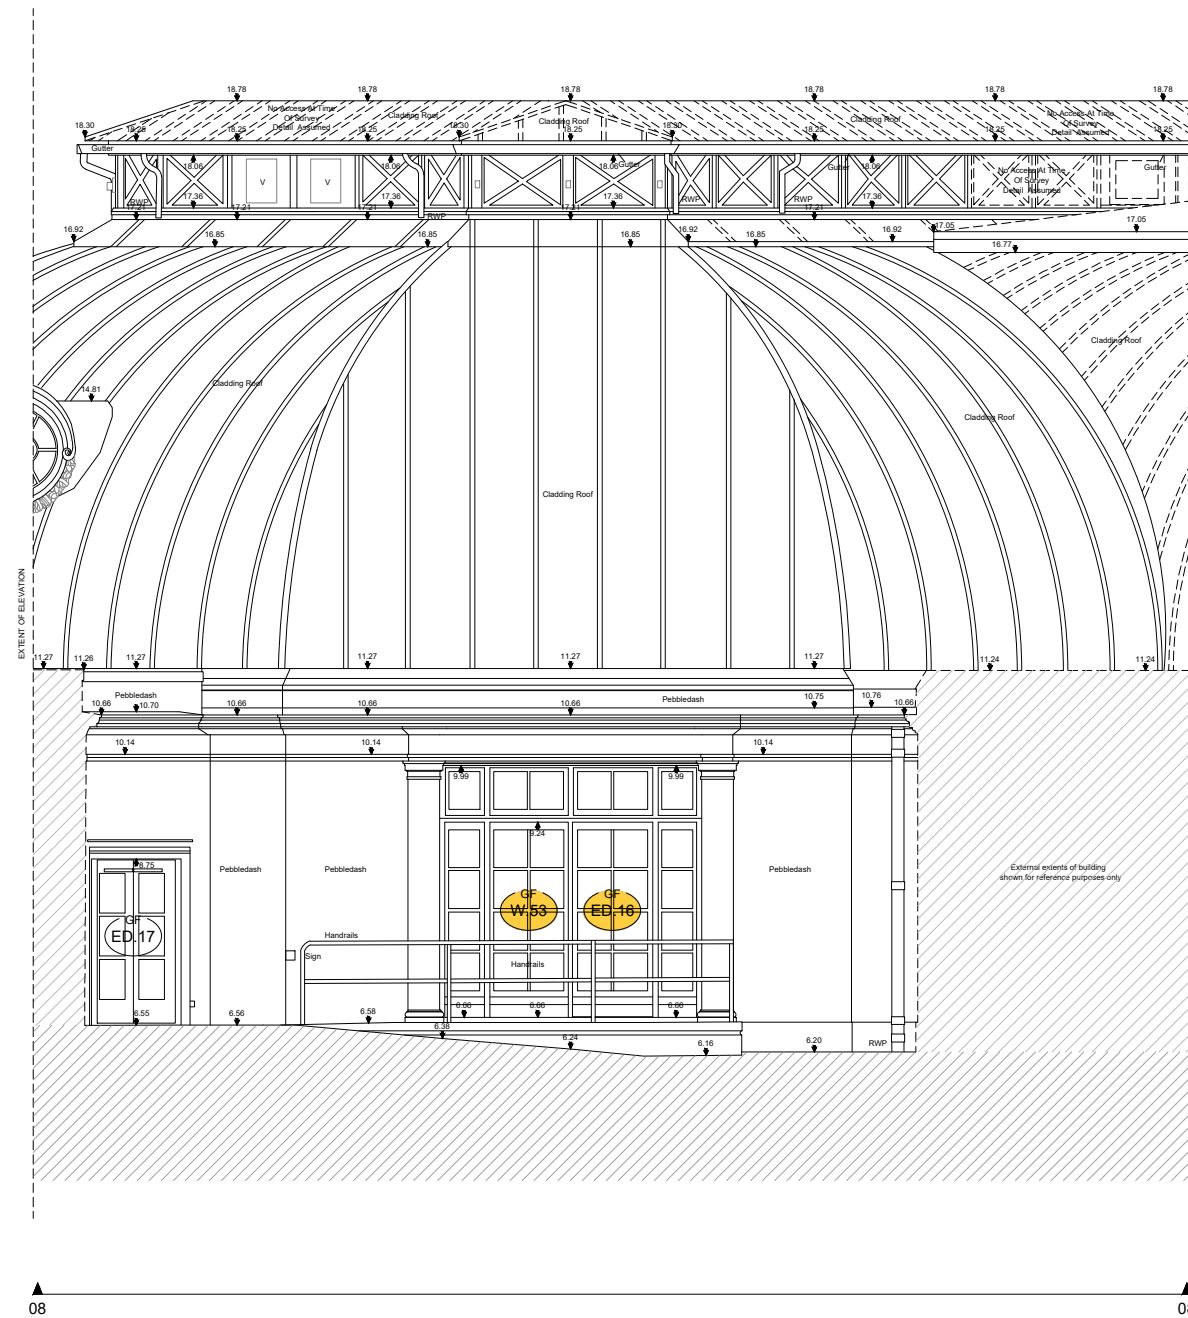

E.08: SOUTH WEST ELEVATION

NOTES:
1. DO NOT SCALE FROM THIS DRAWING EXPECT FOR PLANNING
2. ALL DIMENSIONS ARE IN MILLIMETRES / METRES UNLESS STATED OTHERWISE.

WINDOW KEY	
●	EXISTING WINDOW TO BE RETAINED (NO MAJOR IMPROVEMENTS)
●	EXISTING SINGLE GLAZED WINDOW TO BE REPLACED WITH HIGH GLASS GLAZED WINDOW
●	NEW SECONDARY GLAZING SYSTEM TO BE INSTALLED INTERNALLY
●	EXISTING SINGLE GLAZING TO BE REPLACED WITH HIGH GLASS GLAZING WITH HIGH GLASS FRAMES
●	REPAIRS TO EXISTING TIMBER FRAMES & REPLACEMENT OF DAMAGED GLAZING PANELS
●	MECHANICAL EXTRACTOR VENT THROUGH WINDOW TO BE RETAINED

Rev	Description	By	Date

AMENDMENTS	
FOR INFORMATION	

	
ADUR & WORTHING COUNCILS	
TECHNICAL SERVICES	
TOWN HALL, CHURCH ROAD, WORTHING, BN11 1HA	
www.adur-worthing.gov.uk	

Property Title:	PAVILION THEATRE, MARINE PARADE, WORTHING, BN11 3PX
-----------------	---

Drawing Title:	ELEVATIONS, AS EXISTING SHEET 1 OF 2
----------------	--------------------------------------

Scale @ A0:	1:100	Date:	18-03-2026
UPRN:	10013357258	Drawn By:	TR
Drawing No:	240203 / AWC / 00 / XX / DR / B / 0211	Checked By:	KS
Rev:			

ELEVATIONS
Scale 1:100
Scale in Metres
0 1 2 3 4 5 10