




E.09: SOUTH (REAR) ELEVATION

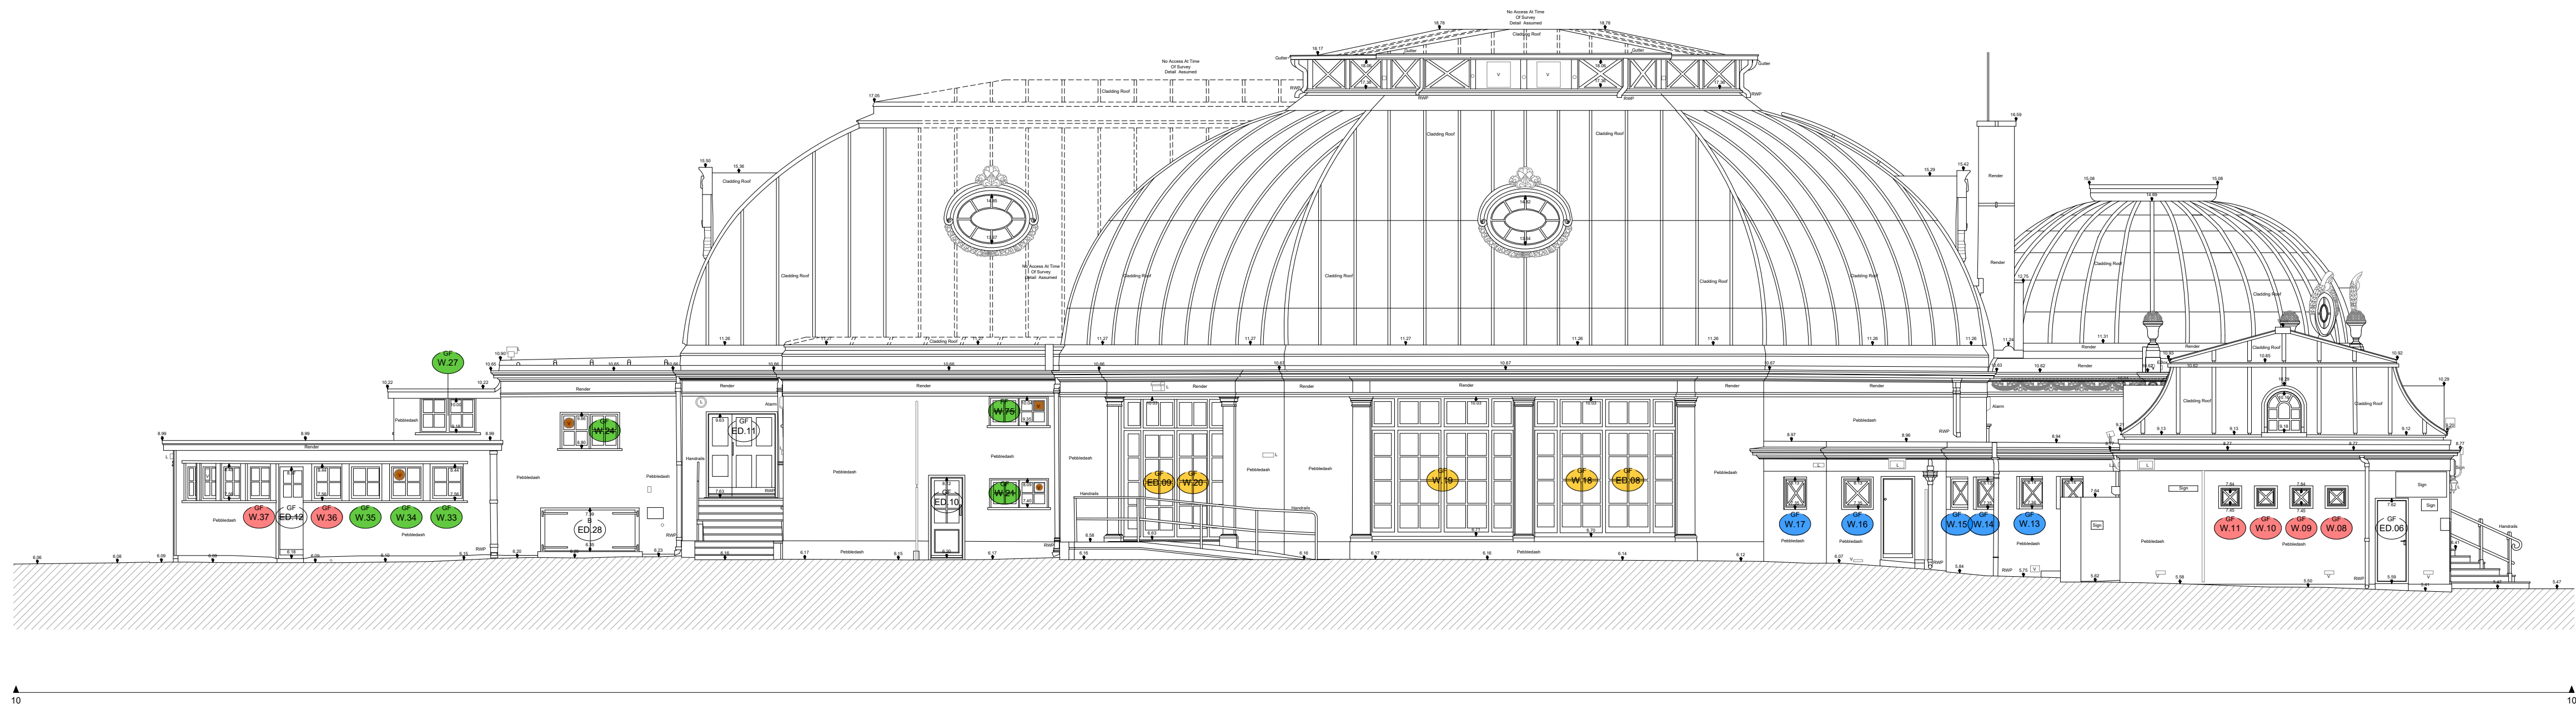

E.10: EAST ELEVATION

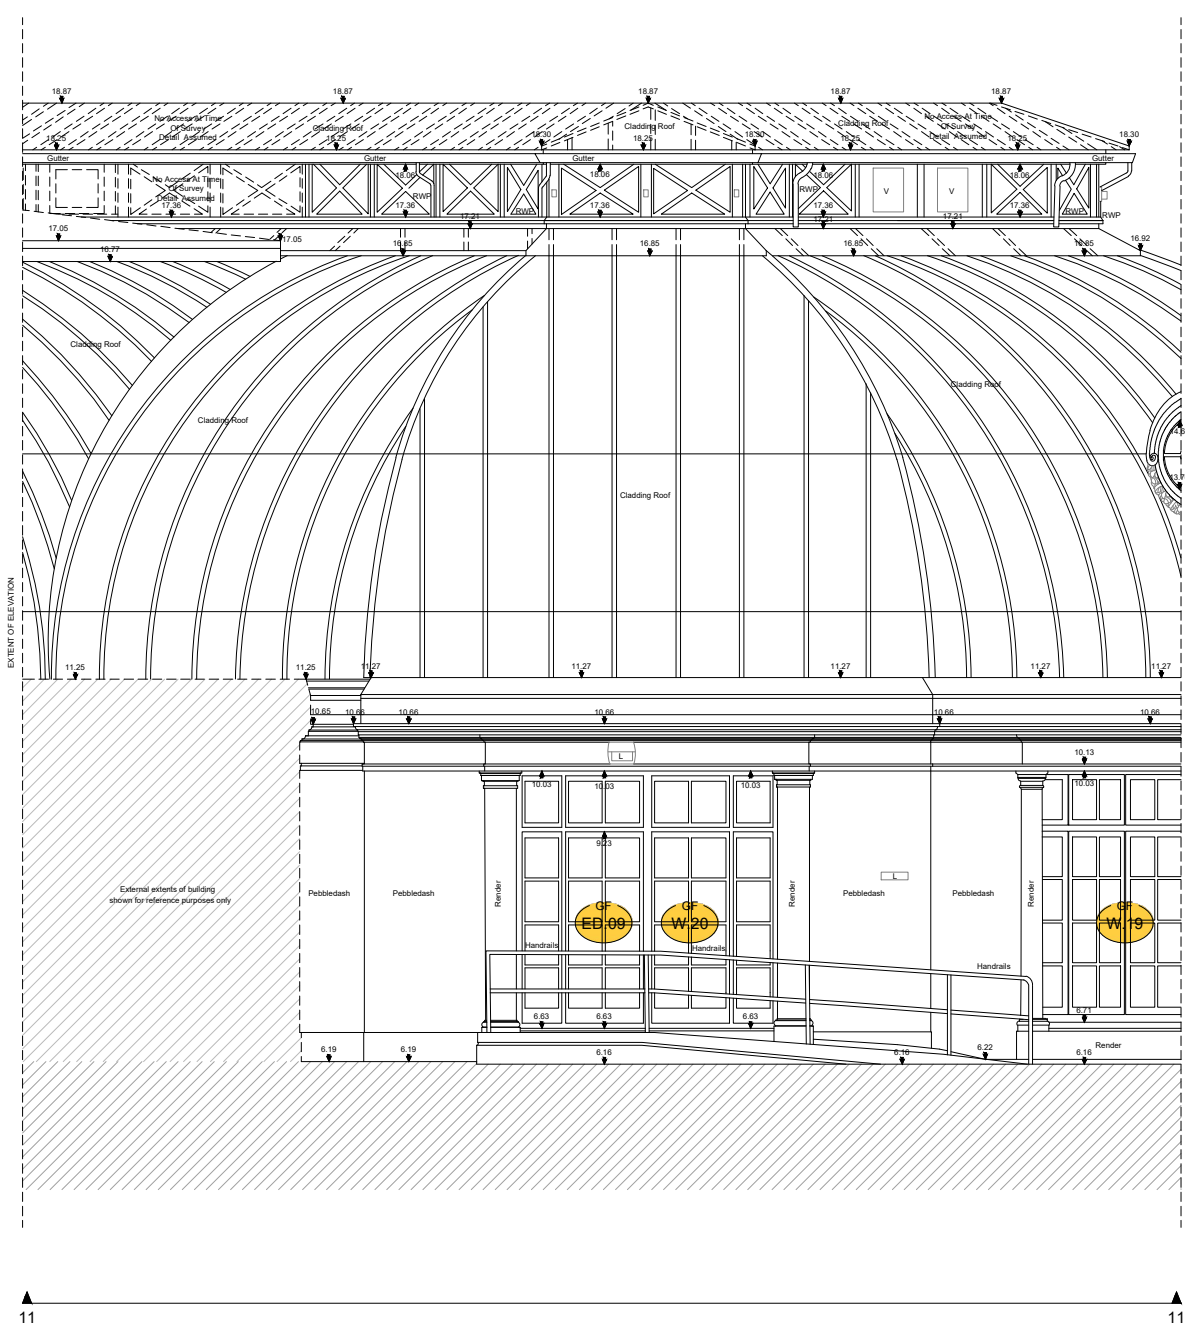

E.11: SOUTH EAST ELEVATION

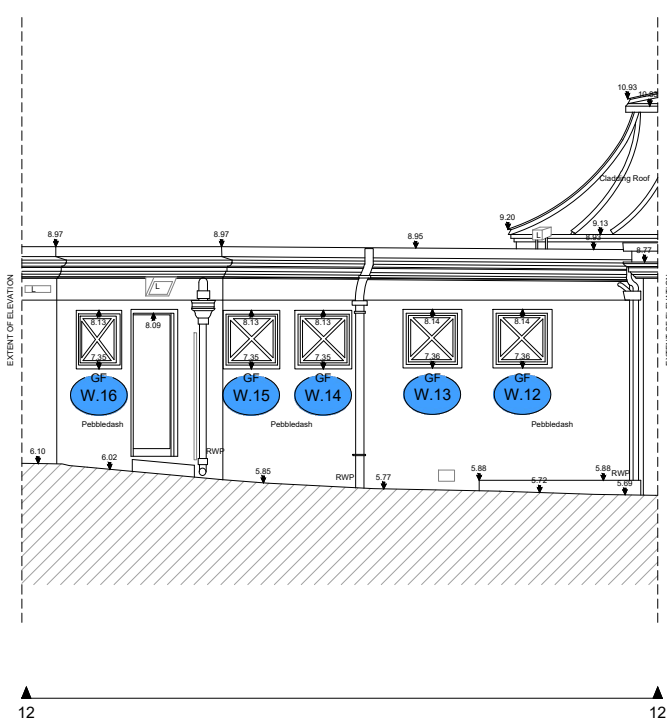

E.12: SOUTH EAST (OFFICE) ELEVATION

NOTES:
1. DO NOT SCALE FROM THIS DRAWING EXPECT FOR PLANNING.
2. ALL DIMENSIONS ARE IN MILLIMETRES / METRES UNLESS STATED OTHERWISE.

WINDOW KEY	
●	EXISTING WINDOW TO BE RETAINED (NO MAJOR IMPROVEMENTS)
●	EXISTING SINGLE GLAZED WINDOW TO BE REPLACED WITH HIGH GLASS GLAZED WINDOW
●	NEW SECONDARY GLAZING SYSTEM TO BE INSTALLED INTERNALLY
●	EXISTING SINGLE GLAZING TO BE REPLACED WITH HIGH GLASS GLAZING WITH INSULATED FRAMES
●	IMPROVE TO EXISTING TIMBER FRAMES & REPLACEMENT OF GLAZED GLAZING FRAMES
●	MECHANICAL EXTRACTOR VENT THROUGH WINDOW TO BE RETAINED

ELEVATIONS

Scale 1:100
Scale in Metres
0 1 2 3 4 5 10

Rev	Description	By	Date

AMENDMENTS
Drawing Status:
FOR INFORMATION

A&W
ADUR & WORTHING
COUNCILS
TECHNICAL SERVICES
TOWN HALL, CHURCH ROAD
WORTHING, BN11 1HA
www.adur-worthing.gov.uk
surveys@adur-worthing.gov.uk

Property Title:
PAVILION THEATRE, MARINE
PARADE, WORTHING, BN11 3PX

Drawing Title:
ELEVATIONS, AS EXISTING
SHEET 2 OF 2

Scale @ A0: 1:100	Date: 18-03-2026
UPRN: 10013357258	Drawn By: TR
Drawing No: 240203 / AWC / 00 / XX / DR / B / 0212	Checked By: KS
	Rev: -