

1.


This drawing remains copyright of Challinor Hall Ltd and may not be reproduced or copied without consent in writing.
2.

Do not scale drawing use figured dimensions only.
3.


Any discrepancies between site and drawings to be reported to Challinor Hall Ltd
4.

Read in conjunction with all relevant structural and mechanical & electrical engineers drawings.
5.

Dimensions critical to proposed building works must be checked on site before building works commences.

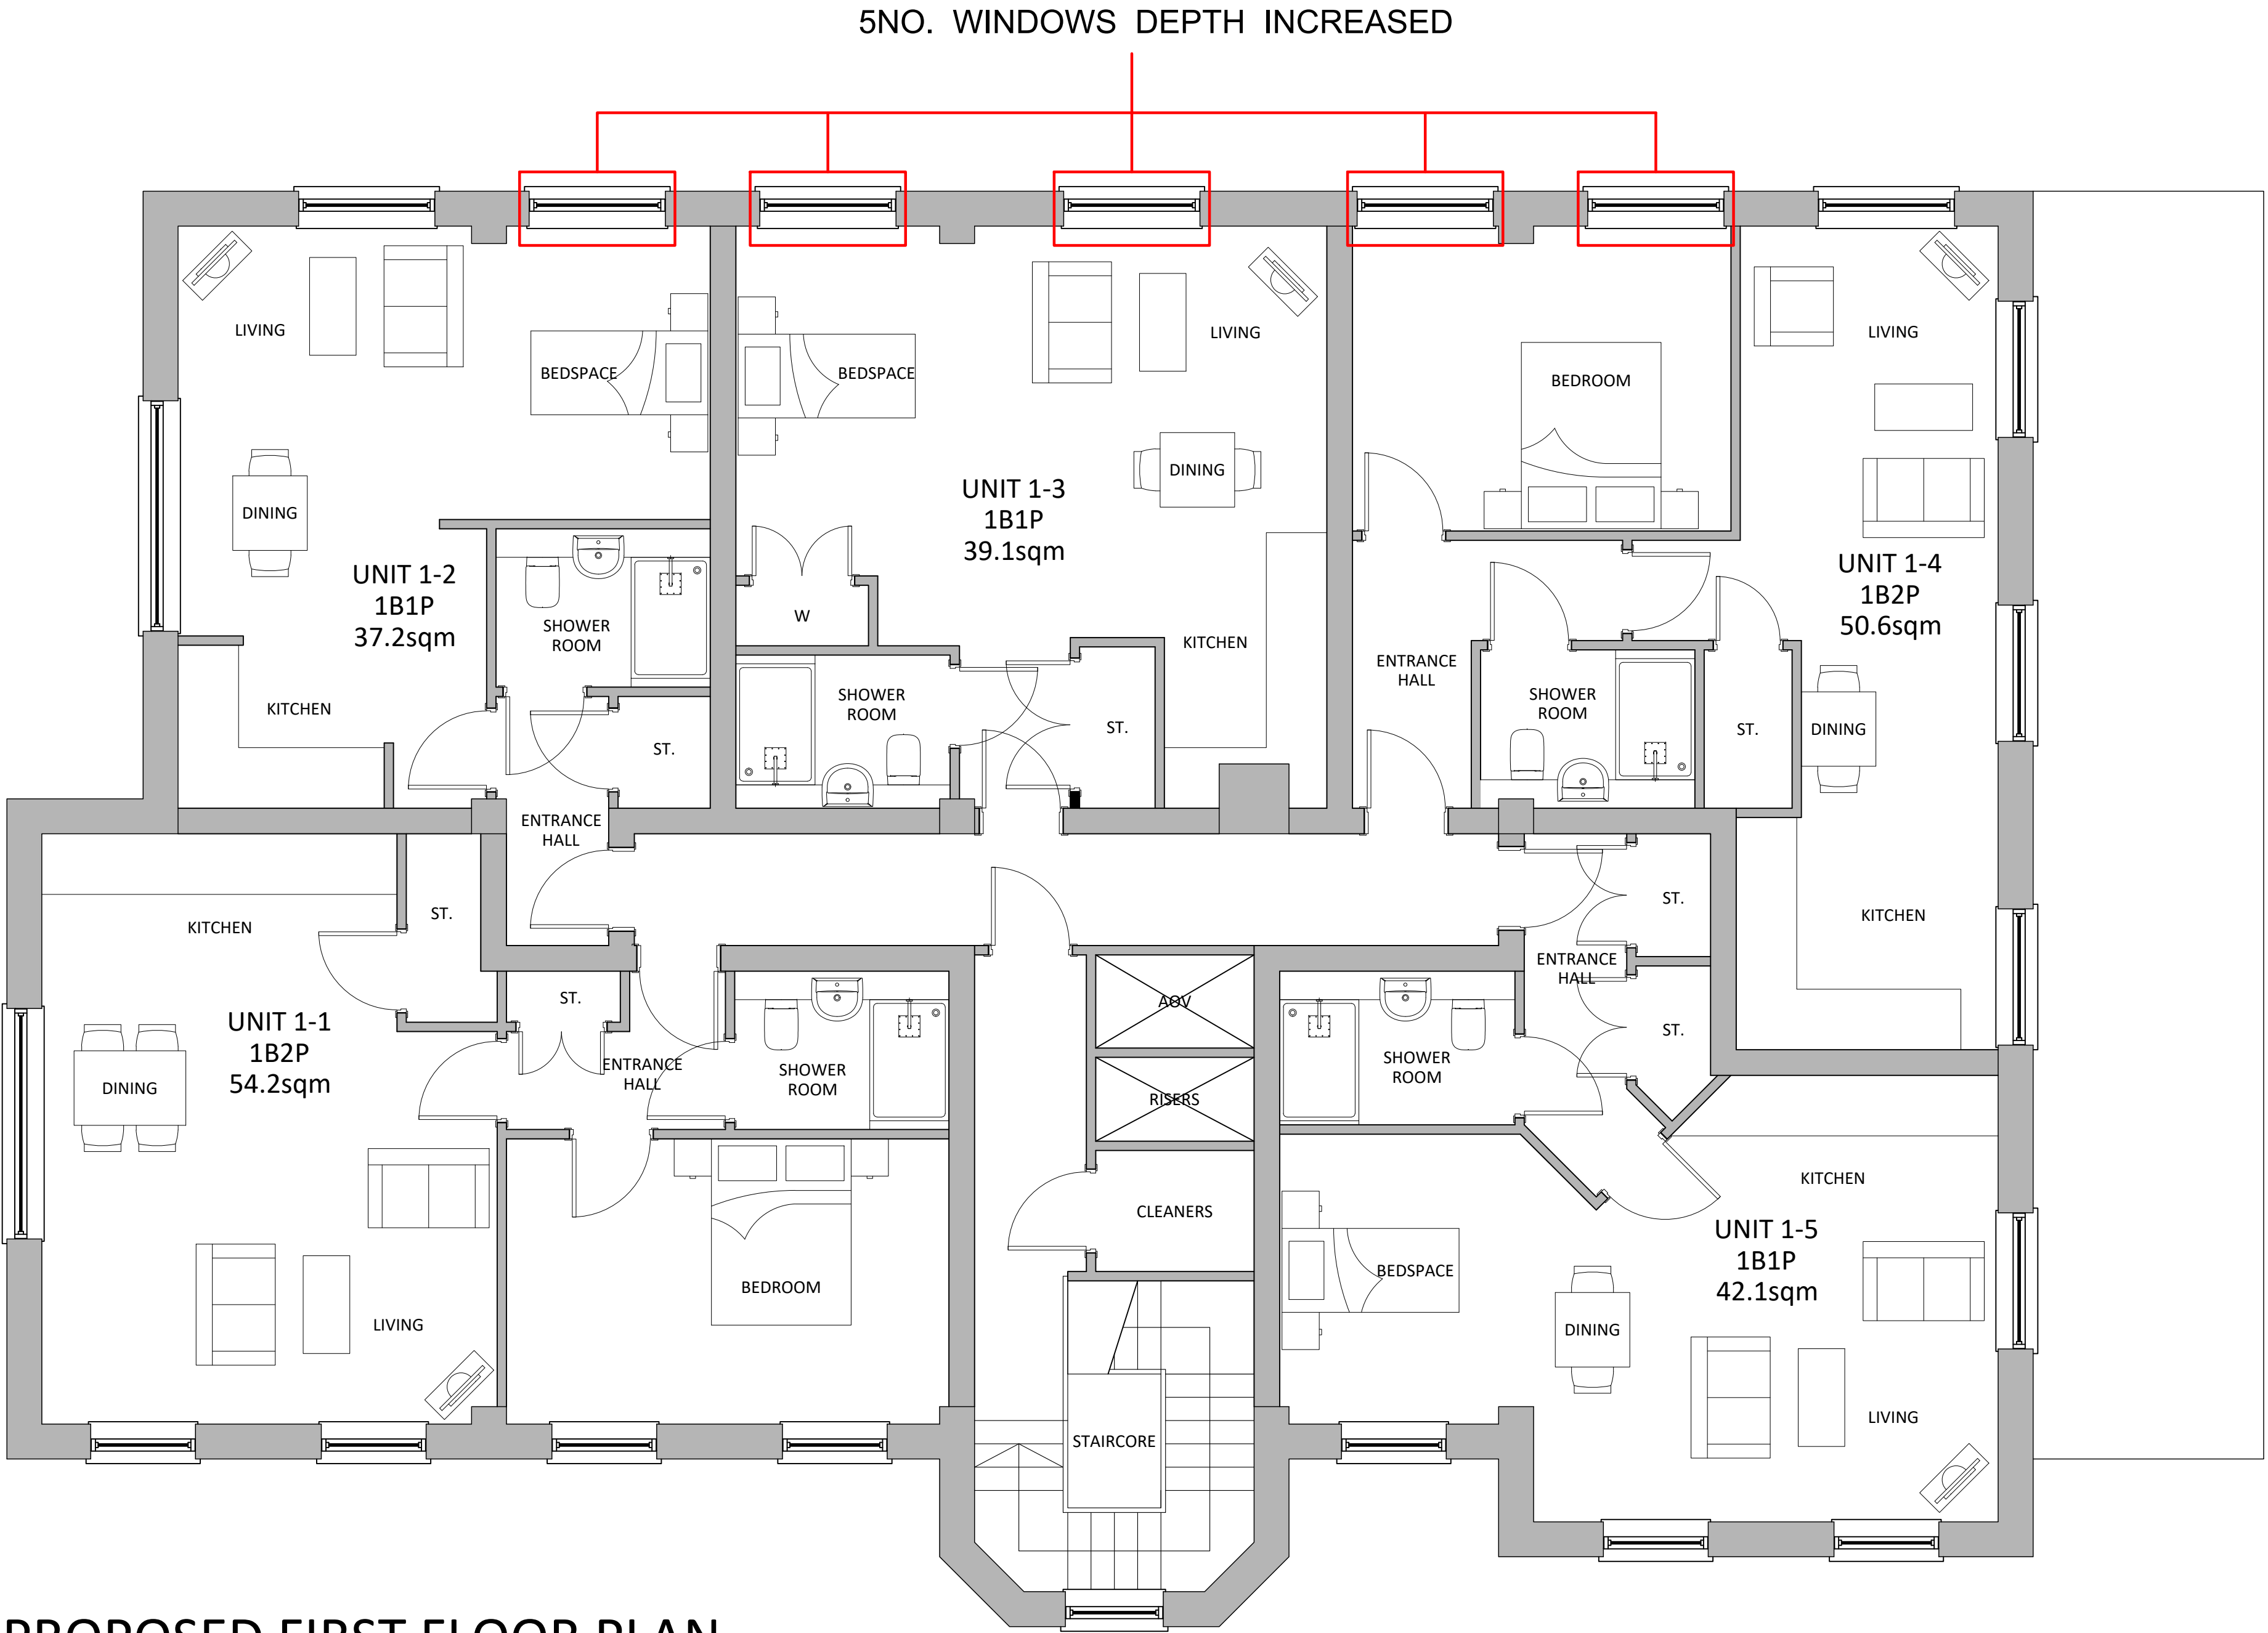

PROPOSED FIRST FLOOR PLAN

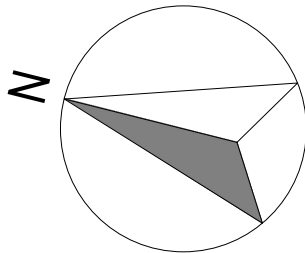

rev.	date	amendment
Client		
Village Green UK Ltd		
Project Address		
Eagle House, High Street, Worthing, BN11 1DJ		
Project		
Proposed increased depth of 5no. windows		
Drawing Title		
Proposed first floor plan		
Stage		
PLANNING		
Issue Date		Project No.
17.10.2025		2530E
Scale	Drawing No.	Rev.
1:50 on A1 paper	32	

