


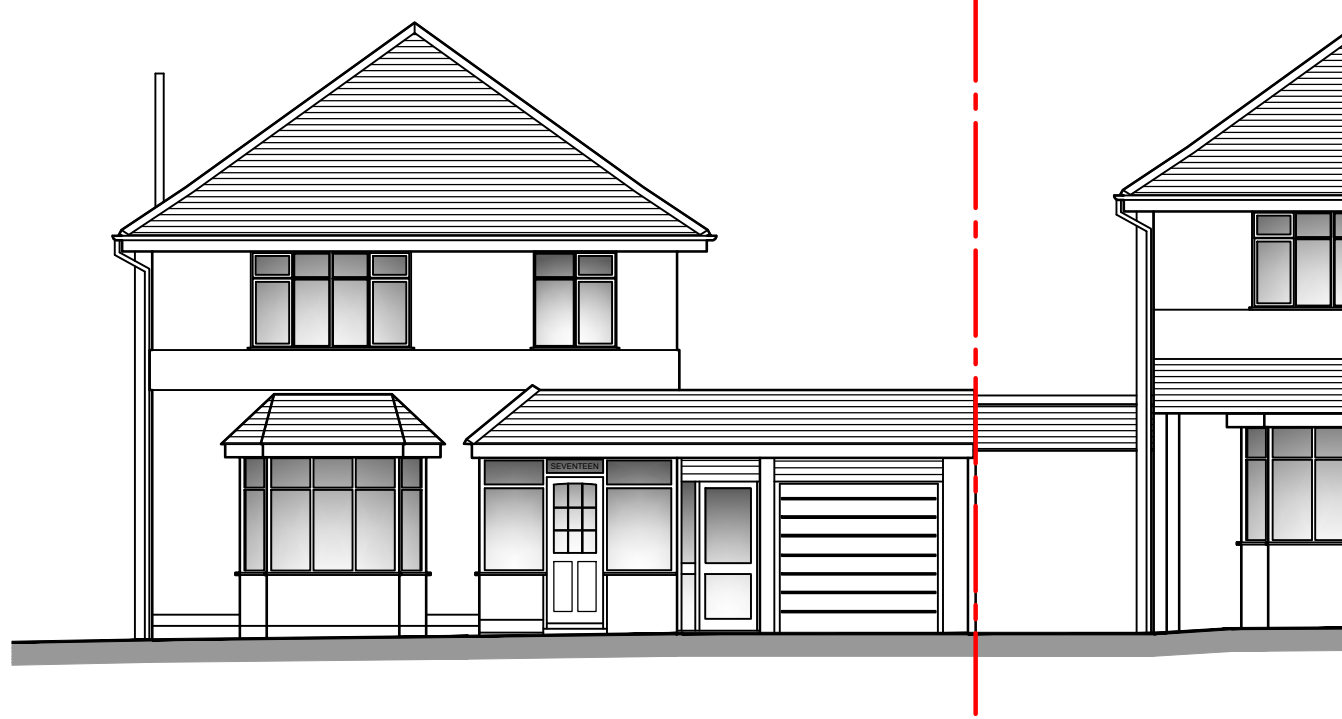


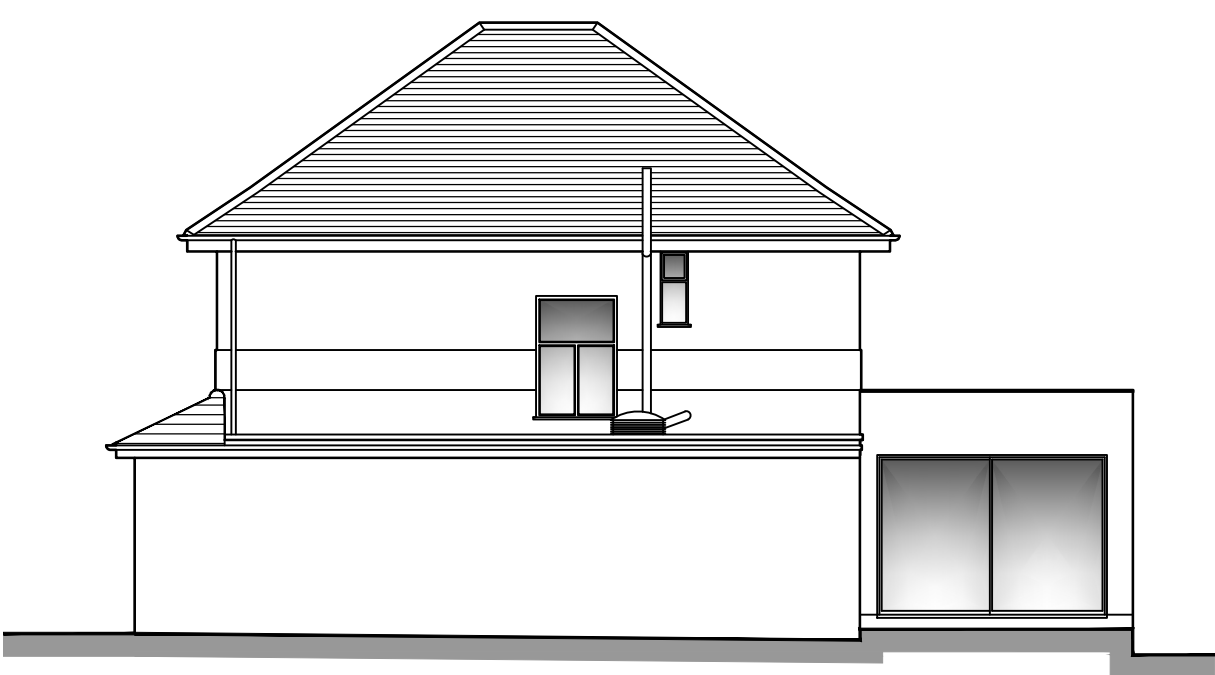


Front (East) Elevation

 



Side (North) Elevation

 



Rear (West) Elevation

 


Side (South) Elevation

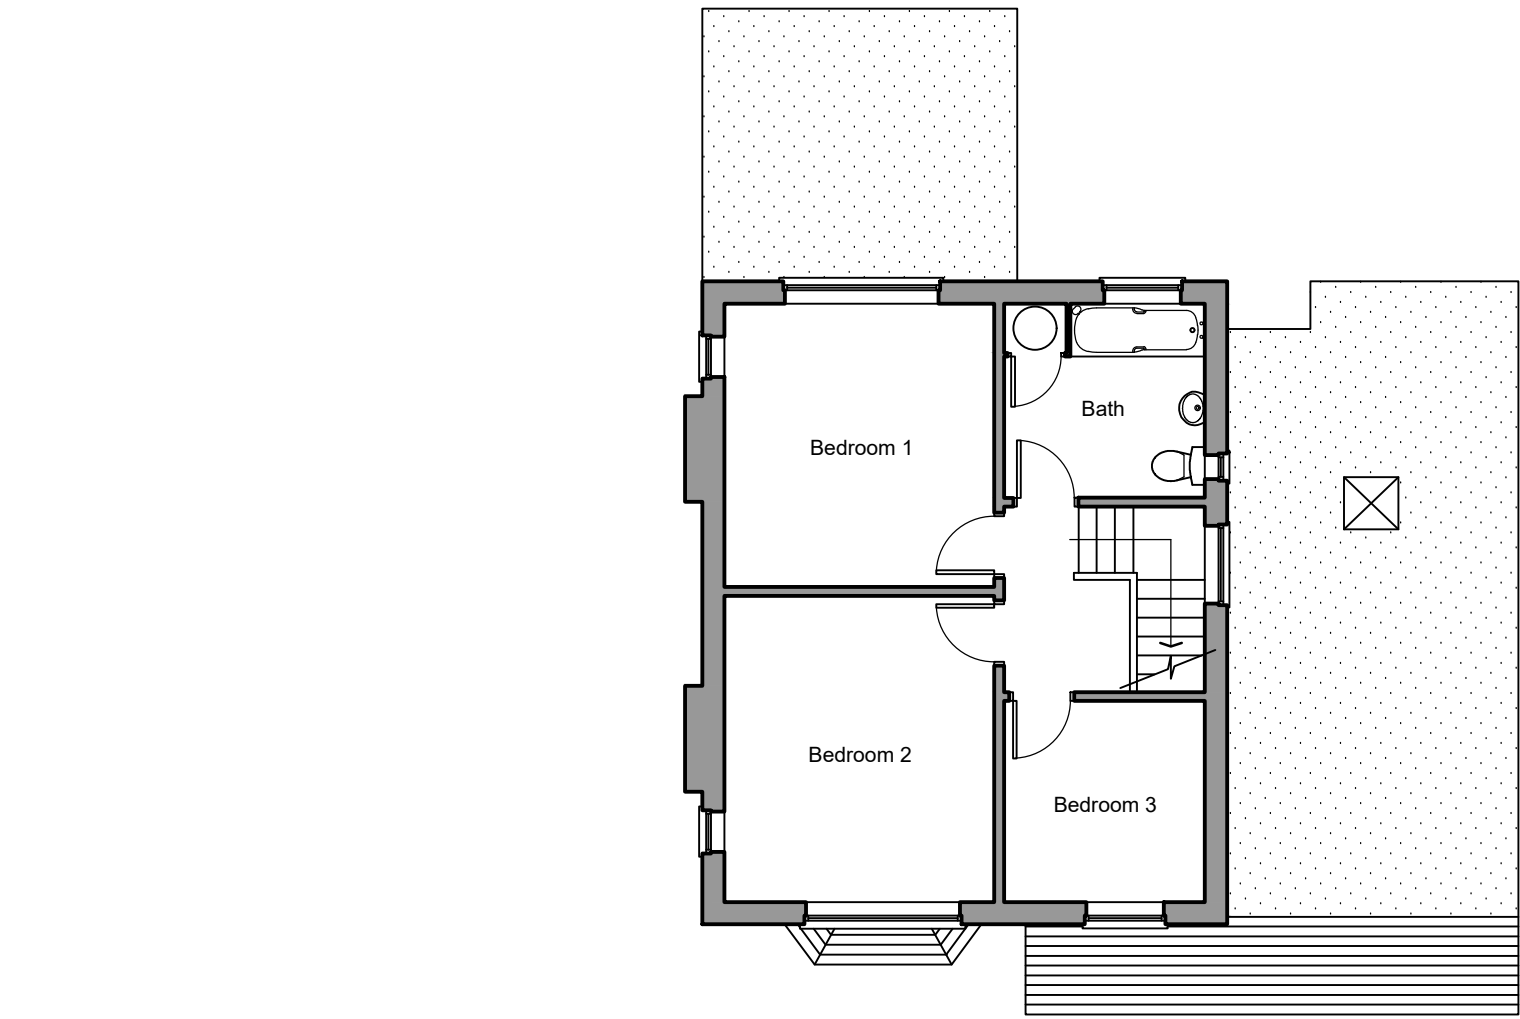 


First Floor Plan

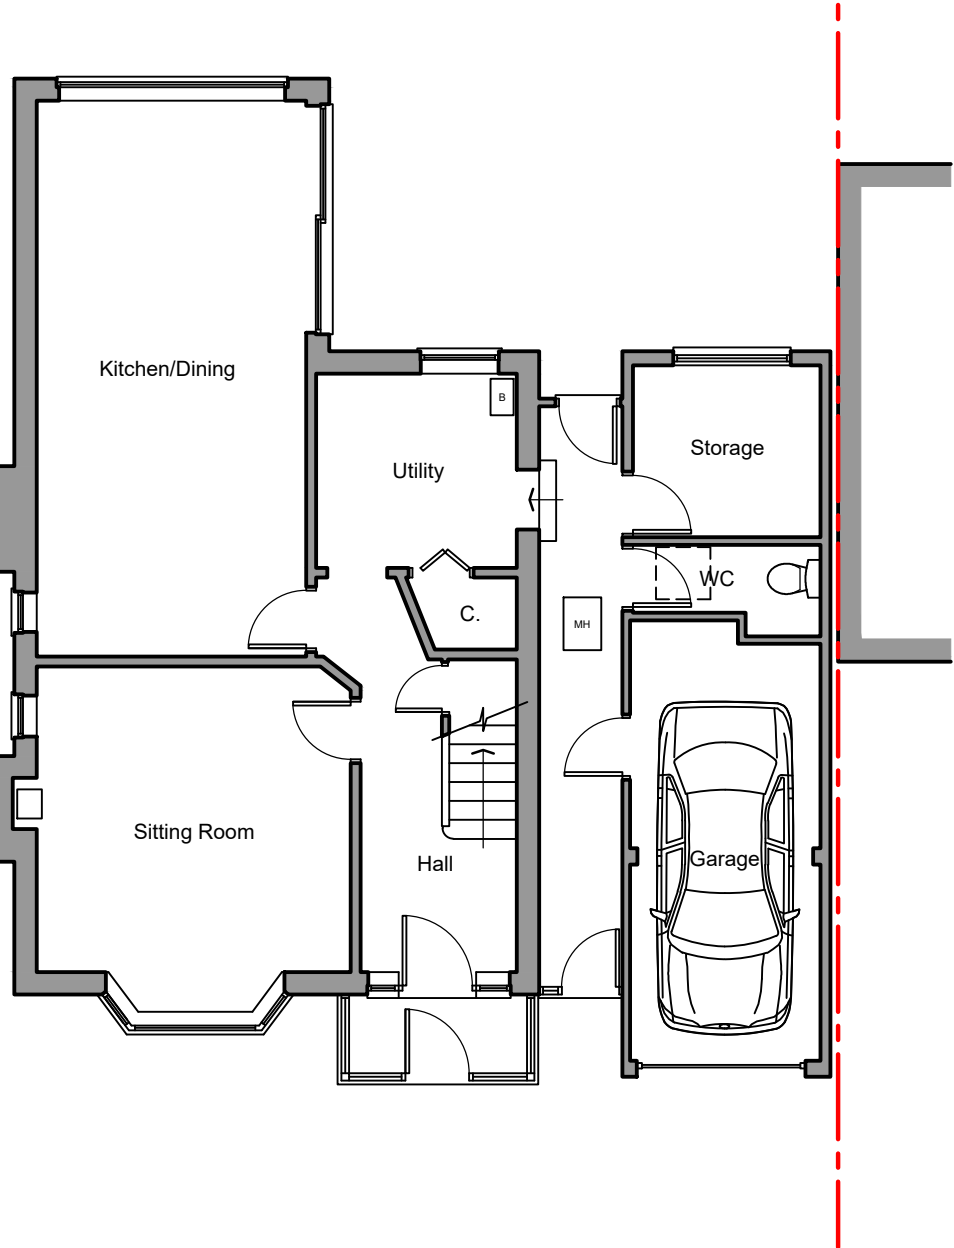 


Ground Floor Plan

 

Site Location Plan (1:1250)

 


Block Plan (1:500)

 

Copyright. All rights have been asserted under the Design, Patents, & Copyright Act 1988. This drawing shall not be reproduced without the prior approval of Lazenby Tetley

Contractor to CHECK all dimensions & report any discrepancies. All works and materials used are to fully comply with ALL standards as required by the relevant Trade Associations, British Standards, Codes of Practice, Manufacturers Specifications (BBA Certification, etc). All works to be carried out fully in accordance with any Engineer's Calculations, Details, & Instructions, as and where applicable

PLANNING

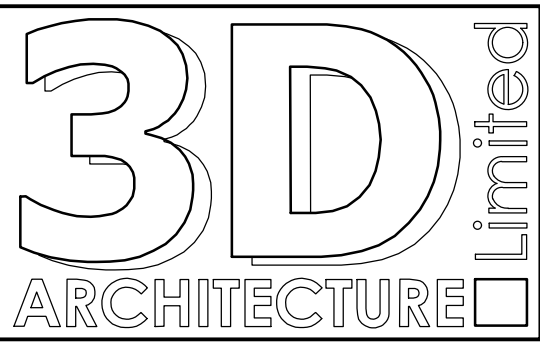

3-D Architecture Limited
15 Horsted Square, Bellbrook Industrial Estate,
Uckfield, East Sussex. TN22 1QG
Tel: 01825 764455 Fax: 01825 764455
Email: info@3d-architecture.co.uk

CLIENT
Stuart Coxhill

PROJECT
17 Cissbury Drive,
Worthing, West Sussex
BN14 0DT

DRAWING TITLE
Plans & Elevations
As Existing

SCALE 1:100 DATE October 2025 DRAWN BY ANH

DRAWING NO. 2025/PL1 REVISION A