



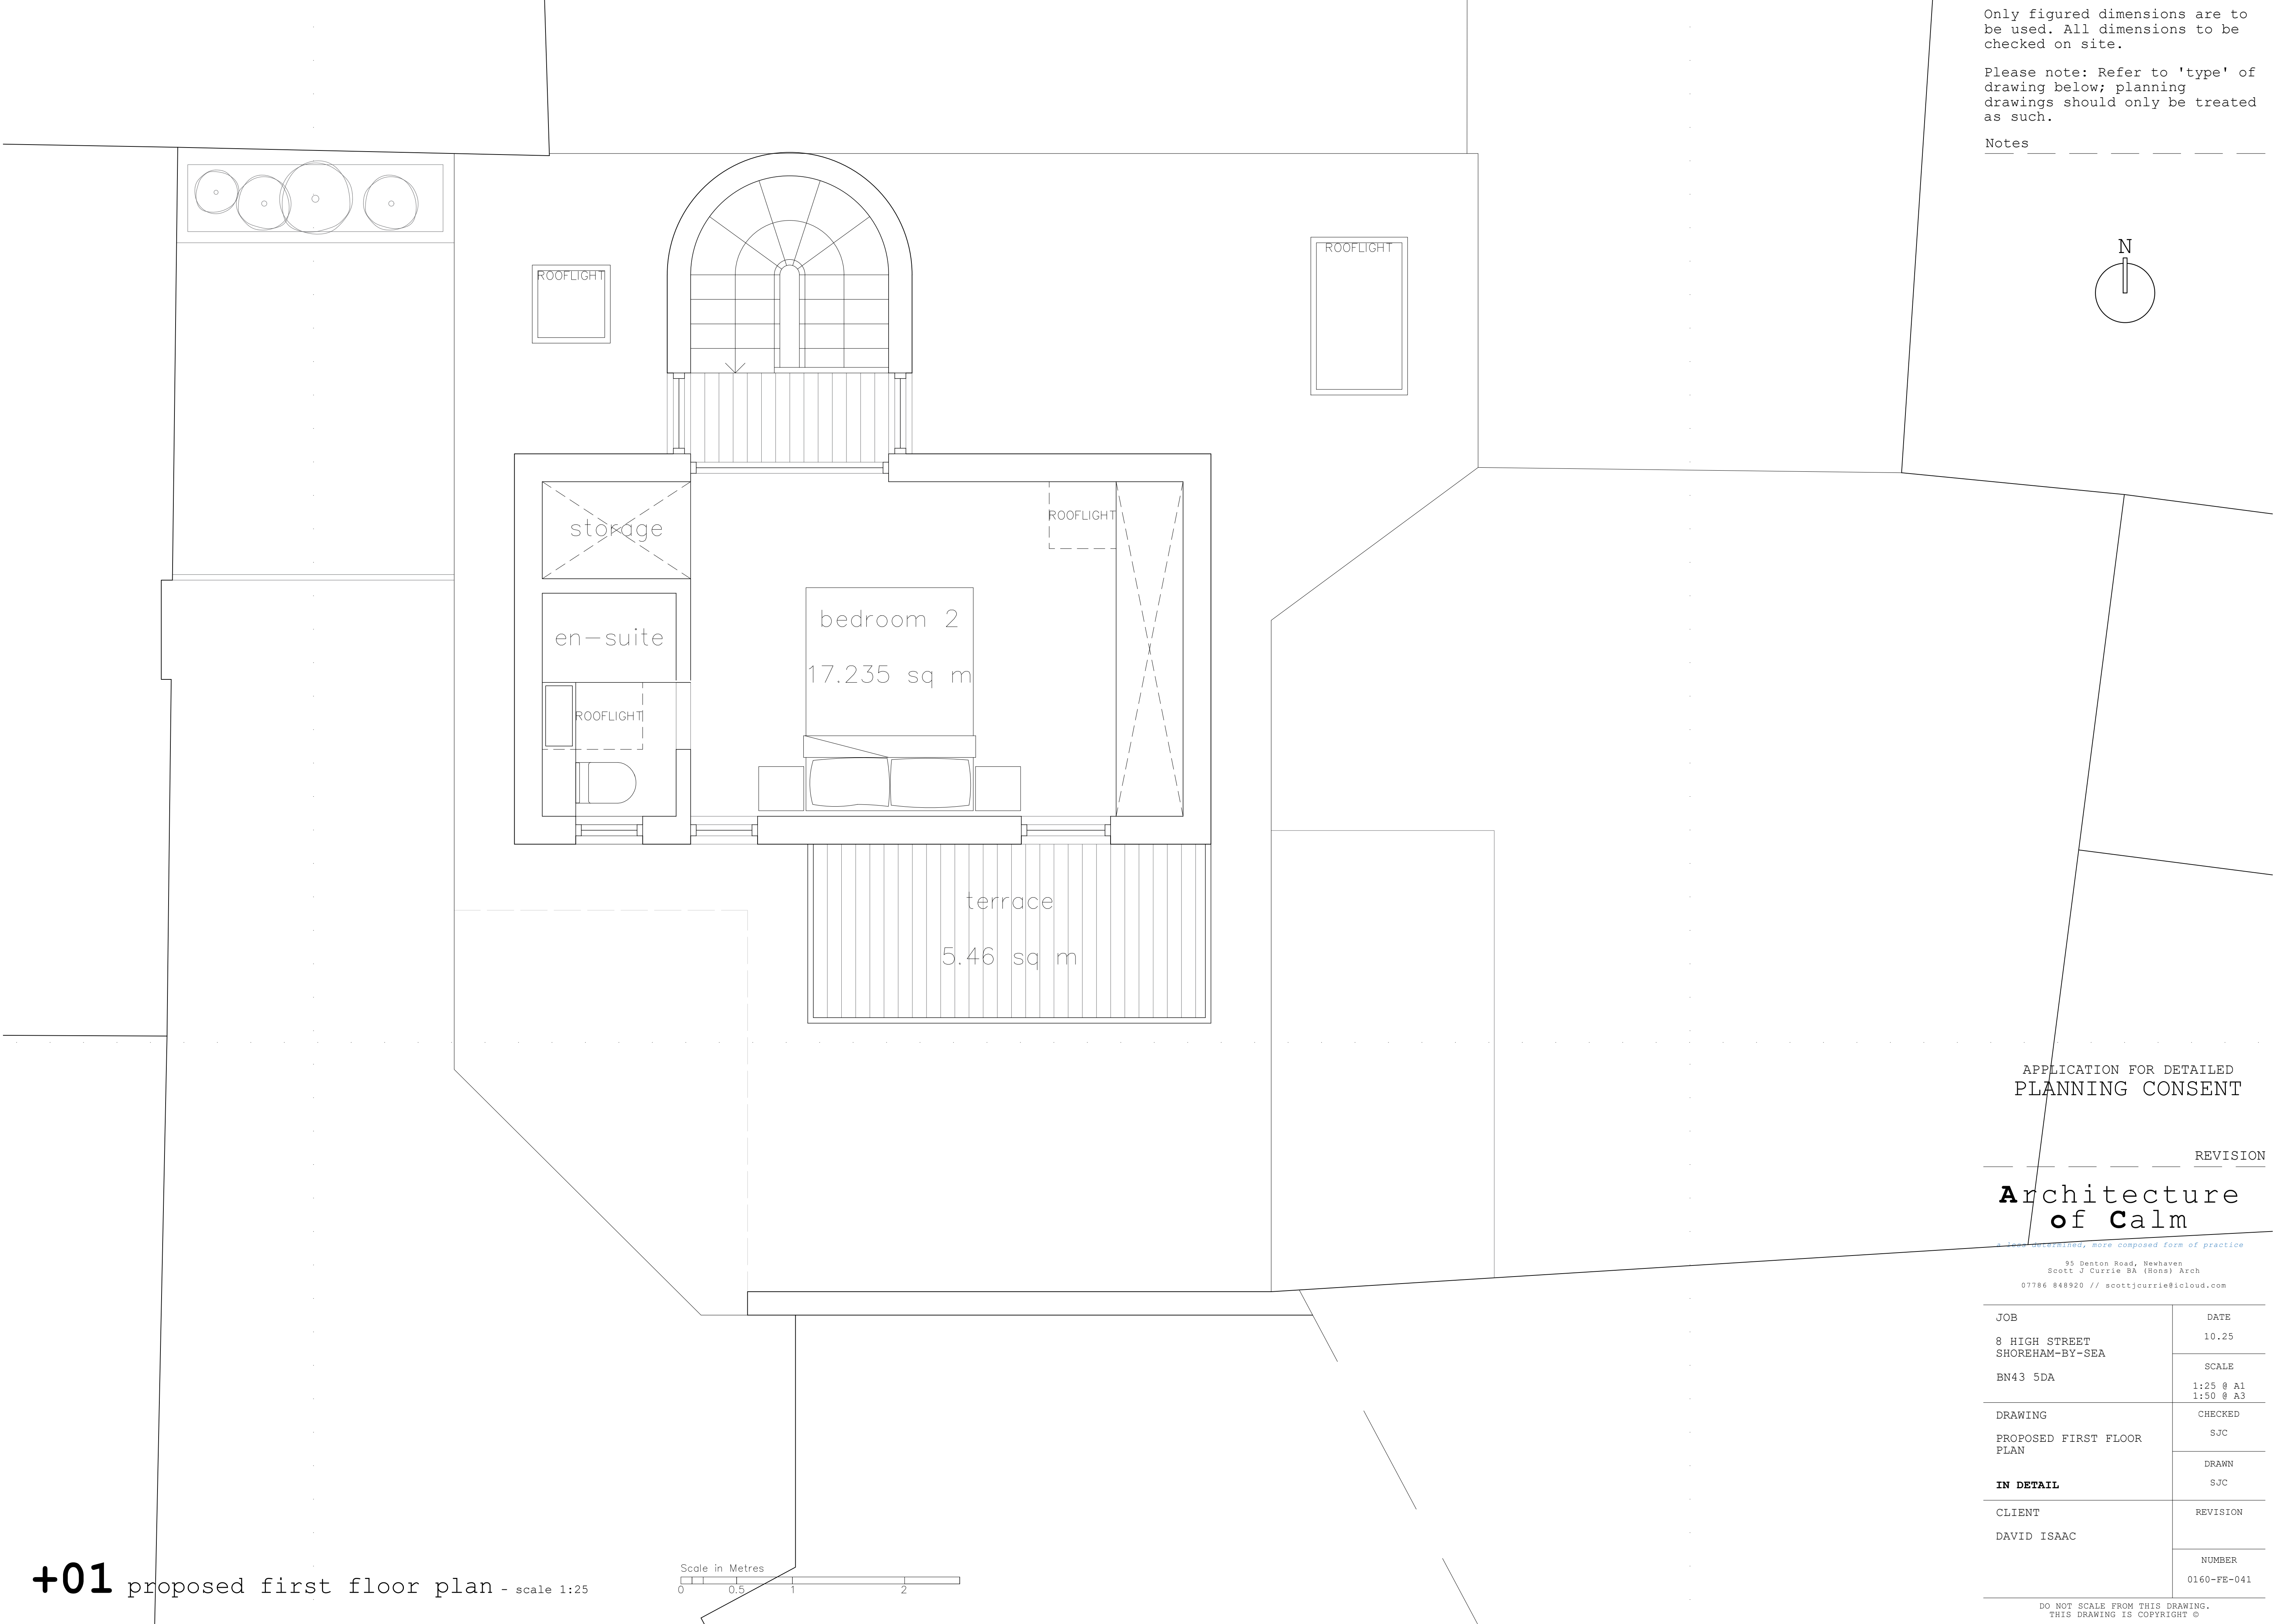

Only figured dimensions are to be used. All dimensions to be checked on site.

Please note: Refer to 'type' of drawing below; planning drawings should only be treated as such.

Notes _____

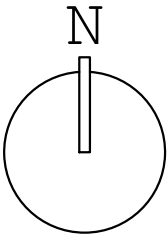

APPLICATION FOR DETAILED
PLANNING CONSENT

REVISION

**Architecture
of Calm**

a less determined, more composed form of practice

95 Denton Road, Newhaven
Scott J Currie BA (Hons) Arch
07786 848920 // scottjcurrie@icloud.com

JOB	DATE
8 HIGH STREET SHOREHAM-BY-SEA BN43 5DA	10.25
	SCALE
	1:25 @ A1 1:50 @ A3
DRAWING	CHECKED
PROPOSED FIRST FLOOR PLAN	SJC
IN DETAIL	DRAWN
	SJC
CLIENT	REVISION
DAVID ISAAC	
	NUMBER
	0160-FE-041

DO NOT SCALE FROM THIS DRAWING.
THIS DRAWING IS COPYRIGHT ©

+01 proposed first floor plan - scale 1:25

