



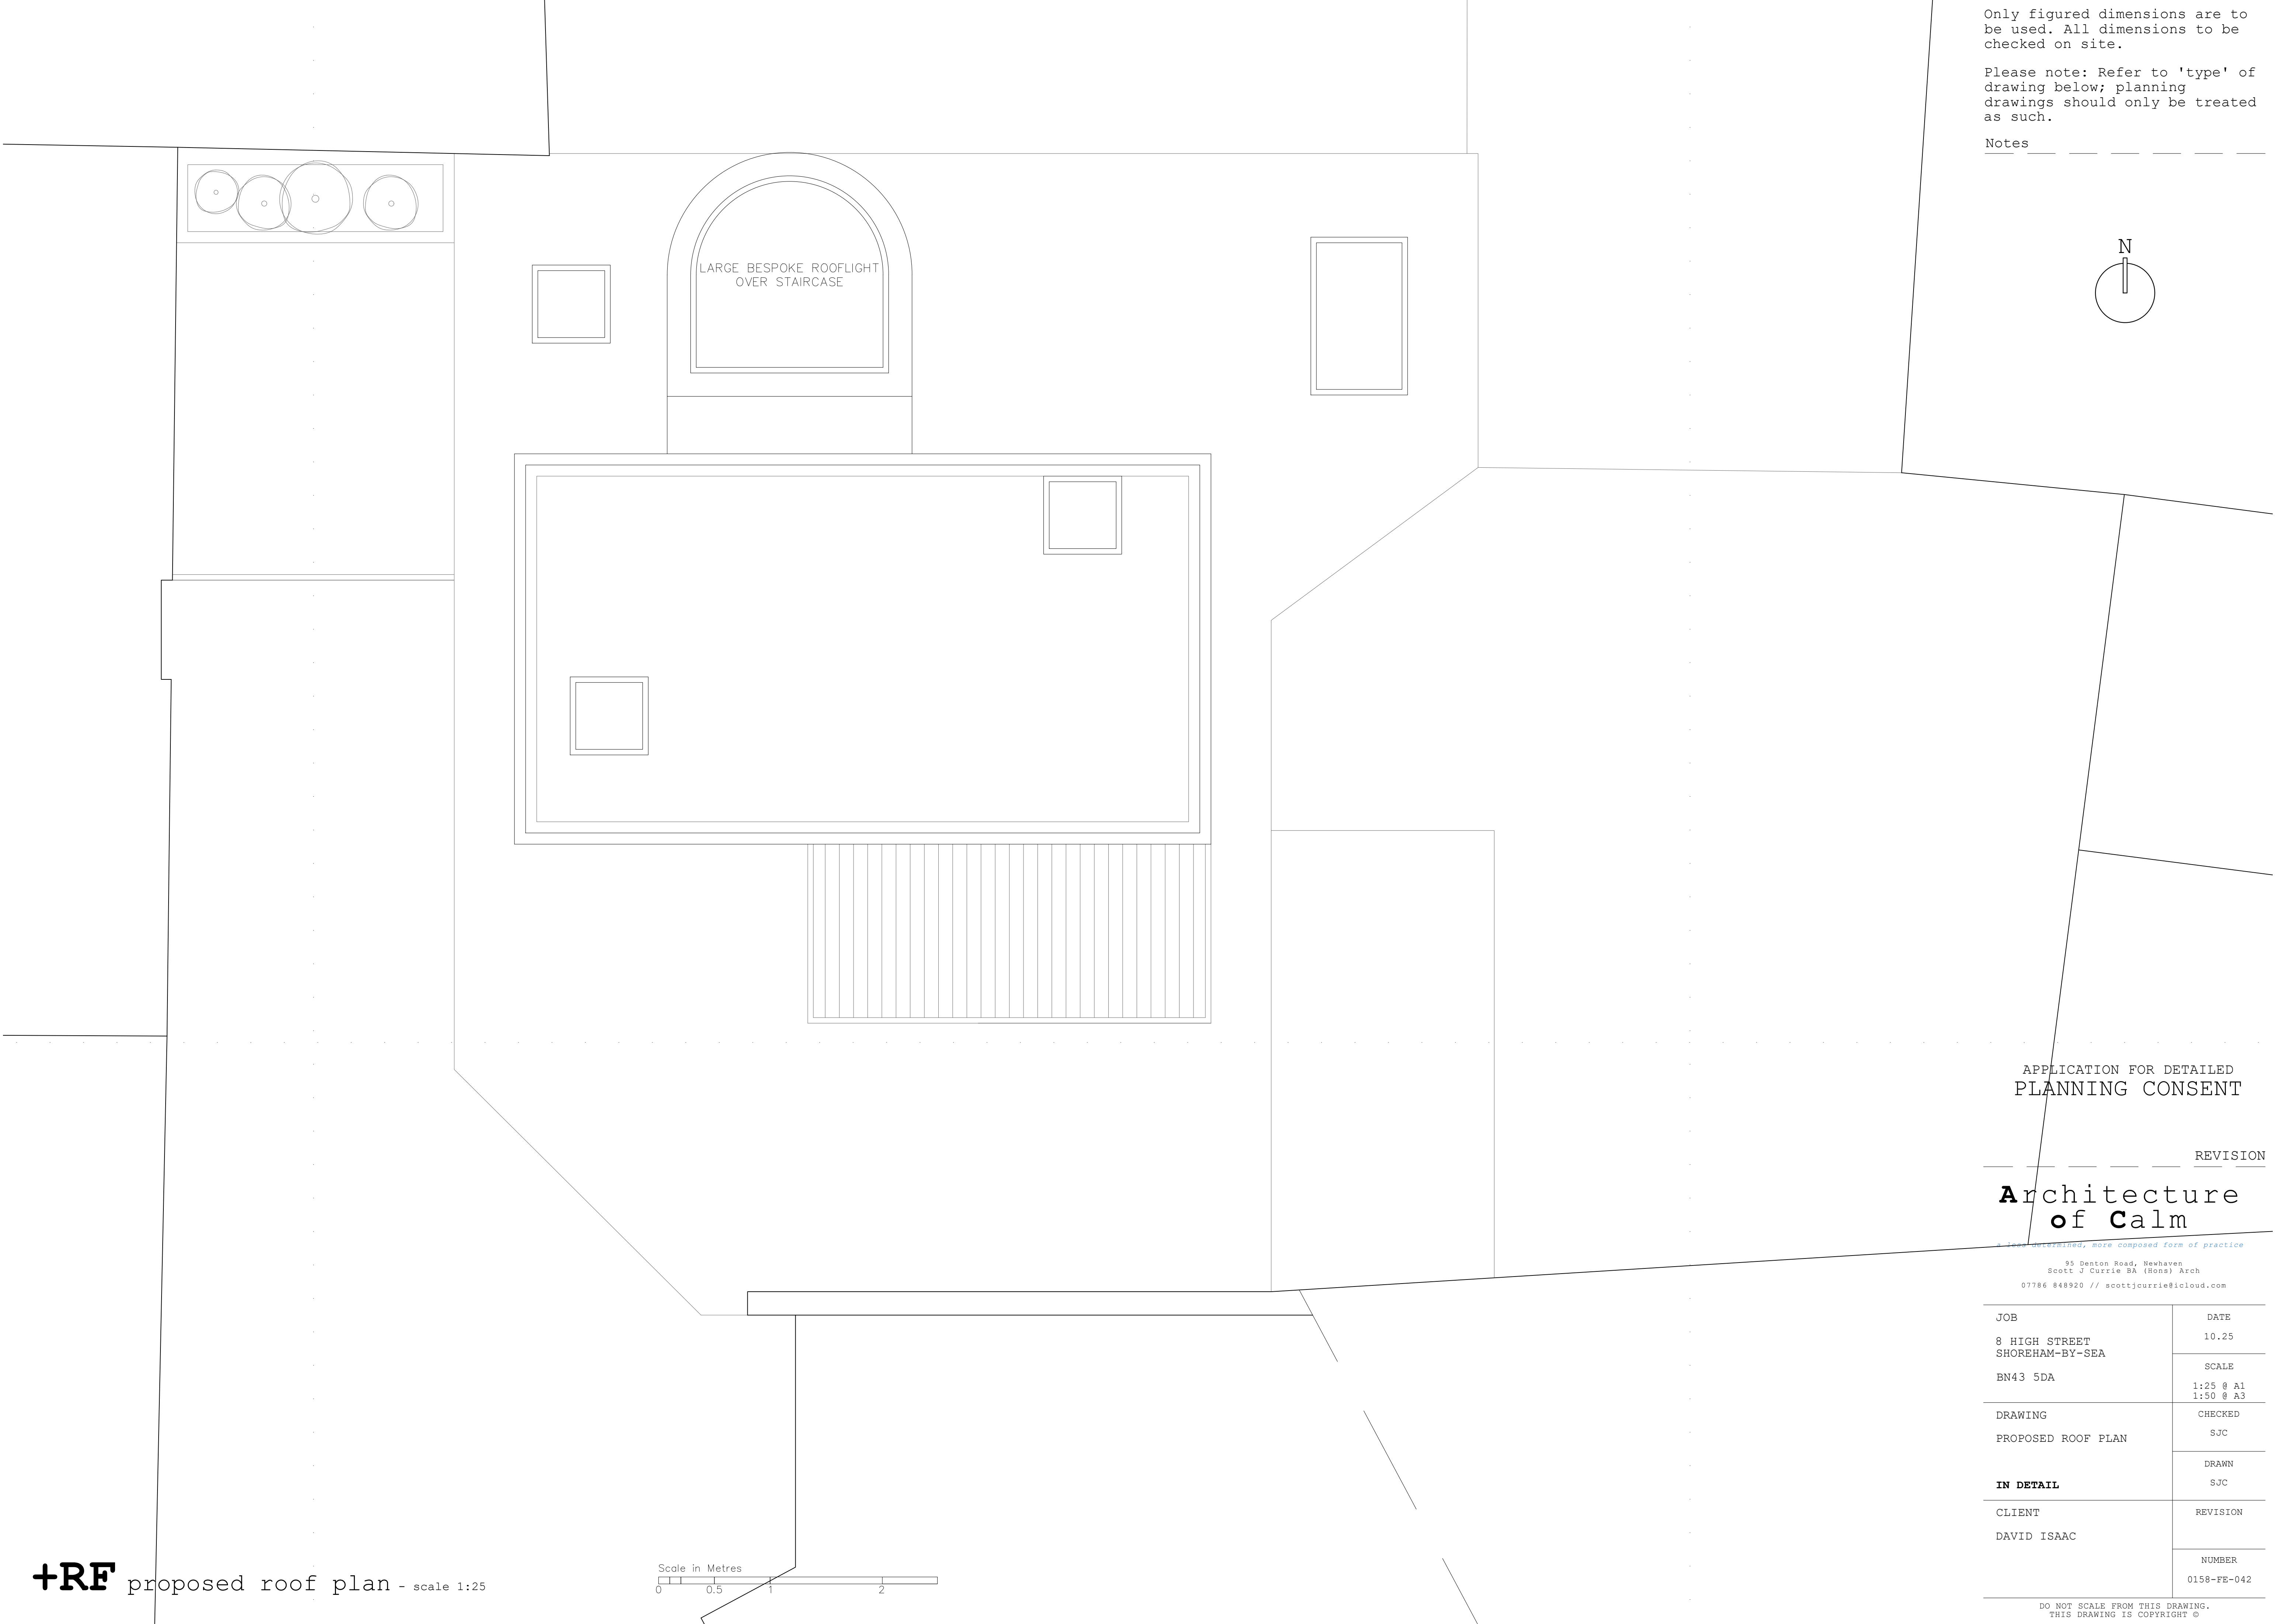

Only figured dimensions are to be used. All dimensions to be checked on site.

Please note: Refer to 'type' of drawing below; planning drawings should only be treated as such.

Notes \_\_\_\_\_

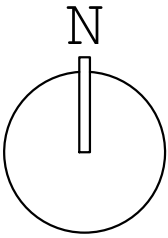

APPLICATION FOR DETAILED  
PLANNING CONSENT

REVISION

**Architecture  
of Calm**

*a less determined, more composed form of practice*

95 Denton Road, Newhaven  
Scott J Currie BA (Hons) Arch  
07786 848920 // [scottjcurrie@icloud.com](mailto:scottjcurrie@icloud.com)

|                                  |                                 |
|----------------------------------|---------------------------------|
| JOB                              | DATE                            |
| 8 HIGH STREET<br>SHOREHAM-BY-SEA | 10.25                           |
| BN43 5DA                         | SCALE<br>1:25 @ A1<br>1:50 @ A3 |
| DRAWING                          | CHECKED                         |
| PROPOSED ROOF PLAN               | SJC                             |
| <b>IN DETAIL</b>                 | DRAWN<br>SJC                    |
| CLIENT                           | REVISION                        |
| DAVID ISAAC                      | NUMBER<br>0158-FE-042           |

DO NOT SCALE FROM THIS DRAWING.  
THIS DRAWING IS COPYRIGHT ©

**+RF** proposed roof plan - scale 1:25

