


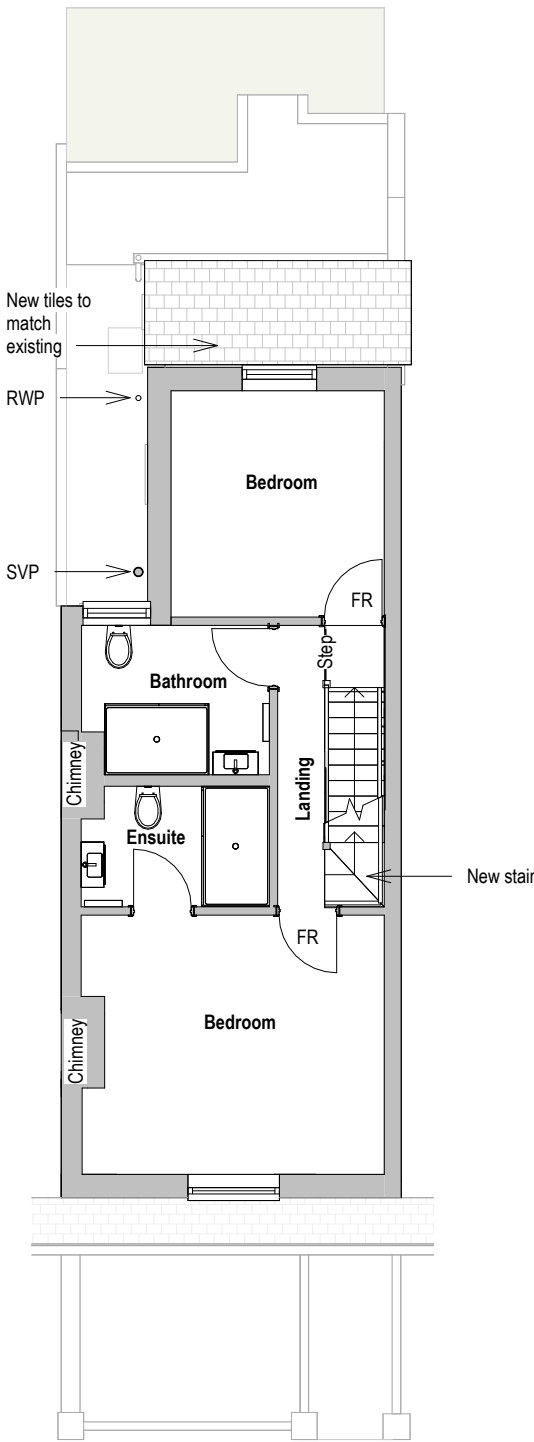

Revisions			
No.	Description	Date	By
2	Revised Issue	09-09-26	
1	First Issue	29-07-26	

Notes:

GENERAL NOTES:

All dimensions & levels are preliminary and approximate and subject to utilities search, legal boundaries and detailed layouts/ design development through consultation.

Dimensions are to be checked on site by contractor & sub contractors prior to commencement of work, any discrepancies are to be highlighted immediately to the architects.



Project No. Project Name:

728 31 Albert Road

Drawing Name:

Proposed First Floor Plan

Drawing No.	Revision:	Suitability Description:
P008	P2	INFORMATION
Drawn: OG	Checked: GF	Orig Paper Size: A3