





Proposed North Elevation
1 : 100



Proposed South Elevation
1 : 100

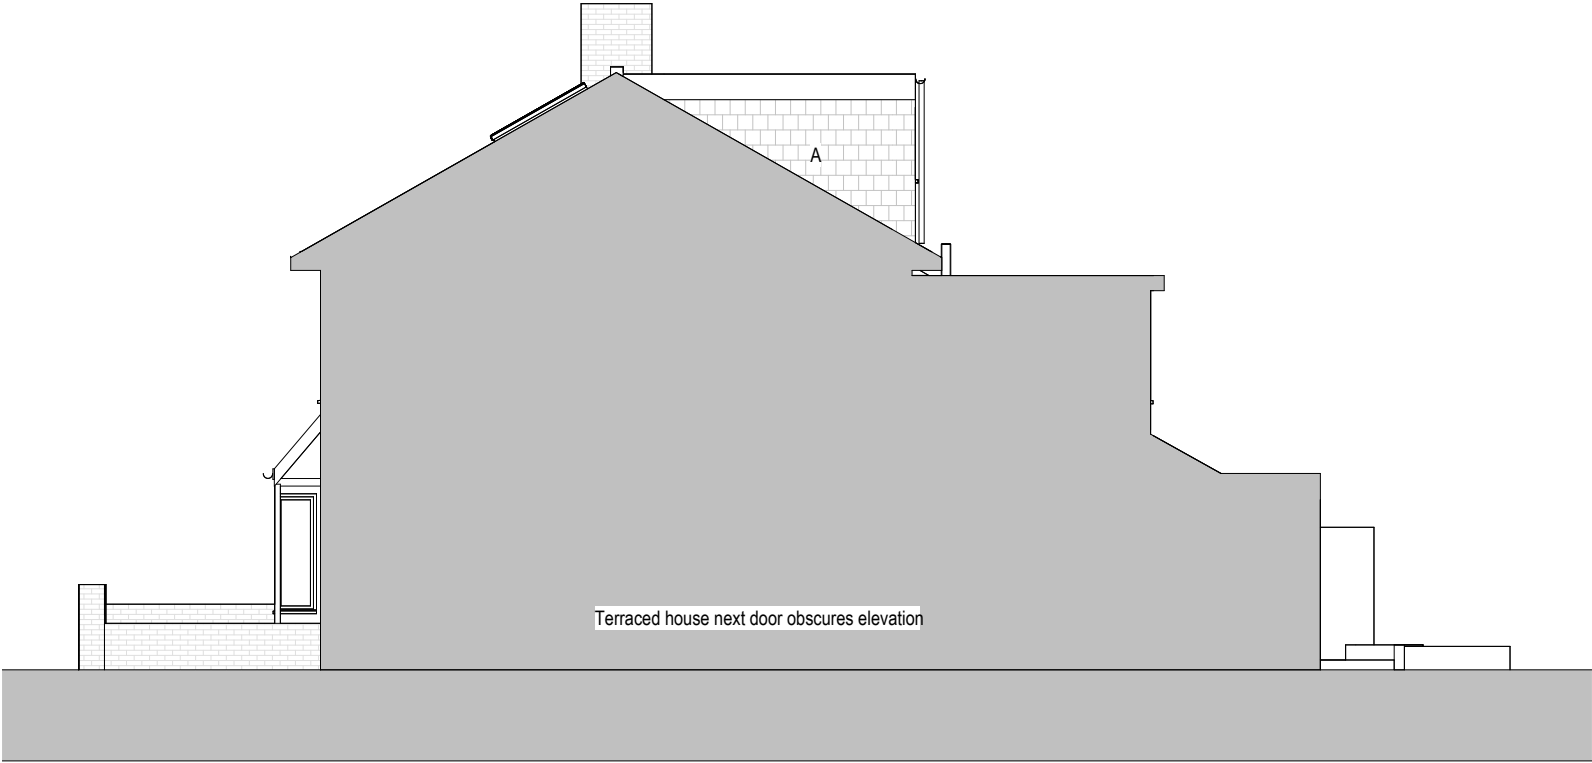

Proposed East Elevation
1 : 100

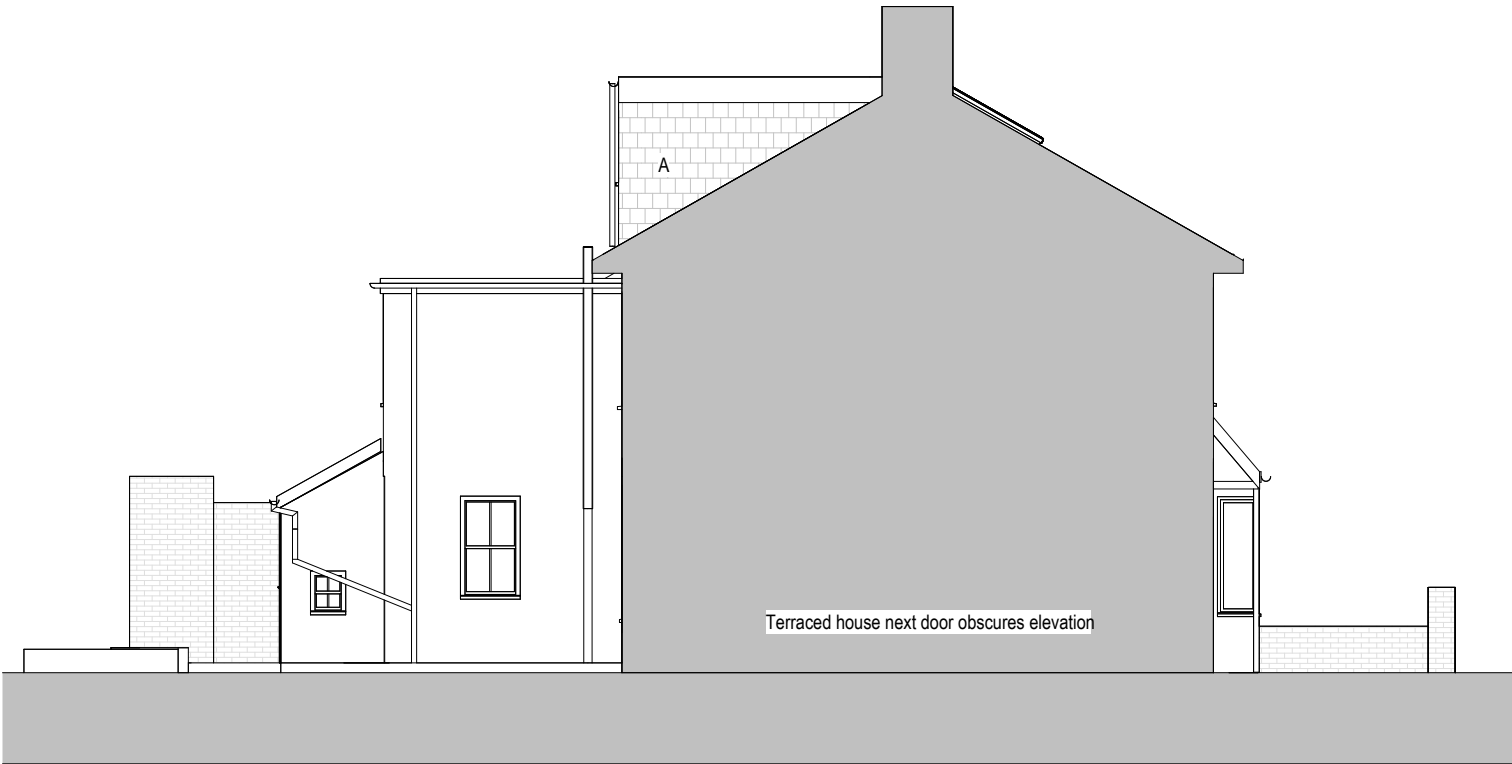

Proposed West Elevation
1 : 100

Revisions			
No.	Description	Date	By
3	Revised Issue	09-09-26	
2	Revised elevations	04-08-26	
1	First Issue	29-07-26	

Notes:

GENERAL NOTES:

All dimensions & levels are preliminary and approximate and subject to utilities search, legal boundaries and detailed layouts/ design development through consultation.

Dimensions are to be checked on site by contractor & sub contractors prior to commencement of work, any discrepancies are to be highlighted immediately to the architects.

KEY

A - Tiles to match existing
B - UPVC sash windows to match existing
C - Glass
C* - Obscured glass



Project No. Project Name:
728 31 Albert Road

Drawing Name:
Proposed Elevations

Drawing No. Revision: Suitability Description:
P015 P3 INFORMATION

Drawn: OG Checked: GF Orig Paper Size: A3

FRESH Architects

T 07703682107 | 07393913140
info@fresh-architects.co.uk | www.fresharchitects.co.uk

Use figured dimensions only. All levels and dimensions to be checked. This drawing is to be read in conjunction with all other relevant drawings and specifications.
© FRESH Architects Ltd. All rights reserved